

1 Proposed Section 001
1 : 200



2 Proposed Section 002
1 : 200



3 Proposed Section 003
1 : 200

SCALE 1:100 @ A0
SCALE 1:200 @ A0
SCALE 1:100 @ A1

LONDON PLACEMAKING
Architecture • Development • Construction


STONEY WOOD QUARTER
LONDON BOROUGH OF BARNET

This drawing is for planning purposes only.

Positions or details of windows, doors, or building fabric to adjoining properties are indicative only. They may not have been surveyed accurately due to limited access.

NOTES:

KEY PLAN:

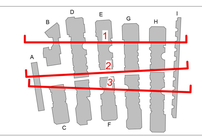

REVISION:

DATE	REVISION	DESCRIPTION
24.11.25	1	Issued for Planning
08.07.26	2	Minimal changes to internal walls, not visible at this scale

PROJECT ADDRESS:	Stoney Wood Quarter, The Fairway, London NW7 3HJ
CLIENT:	Stoney Wood Property Developments Ltd
DRAWING NAME:	Proposed Sections
PURPOSE:	Issued for Planning
DRAWN BY:	Author
DRAWING NO:	SWQ- LPM- ZZ- DR - A- ZZ- 1650
SCALE:	As indicated @ A0+ (1292 x 914mm)

1



1 Proposed Elevation - North - Stoney Wood
1 : 150



2 Proposed Elevation - South - The Fairway
1 : 150

SCALE 1:100 @ A0+
0m 1.5m 3m 4.5m 6m 7.5m

LONDON PLACEMAKING
Architecture • Development • Construction


STONEY WOOD QUARTER
LONDON BOROUGH OF BARNET

This drawing is for planning purposes only.

Positions or details of windows, doors, or building fabric to adjoining properties are indicative only. They may not have been surveyed accurately due to limited access.

NOTES:

KEY PLAN:

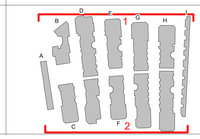


REVISION:


DATE	REVISION	DESCRIPTION
24.11.25	1	Issued for Planning
10.07.26	2	Revised Planning

PROJECT ADDRESS:	Stoney Wood Quarter, The Fairway, London NW7 3HJ
CLIENT:	Fairway Barnet Ltd.
DRAWING NAME:	Proposed Site Elevations
PURPOSE:	Revised Planning
DRAWN BY:	GT
DRAWING NO:	SWQ-LPM-ZZ-DR-A-ZZ-1655
SCALE:	As indicated @ A0+ (1292 x 914mm)

2

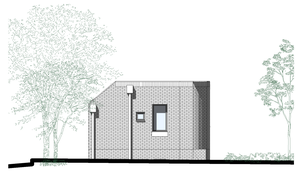


1 **Block A - South Elevation**
1 : 100

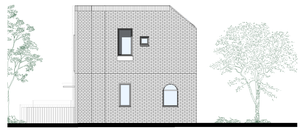

2 **Block A - North Elevation**
1 : 100



3 **Block A - East Elevation**
1 : 100

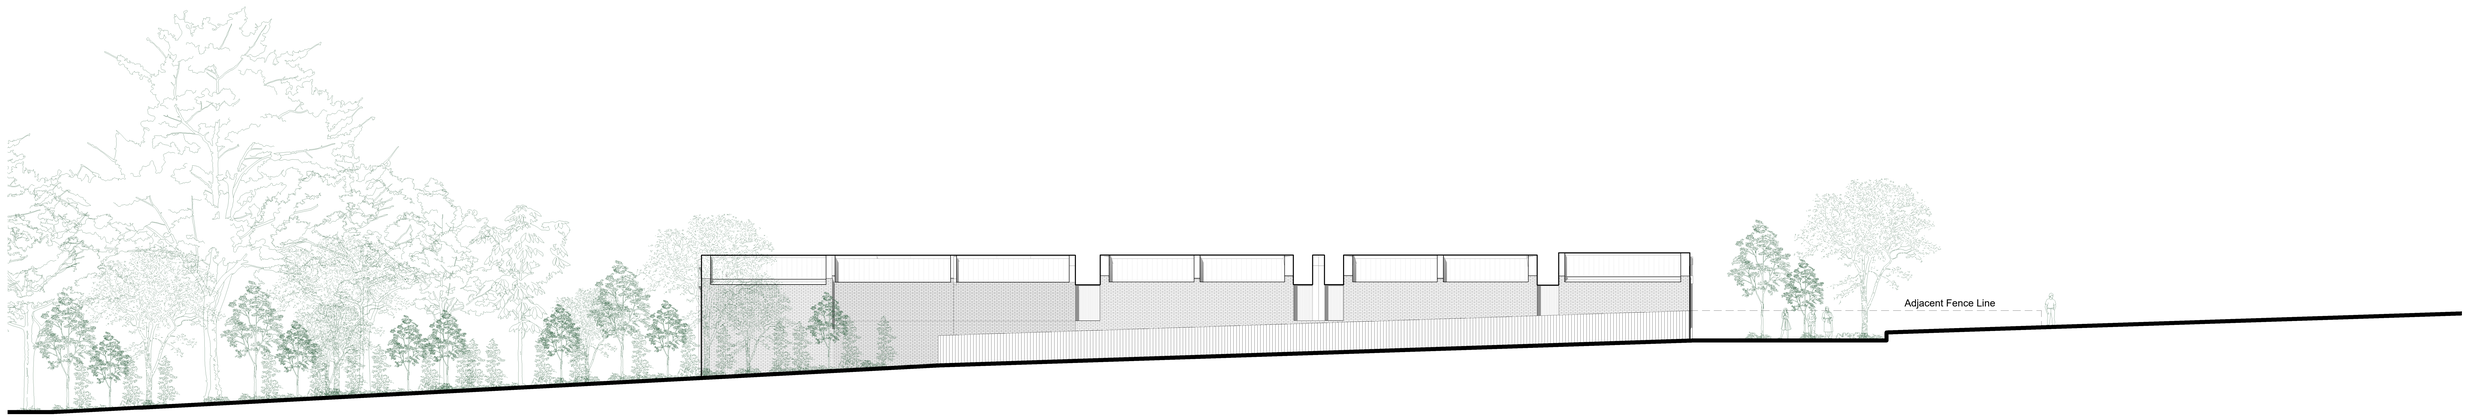

4 **Block A - West Elevation**
1 : 100

SCALE 1:100 @ A0m
0m 1m 2m 3m 4m 5m

LONDON PLACEMAKING
Architecture • Development • Construction


STONEY WOOD QUARTER
LONDON BOROUGH OF BARNET

This drawing is for planning purposes only.

Positions or details of windows, doors, or building fabric to adjoining properties are indicative only. They may not have been surveyed accurately due to limited access.

NOTES:

KEY PLAN:

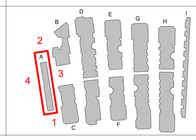

REVISION:

DATE	REVISION	DESCRIPTION
24.11.25	1	Issued for Planning
10.07.26	2	Revised Planning

PROJECT ADDRESS:	Stoney Wood Quarter, The Fairway, London NW7 3HJ 2
CLIENT:	Fairway Barnet Ltd.
DRAWING NAME:	Proposed Block Elevations - A
PURPOSE:	Revised Planning
DRAWN BY:	GT
DRAWING NO:	SWQ-LPM-ZZ-DR-A-ZZ-1660
SCALE:	As indicated @ A0+ (1292 x 914mm)



1 Block B - North Elevation
1 : 100



2 Block B - Central South Elevation
1 : 100



3 Block C - Central North Elevation
1 : 100



4 Block C - South Elevation
1 : 100



5 Block BC - East Elevation
1 : 100



6 Block CB - West Elevation
1 : 100

SCALE 1:100 @ A0's
0m 1m 2m 3m 4m 5m

LONDON PLACEMAKING
Architecture • Development • Construction


STONEY WOOD QUARTER
LONDON BOROUGH OF BARNET

This drawing is for planning purposes only.

Positions or details of windows, doors, or building fabric to adjoining properties are indicative only. They may not have been surveyed accurately due to limited access.

NOTES:

KEY PLAN:

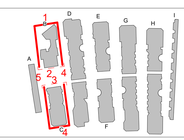

REVISION:

DATE	REVISION	DESCRIPTION
24.11.25	1	Issued for Planning
10.07.26	2	Revised Planning


PROJECT ADDRESS:	Stoney Wood Quarter, The Fairway, London NW7 3HJ
CLIENT:	Fairway Barnet Ltd.
DRAWING NAME:	Proposed Block Elevations - B, C
PURPOSE:	Revised Planning
DRAWN BY:	GT
DRAWING NO:	SWQ-LPM-ZZ-DR-A-ZZ-1661
SCALE:	As indicated @ A0+ (1292 x 914mm)




1 **Block C - North Elevation**
1 : 100



2 **Block D - South Elevation**
1 : 100

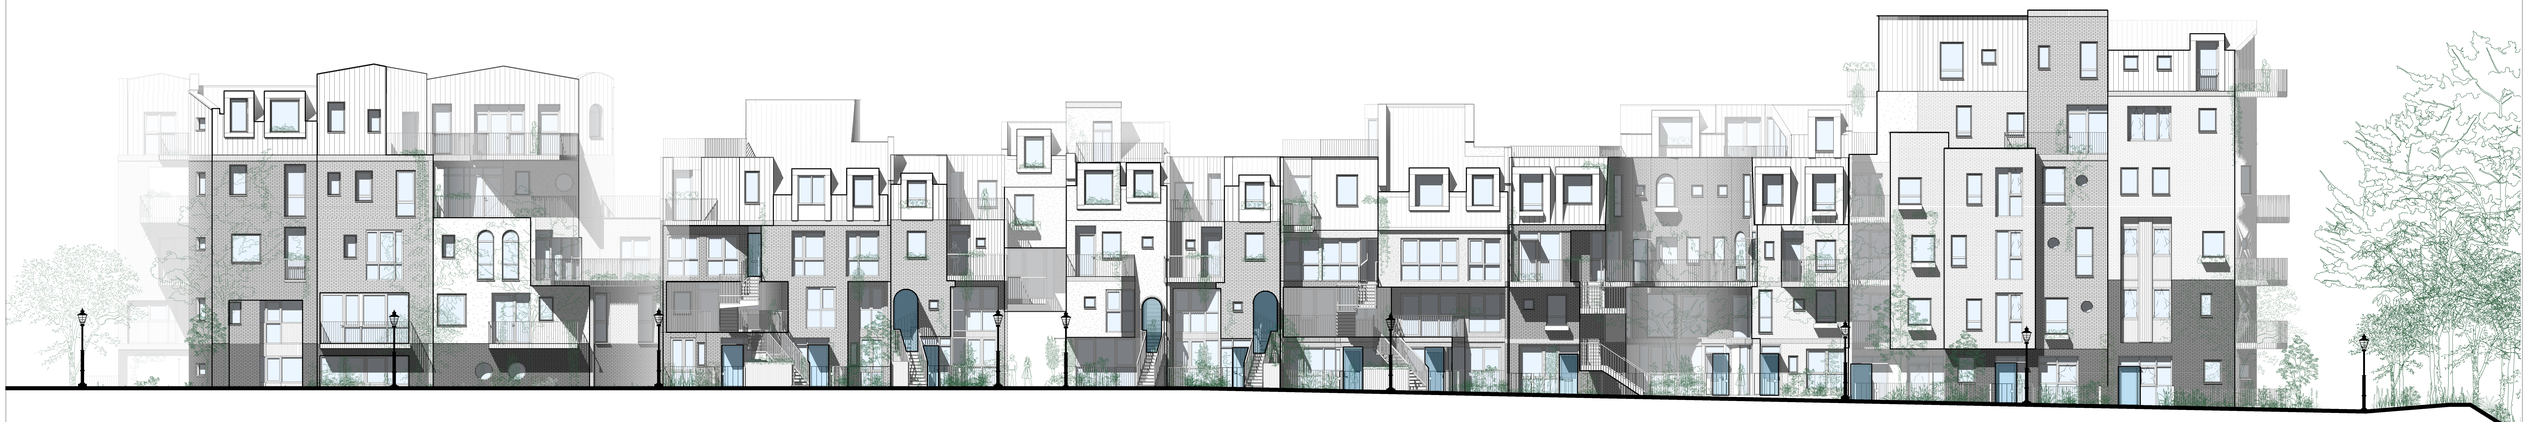

3 **Block CD - East Elevation**
1 : 100

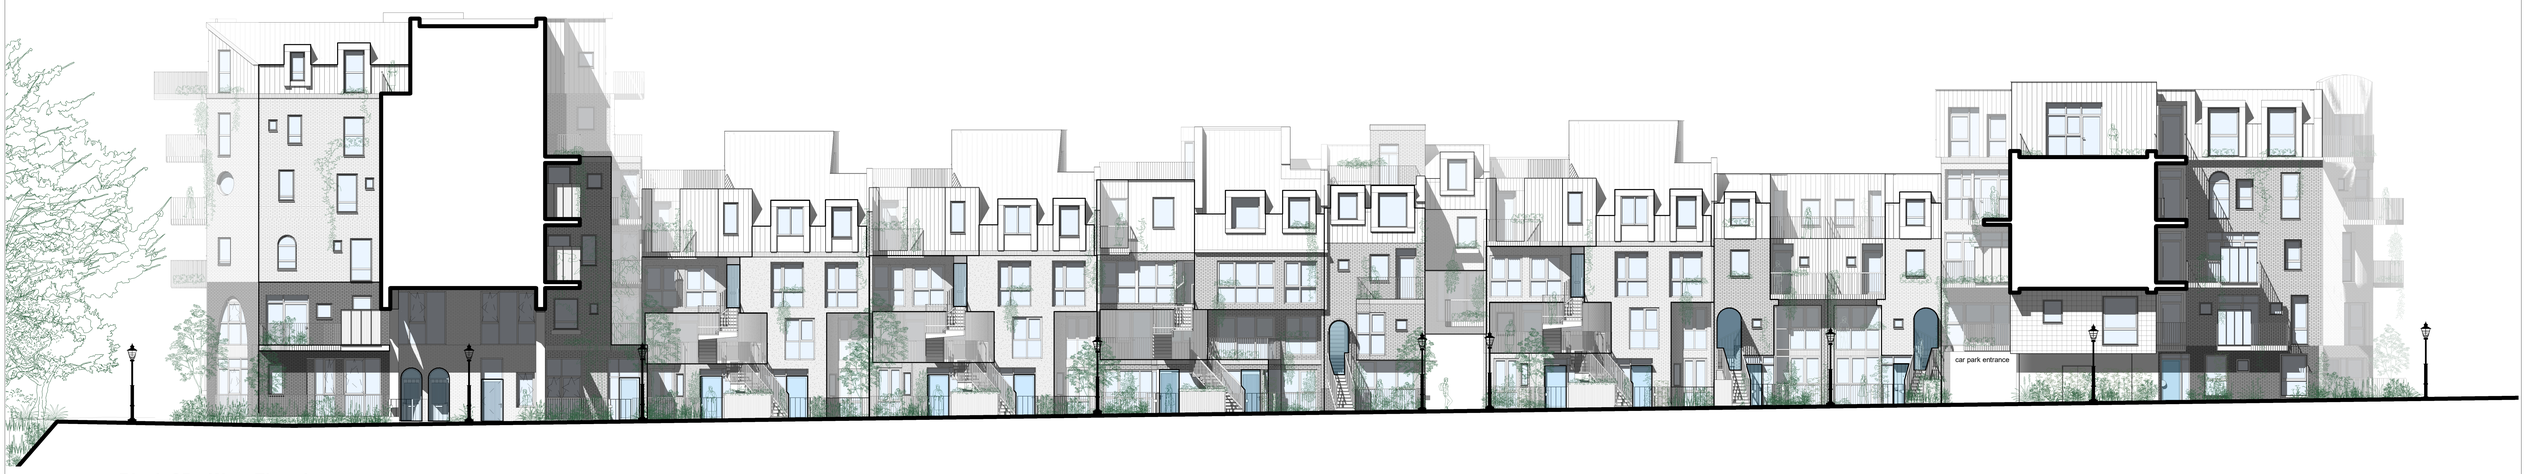

4 **Block CD - West Elevation**
1 : 100

SCALE 1:100 @ A3/A4

LONDON PLACEMAKING
Architecture • Development • Construction


STONEY WOOD QUARTER
LONDON BOROUGH OF BARNET

This drawing is for planning purposes only.

Positions or details of windows, doors, or building fabric to adjoining properties are indicative only. They may not have been surveyed accurately due to limited access.

NOTES:

KEY PLAN:

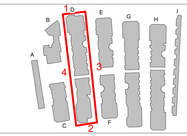


REVISION:

DATE	REVISION	DESCRIPTION
24.11.25	1	Issued for Planning
10.07.26	2	Revised Planning


PROJECT ADDRESS:	Stoney Wood Quarter, The Fairway, London NW7 3HJ 2
CLIENT:	Fairway Barnet Ltd.
DRAWING NAME:	Proposed Block Elevations - D
PURPOSE:	Revised Planning
DRAWN BY:	GT
DRAWING NO:	SWQ-LPM-ZZ-DR-A-ZZ-1662
SCALE:	As indicated @ A0+ (1292 x 914mm)



1 **Block E - North Elevation**
1 : 100

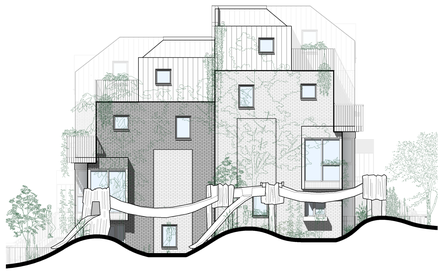

2 **Block E - Central South Elevation**
1 : 100

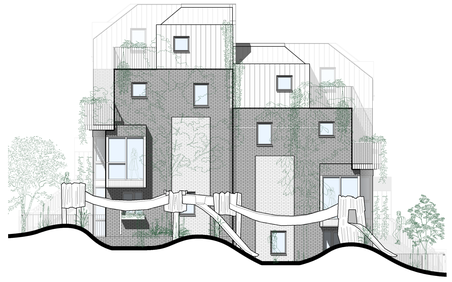

3 **Block F - Central North Elevation**
1 : 100



4 **Block F - South Elevation**
1 : 100



5 **Block EF - East Elevation**
1 : 100



6 **Block EF - West Elevation**
1 : 100

SCALE 1:100 @ A0

LONDON PLACEMAKING
Architecture • Development • Construction


STONEY WOOD QUARTER
LONDON BOROUGH OF BARNET

This drawing is for planning purposes only.

Positions or details of windows, doors, or building fabric to adjoining properties are indicative only. They may not have been surveyed accurately due to limited access.

NOTES:

KEY PLAN:

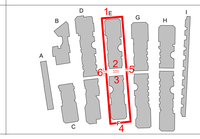

REVISION:

DATE	REVISION	DESCRIPTION
24.11.25	1	Issued for Planning
10.07.26	2	Revised Planning


PROJECT ADDRESS:	Stoney Wood Quarter, The Fairway, London NW7 3HJ 2
CLIENT:	Fairway Barnet Ltd.
DRAWING NAME:	Proposed Block Elevations - E , F
PURPOSE:	Revised Planning
DRAWN BY:	GT
DRAWING NO:	SWQ-LPM-ZZ-DR-A-ZZ-1663
SCALE:	As indicated @ A0+ (1292 x 914mm)




1 **Block G - North Elevation**
1 : 100



2 **Block G - South Elevation**
1 : 100

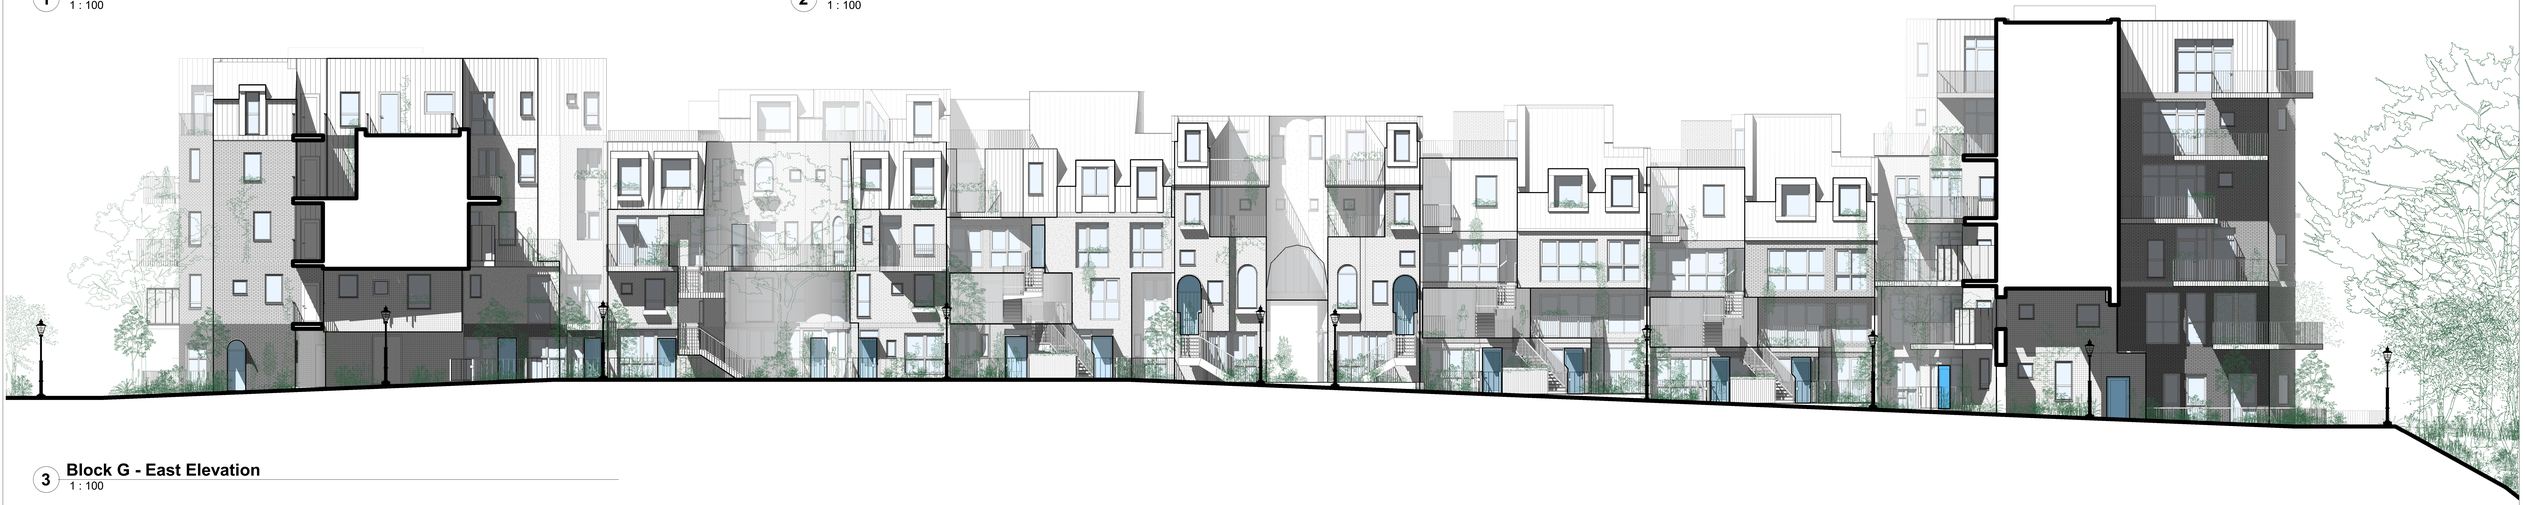

3 **Block G - East Elevation**
1 : 100

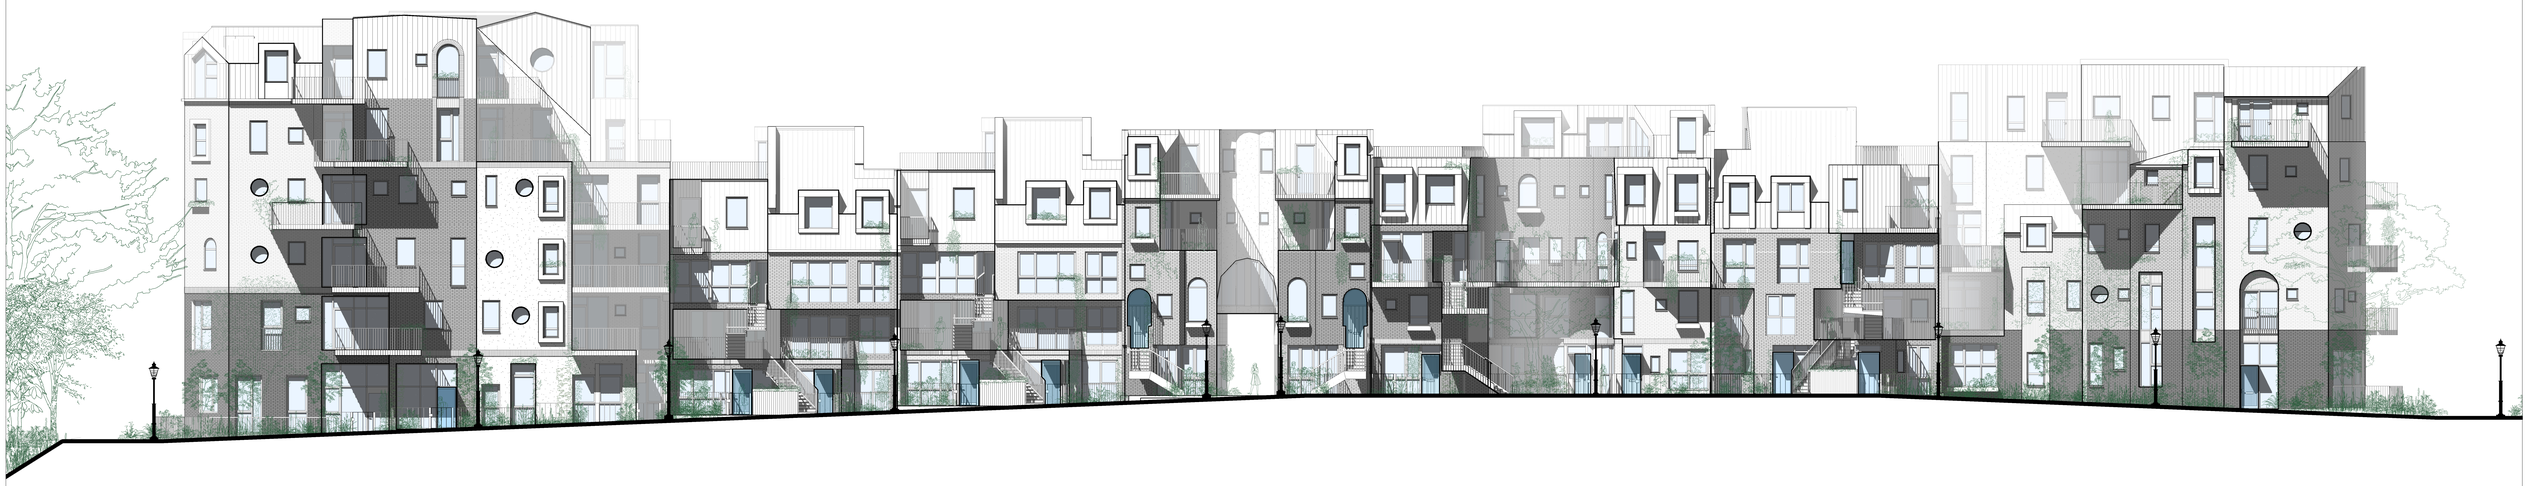

4 **Block G - West Elevation**
1 : 100

SCALE 1:100 @ A3

LONDON PLACEMAKING
Architecture • Development • Construction


STONEY WOOD QUARTER
LONDON BOROUGH OF BARNET

This drawing is for planning purposes only.

Positions or details of windows, doors, or building fabric to adjoining properties are indicative only. They may not have been surveyed accurately due to limited access.

NOTES:

KEY PLAN:

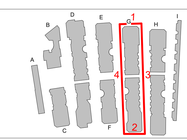

REVISION:

DATE	REVISION	DESCRIPTION
24.11.25	1	Issued for Planning
10.07.26	2	Revised Planning

PROJECT ADDRESS:	Stoney Wood Quarter, The Fairway, London NW7 3HJ 2
CLIENT:	Fairway Barnet Ltd.
DRAWING NAME:	Proposed Block Elevations - G
PURPOSE:	Revised Planning
DRAWN BY:	GT
DRAWING NO:	SWQ-LPM-ZZ-DR-A-ZZ-1664
SCALE:	As indicated @ A0+ (1292 x 914mm)



1 **Block H - North Elevation**
1 : 100



2 **Block H - South Elevation**
1 : 100



3 **Block H - East Elevation**
1 : 100



4 **Block H - West Elevation**
1 : 100

SCALE 1:100 @ A3

LONDON PLACEMAKING
Architecture • Development • Construction


STONEY WOOD QUARTER
LONDON BOROUGH OF BARNET

This drawing is for planning purposes only.

Positions or details of windows, doors, or building fabric to adjoining properties are indicative only. They may not have been surveyed accurately due to limited access.

NOTES:

KEY PLAN:

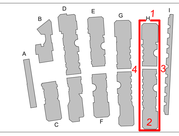

REVISION:

DATE	REVISION	DESCRIPTION
24.11.25	1	Issued for Planning
10.07.26	2	Revised Planning

PROJECT ADDRESS:	Stoney Wood Quarter, The Fairway, London NW7 3HJ 2
CLIENT:	Fairway Barnet Ltd.
DRAWING NAME:	Proposed Block Elevations - H
PURPOSE:	Revised Planning
DRAWN BY:	GT
DRAWING NO:	SWQ-LPM-ZZ-DR-A-ZZ-1665
SCALE:	As indicated @ A0+ (1292 x 914mm)




1 **Block I - North Elevation**
1 : 100



2 **Block I - South Elevation**
1 : 100



3 **Block I - East Elevation**
1 : 100

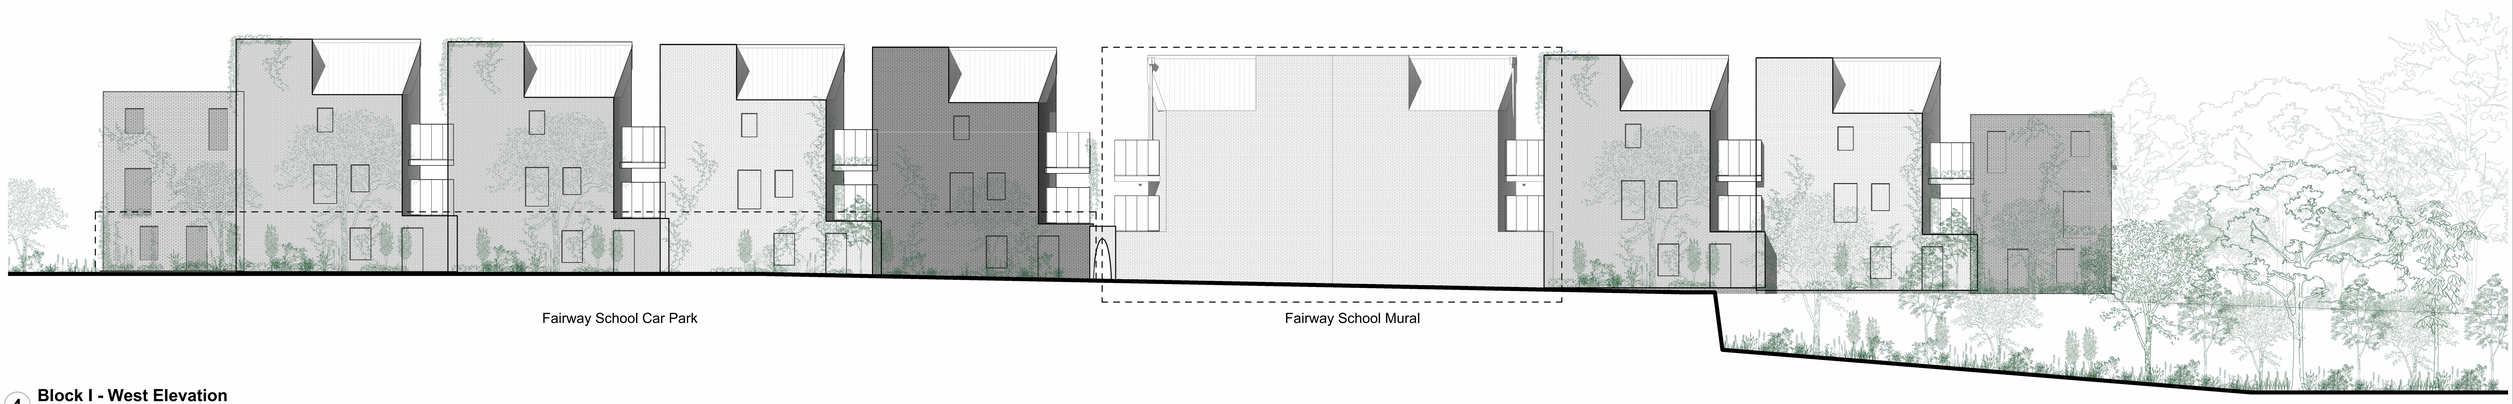

4 **Block I - West Elevation**
1 : 100

SCALE 1:100 @ A0
0m 1m 2m 3m 4m 5m

LONDON PLACEMAKING
Architecture • Development • Construction


STONEY WOOD QUARTER
LONDON BOROUGH OF BARNET

This drawing is for planning purposes only.

Positions or details of windows, doors, or building fabric to adjoining properties are indicative only. They may not have been surveyed accurately due to limited access.

NOTES:

KEY PLAN:

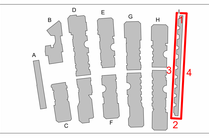

REVISION:

DATE	REVISION	DESCRIPTION
24.11.25	P01	Issued for Planning
03.07.26	P02	Revised Planning Issue

PROJECT ADDRESS:	Stoney Wood Quarter, The Fairway, London NW7 3HJ	P02
CLIENT:	Fairway Barnet Ltd.	
DRAWING NAME:	Proposed Block Elevations - I	
PURPOSE:	Revised Planning Issue	
DRAWN BY:	GT	
DRAWING NO:	SWQ-LPM-ZZ-DR-A-ZZ-1666	
SCALE:	As indicated @ A0+ (1292 x 914mm)	