LONDON PLACEMAKING
Street-based Architecture • Development • Construction

STONEY WOOD QUARTER
LONDON BOROUGH OF BARNET

Figured dimensions must be taken in preference to scaled dimensions and any discrepancies or errors are to be referred to the designers. Contractors, sub-contractors, and suppliers must verify all dimensions on site before commencing any work or production of shop drawings

Positions or details of windows, doors or building fabric to adjoining properties are indicative only. They may not have been surveyed accurately due to limited access.

NOTES:

ALL DIMENSIONS GIVEN ARE FOR COSTING PURPOSES ONLY. SITE DIMENSIONS MUST BE TAKEN PRIOR TO ANY ORDERING. CONTRACTOR TO BE RESPONSIBLE FOR SIGNING OFF ON ALL ORDERS.

KEY PLAN:

SCALE 1:750 @ A1
0m 7.5m 15m 22.5m 30m 37.5m

REVISION:

DATE	REVISION	DESCRIPTION
24.11.25	1	Issued for Planning
10.07.26	2	Revised Planning

PROJECT ADDRESS:	**Stoney Wood Quarter, The Fairway, London NW7 3HJ**
CLIENT:	**Fairway Barnet Ltd**
DRAWING NAME:	**Proposed Site Plan 1-750**
PURPOSE:	**Revised Planning Issue**
DRAWN BY:	**SK**
DRAWING NO:	**SWQ-LPM-A-00-DR-A-1040**
ISSUE NO:	**Rev. 2**
SCALE:	**1 : 750 @ A1**

KEY

- Wild Cherry (9)
- Crab Apple (14)
- Wild Pear (13)
- Small leaved lime (10)
- Yew (2)
- Common Alder (7)
- Beech (5)
- Silver birch (31)
- black poplar (5)
- field maple (13)
- hornbeam (13)
- holly (4)

EXISTING WOODLAND TO BE RETAINED

shared access path

EXISTING WOODLAND TO BE RETAINED

EXISTING WOODLAND TO BE RETAINED

EXISTING WOODLAND TO BE RETAINED

FUTURE CONNECTION TO MUGA

F A I R W A Y
C O U R T

access to blue badge parking

shared access path

SERVICES / BELOW GROUND PARKING ACCESS

EMERGENCY VEHICLE/ SERVICES EXIT

LONDON PLACEMAKING
Street-based Architecture • Development • Construction

STONEY WOOD QUARTER
LONDON BOROUGH OF BARNET

Figured dimensions must be taken in preference to scaled dimensions and any discrepancies or errors are to be referred to the designers. Contractors, sub-contractors, and suppliers must verify all dimensions on site before commencing any work or production of shop drawings

Positions or details of windows, doors or building fabric to adjoining properties are indicative only. They may not have been surveyed accurately due to limited access.

NOTES:

ALL DIMENSIONS GIVEN ARE FOR COSTING PURPOSES ONLY. SITE DIMENSIONS MUST BE TAKEN PRIOR TO ANY ORDERING. CONTRACTOR TO BE RESPONSIBLE FOR SIGNING OFF ON ALL ORDERS.

KEY PLAN:

SCALE 1:750 @ A1
0m 7.5m 15m 22.5m 30m 37.5m

REVISION:

DATE	REVISION	DESCRIPTION
24.11.25	1	Issued for Planning
10.07.26	2	Revised Planning

PROJECT ADDRESS:	**Stoney Wood Quarter, The Fairway, London NW7 3HJ**
CLIENT:	**Fairway Barnet Ltd**
DRAWING NAME:	**Proposed Tree Types 1-500**
PURPOSE:	**Revised Planning Issue**
DRAWN BY:	**SK**
DRAWING NO:	**SWQ-LPM-A-00-DR-A-1042**
ISSUE NO:	**Rev. 2**
SCALE:	**As indicated @ A1**

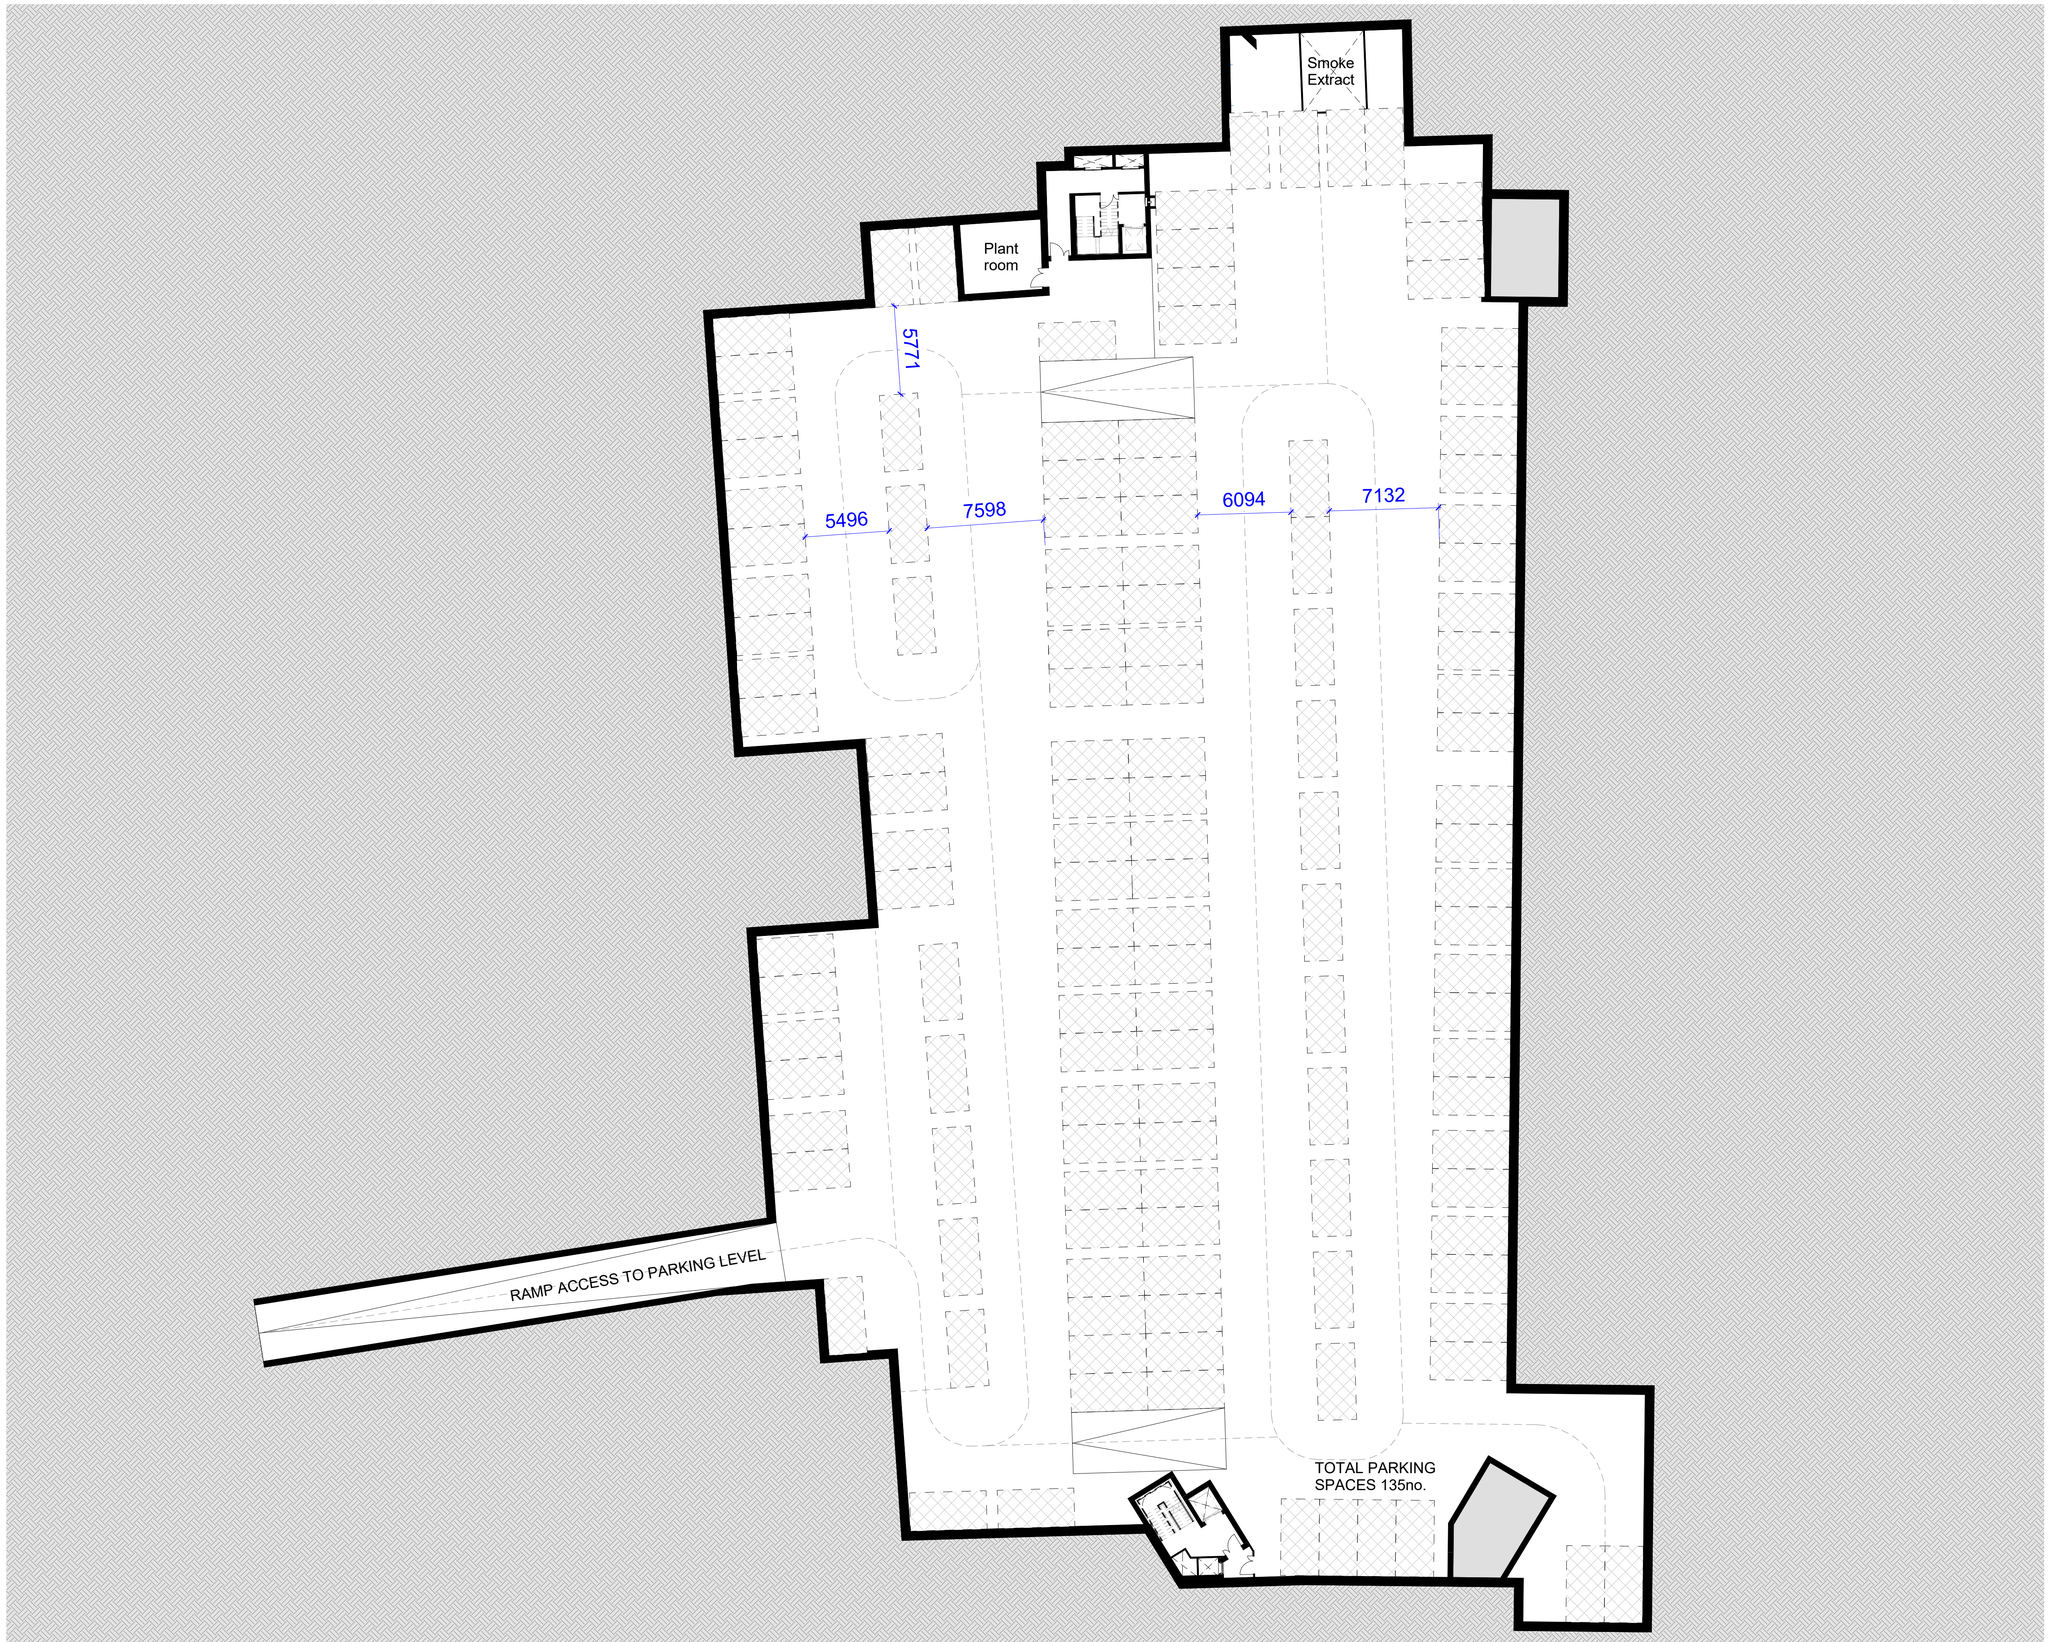

LONDON PLACEMAKING
Street-based Architecture • Development • Construction

STONEY WOOD QUARTER
LONDON BOROUGH OF BARNET

Figured dimensions must be taken in preference to scaled dimensions and any discrepancies or errors are to be referred to the designers. Contractors, sub-contractors, and suppliers must verify all dimensions on site before commencing any work or production of shop drawings

Positions or details of windows, doors or building fabric to adjoining properties are indicative only. They may not have been surveyed accurately due to limited access.

NOTES:

ALL DIMENSIONS GIVEN ARE FOR COSTING PURPOSES ONLY. SITE DIMENSIONS MUST BE TAKEN PRIOR TO ANY ORDERING. CONTRACTOR TO BE RESPONSIBLE FOR SIGNING OFF ON ALL ORDERS.

KEY PLAN:

SCALE 1:200 @ A1
0m 2m 4m 6m 8m 10m

REVISION:

DATE	REVISION	DESCRIPTION
24.11.25	1	Issued for Planning
10.07.26	2	Revised Planning

PROJECT ADDRESS:	**Stoney Wood Quarter, The Fairway, London NW7 3HJ**
CLIENT:	**Fairway Barnet Ltd**
DRAWING NAME:	**Parking Plan 1-200**
PURPOSE:	**Revised Planning Issue**
DRAWN BY:	**SK**
DRAWING NO:	**SWQ-LPM-A-LG-DR-A-1750**
ISSUE NO:	**Rev. 2**
SCALE:	**1 : 200 @ A1**

LONDON PLACEMAKING
Street-based Architecture • Development • Construction

STONEY WOOD QUARTER
LONDON BOROUGH OF BARNET

- SHARED ACCESS ROUTE (permeable grass grid pavers)
- DEFENSIBLE SPACE PLANTING
- EXISTING WOODLAND TO BE RETAINED
- AMENITY
- STREET PLANTING
- GREEN ROOF
- BLUE ROOF
- PUBLIC PATH - PERMEABLE PAVERS
- PLAY EQUIPMENT / FURNITURE

Figured dimensions must be taken in preference to scaled dimensions and any discrepancies or errors are to be referred to the designers. Contractors, sub-contractors, and suppliers must verify all dimensions on site before commencing any work or production of shop drawings

Positions or details of windows, doors or building fabric to adjoining properties are indicative only. They may not have been surveyed accurately due to limited access.

NOTES:

ALL DIMENSIONS GIVEN ARE FOR COSTING PURPOSES ONLY. SITE DIMENSIONS MUST BE TAKEN PRIOR TO ANY ORDERING. CONTRACTOR TO BE RESPONSIBLE FOR SIGNING OFF ON ALL ORDERS.

KEY PLAN:

N

SCALE 1:500 @ A1
0m 5.0m 10.0m 15.0m 20.0m 25.0m

REVISION:

DATE	REVISION	DESCRIPTION
24.11.25	1	Issued for Planning
05.01.26	P01	Issued for Coordination
10.07.26	2	Revised Planning

PROJECT ADDRESS:	**Stoney Wood Quarter, The Fairway, London NW7 3HJ**	
CLIENT:	**Stoney Wood Property Developments Ltd**	
DRAWING NAME:	**Proposed masterplan 1-500**	
PURPOSE:	**Issued for Planning**	
DRAWN BY:	**SK**	
DRAWING NO_ ISSUE NO:	**SWQ-LPM-A-ZZ-DR-A1045**	**Rev.2**
SCALE:	**As indicated @ A1**	