**REPAIRS TO BRICKWORK -** This work will include vegetation removal, repointing and replacement of badly spalled or missing bricks.

**NORTH ELEVATION OF VIADUCT -** Existing 3m high concrete wall to be removed (shaded yellow).

**NORTH END OF VIADUCT ON BRAITHWAITE ST -** Existing non-listed structures to the West (shaded yellow) to be removed exposing the end of the listed Viaduct.

**LONDON ROAD**

**FARTHING LANE -** Redundant pier remaining from previous demolition for London Overground to be removed and hoarding to cross arches to be removed for new shop fronts (shaded yellow).

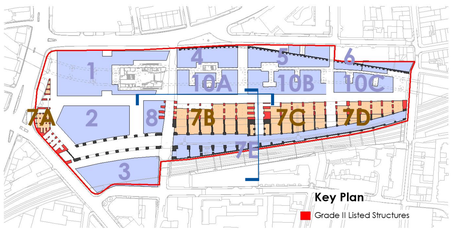


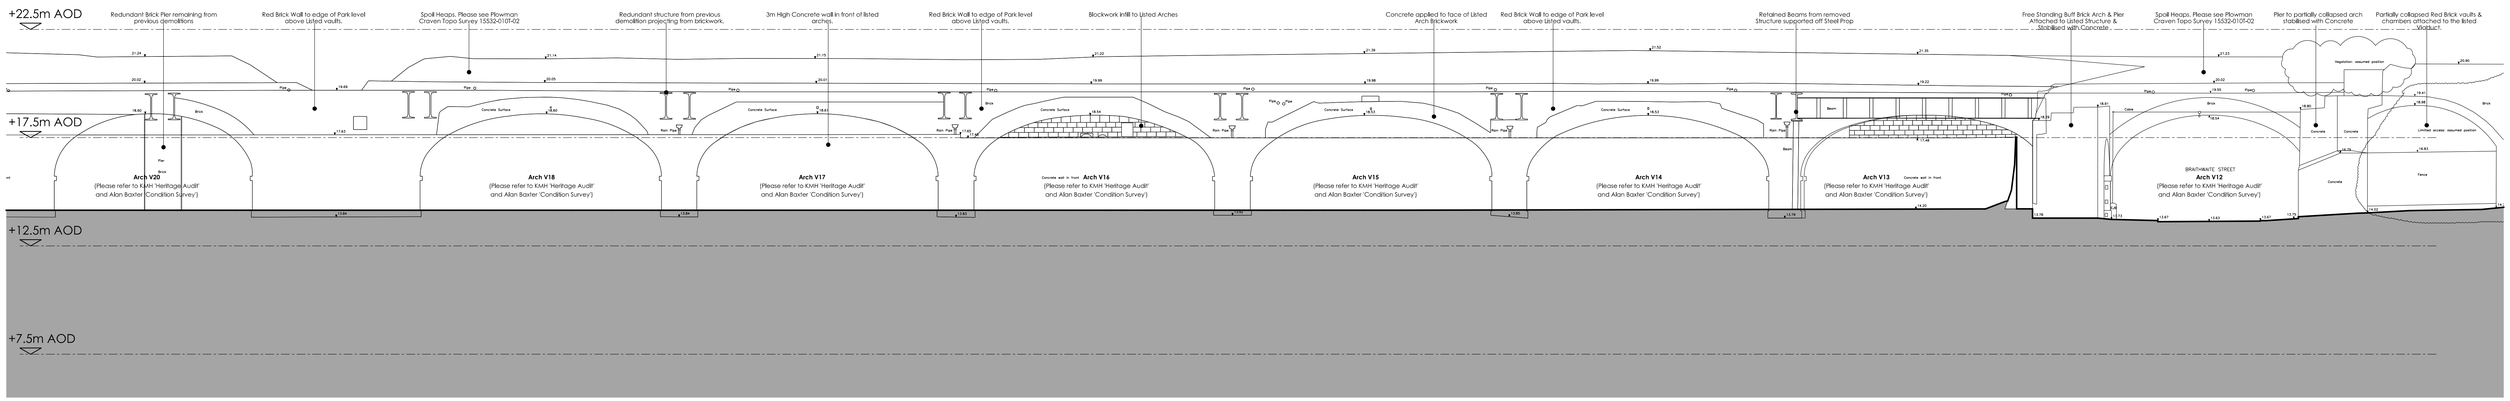


PLOT 7B - EXISTING NORTH ELEVATION

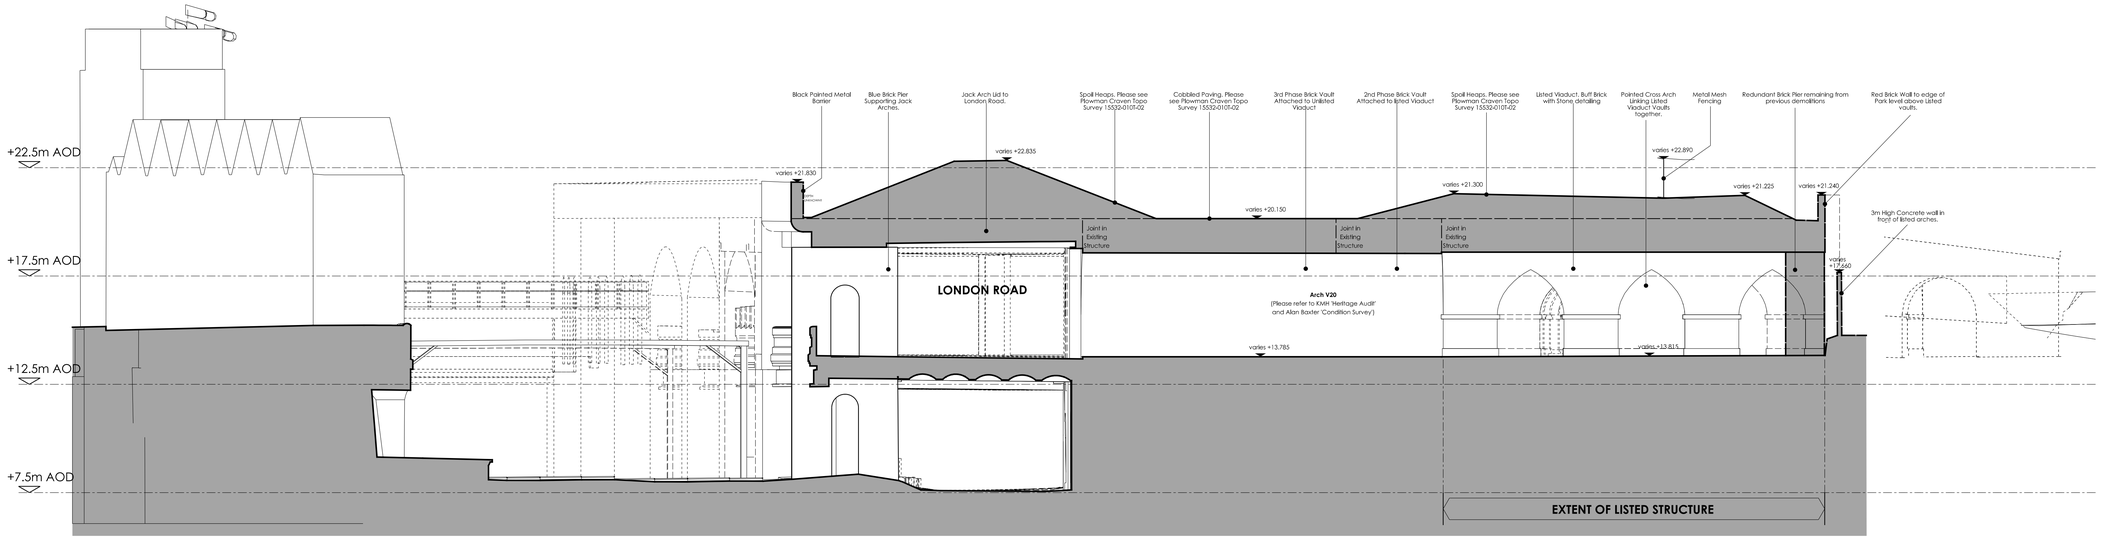


PLOT 7B - EXISTING EAST ELEVATION

**NOTE:**
**REFER TO PLOWMAN CRAVEN SURVEY DRAWINGS:**

| | |
|---|---|
| 15532-010T-01 (A) | - 3D Street Survey |
| 15532-010T-02 (B) | - 3D Site Topo |
| 15532-010T-03 (A) | - Boundary Drawing |
| 15532-010W-02 (A) | - Railway Cutting |
| 15532-013E-03 | - North Elevation of Listed Arches |
| 15532-013E-08 | - South Elevation of London Road |
| 15532-012F-01 (B) | - Planimetric Survey |
| W15532-010SM | - 3D Arch Survey |

**FOR DETAIL OF ARCHES REFER TO:**
**KMH** HERITAGE STATEMENT & **ALAN BAXTER** CONDITION SURVEY

0m 1 2 3 4 5 7.5 10m

Do not scale this drawing
Do not delete dimensions from digital media

| Rev. | Date | Revision Notes | Drawn by | Checked |
|---|---|---|---|---|
| — | — | | — | — |

Drawing status: PLANNING
FOR APPROVAL

Job No: 3465
Drawing No: BGY-FBA-00-XX-DR-A-00_10-7B51
Rev: P1

Job Title: The Goodsyard

Drawing Title: PLOT 7B - EXISTING ELEVATIONS SHEET 1

© Drawing & Design Copyright of:

FAULKNERBROWNS ARCHITECTS
Faulkner Browns LLP
Dobson House
Regent Centre Way
Kingston Park
Newcastle upon Tyne
NE3 3XQ
T +44 (0) 191 2683007
F +44 (0) 191 2478132

Date: April 19 | Scale: 1:100@A0 | Drawn By: JK | Checked By: TL