EXTENT OF EXISTING NON LISTED STRUCTURE ON THE SOUTH END OF BRAITHWAITE ST TO BE REMOVED TO REVEAL THE LISTED VIADUCT - Proposed demolitions highlighted in yellow.

LISTED WALL NORTH OF VIADUCT TO BE CUT BACK

DAMAGE TO INTEGRITY OF THE LISTED STRUCTURE TO BE REPAIRED WHILST NOT COMPROMISING THE PATINA.

CLEAR JOINT LINE BETWEEN LISTED AND NON - LISTED STRUCTURES ON EAST SIDE OF BRAITHWAITE STREET.

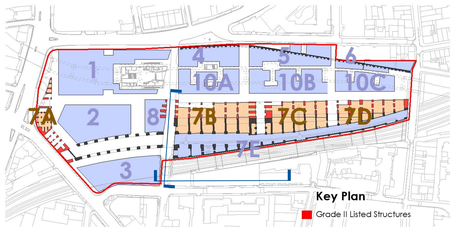

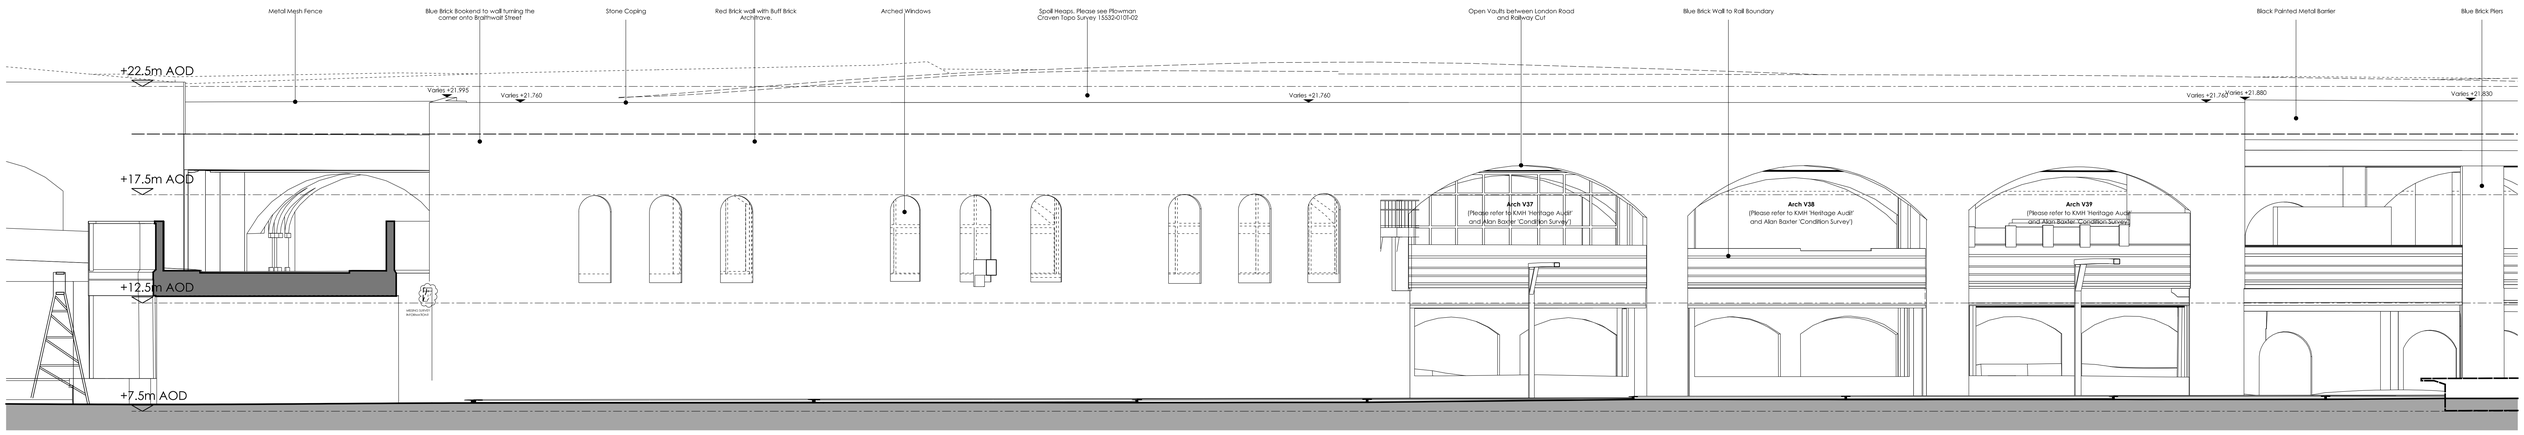

PLOT 7B - EXISTIING SOUTH ELEVATION

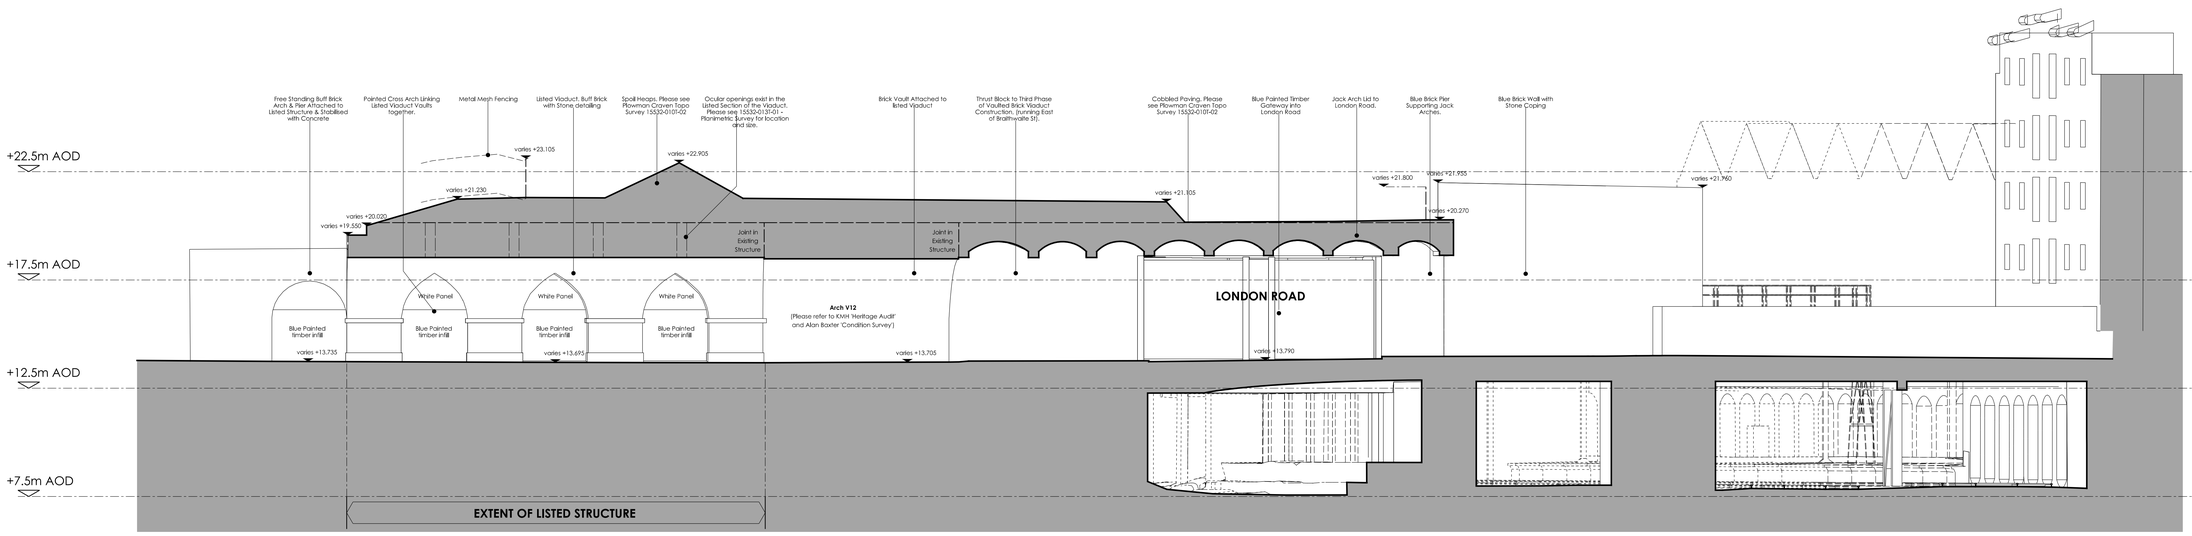

PLOT 7B - EXISTIING WEST ELEVATION

NOTE:
REFER TO FLOWMAN CRAVEN SURVEY DRAWINGS:

15532-0107-01 (A)	- 3D Street Survey
15532-0107-02 (B)	- 3D Site Topo
15532-0107-03 (A)	- Boundary Drawing
15532-010W-02 (A)	- Railway Cutting
15532-013E-03	- North Elevation of Listed Arches
15532-013E-08	- South Elevation of London Road
15532-0131-01 (B)	- Planimetric Survey
W15532-0105M	- 3D Arch Survey

FOR DETAIL OF ARCHES REFER TO:
KMH HERITAGE STATEMENT & **ALAN BAXTER** CONDITION SURVEY

0m 1 2 3 4 5 7.5 10m

Do not scale this drawing
Do not derive dimensions from digital media

Rev	Date	Revision Notes	Drawn by	Checked
—	—		—	—

Drawing status: PLANNING
FOR APPROVAL

Job No: 3465
Drawing No: BGY-FBA-00-XX-DR-A-00_10-7B52
Rev: P1

Job Title: The Goodsyard

Drawing Title: PLOT 7B - EXISTING ELEVATIONS SHEET 2

Date: April 19
Scale: 1:100@A0
Drawn By: JK
Checked By: TL

© Drawing & Design Copyright of:

FAULKNERBROWNS ARCHITECTS
Faulkner Browns LLP
Dobson House
Regent Centre Way
Kingston Park
Newcastle upon Tyne
NE3 3QW
T +44 (0) 191 2683009
F +44 (0) 191 2478132