REPAIRS TO BRICKWORK - This work will include vegetation removal, repointing and replacement of badly spalled or missing bricks.

NORTH ELEVATION OF VIADUCT - Existing 3m high concrete wall to be removed (shaded yellow).

NORTH END OF VIADUCT ON BRAITHWAITE ST - Existing non-listed structures to the West (shaded yellow) to be removed exposing the end of the listed Viaduct.

LONDON ROAD

FARTHING LANE - Redundant pier remaining from previous demolition for London Overground to be removed and hoarding to cross arches to be removed for new shop fronts (shaded yellow).

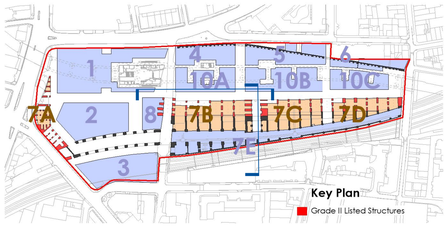

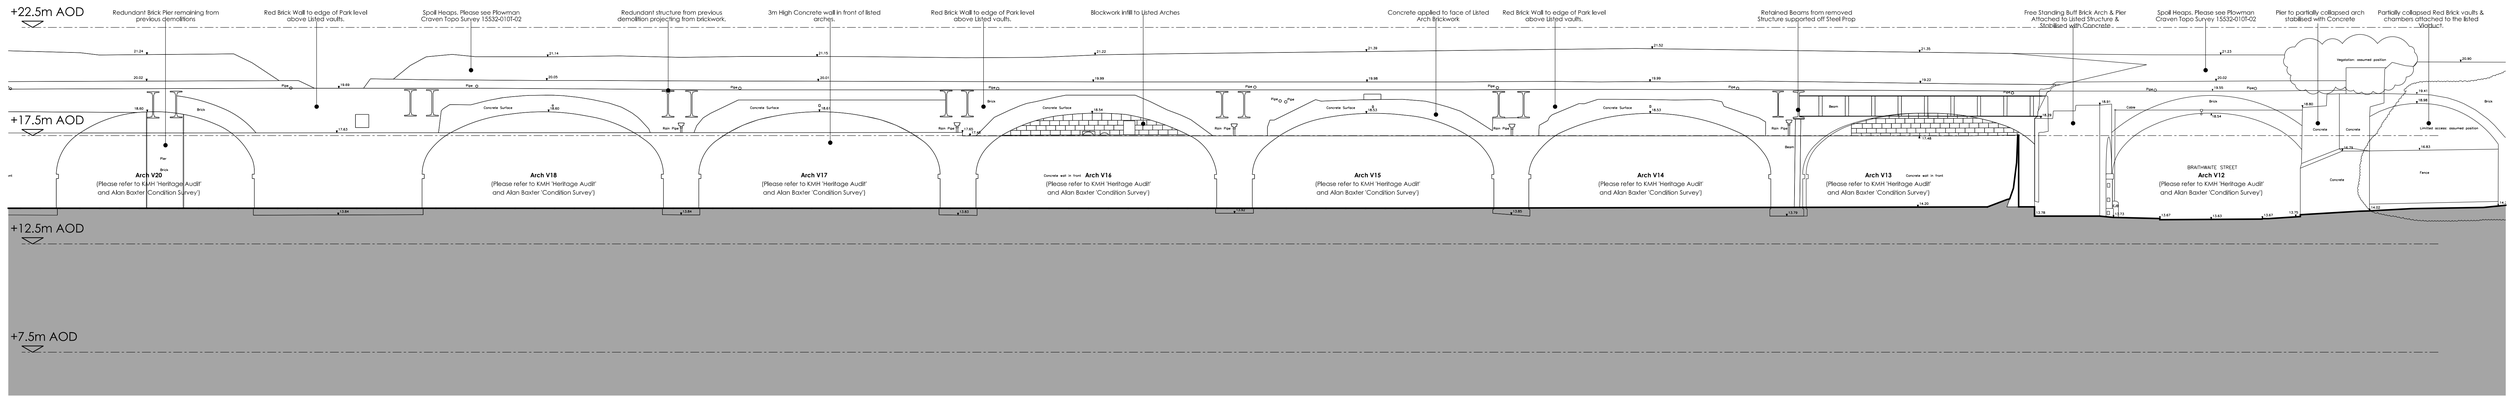

PLOT 7B - EXISTING NORTH ELEVATION

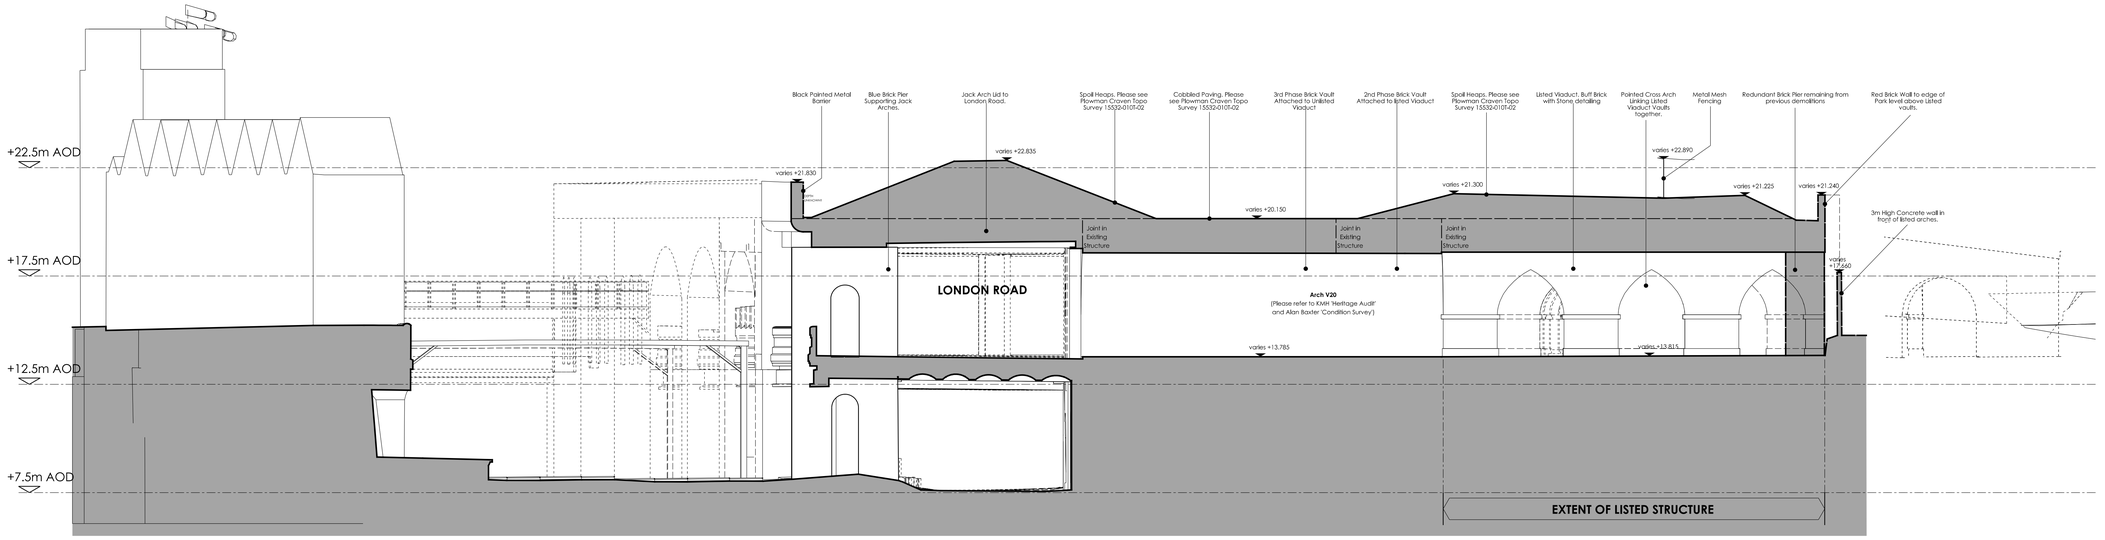

PLOT 7B - EXISTING EAST ELEVATION

NOTE:
REFER TO PLOWMAN CRAVEN SURVEY DRAWINGS:

15532-010T-01 (A)	- 3D Street Survey
15532-010T-02 (B)	- 3D Site Topo
15532-010T-03 (A)	- Boundary Drawing
15532-010W-02 (A)	- Railway Cutting
15532-013E-03	- North Elevation of Listed Arches
15532-013E-08	- South Elevation of London Road
15532-012F-01 (B)	- Planimetric Survey
W15532-010SM	- 3D Arch Survey

FOR DETAIL OF ARCHES REFER TO:
KMH HERITAGE STATEMENT & **ALAN BAXTER** CONDITION SURVEY

0m 1 2 3 4 5 7.5 10m

Do not scale this drawing
Do not delete dimensions from digital media

Rev.	Date	Revision Notes	Drawn by	Checked
—	—		—	—

Drawing status: PLANNING
FOR LISTED BUILDING CONSENT

Job No: 3465
Drawing No: BGY-FBA-07-XX-DR-A-00_10-7B51
Rev: P1

Job Title: The Goodsyard

Drawing Title: PLOT 7B - EXISTING ELEVATIONS SHEET 1

© Drawing & Design Copyright of:

FAULKNERBROWNS ARCHITECTS
FaulknerBrowns LLP
Dobson House
Regent Centre Way
Kingston Park
Newcastle upon Tyne
NE3 3QW
T +44 (0) 191 2683007
F +44 (0) 191 2478132

Date: April 19 | Scale: 1:100@A0 | Drawn By: JK | Checked By: TL