EXISTING SHOP FRONTS SITTING FORWARD OF ARCHES TO BE REMOVED

EXISTING JACK ARCH STRUCTURE DEGRADING DUE TO WATER INGRESS FROM ABOVE

EXISTING VIEW OF FARTHING YARD - Extent of lid to be removed highlighted in yellow.

LEAKS FROM EXISTING REDUNDANT DRAINAGE DEGRADING SURROUNDING STRUCTURE

DOUBLE HEIGHT SPACE TO THE SOUTH SIDE OF LONDON ROAD

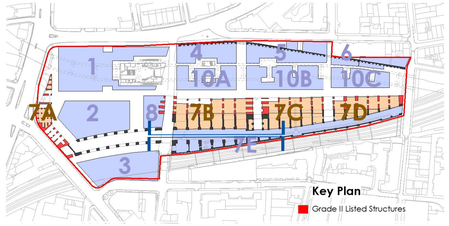

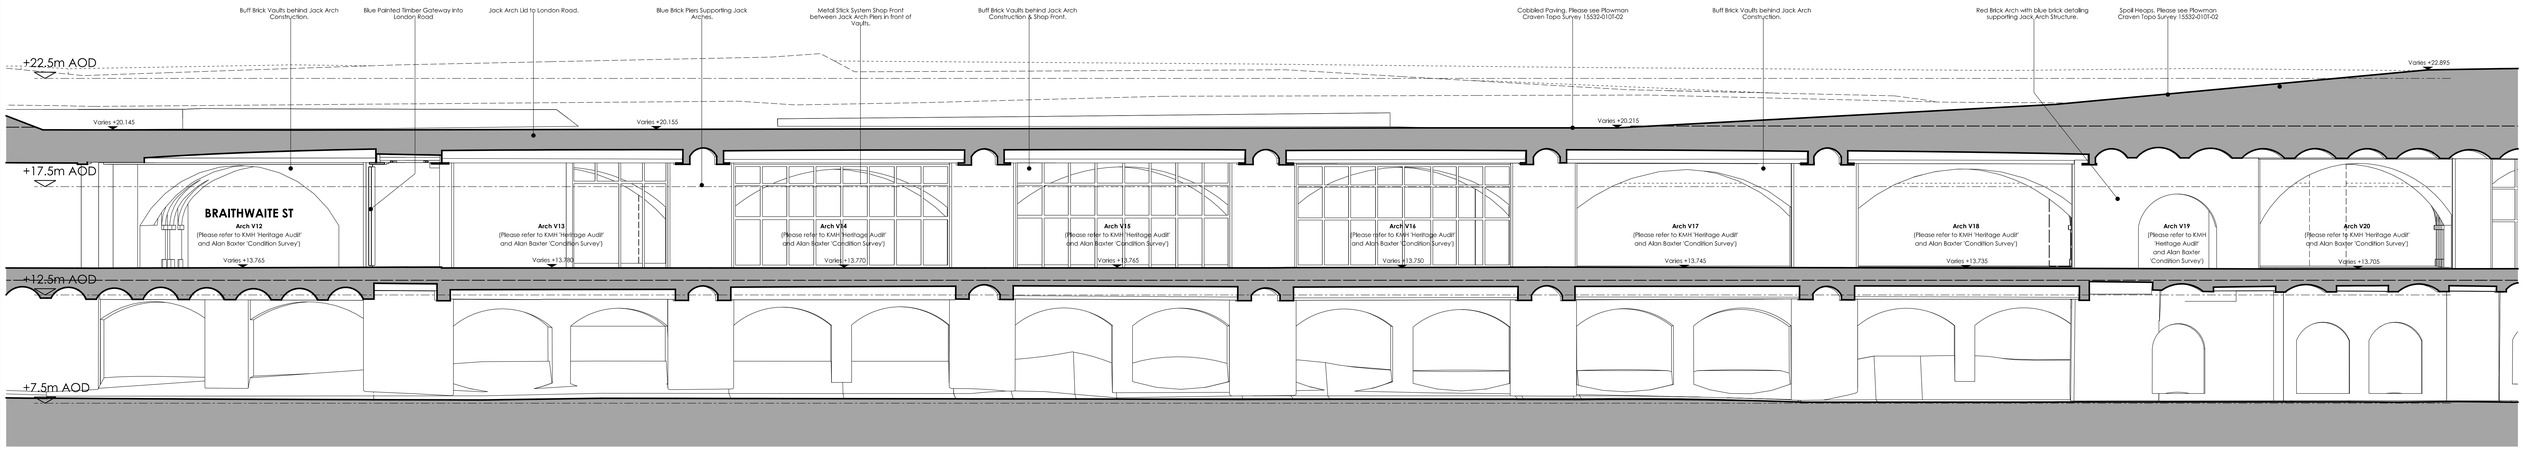

PLOT 7B - EXISTING ELEVATION NORTH SIDE OF LONDON ROAD

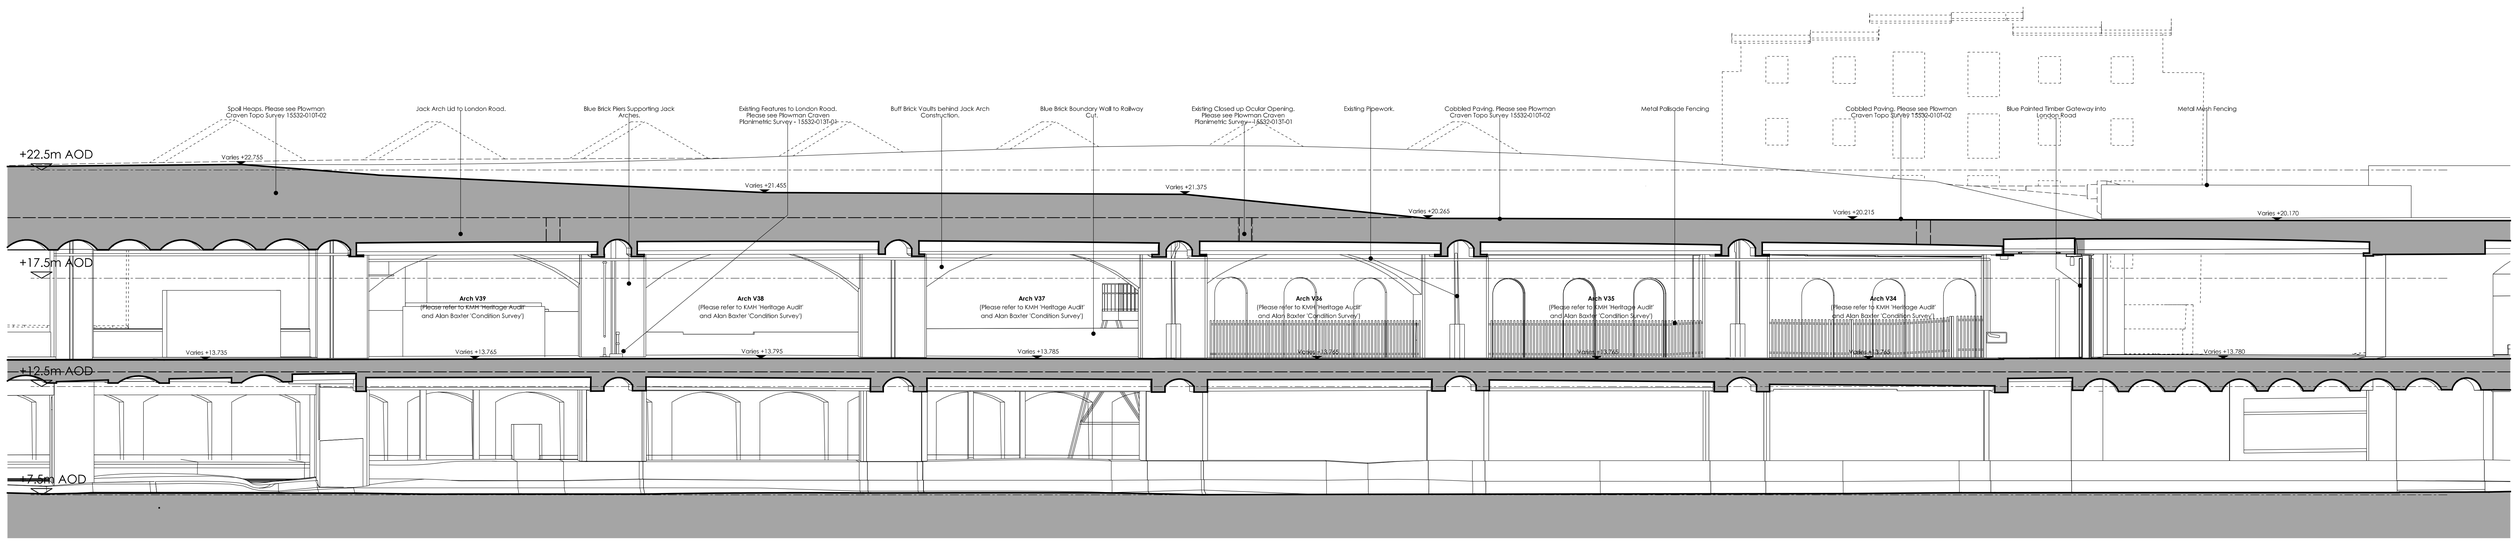

PLOT 7B - EXISTING ELEVATION SOUTH SIDE OF LONDON ROAD

NOTE:
REFER TO PLOWMAN CRAVEN SURVEY DRAWINGS:

15532-010T-01 (A)	- 3D Street Survey
15532-010T-02 (B)	- 3D Site Topo
15532-010T-03 (A)	- Boundary Drawing
15532-010W-02 (A)	- Railway Cutting
15532-013E-03	- North Elevation of Listed Arches
15532-013E-08	- South Elevation of London Road
15532-013T-01 (B)	- Planimetric Survey
W15532-0105M	- 3D Arch Survey

FOR DETAIL OF ARCHES REFER TO:
KMH HERITAGE STATEMENT & **ALAN BAXTER** CONDITION SURVEY

0m 1 2 3 4 5 7.5 10m

Do not scale this drawing
Do not derive dimensions from digital media

Rev.	Date	Revision Notes	Drawn by	Checked
—	—		—	—

Drawing status: PLANNING
FOR LISTED BUILDING CONSENT

Job No.: 3465
Drawing No.: BGY-FBA-07-XX-DR-A-00_10-7B54
Rev.: P1

Job Title: The Goodsyard

Drawing Title: PLOT 7B - EXISTING ELEVATIONS SHEET 4

© Drawing & Design Copyright of:

FAULKNERBROWNS ARCHITECTS
Faulkner Browns LLP
Dobson House
Regent Centre Way
Kingston Park
Newcastle upon Tyne
NE3 3XQ
T +44 (0) 191 2683007
F +44 (0) 191 2478132

Date:	Scale:	Drawn By:	Checked By:
April 19	1:100@A0	JK	TL