KEY

01 HOTEL MAIN LIFT LOBBY
02 HOTEL SERVICE LIFT LOBBY
03 HOTEL BOH
04 SERVICED APARTMENT MAIN LIFT LOBBY
05 SERVICED APARTMENT SERVICE LIFT LOBBY

06 LINEN STORE
07 STORAGE
08 IT CABINET

ASHBURN PLACE

CROMWELL ROAD

COURTFIELD ROAD

ASHBURN GARDENS

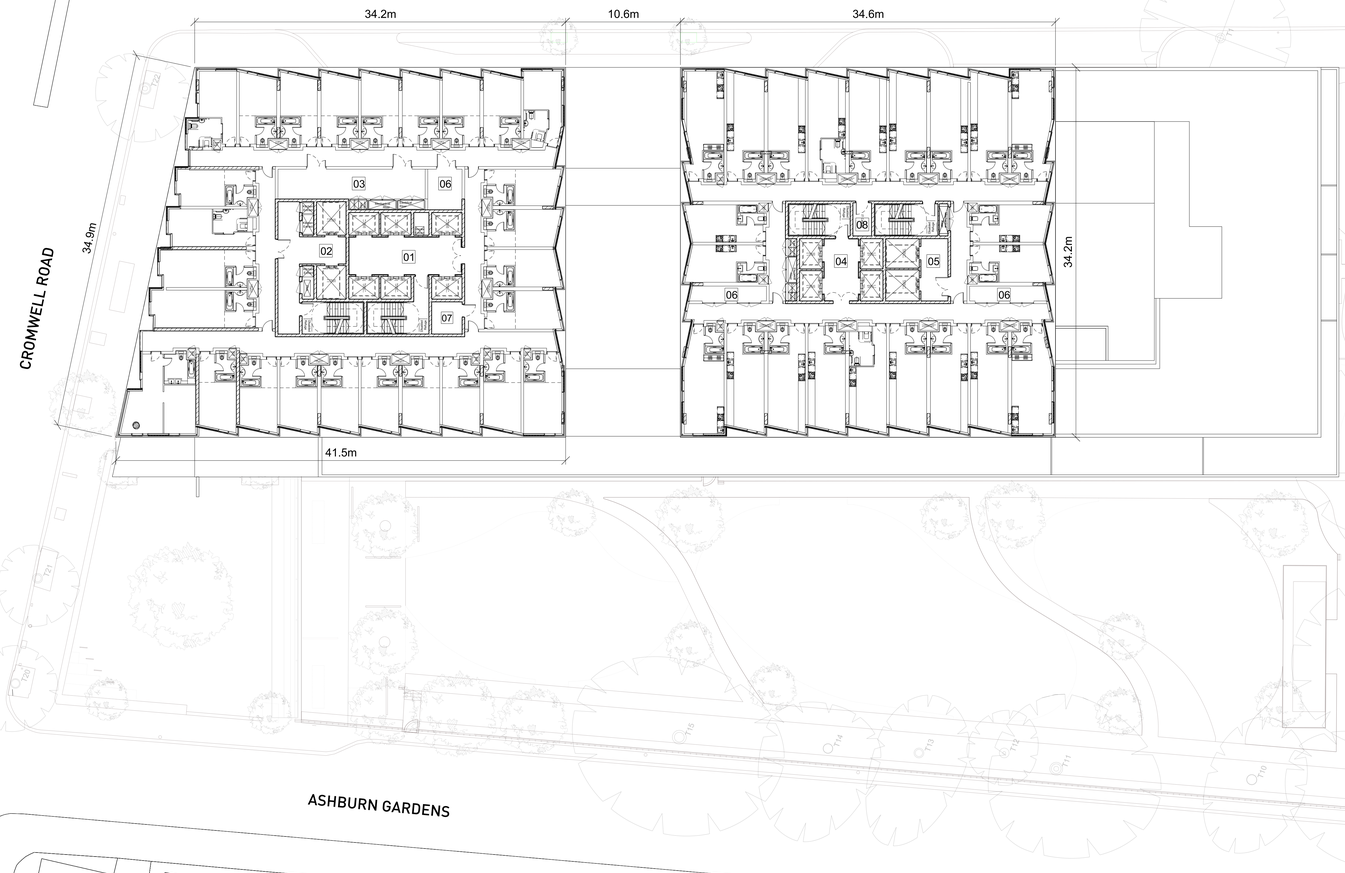

This drawing is copyright
Do not scale off dimensions.
All dimensions to be checked on site by contractor.
Contractor to report any dimensional discrepancies, errors or omissions prior to commencing on site.

2 1 0 2 4 6 8 10 12m

NOTE:

NORTH

Rev	Date	Description	Rev	Date	Description
-	11/01/2019	GLA Calkin Amendments			

Project Title
Kensington Forum Hotel
Kensington, London

Drawing Title
Level 11-15 Floor Plan

Job No 10106
Scale 1:200(A0) NTS(A3)
Date JAN 2019

Status
PLANNING

Drawing No 10106-A-DRG-Z2-G200-2011-PL
Revision -

simpsonhaugh

MANCHESTER
80 Fenchurch Commercial St
Manchester M15 4RZ
+44 (0)161 835 2345
www.simpsonhaugh.com

LONDON
10 Queen Street Place
London EC1R 0BE
+44 (0)20 7549 4000
mail@simpsonhaugh.com

© SimpsonHaugh 2017