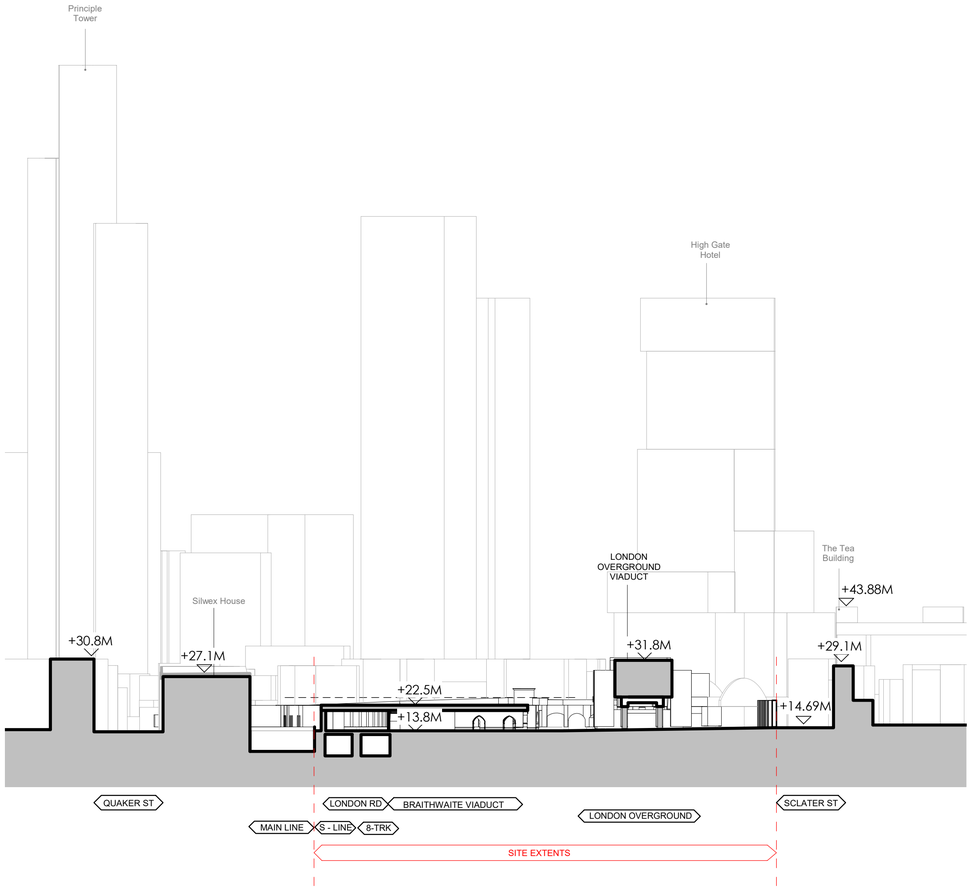

PARAMETER SECTION 8-8 EXISTING
1 : 750

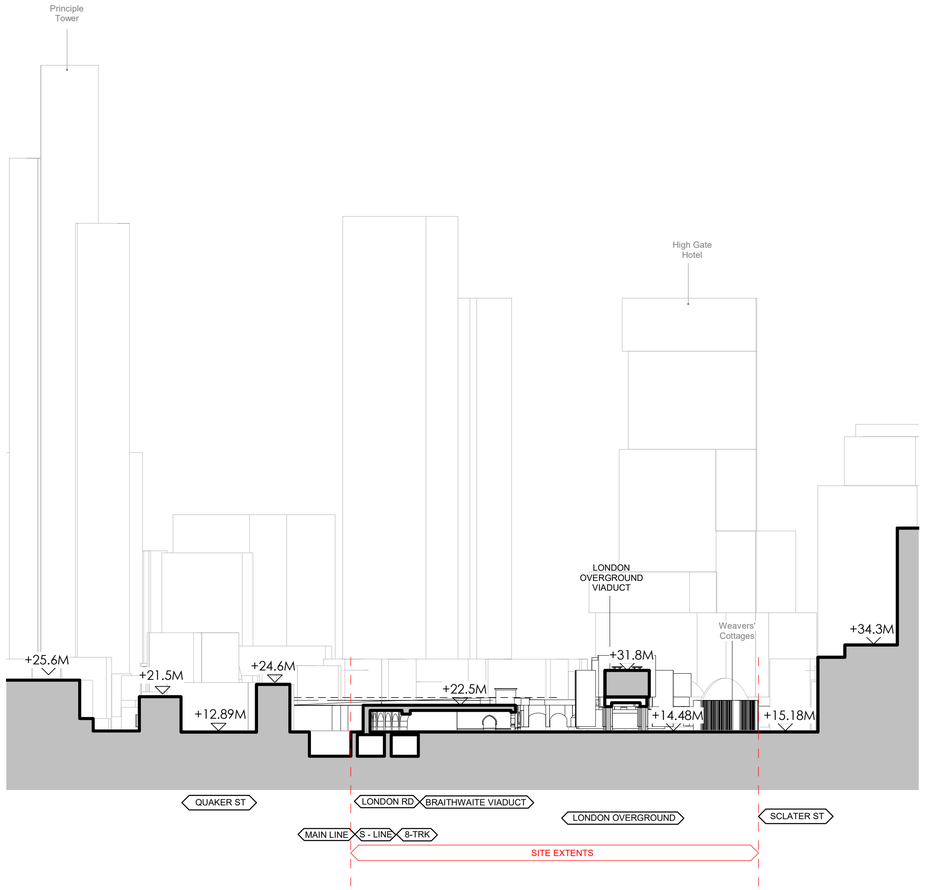

PARAMETER SECTION 9-9 EXISTING
1 : 750

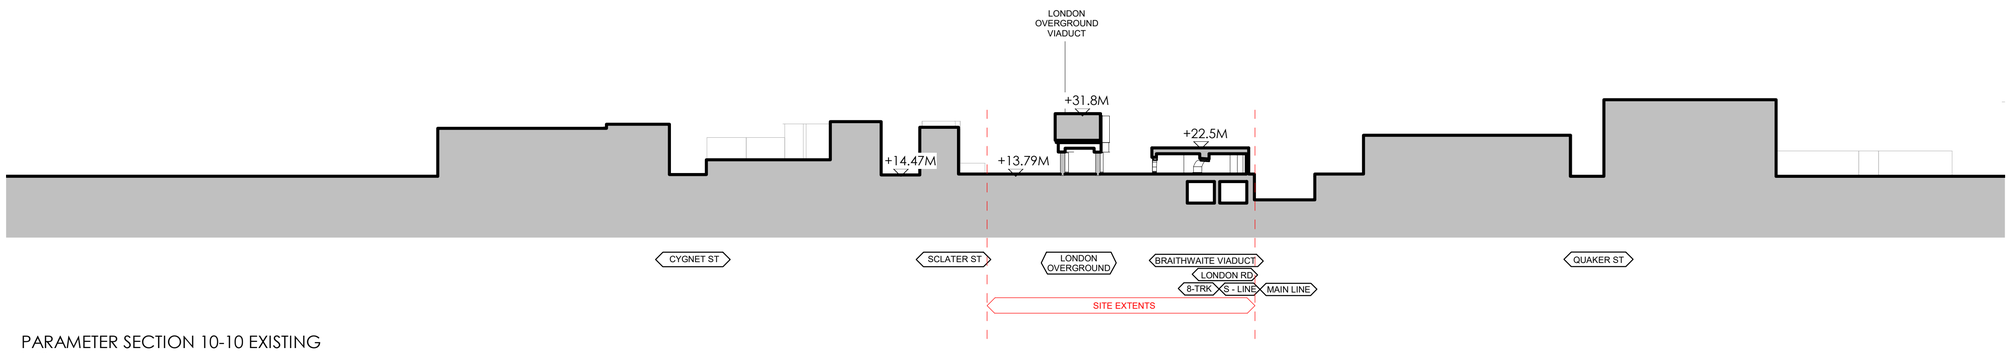

PARAMETER SECTION 10-10 EXISTING
1 : 750

notes:

rev	date		by

drawing and design copyright of:
FAULKNERBROWNS ARCHITECTS

client:
ballymore. Hammerson

project:
BISHOPGATE GOODSYARD

north:

site address:
BRAITHWAITE ST
LONDON
E1 6GJ

plot key:

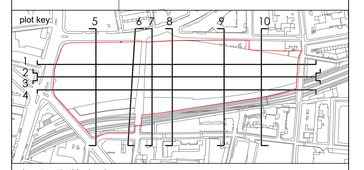

do not scale this drawing
do no derive measurements from digital media

drawing status:
PLANNING FOR INFORMATION

title:
EXISTING SITE SECTIONS 8,9,10

scale:	size:
1 : 750	A1

scale bar:

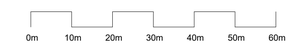

drawing no:
BGY-FBA-00-00-DR-A-00-0015

rev:	suit:	drawn by:	checked by:
P1	S0	AM	CE