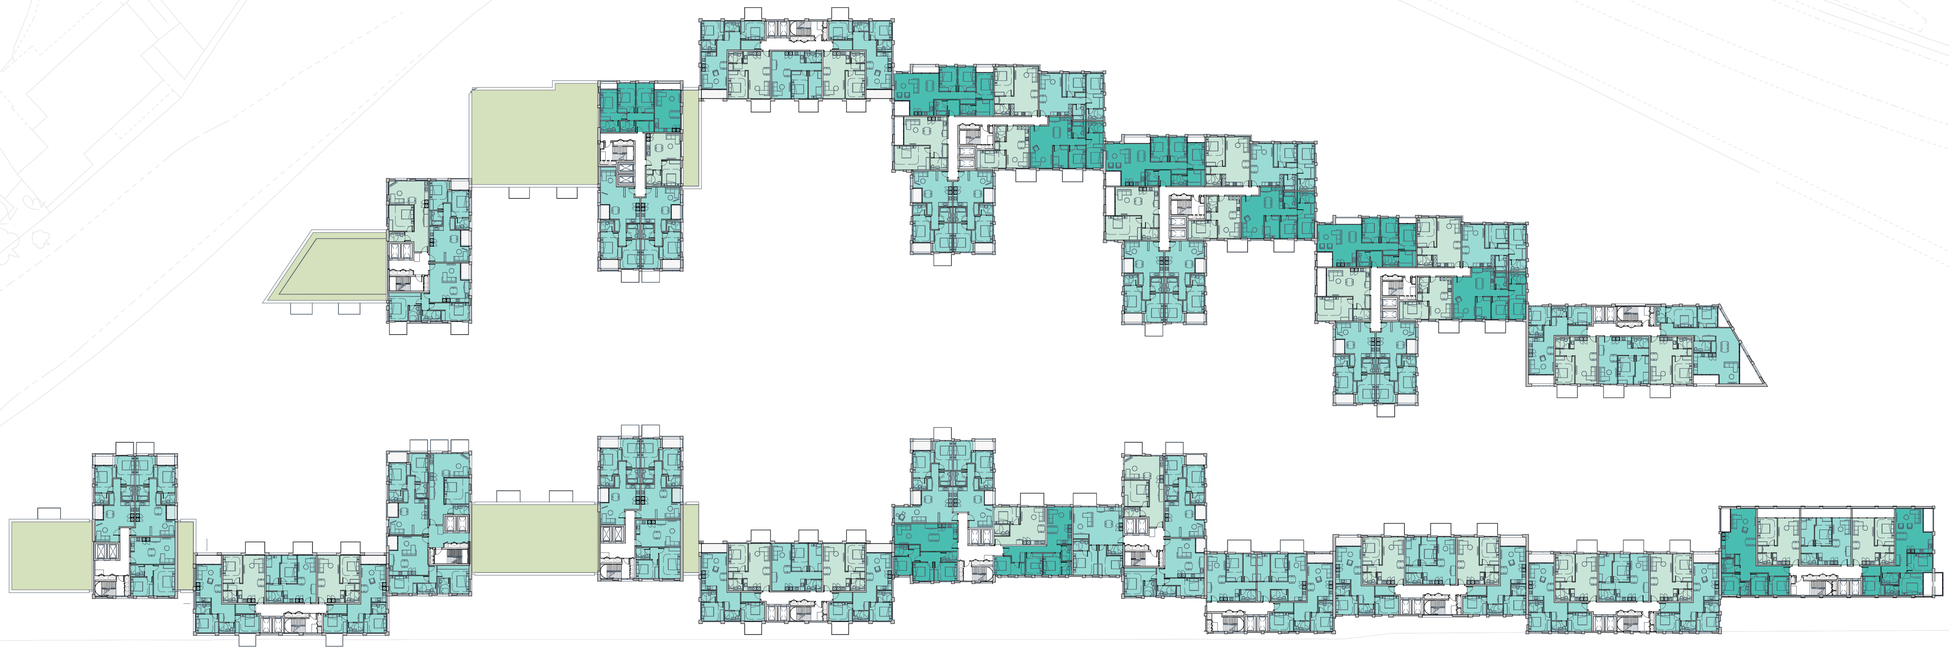

KEY PLAN

Ref. North

REV	DATE	DESCRIPTION
P1	15.03.19	Planning Issued for Information

0m 10m 20m 30m 40m 50m

NOTES

Check and verify all dimensions prior to commencement of work.
This drawing shall be read in conjunction with all other contract documents including those by other consultants, and including specifications.
Seek clarification of inconsistancies/ conflicts.
Figured dimensions shall take precedence to scaled dimensions.

CLIENT

Meadow Residential

ARCHITECTS:
AFK ARCHITECTURE + INTERIORS
44-46 SCRUTTON STREET, LEVEL 1
LONDON, EC2A 4HH, UNITED KINGDOM.

CLIENT:
MEADOW RESIDENTIAL
FIRST FLOOR, 50 GREAT
MARLBOROUGH STREET, LONDON,
W1F 7JS.

STRUCTURAL ENGINEER:
HTS
4 PEAR TREE COURT, LONDON,
EC1R 0DS.

MECHANICAL / ELECTRICAL ENGINEER:
CHAPMAN BDSP
SAFFRON HOUSE, 6-10 KIRBY STREET,
LONDON, EC1N 8TS.

LANDSCAPE ARCHITECT:
OUTERSPACE
THE BOATHOUSE, 27 FERRY
ROAD, TEDDINGTON, TW11 9NN.

Arney Fender Katsalidis

DRAWN	CHECKED	JOB NO.
MMR	JC	44032

This drawing is COPYRIGHT and shall remain the property of
ARNEY FENDER KATSALIDIS

PROJECT

Mill Hill - London

DRAWING TITLE

GA_LEVEL 05_OVERALL PLAN

SCALE

1 : 500@ A1

REVISION / DRAWING No.

P1	PLANNING	A10-05-01