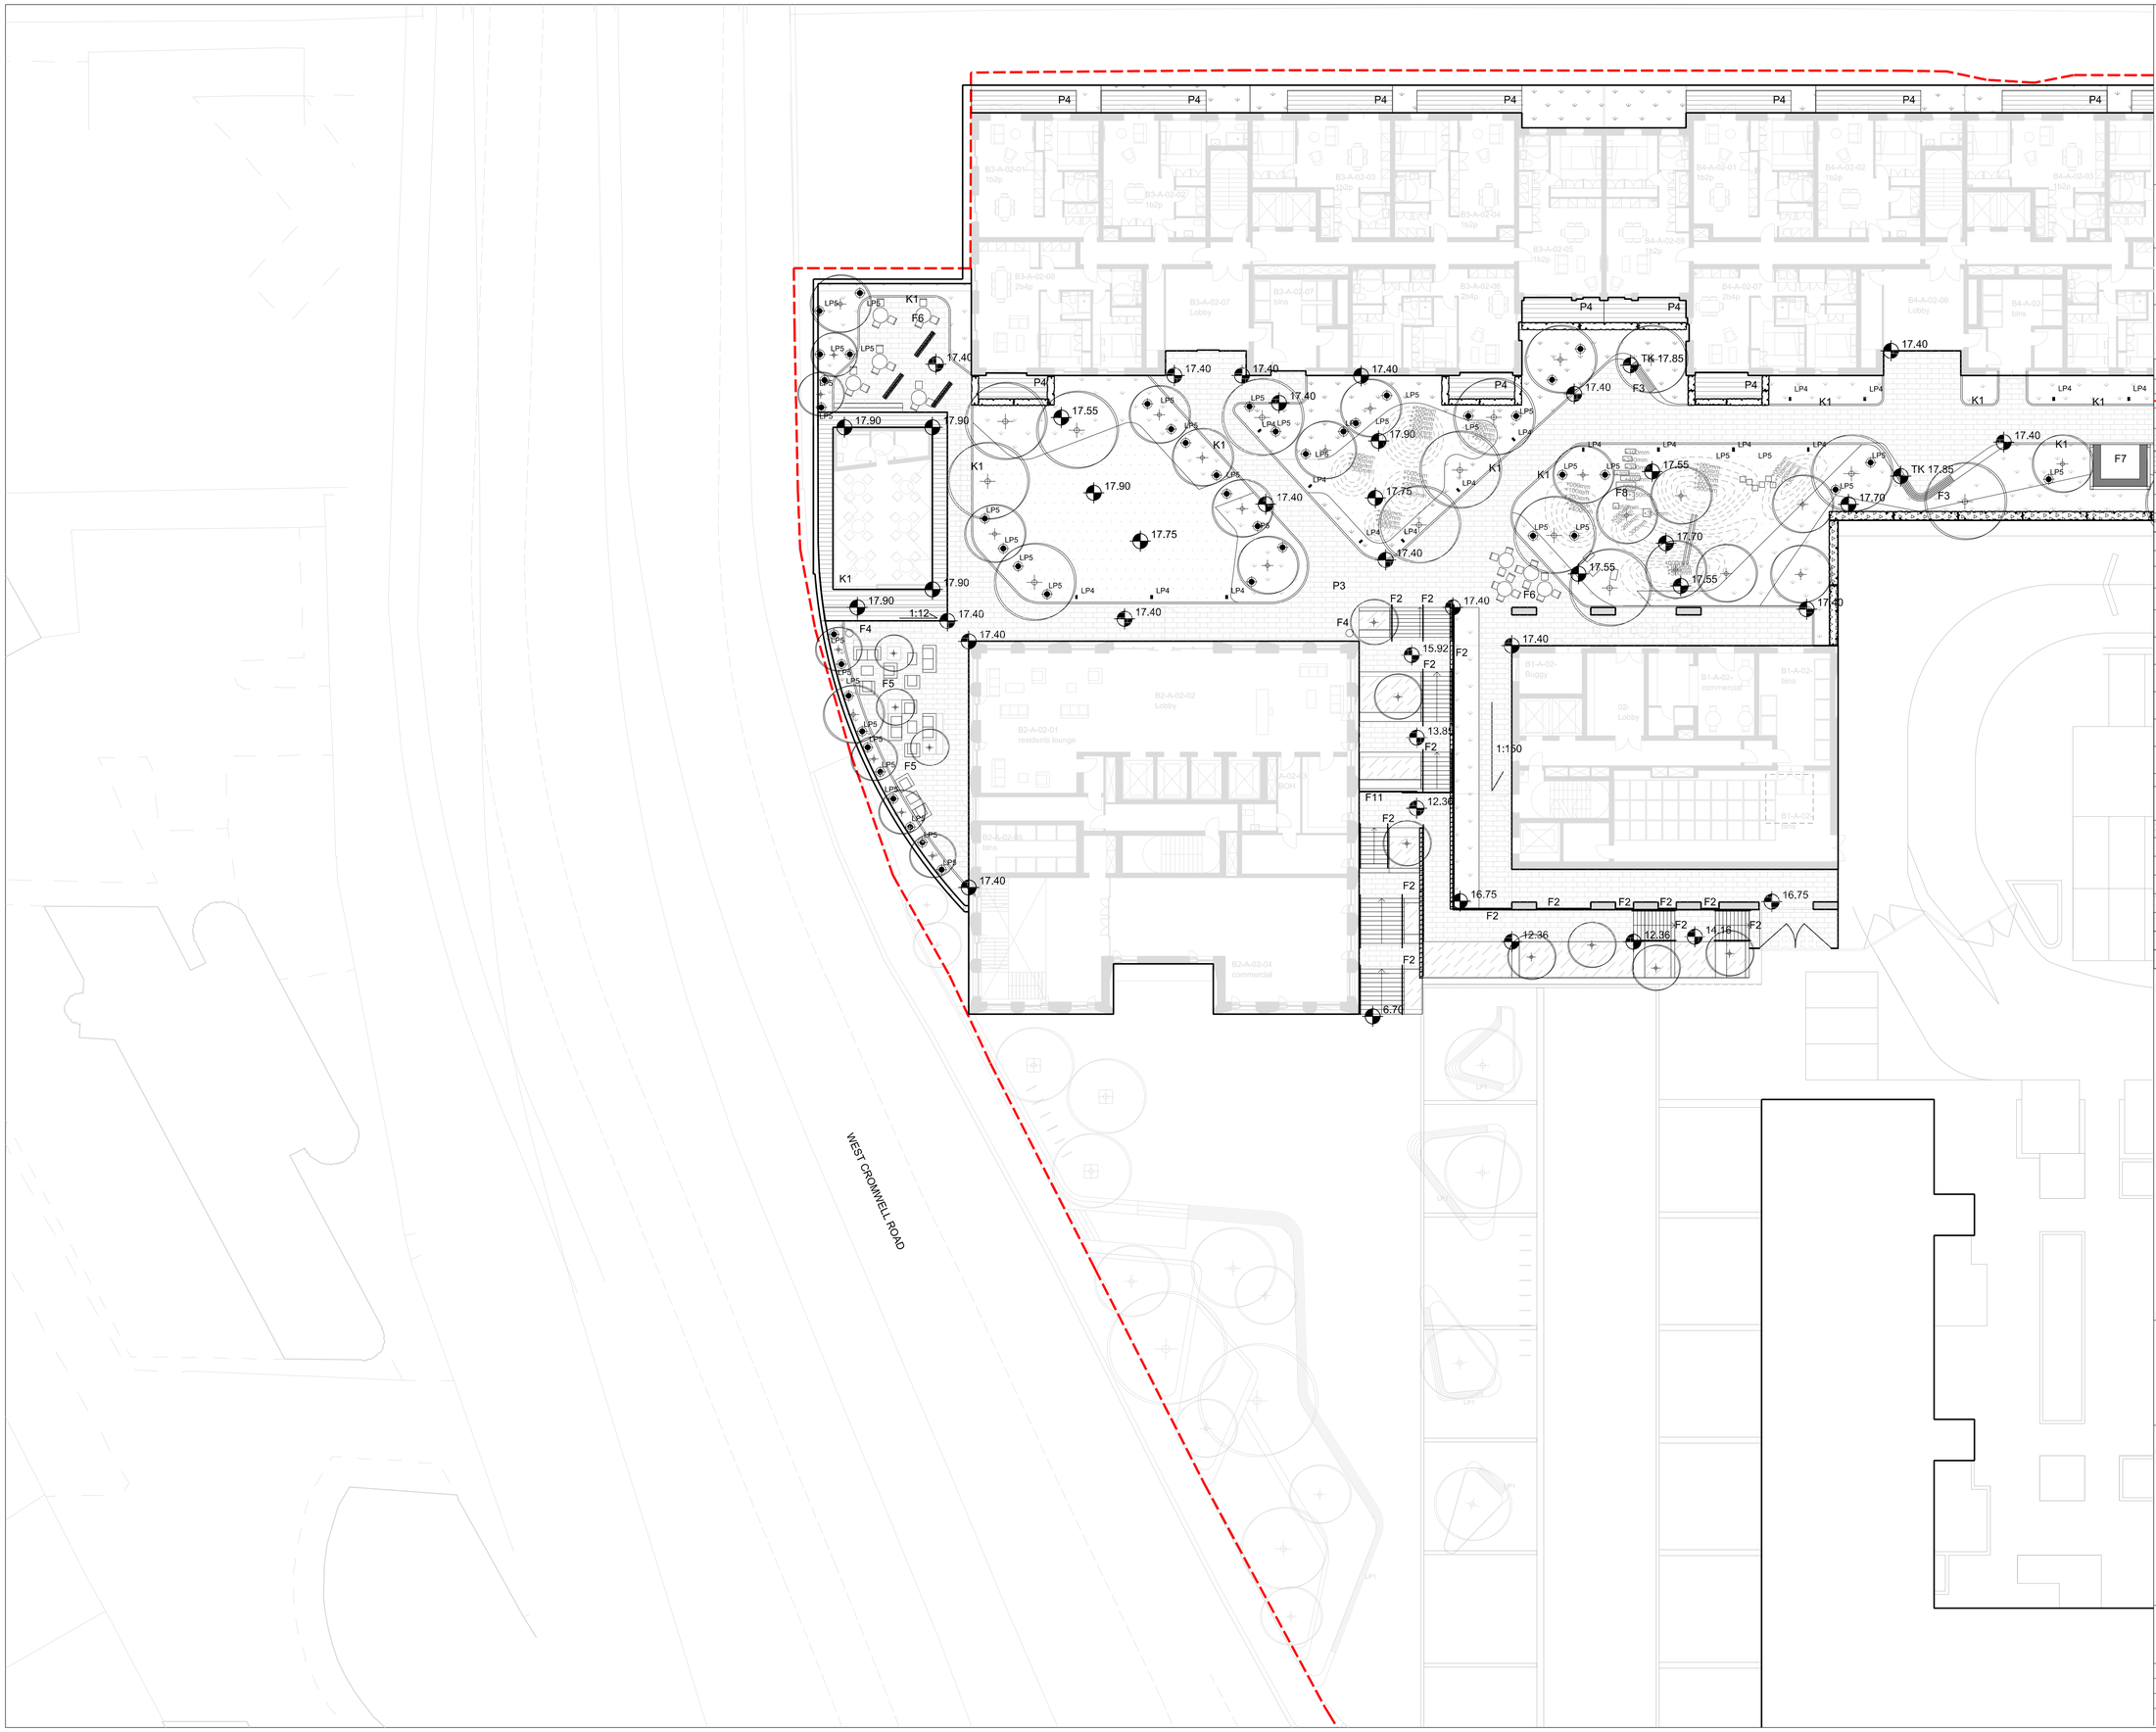

Project Logo

Notes
Do not scale from this drawing.

All dimensions are to be checked on site and any discrepancies noted in writing to the Project Manager.

All dimensions are in millimeters unless noted otherwise.

Scale (m)
0 2 5 10

Rev.	Date	Descrption	Drawn	Checked
00.	25/01/2019	FOR PLANNING	HC	AH
01	14/10/2019	FOR INFORMATION	CG	AH
02	03/12/2019	FOR INFORMATION	CG	AH

KEY

PATTERN /SYMBOL	DESCRIPTION
	Site Boundary
SURFACES	
	P3- GRANITE FLAGS (MIXED)
	P4 - WOODEN DECK
EDGES, STEPS AND WALLS	
	S1 - STEPS
	K1 - KERB
FURNITURE, STRUCTURES AND RAILINGS	
	F2 - HAND RAILING
	F3 - INTERGRATED SEATING (PRECAST CONCRETE WITH TIMBER TOPS)
	F4 - LITTER / RECYCLING BIN
	F5 - OUTDOOR LOUNGE Rattan corner sofa and coffee table set
	F6 - FREE STANDING FURNITURE
	F7 - SHELTERED SEATING
	F8 - PLAY STEPS Stepping stones
	F10 - POROUS SCREEN WITH PLANTS
	F11 - GATE
SOFT LANDSCAPE	
	T2 - TREES Proposed trees
	LAWN Turf: Heavy Wear Grass Mix
	PROPOSED HEDGEROW
	PROPOSED HEDGE (PODIUM WALK)
	ORNAMENTAL PLANTING TYPE 2 Lavender, buxus
	ORNAMENTAL PLANTING TYPE 3 Shade Planting
LIGHTING Lighting location and spacings are indicative only. Detail design and specifications by others.	
LP4	LP4 - PODIUM LIGHTING Bollard light
LP5	LP5 - PODIUM LIGHTING LED spike uplight

JOHN McASLAN + PARTNERS

7-9 William Road
London NW1 3ER
T +44 (0)20 7313 6000
F +44 (0)20 7313 6001
www.mcaslan.co.uk

Architect
Landscape

Key Plan

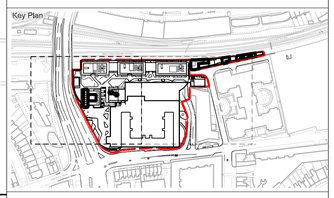

100 West Cromwell Road
Levels Plan - Podium Garden Square

Scale At A1:	1:200 1:400 at A3	Job Number:	1969
Date:	25/01/2019	Drawing:	HC
Drawing Status:	FOR PLANNING	Checked:	AH
Drawing Number:	1969-JMP-xx-ST-DR-L-1007	Revision:	02