X:\JOBS\8228_ARCHWAY_CAMPUS_ISLINGTON\7CAD\DRAWINGS\BLOCK A REDESIGN\8228-01-LPR-LDA-DGA-P00-0600.DWG

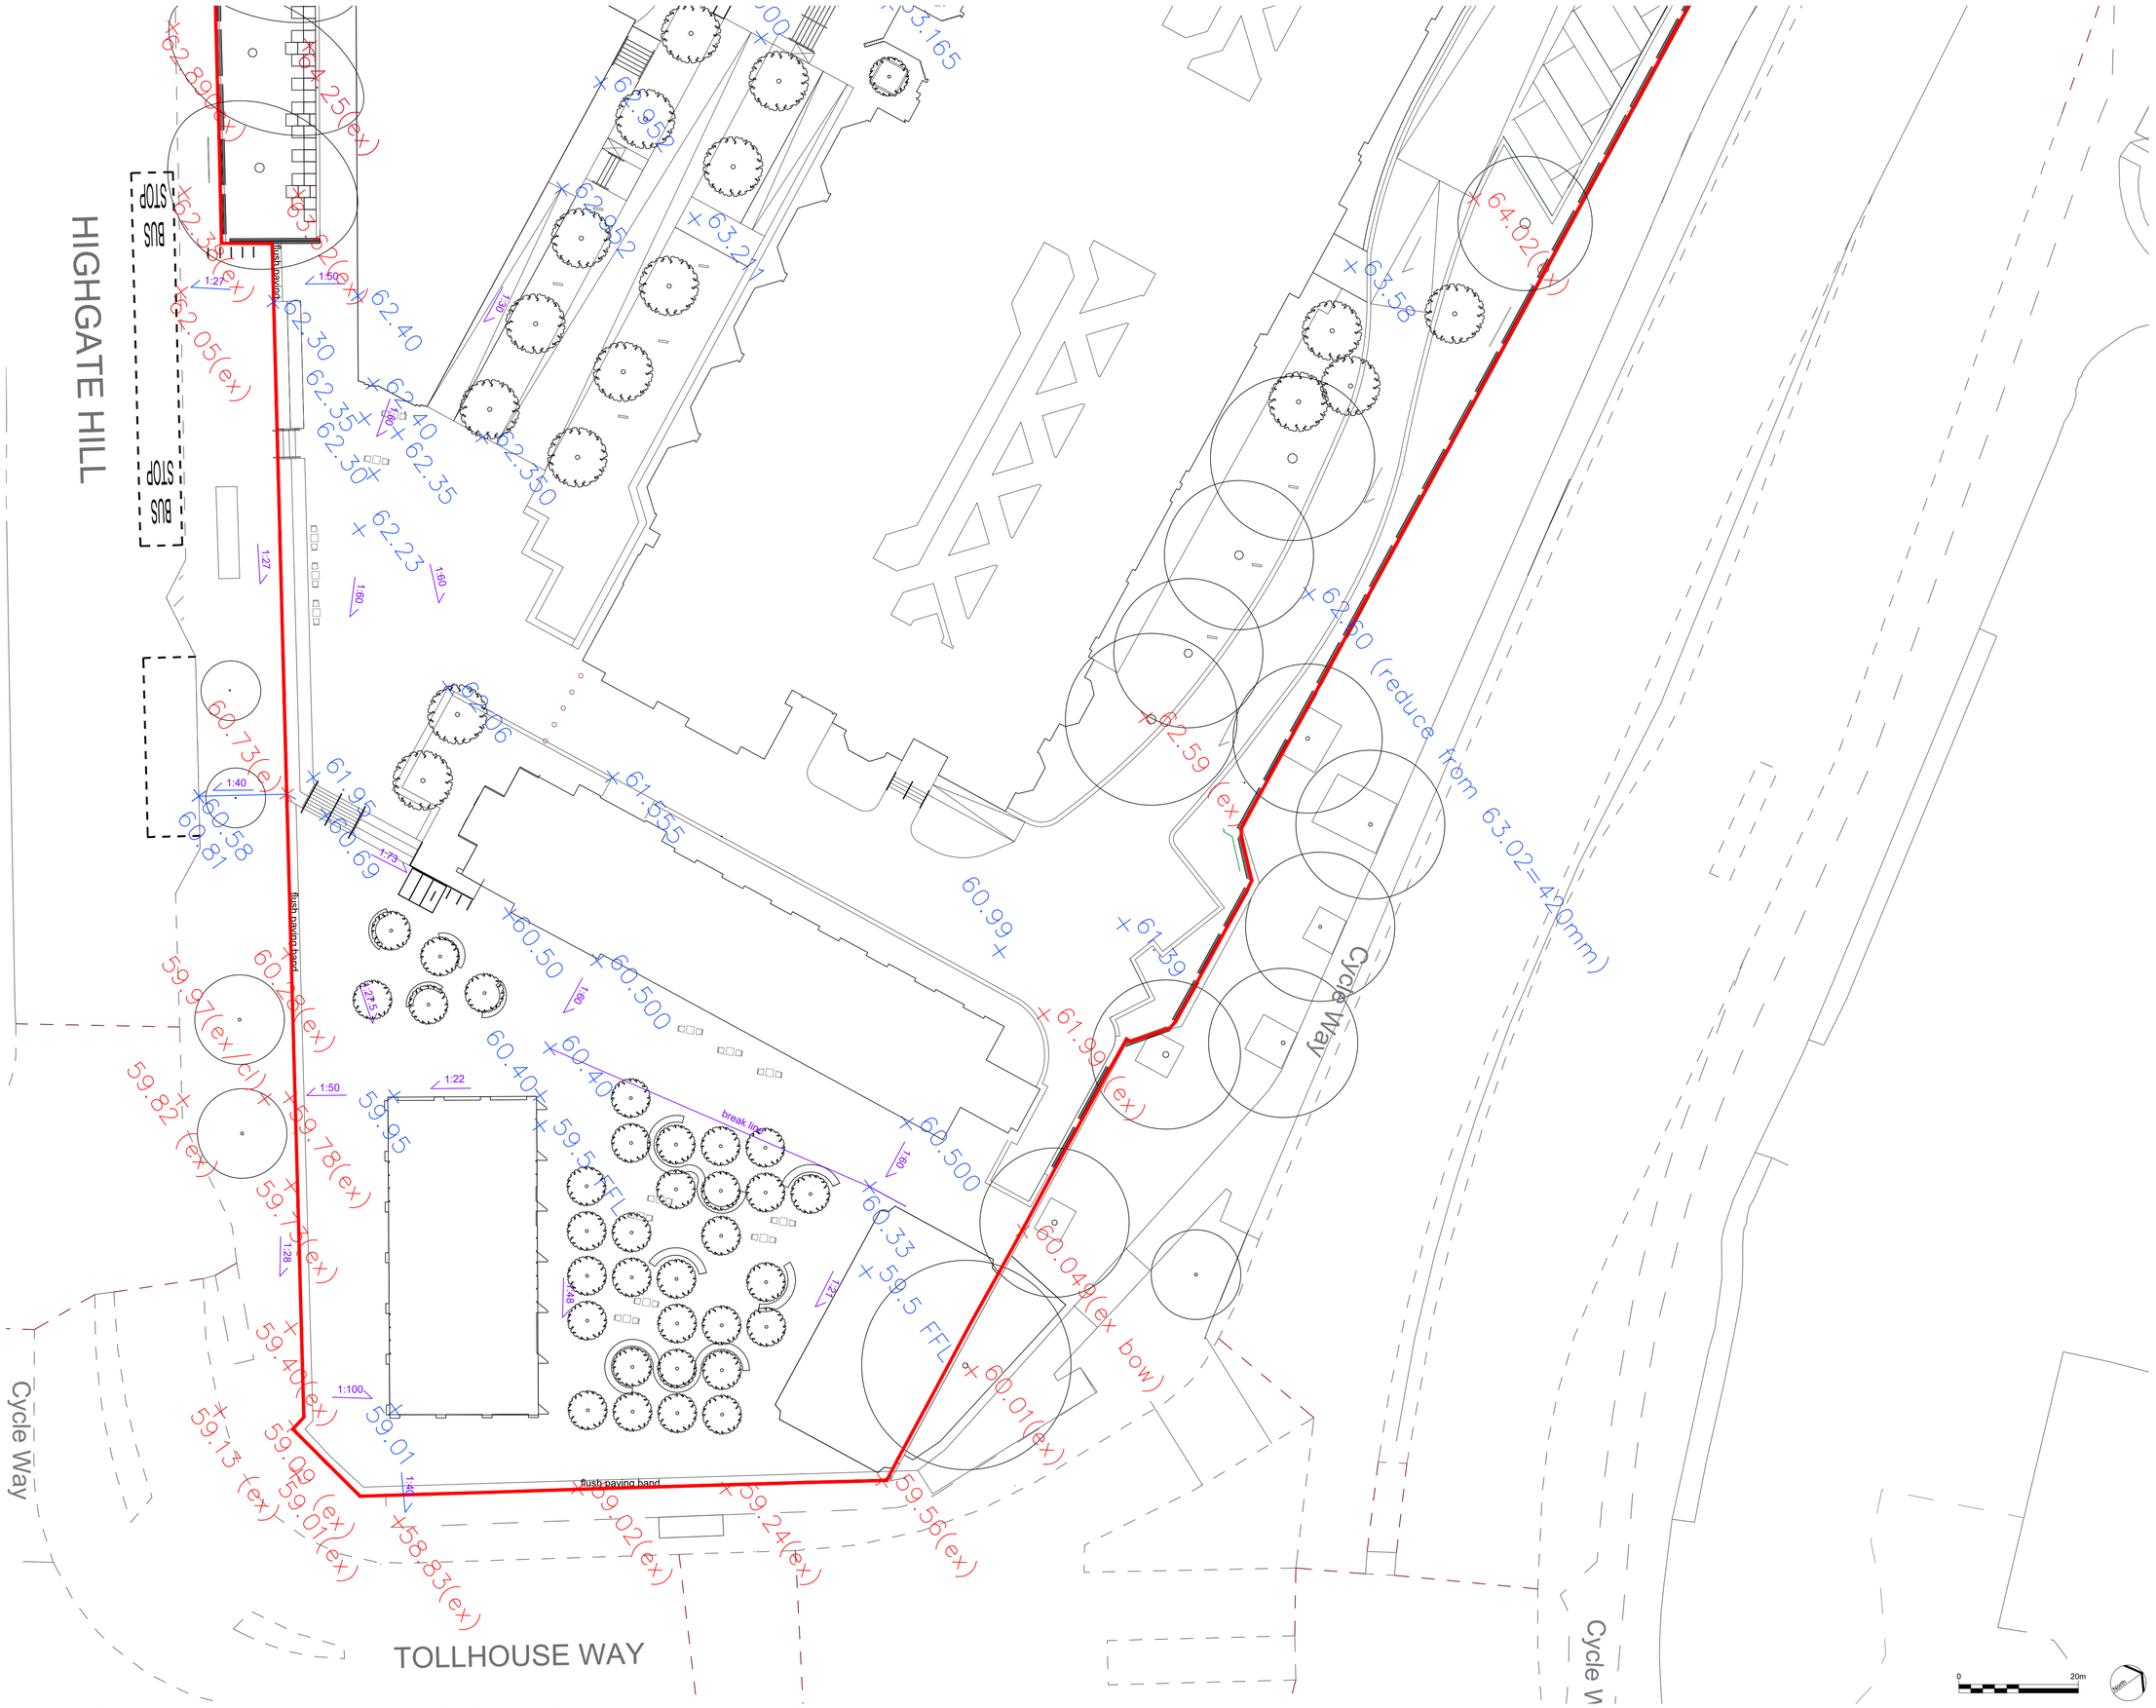


LEGEND

| | |
|---|---|
| +00.00 (ex) | EXISTING LEVELS |
| +00.00 | PROPOSED LEVELS |
| 1:30 | PROPOSED FALLS |

LOCATION PLAN

| REV. | DESCRIPTION | APP. | DATE |
|---|---|---|---|
| P02 | GLA ISSUE FOR PLANNING | CI | 26.11.2025 |
| P01 | FOR PLANNING | CI | 09.04.2024 |

LDĀDESIGN

PROJECT TITLE
ARCHWAY CAMPUS ISLINGTON

DRAWING TITLE
LEVELS PLAN GROUND FLOOR
SHEET 3 OF 3

| | | | |
|---|---|---|---|
| ISSUED BY | London | T: 020 7467 1470 | |
| DATE | 14/07/23 | DRAWN | AB |
| SCALE@A1 | 1:500 | CHECKED | NT |
| STATUS | Planning | APPROVED | CI |

**DWG. NO 8228-01-LPR-LDA-DGA-P00-0602**

No dimensions are to be scaled from this drawing.
All dimensions are to be checked on site.
Area measurements for indicative purposes only.

© LDA Design Consulting Ltd. Quality Assured to BS EN ISO 9001 : 2015

Sources Ordnance Survey

0 20m

North

This drawing may contain: Ordnance Survey material by permission of Ordnance Survey on behalf of the Controller of Her Majesty's Stationery Office © Crown Copyright 2022. All rights reserved. Reference number 0100031673.
OS Open data / © Natural England / © DEFRA / © DECC / © Historic England / © Environment Agency. Aerial Photography - ESRI, DigitalGlobe, GEOEye, i-cubed, USDA FSA,USGD, AEX, Getmapping, Aerogrid, IGN,IGP,swisstopo, the GIS User Community