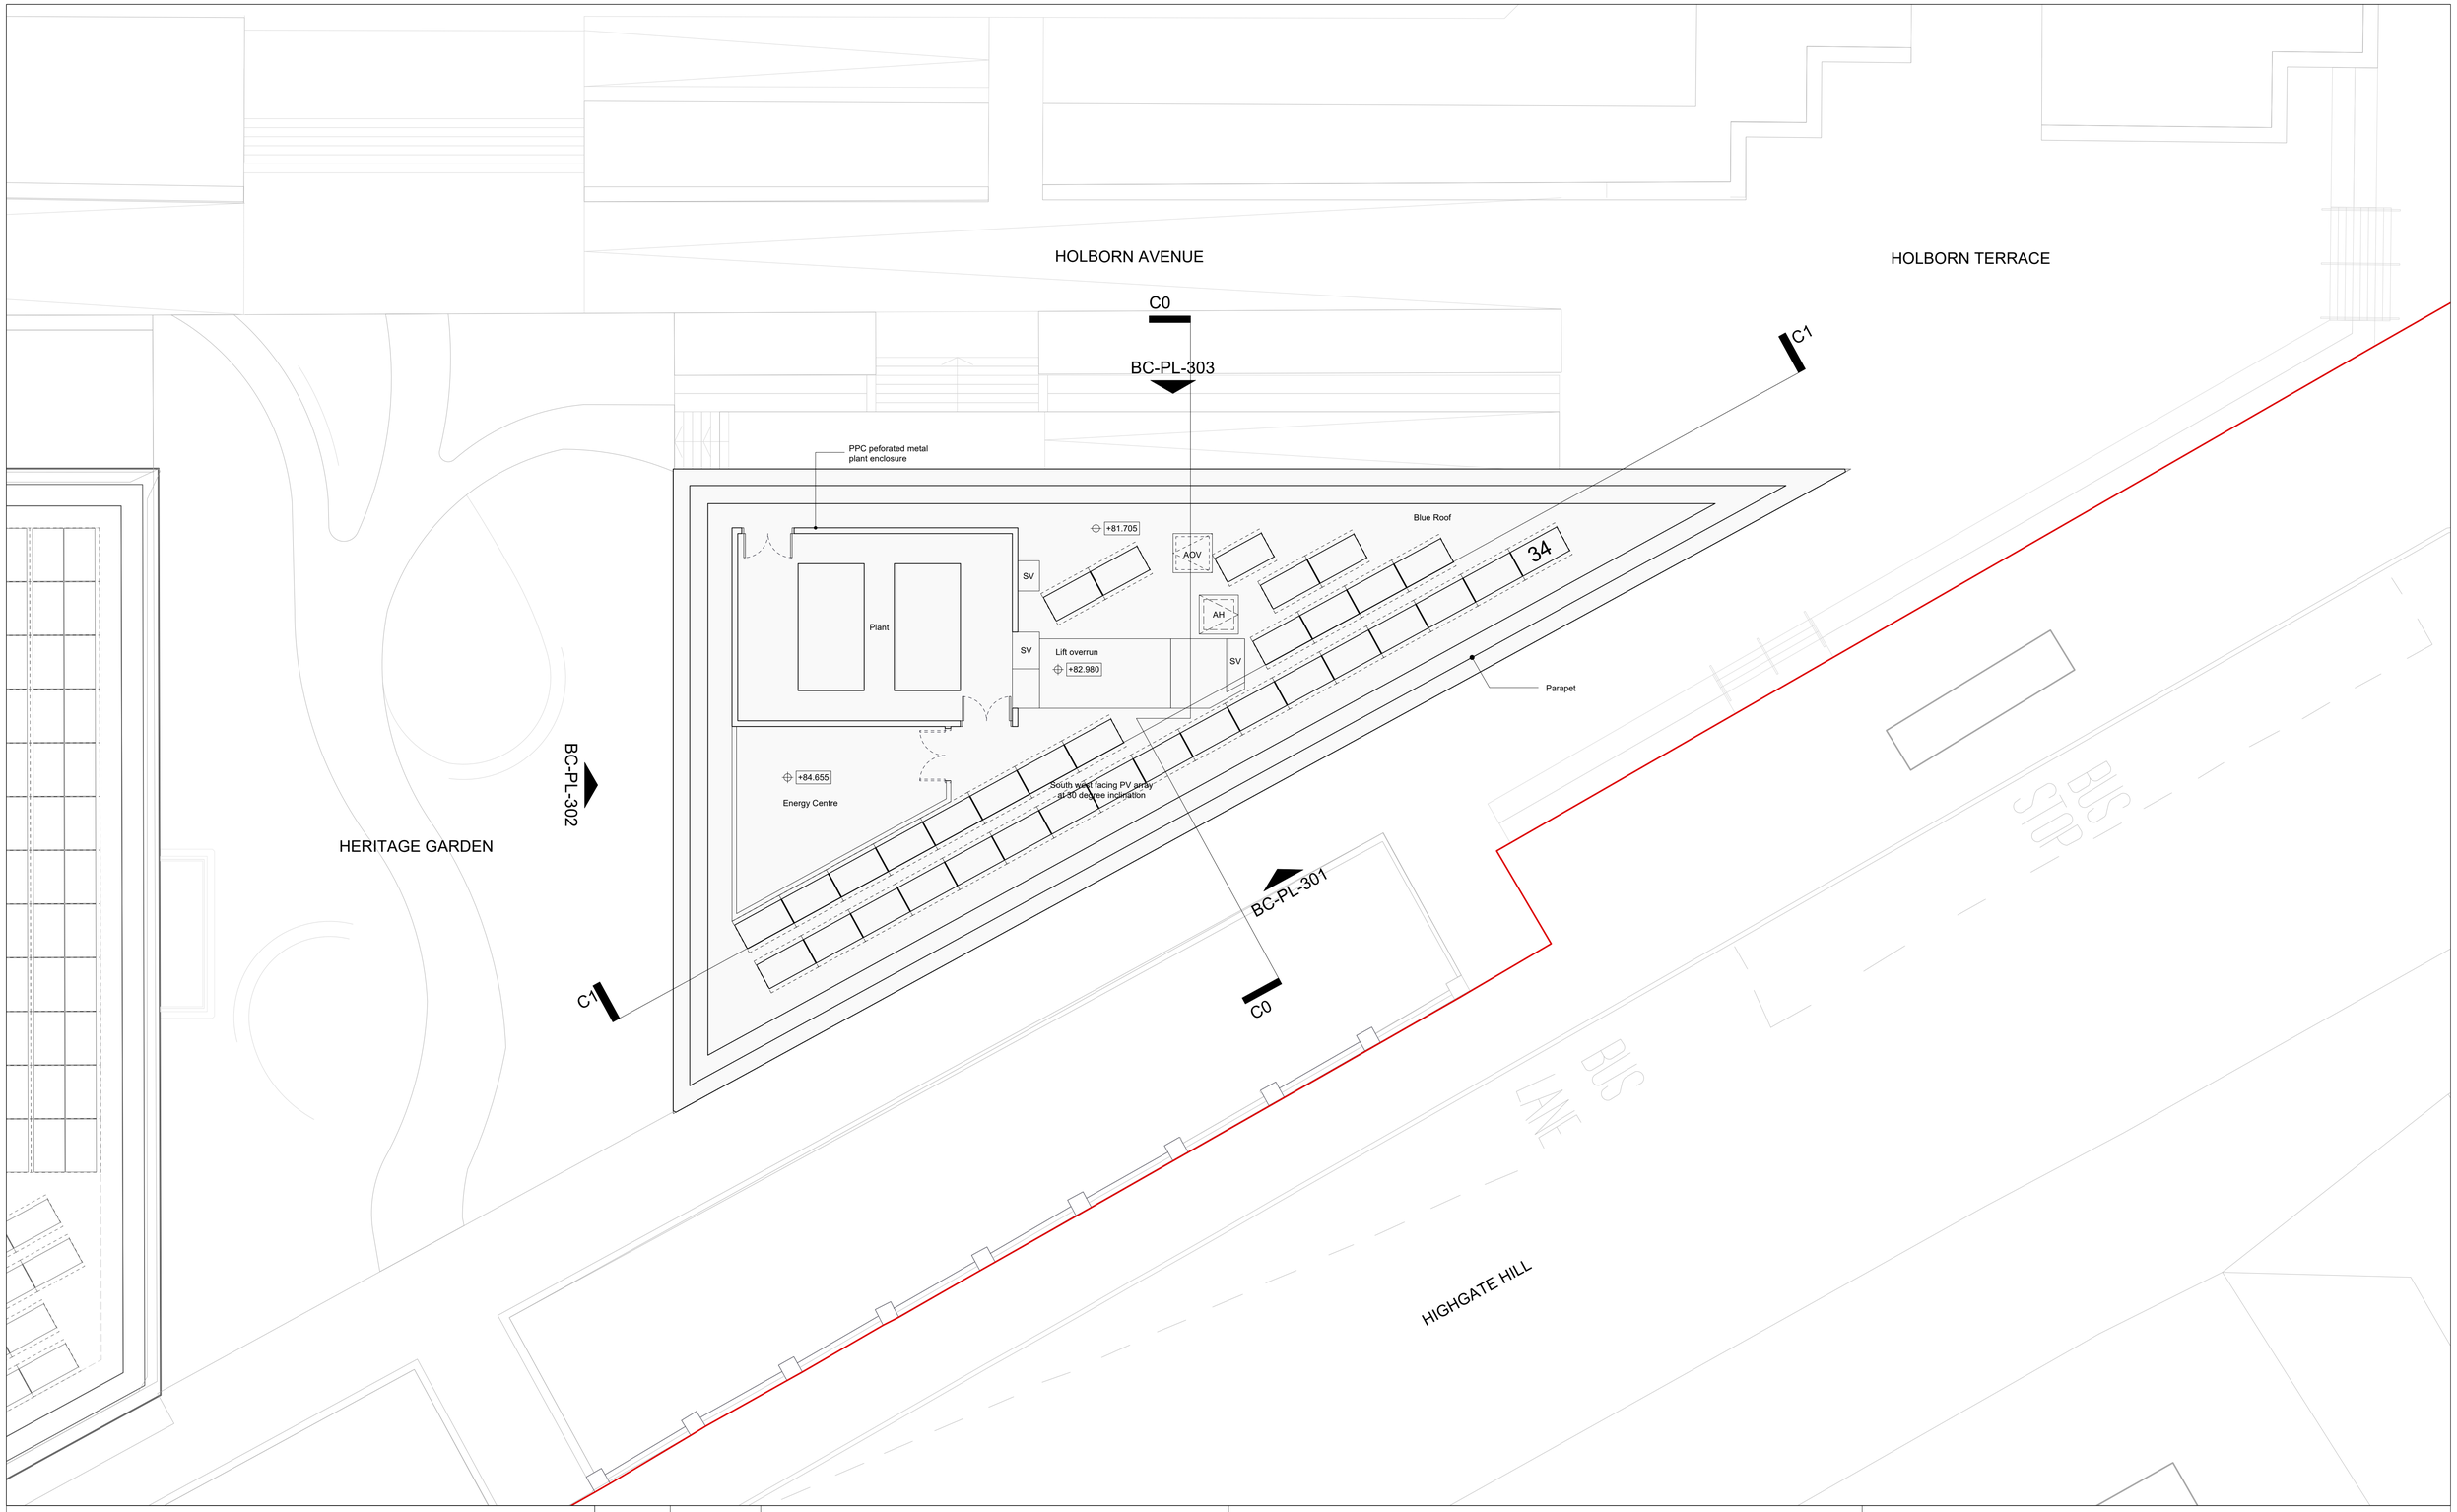

Key					
Studio	Commercial	ER	Electrical Riser		
1B2P	Bicycle Store	MR	Mechanical Riser		
2B3P	Refuse		Site Boundary		
2B4P	Plant	Trees:			
3B4P	Substation				
3B5P	SV	Smoke Vent		Category A Tree - High	
3B6P	AOV	Automatic Opening Vent		Root Protection Area	
4B6P	AH	Access Hatch			
4B8P	PV	Photovoltaic Panels			
Amenity	DR	Dry Riser Inlet/Outlet			

Revision	Date	Description
-	25/07/2024	Issued for Planning
A	28/11/2025	Issued for Planning

Notes

- Landscape and public realm indicative. Refer to Landscape Architect's information.
- Please note that the existing neighbouring buildings have not been fully surveyed and are estimated as accurately as possible.
- Niall McLaughlin Architects does not accept responsibility or liability for:
  - any use of this drawing by parties other than the party for whom it was prepared or for purposes other than those for which it was prepared
  - the accuracy of survey information provided by others or for any costs, claims, proceedings and expenses arising out of reliance on such information
  - any scaling from this drawing other than by the local planning authority for the purposes of the planning application to which it relates.
- This is not a construction drawing, it is unsuitable for the purpose of construction and must on no account be used as such.
- The recipient should report any drawing errors, omissions or discrepancies to the architect. This drawing remains the copyright of Niall McLaughlin Architects.

0 0.5 2.5 5m

N

Níall McLaughlin Architects

JOB: 2106 Archway Campus
CLIENT: Seven Capital (Highgate Hill) Ltd

SCALE: 1:100 (A1); 1:200 (A3)
DATE FIRST ISSUED: 25/07/2024

DRAWING: Block C Proposed Roof Plan

REFERENCE: AC-NMLA-BC-RF-DR-A-PL110
REVISION: A
STATUS: PLANNING

Bedford House
125-133 Camden High Street
London NW1 7JR

T: +44 (0) 20 7485 9170
F: +44 (0) 20 7485 9171

E: info@niallmclaughlin.com
W: www.niallmclaughlin.com