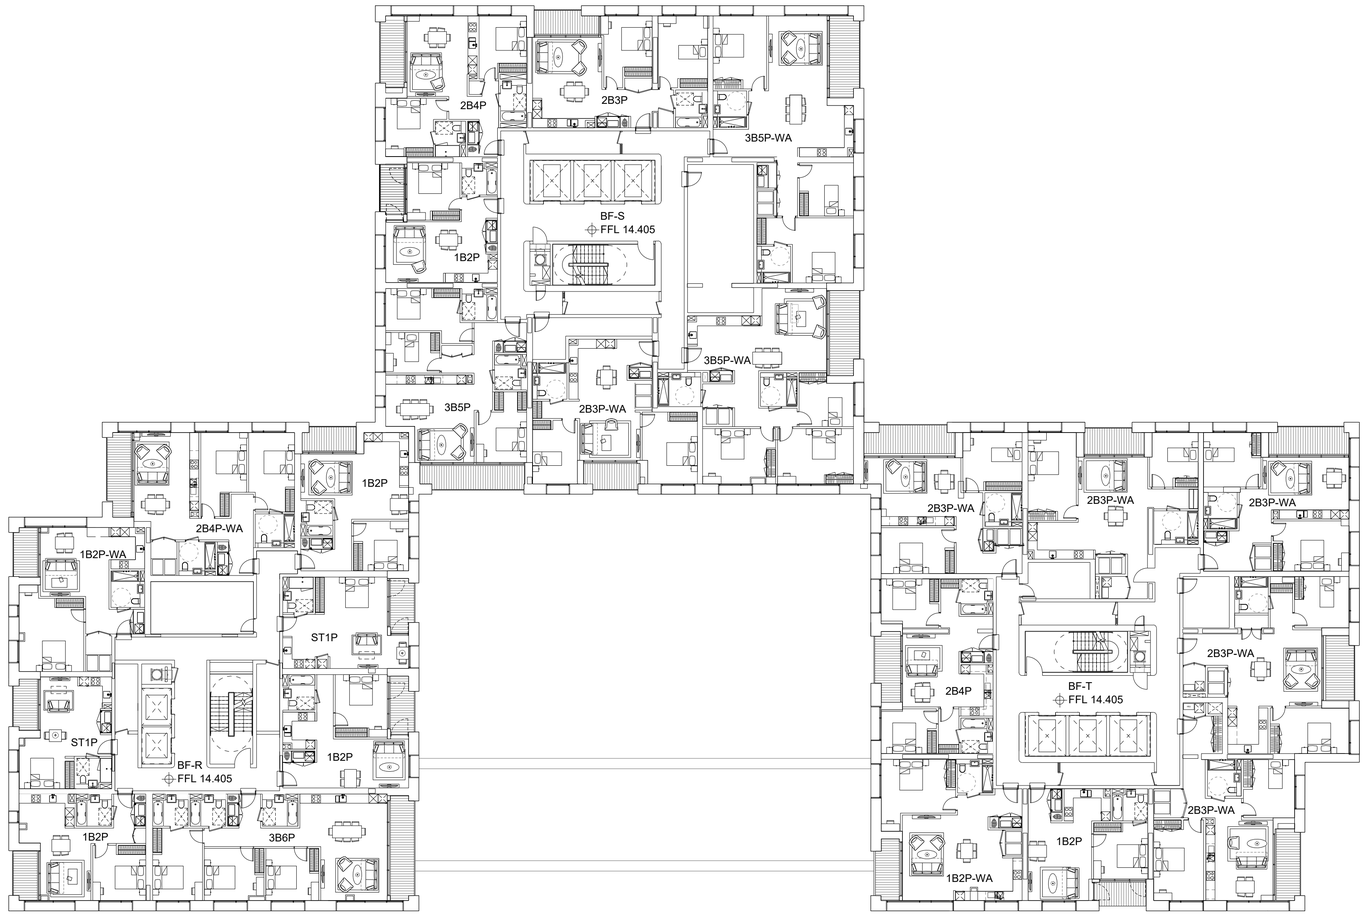

1 BF-RS&T
LEVEL 02-03 FLOOR PLAN
SCALE: 1:200 @ A1

0 5M 10M 20M
SCALE: 1:200

KPF

Client
Southwark GP Nominee 1 Ltd. and
Southwark GP Nominee 2 Ltd.

Structural Engineer
WSP
Tel: 020 7337 1700

MEP Engineer
Hilson Moran
Tel: 020 7940 8888

Landscape Consultant (Strategy)
Arup
Tel: 020 7636 1531

Landscape Consultant (Design)
Andy Sturgeon
Tel: 012 7367 2575

Structural Engineer (Building F)
AKT II
Tel: 020 7250 7777

No.	Issue	Check	Date
C	AMENDED PROPOSALS		16.09.19
B	ADDENDUM		04.06.18
A	ADDENDUM		19.01.18

Key Plan

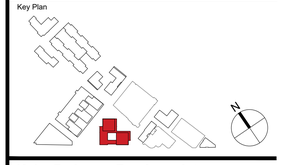

Kohn Pedersen Fox Associates (International) PA
Architects and Planning Consultants

7a Langley Street
London WC2H 9JA
England
T: +44 (0) 20 3119 5300
F: +44 (0) 20 7497 1175
http://www.kpf.com

Proj. No. 2607
Project Bermondsey Project

Scale 1:200 @ A1
Drawn by PS
Checked by

Drawing Title and No.
BF-RS&T
LEVEL 02-03 FLOOR PLAN
PROPOSED

Drawing Ref. 2607-KPF-BF04-02-DR-PLN-A-0103
Rev. C

© 2018 KOHN PEDERSEN FOX ASSOCIATES (INTERNATIONAL) PA. All rights reserved.
Where drawing contains Ordnance Survey data © Crown Copyright. Licence no. 10001998.

Filename: H:\2607_Project\Sunbeam\Drawings\CAD\Sheet\2607-KPF-BF04-02-DR-PLN-A-0103.dwg Plotted by: Asciogiu, Bekir Plot Time: 9/11/2019 4:24 PM