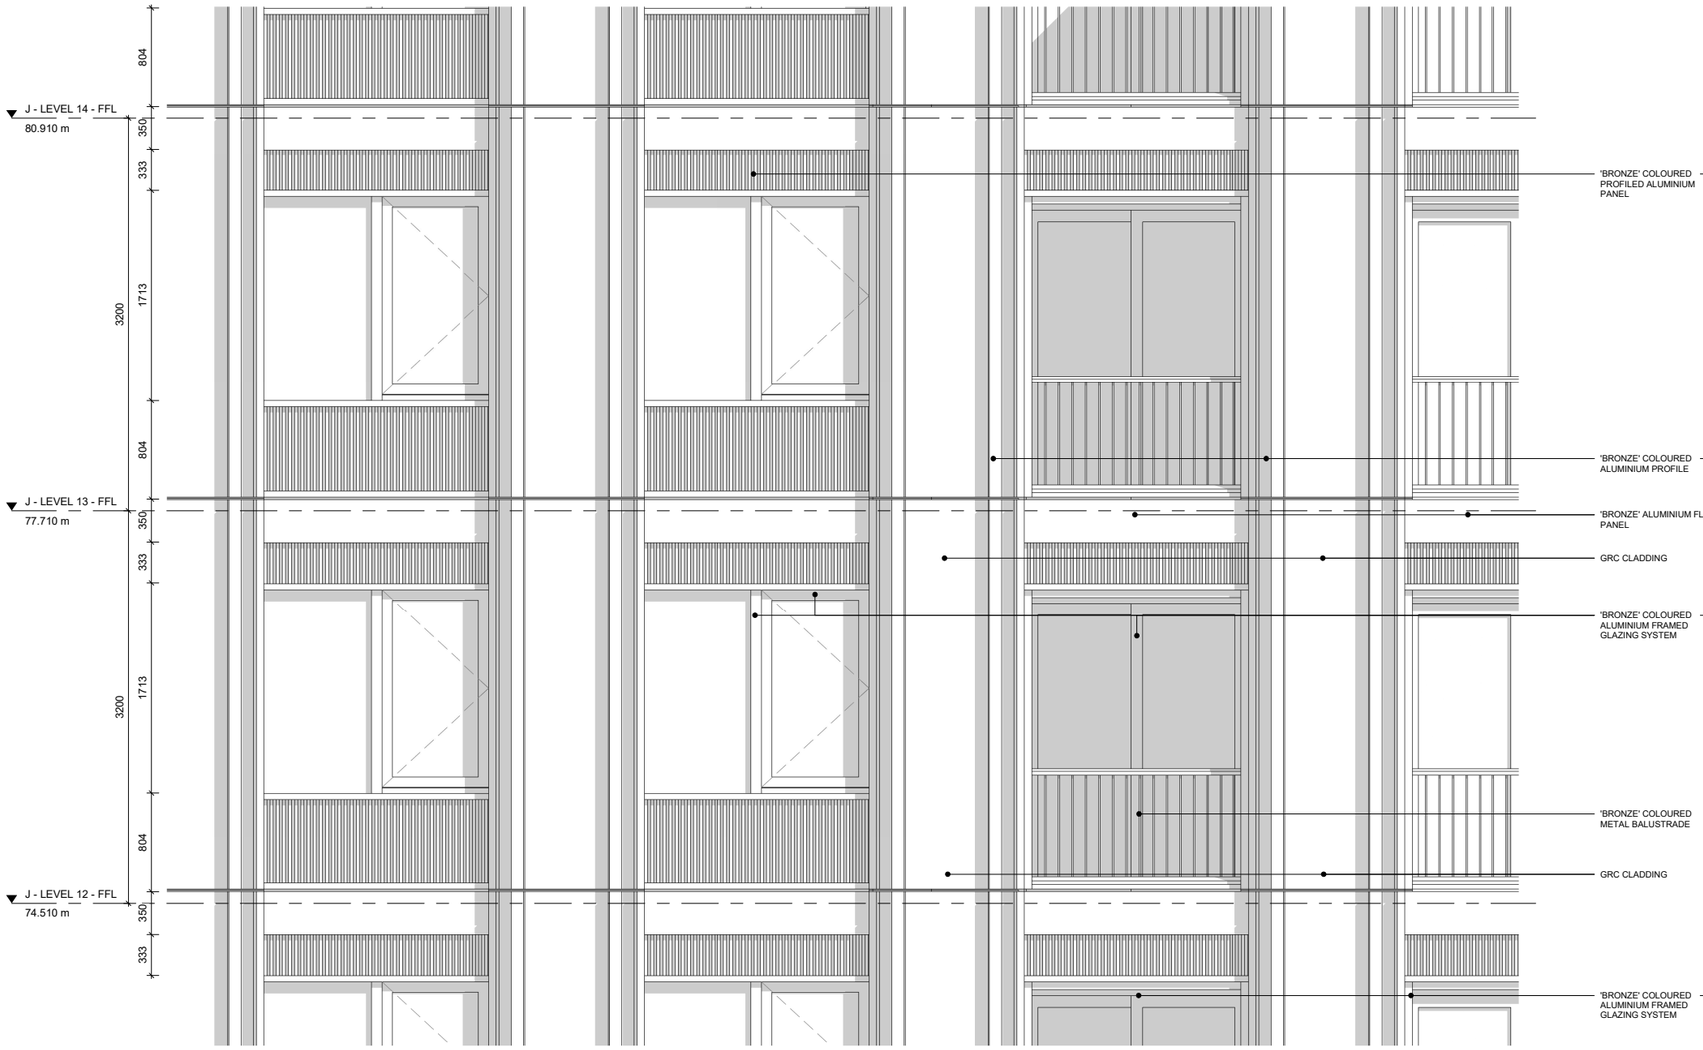

1 Block J - Bay Study 03 - Elevation
1 : 25

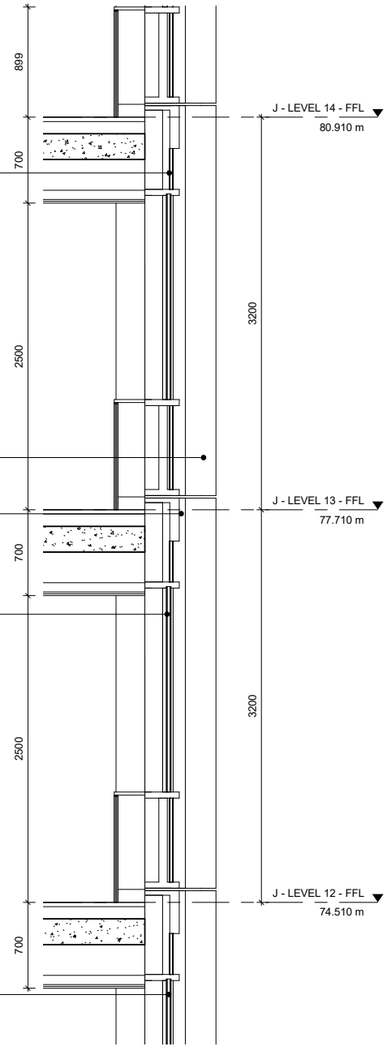

3 Block J - Bay Study 03 - Section
1 : 25

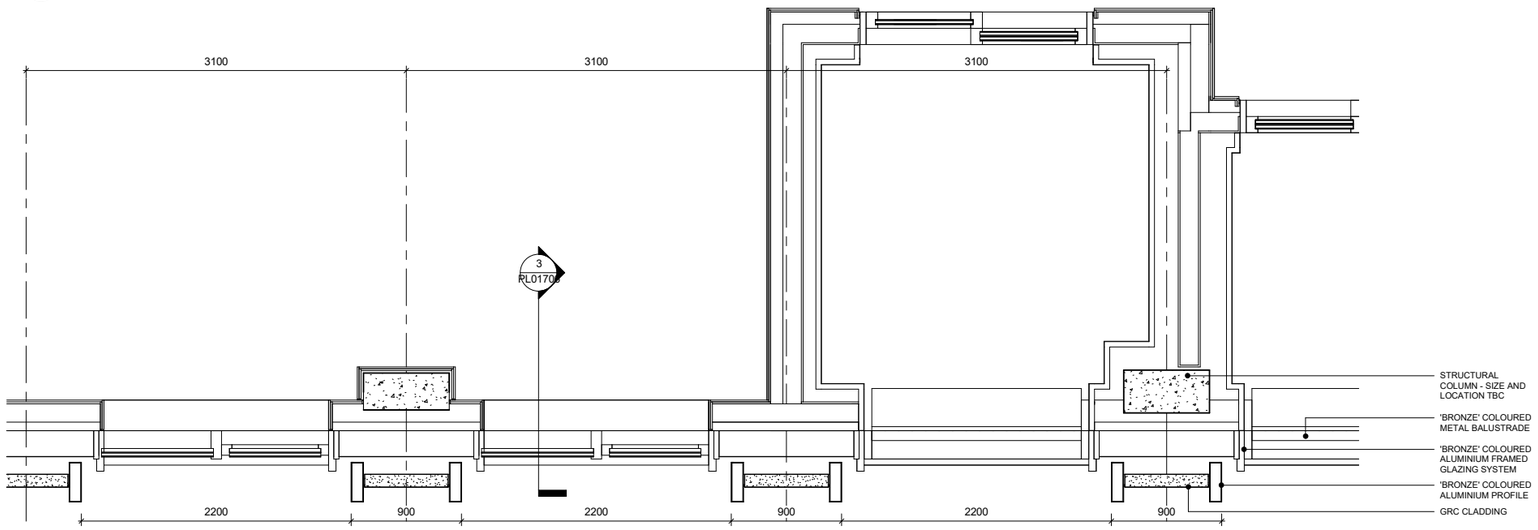

2 Block J - Bay Study 03 - Plan
1 : 25

Do not scale from this drawing. All dimensions to be checked on site. All omissions and discrepancies to be reported to the Architect immediately

This work is copyright and shall not be reproduced or used for any other purpose without the written permission of Squire and Partners.

Key Elevation

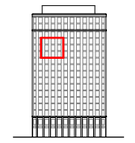

Key Plan

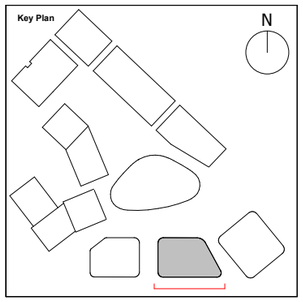

0 400 800 1200 1600 2000 mm

Description	Date	Chk	Rev
Issued for Planning	18/11/22		P2
Issued for Planning	26/03/21		P1

SQUIRE & PARTNERS

Squire and Partners LLP
The Department Store
248 Ferndale Road, London SW9 8FR
T: 020 7278 5555

info@squireandpartners.com
www.squireandpartners.com

Project

Paddington Green Police Station

Title

Proposed Elevation
Block J
Typical Bay Study 03

Suitability	Status
S2	For Information

Date	Scale @ ISO A1	Job Number
26.03.21	1:25	15044

Drawing Number	Revision
15044-SQP-ZZ-ZZ-DB-A-PL01706	P2