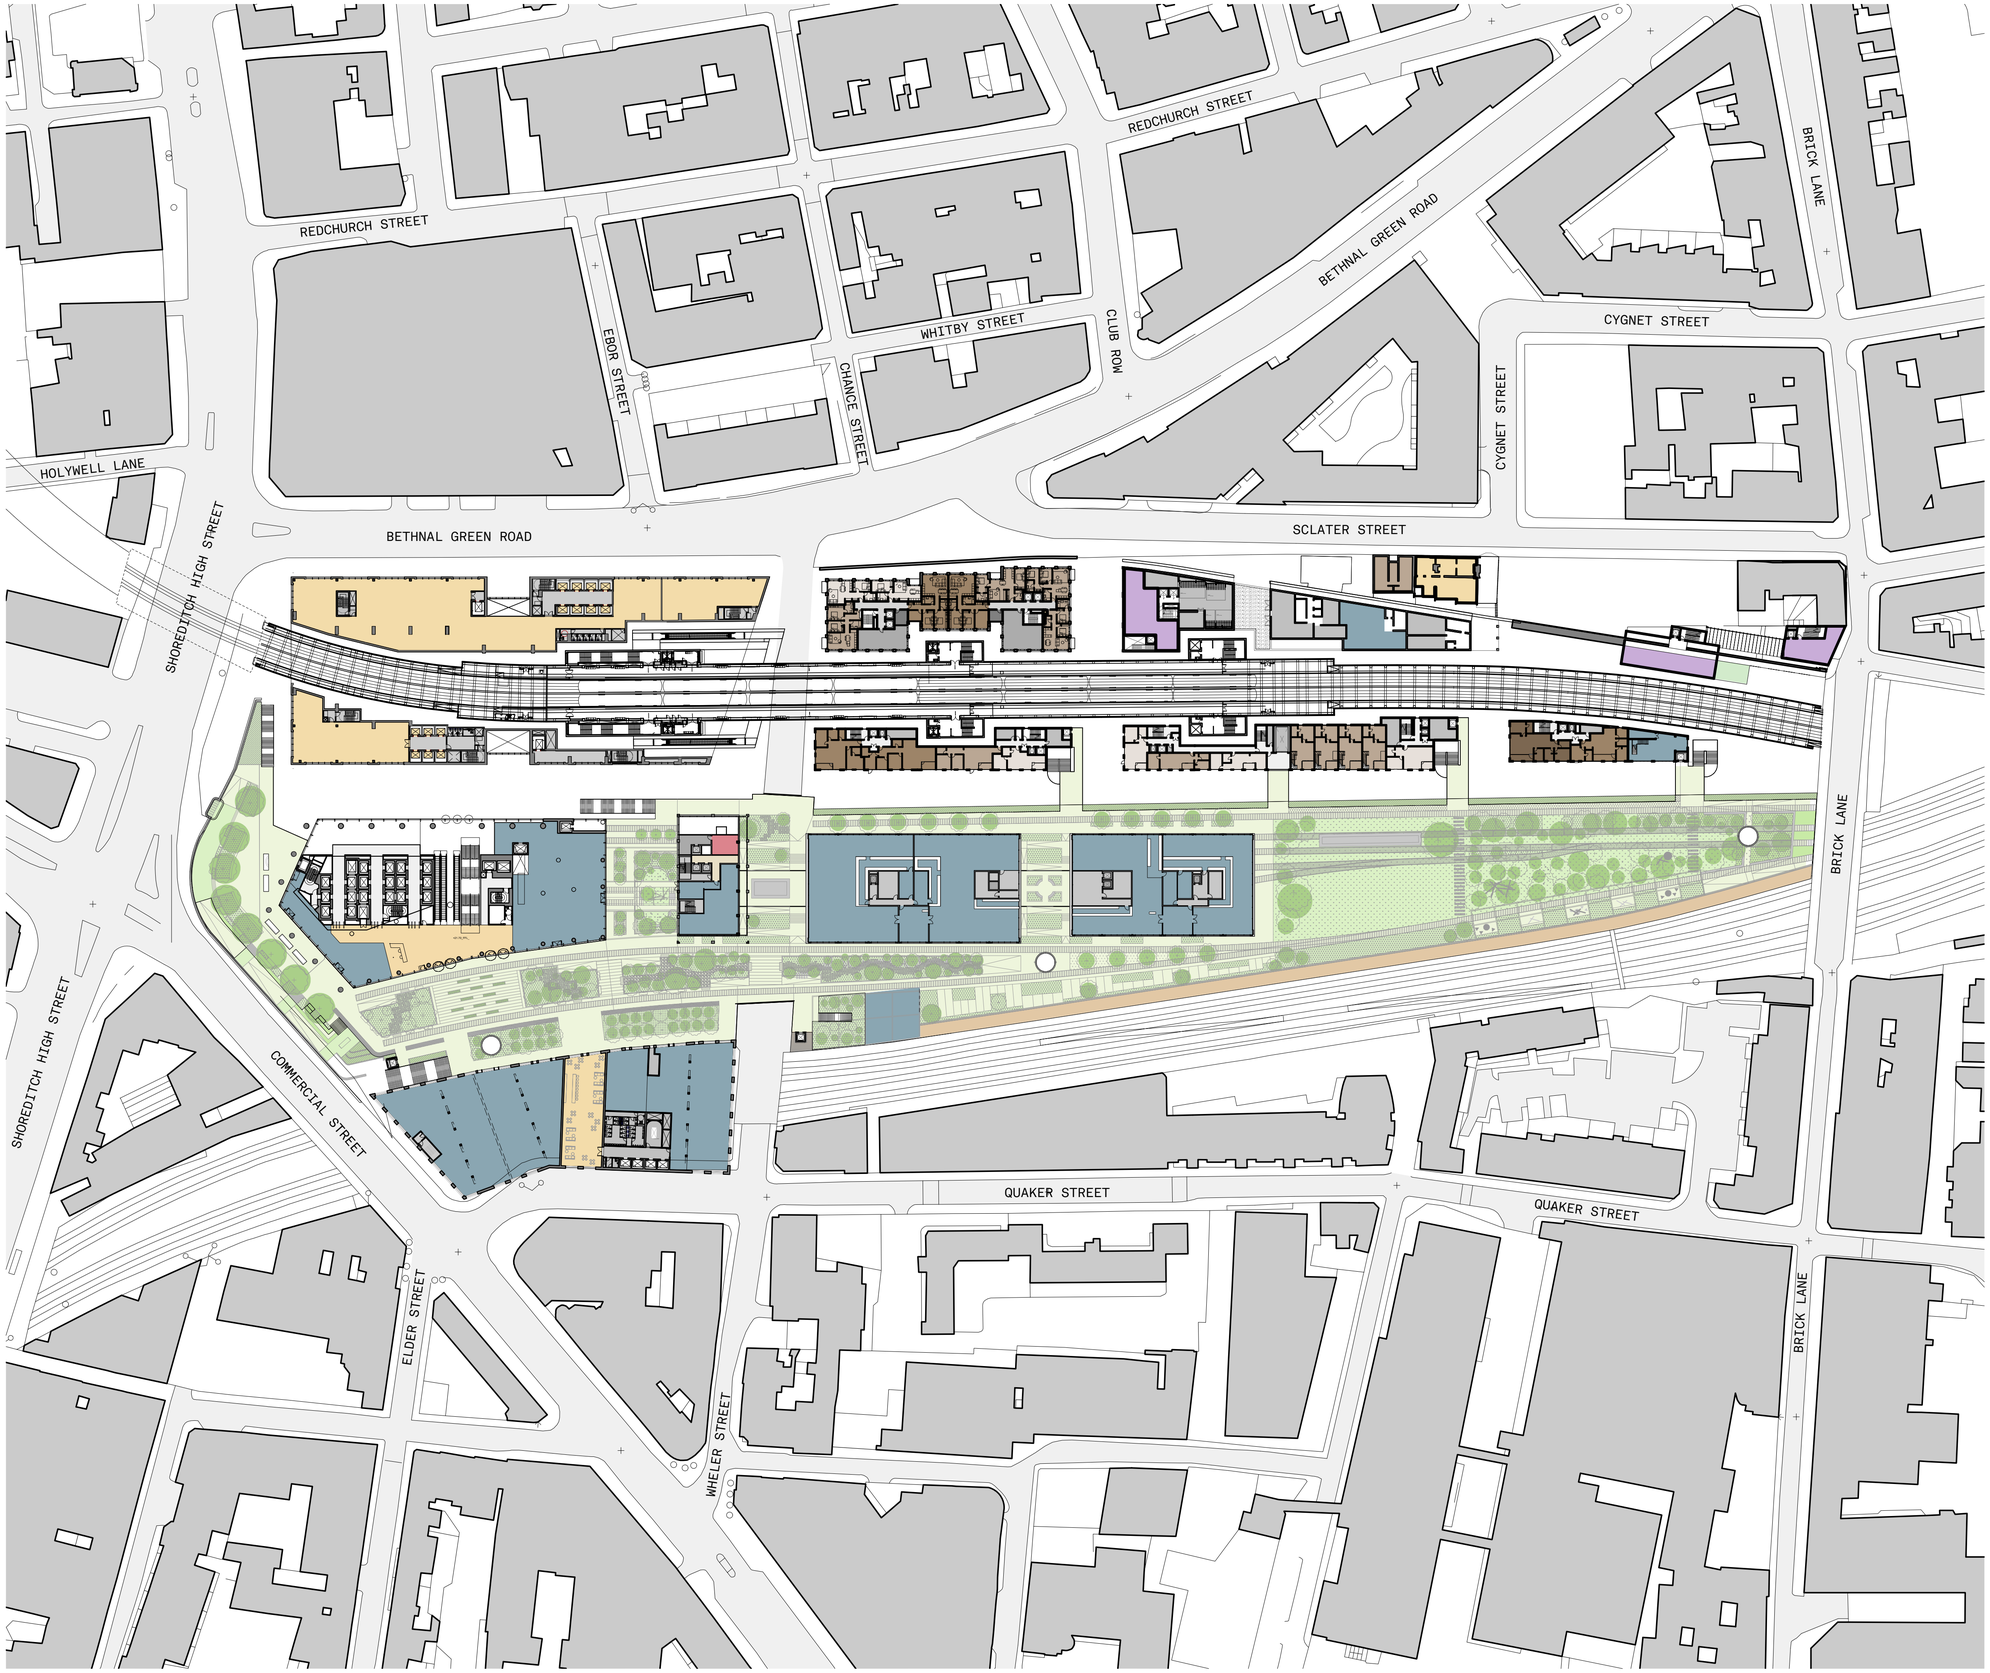

DIAGRAM KEY:

- RETAIL A1/A2/A3/A5
- OFFICE B1
- HOTEL C1
- CULTURAL D1/D2
- RESIDENTIAL
- SERVICE/ANCILLARY
- ELL ESCAPE

notes:

rev	date		by

drawing and design copyright of:
FAULKNERBROWNS ARCHITECTS

client:
ballymore. Hammerson

project:
BISHOPGATE GOODSYARD

north:

site address:
BRAITHWAITE ST
LONDON
E1 6GJ

plot key:

do not scale this drawing
do no derive measurements from digital media

drawing status:
PRELIMINARY

title:
ILLUSTRATIVE PROPOSED MASTERPLAN - PLATFORM

scale:	size:
1 : 750	A1

scale bar:
0m 10m 20m 30m 40m 50m 60m

drawing no:
BGY-FBA-00-00-DR-A-00-0007

rev:	suit:	drawn by:	checked by:
		KF	PR