A0

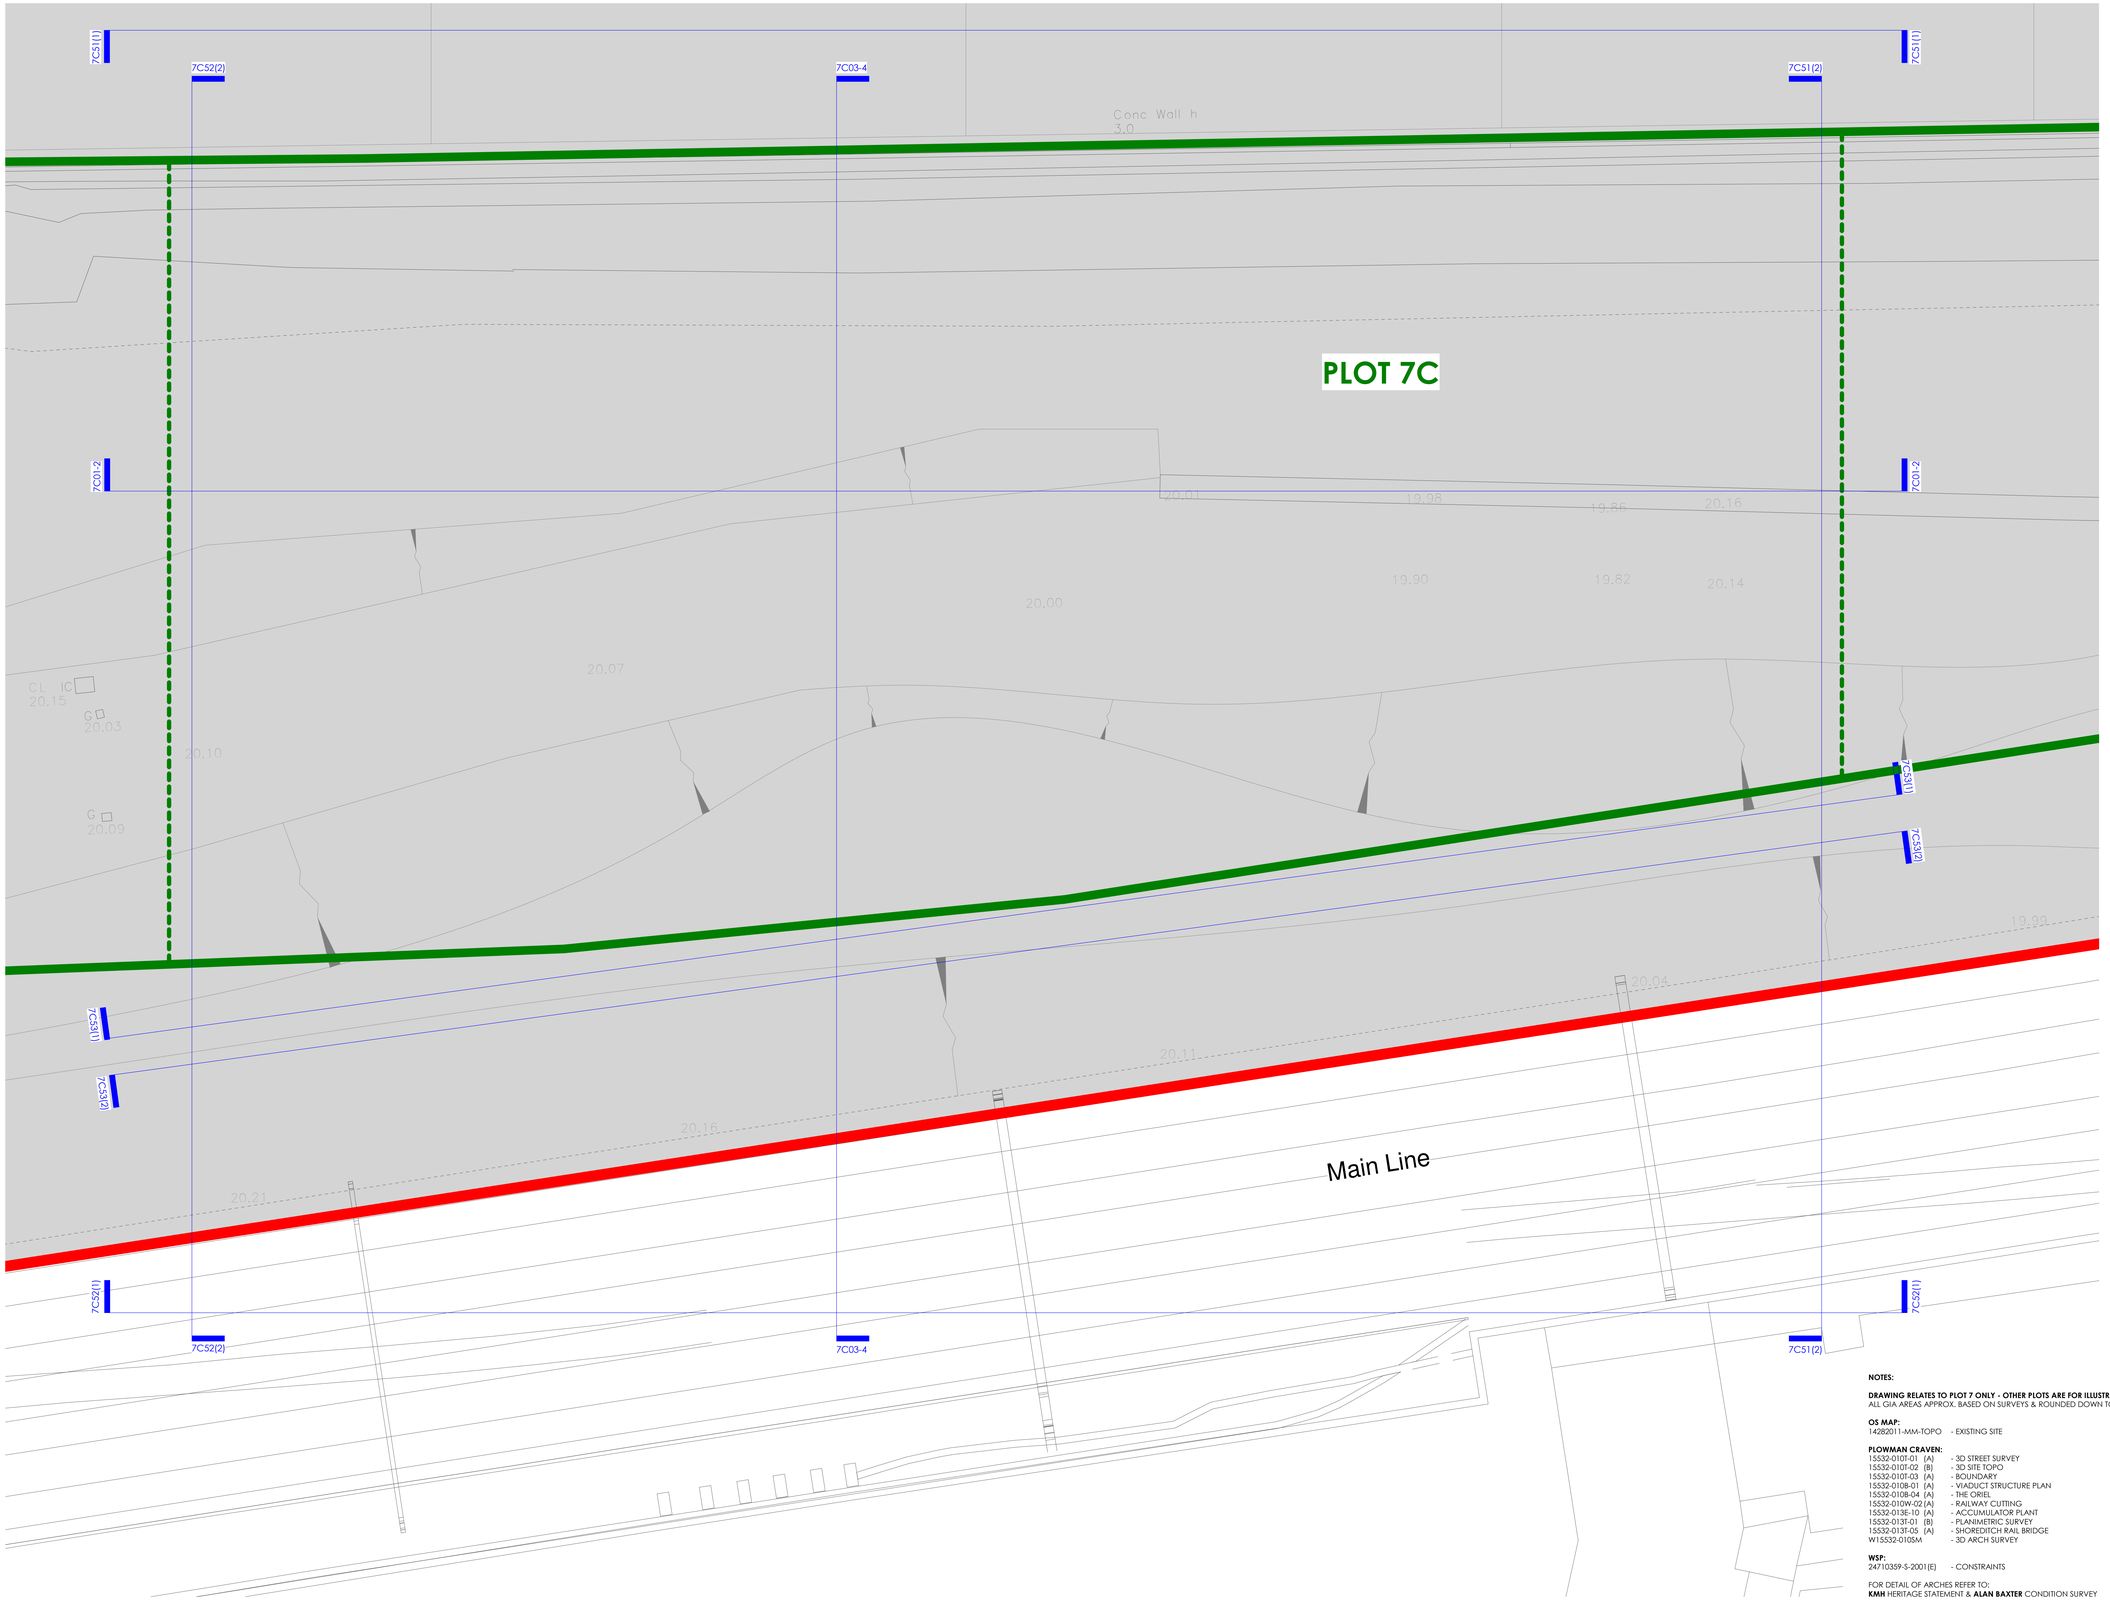

KEY

- Site Boundary
- Plot Boundary
- Plot Extents (7A - D)
- xxxx Sections & Elevations Drawing Prefix: A-00-10
- Grade II Listed Structures
- Area Outside Scope of Application

NOTES:

DRAWING RELATES TO PLOT 7 ONLY - OTHER PLOTS ARE FOR ILLUSTRATIVE PURPOSES
ALL GIA AREAS APPROX. BASED ON SURVEYS & ROUNDED DOWN TO NEAREST 5ft² REF:

OS MAP:
14282011-MM-TOPO - EXISTING SITE

PLOWMAN CRAVEN:
15532-010T-01 (A) - 3D STREET SURVEY
15532-010T-02 (B) - 3D SITE TOPO
15532-010T-03 (A) - BOUNDARY
15532-010B-01 (A) - VIADUCT STRUCTURE PLAN
15532-010B-04 (A) - THE ORIEL
15532-010W-02 (A) - RAILWAY CUTTING
15532-013E-10 (A) - ACCUMULATOR PLANT
15532-013T-01 (B) - PLANIMETRIC SURVEY
15532-013T-05 (A) - SHOREDITCH RAIL BRIDGE
W15532-010SM - 3D ARCH SURVEY

WSP:
24710359-S-2001(E) - CONSTRAINTS

FOR DETAIL OF ARCHES REFER TO:
KMH HERITAGE STATEMENT & **ALAN BAXTER** CONDITION SURVEY

0m 1 2 3 4 5 7.5 10m

N

Do not scale this drawing
Do not derive dimensions from digital media

Rev	Date	Revision Notes	Drawn By	Checked By

Rev	Date	Revision Notes	Drawn By	Checked By

Rev	Date	Revision Notes	Drawn By	Checked By

Rev	Date	Revision Notes	Drawn By	Checked By

Drawing Status: PLANNING FOR APPROVAL
Suitability: –
Drawing No: BGY-FBA-00-01-DR-A-00_10-7C100
Rev: P1
Job Title: The Goodsyard
Job No: 3465
Drawing Title: PLOT 7C - Existing Park Level
Date: April 19
Scale: 1 : 100
Drawn By: PG
Checked By: KF

© Drawing & Design Copyright of:

FAULKNERBROWNS ARCHITECTS
FaulknerBrowns LLP
Dobson House
Northumbrian Way
Killingworth
Newcastle upon Tyne
NE12 6QW
T+44(0)191 2683007
F+44(0)191 2478132