A1

EXISTING BRICK ELEVATION TO COMMERCIAL STREET

PARTIALLY COLLAPSED BRICK PARAPET TO NORTH END OF THE WEST ELEVATION

RETAINING WALL ABSENT ABOVE ARCHES ON THE EAST ELEVATION

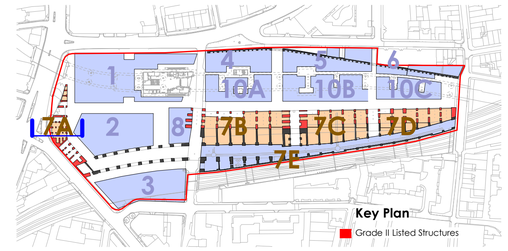

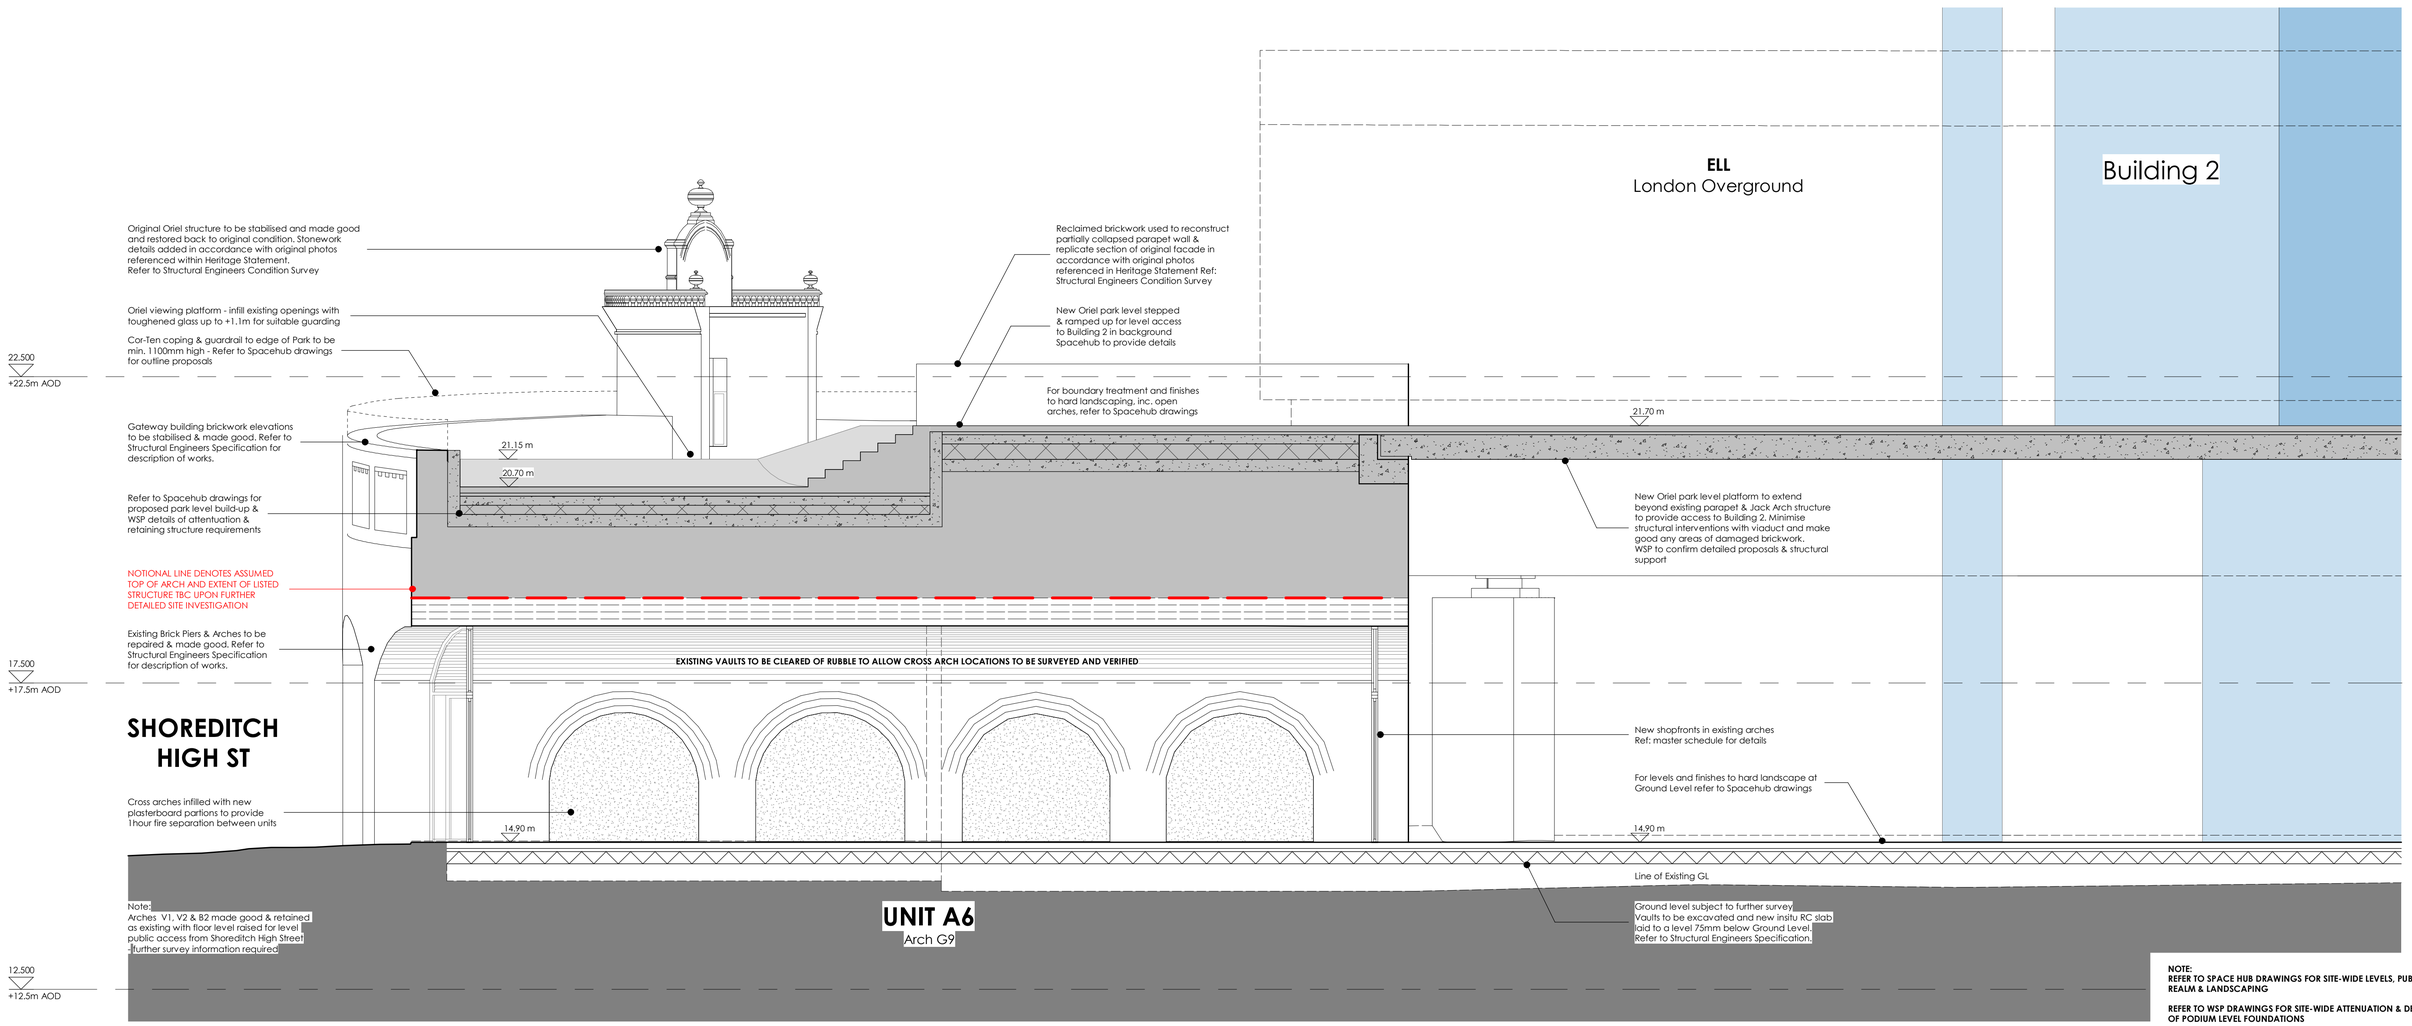

1 Plot 7A12 - Proposed Section

1 : 50

NOTE:
REFER TO SPACE HUB DRAWINGS FOR SITE-WIDE LEVELS, PUBLIC REALM & LANDSCAPING

REFER TO WSP DRAWINGS FOR SITE-WIDE ATTENUATION & DETAILS OF PODIUM LEVEL FOUNDATIONS

REFER TO PLOWMAN CRAVEN SURVEY DRAWINGS:

15532-010B-04 (A)	- Oriel Drawings
15532-010E-01 (B)	- Listed Gateway Elevation
15532-010E-19	- Listed Gate
15532-010E-20	- Listed Gate Posts
15532-010T-01 (A)	- 3D Street Survey
15532-010T-03 (A)	- Boundary Drawing
15532-010B-01 (A)	- Viaduct Structure Plan
15532-010W-02 (A)	- Railway Cutting
15532-013T-01 (B)	- Planimetric Survey
W15532-010SM	- 3D Arch Survey

FOR DETAIL OF ARCHES & ORIEL STRUCTURE REFER TO:
KMH HERITAGE STATEMENT & **ALAN BAXTER** CONDITION SURVEY

KEY

AREA OUTSIDE SCOPE OF APPLICATION

REFER TO STRUCTURAL, M&E & LANDSCAPE CONSULTANT PROPOSALS FOR DETAILS

PROPOSED GOODSYARD PLOTS OUTSIDE SCOPE OF PLOT 7 LBA

0m 0.5 1 2 3 4 5m

Do not scale this drawing
Do not derive dimensions from digital media

Rev	Date		Drawn By	Checked By	Rev	Date	Revision Notes	Drawn By	Checked By	Rev	Date	Revision Notes	Drawn By	Checked By

Drawing Status: PLANNING FOR APPROVAL		Suitability: -	Drawing No: BGY-FBA-00-XX-DR-A-00_10-7A12	Rev: P1
Job Title: The Goodsyard		Job No: 3465		
Drawing Title: Plot 7A - Proposed Section Sheet 2				
Date: April 19	Scale: As indicated	Drawn By: SO	Checked By: PG	

© Drawing & Design Copyright of:

FAULKNERBROWNS ARCHITECTS
FaulknerBrowns LLP
Dobson House
Northumbrian Way
Killingworth
Newcastle upon Tyne
NE12 6GW
T+44(0)191 2683007
F+44(0)191 2478132