EXTENT OF NON LISTED ARCHES TO SOUTH AND WEST OF LISTED VIADUCT TO BE REMOVED IS SHADED YELLOW.

NON-LISTED STRUCTURES MASKING THE LISTED CROSS ARCHES TO BE REMOVED ARE SHADED YELLOW.

NON-LISTED STRUCTURES MASKING THE LISTED CROSS ARCHES TO BE REMOVED IS SHADED YELLOW.

EXTENT OF NON LISTED ARCH TO BE DEMOLISHED HIGHLIGHTED IN YELLOW

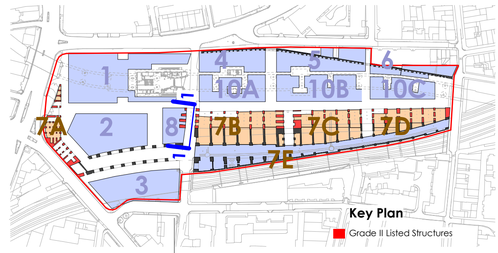

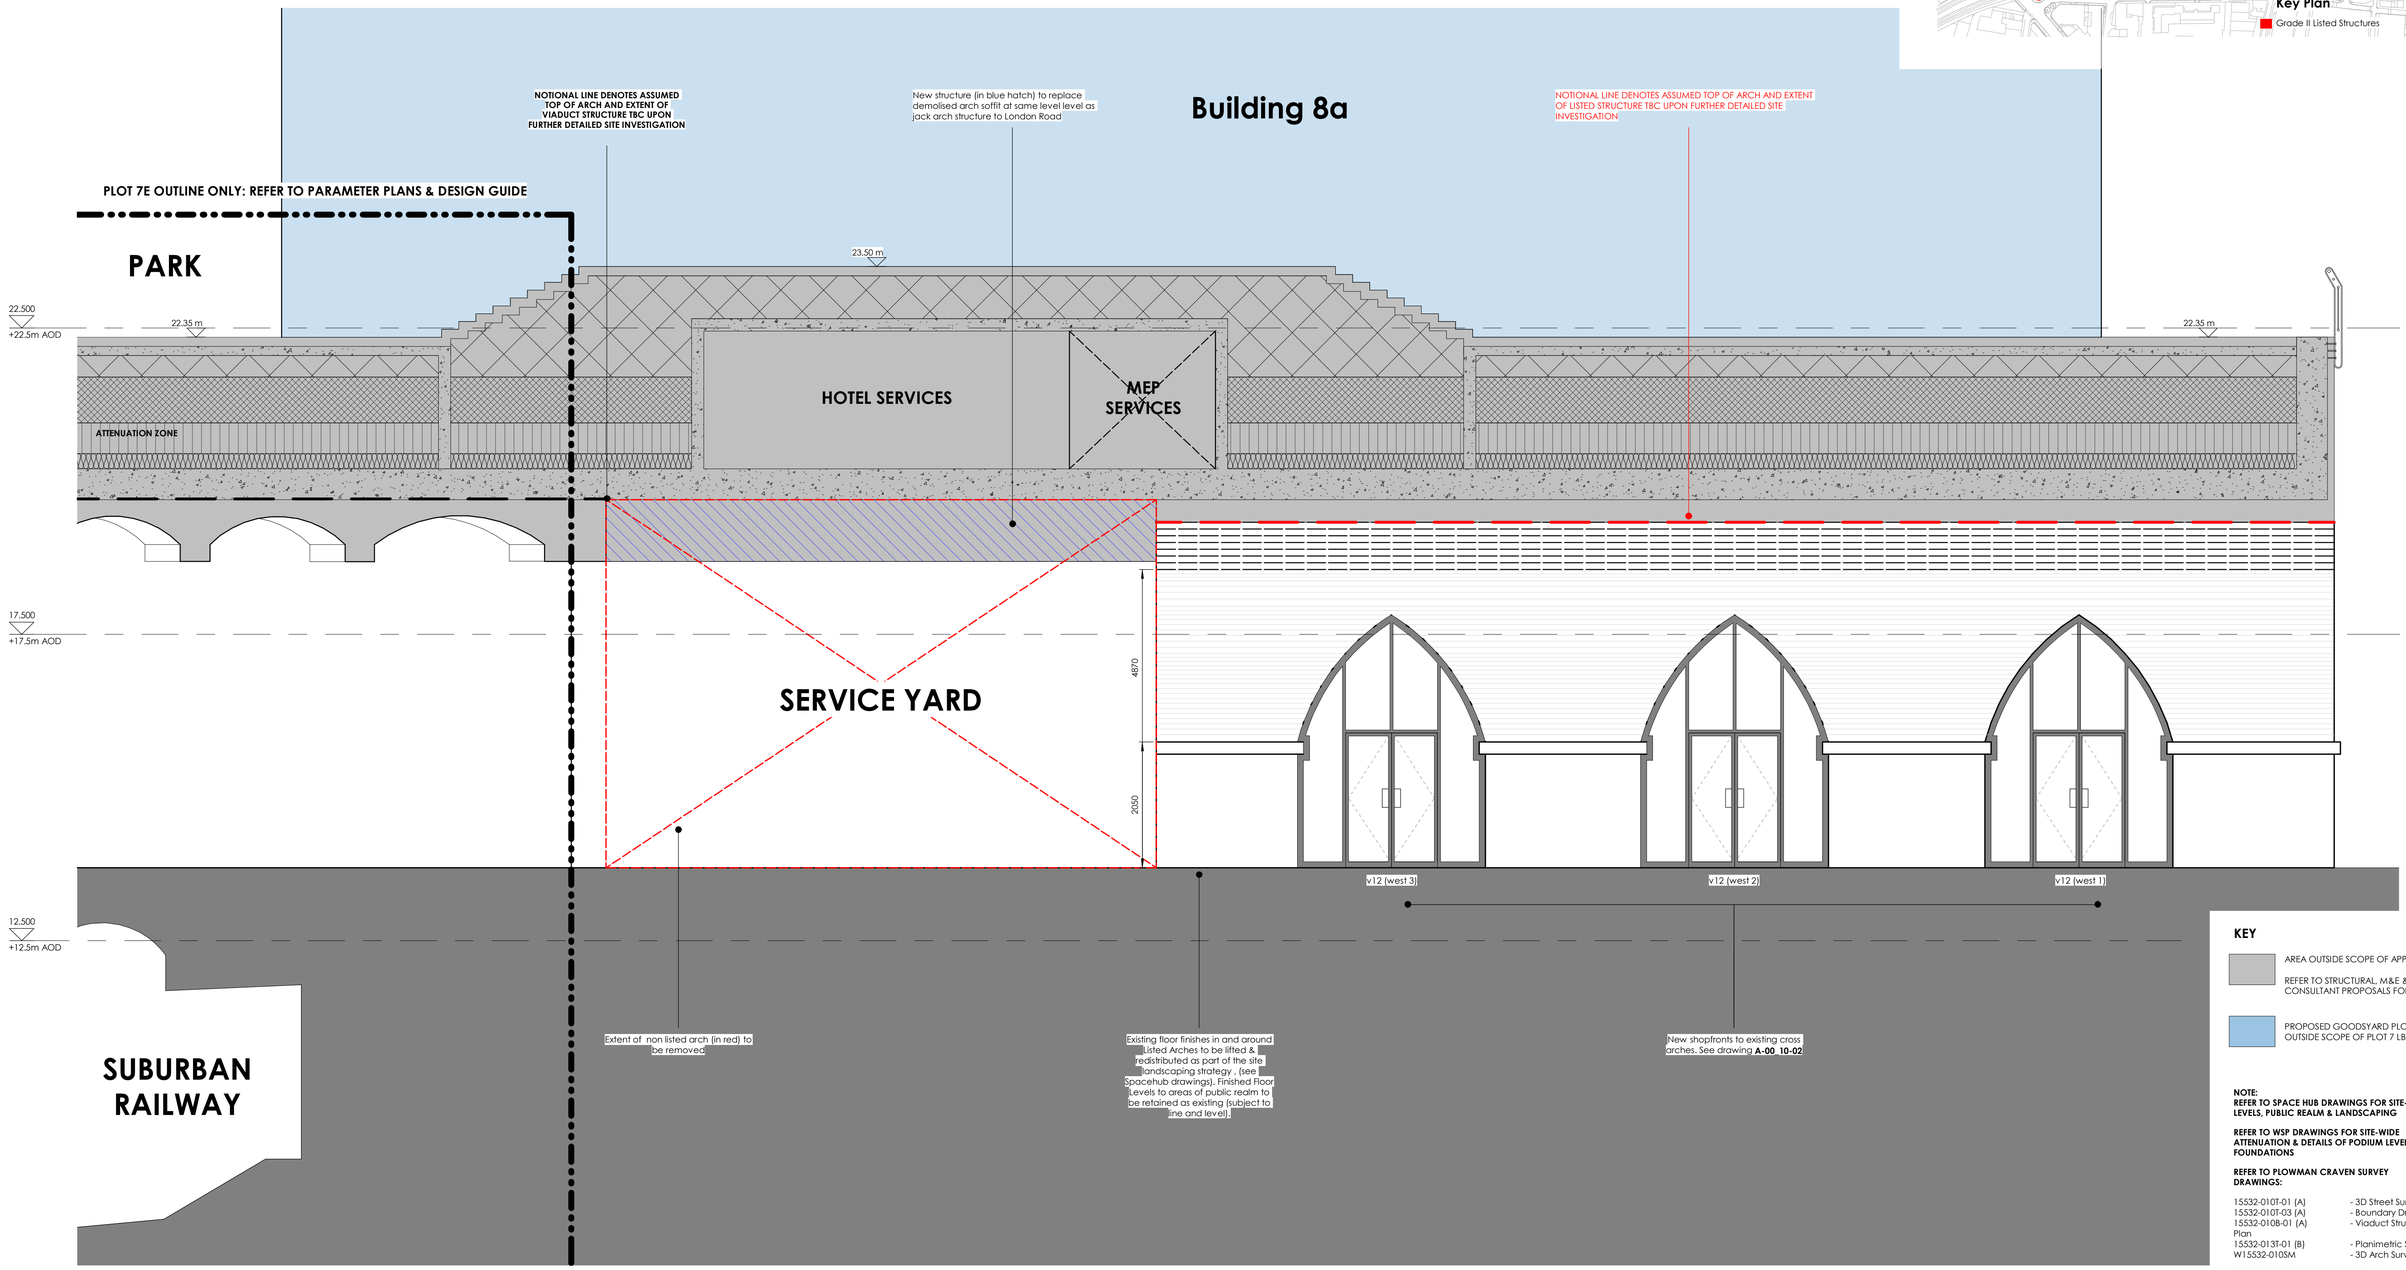

KEY

AREA OUTSIDE SCOPE OF APPLICATION

REFER TO STRUCTURAL, M&E & LANDSCAPE CONSULTANT PROPOSALS FOR DETAILS

PROPOSED GOODSYARD PLOTS OUTSIDE SCOPE OF PLOT 7 LBA

NOTE:
REFER TO SPACE HUB DRAWINGS FOR SITE-WIDE LEVELS, PUBLIC REALM & LANDSCAPING

REFER TO WSP DRAWINGS FOR SITE-WIDE ATTENUATION & DETAILS OF PODIUM LEVEL FOUNDATIONS

REFER TO PLOWMAN CRAVEN SURVEY DRAWINGS:

15532-010T-01 (A)	- 3D Street Survey
15532-010T-03 (A)	- Boundary Drawing
15532-010B-01 (A)	- Viaduct Structure Plan
15532-013T-01 (B)	- Planimetric Survey
W15532-010SM	- 3D Arch Survey

FOR DETAIL OF ARCHES REFER TO:
KMH HERITAGE STATEMENT & **ALAN BAXTER** CONDITION SURVEY

1 Plot 7B63 - Proposed Braithwaite Arches West Elevation

1 : 50

0m 1 2 3 4 5 7.5 10m

Do not scale this drawing
Do not derive dimensions from digital media

Rev	Date		Drawn By	Checked By

Rev	Date	Revision Notes	Drawn By	Checked By

Rev	Date	Revision Notes	Drawn By	Checked By

Drawing Status: PLANNING FOR APPROVAL		Suitability: -	Drawing No: BGY-FBA-00-XX-DR-A-00_10-7B63 Rev: P1
Job Title: The Goodsyard		Job No: 3465	© Drawing & Design Copyright of:
Drawing Title: Plot 7B - Proposed Elevation Sheet 3			
Date: April 19	Scale: As indicated	Drawn By: RTH	Checked By: PG

FAULKNERBROWNS ARCHITECTS
FaulknerBrowns LLP
Dobson House
Northumbrian Way
Killingworth
Newcastle upon Tyne
NE12 6QW
T+44(0)191 268 3007
F+44(0)191 2478132