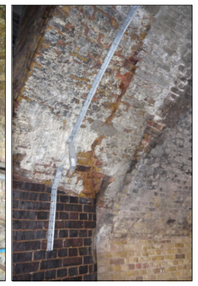

EXAMPLES OF BRICKWORK REQUIRING REMEDIAL MEASURES - Please refer to Structural Engineers report for description of required works.

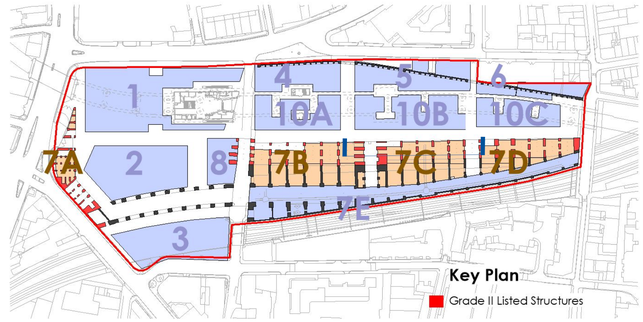

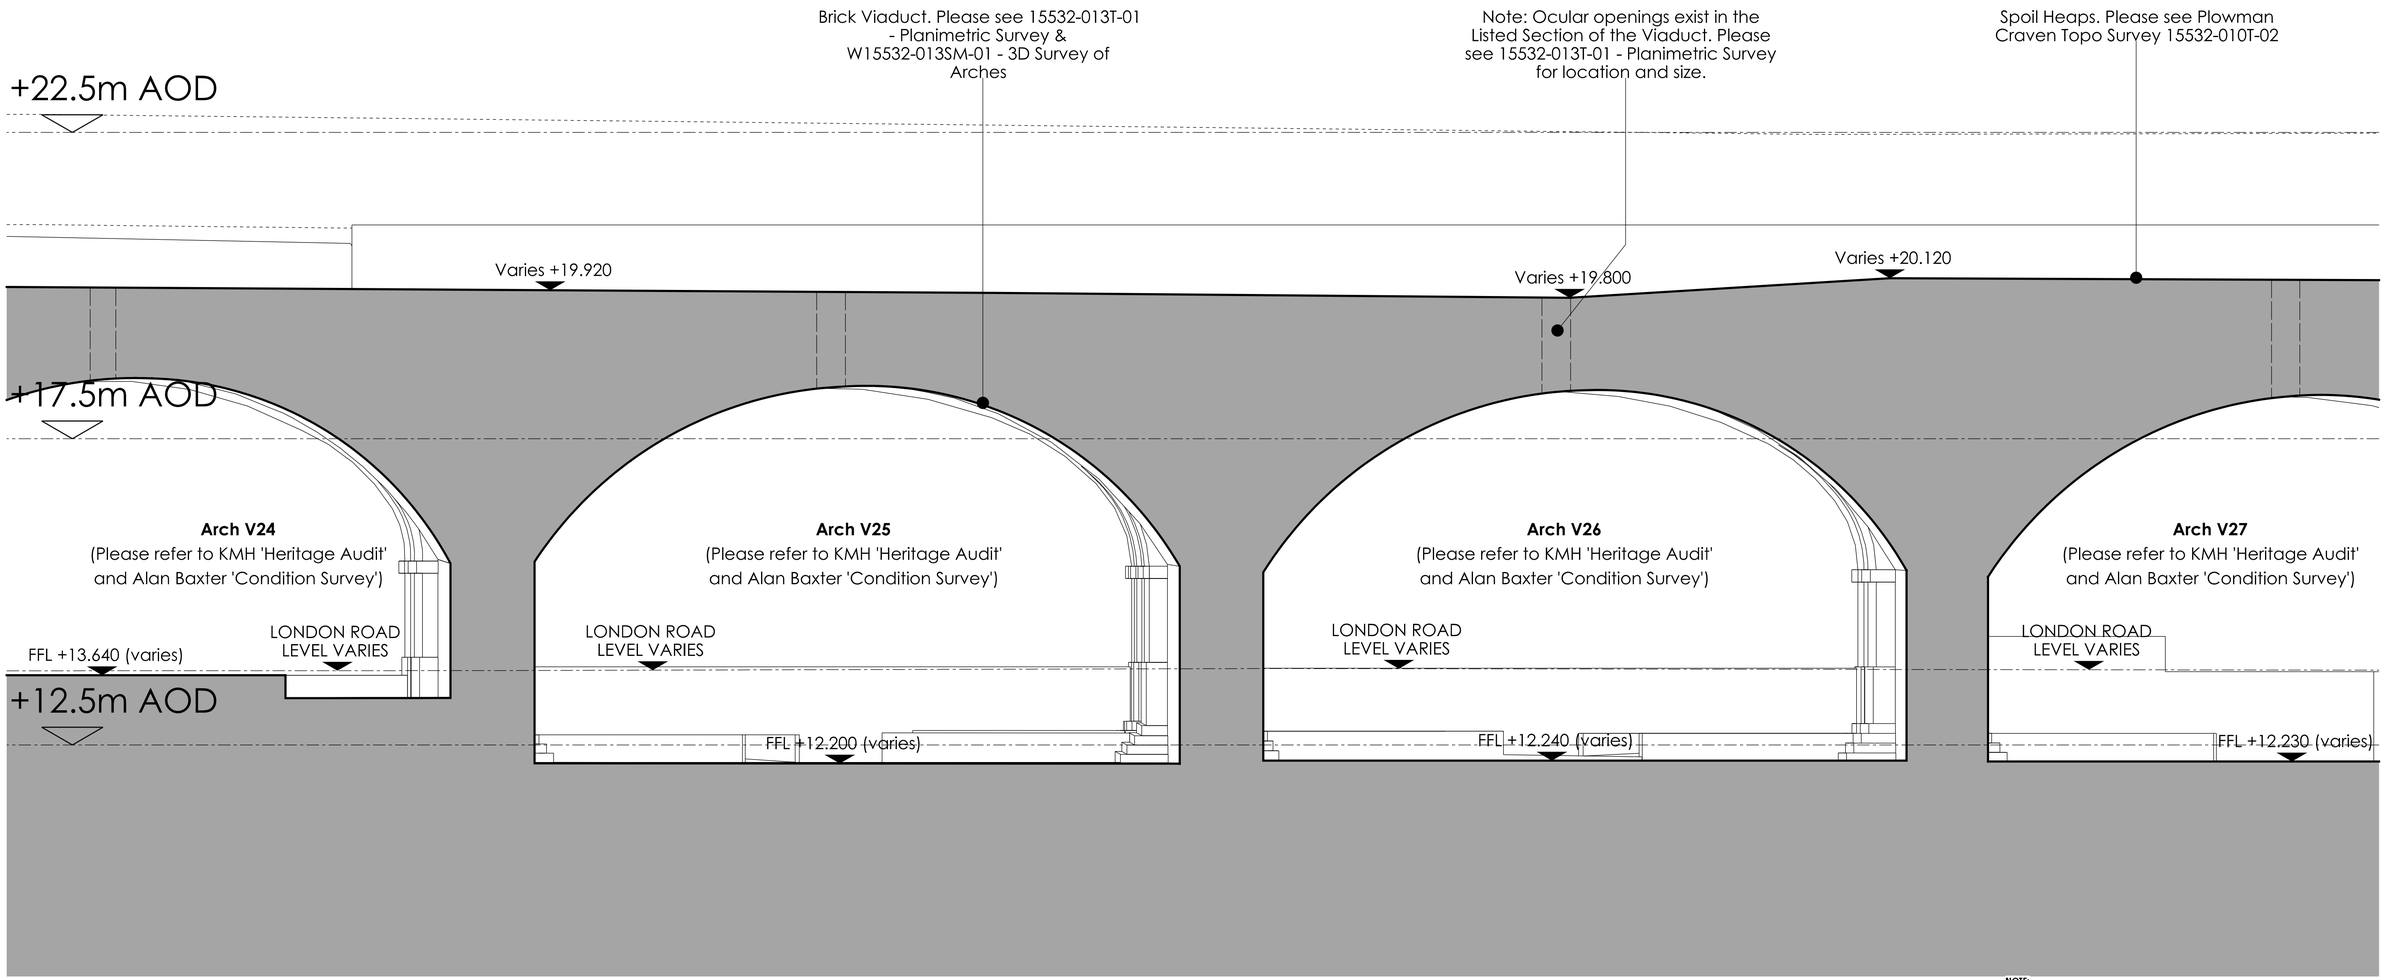

PLOT 7C - EXISTING SECTION

NOTE:
REFER TO PLOWMAN CRAVEN SURVEY DRAWINGS:

15532-010T-01 (A)	- 3D Street Survey
15532-010T-02 (B)	- 3D Site Topo
15532-010T-03 (A)	- Boundary Drawing
15532-010W-02 (A)	- Railway Cutting
15532-013T-01 (B)	- Planimetric Survey
W15532-010SM	- 3D Arch Survey

FOR DETAIL OF ARCHES REFER TO:
KMH HERITAGE STATEMENT & **ALAN BAXTER** CONDITION SURVEY

0m 0.5 1 2 3 4 5m

Do not scale this drawing
Do not derive dimensions from digital media

Rev	Date	Revision Notes	Drawn by	Checked
—	—		—	—

Rev	Date	Revision Notes	Drawn by	Checked
—	—		—	—

Rev	Date	Revision Notes	Drawn by	Checked
—	—		—	—

Drawing status: PLANNING
FOR APPROVAL

Job No: 3465
Drawing No: BGY-FBA-00-XX-DR-A-00_10-7C02
Rev: P1

Job Title: The Goodsyard

Drawing Title: PLOT 7C - EXISTING SECTIONS SHEET 2

Date: April 19
Scale: 1:50@A1
Drawn By: JK
Checked By: TL

© Drawing & Design Copyright of:

FAULKNERBROWNS ARCHITECTS
FaulknerBrowns LLP
Dobson House
Northumbrian Way
Killingworth
Newcastle upon Tyne
NE12 6QW
T +44 (0) 191 2683007
F +44 (0) 191 2478132