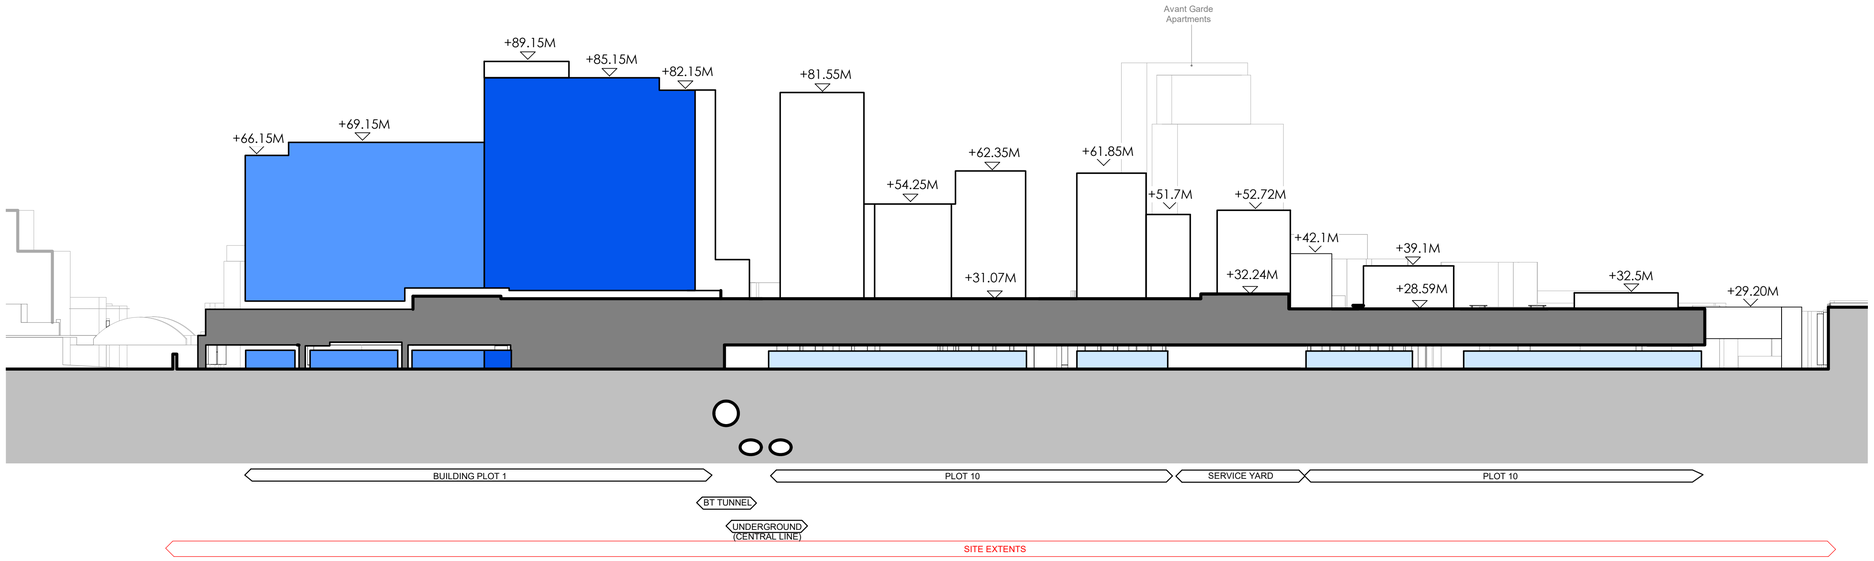

PARAMETER SECTION 1-1

1 : 750

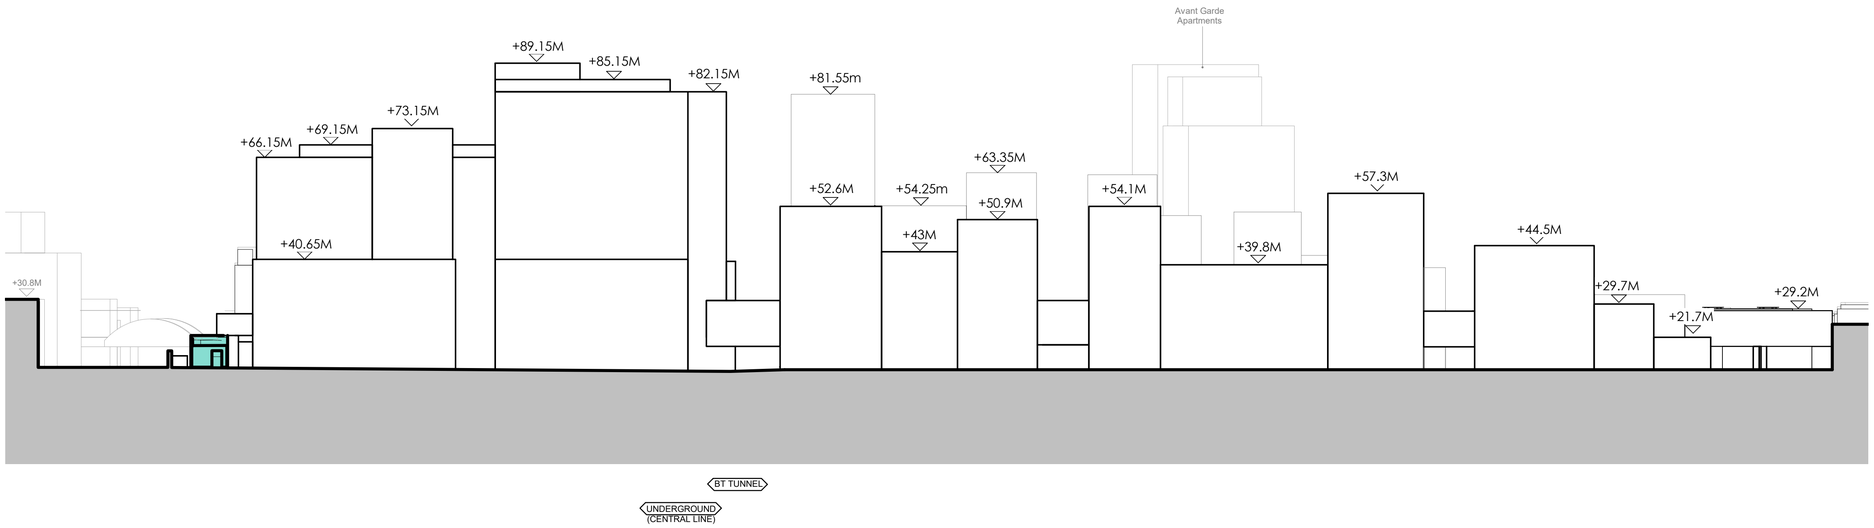

PARAMETER SECTION 2-2

1 : 750

DIAGRAM KEY:

- SITE EXTENTS
- EXISTING BUILDINGS RETAINED
- EXISTING RETAINED STRUCTURE
- FULL DETAILS SUBMITTED
- +13.8M - +45M (AOD HEIGHT)
- +45.1M - +55M (AOD HEIGHT)
- +55.1M - +75M (AOD HEIGHT)
- +75.1M - +95M (AOD HEIGHT)
- +95.1M - +120M (AOD HEIGHT)
- +120.1M - +142.4M (AOD HEIGHT)
- +0.0 MEASURED EXISTING AOD LEVELS OUTSIDE SITE BOUNDARY
- +0.0 PROPOSED SPOT LEVELS

NOTE: BALCONY ZONES NOT ILLUSTRATED PLEASE SEE INDIVIDUAL BUILDING PARAMETERS.

notes:

rev	date		by

drawing and design copyright of:

FAULKNERBROWNS ARCHITECTS

client: ballymore. Hammerson

project: BISHOPGATE GOODSYARD

north:

site address: BRAITHWAITE ST LONDON E1 6GJ

plot key:

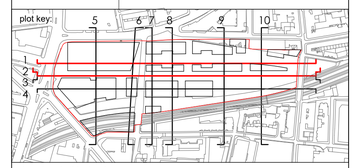

do not scale this drawing
do no derive measurements from digital media

drawing status: PLANNING : FOR APPROVAL

title: PARAMETERS - PROPOSED MAXIMUM BUILDING HEIGHTS SECTIONS 1,2

scale:	size:
1 : 750	A1

scale bar: 0m 10m 20m 30m 40m 50m 60m

drawing no: BGY-FBA-00-00-DR-A-00-0033

rev:	suit:	drawn by:	checked by:
P1	S0	AM	CE