A0

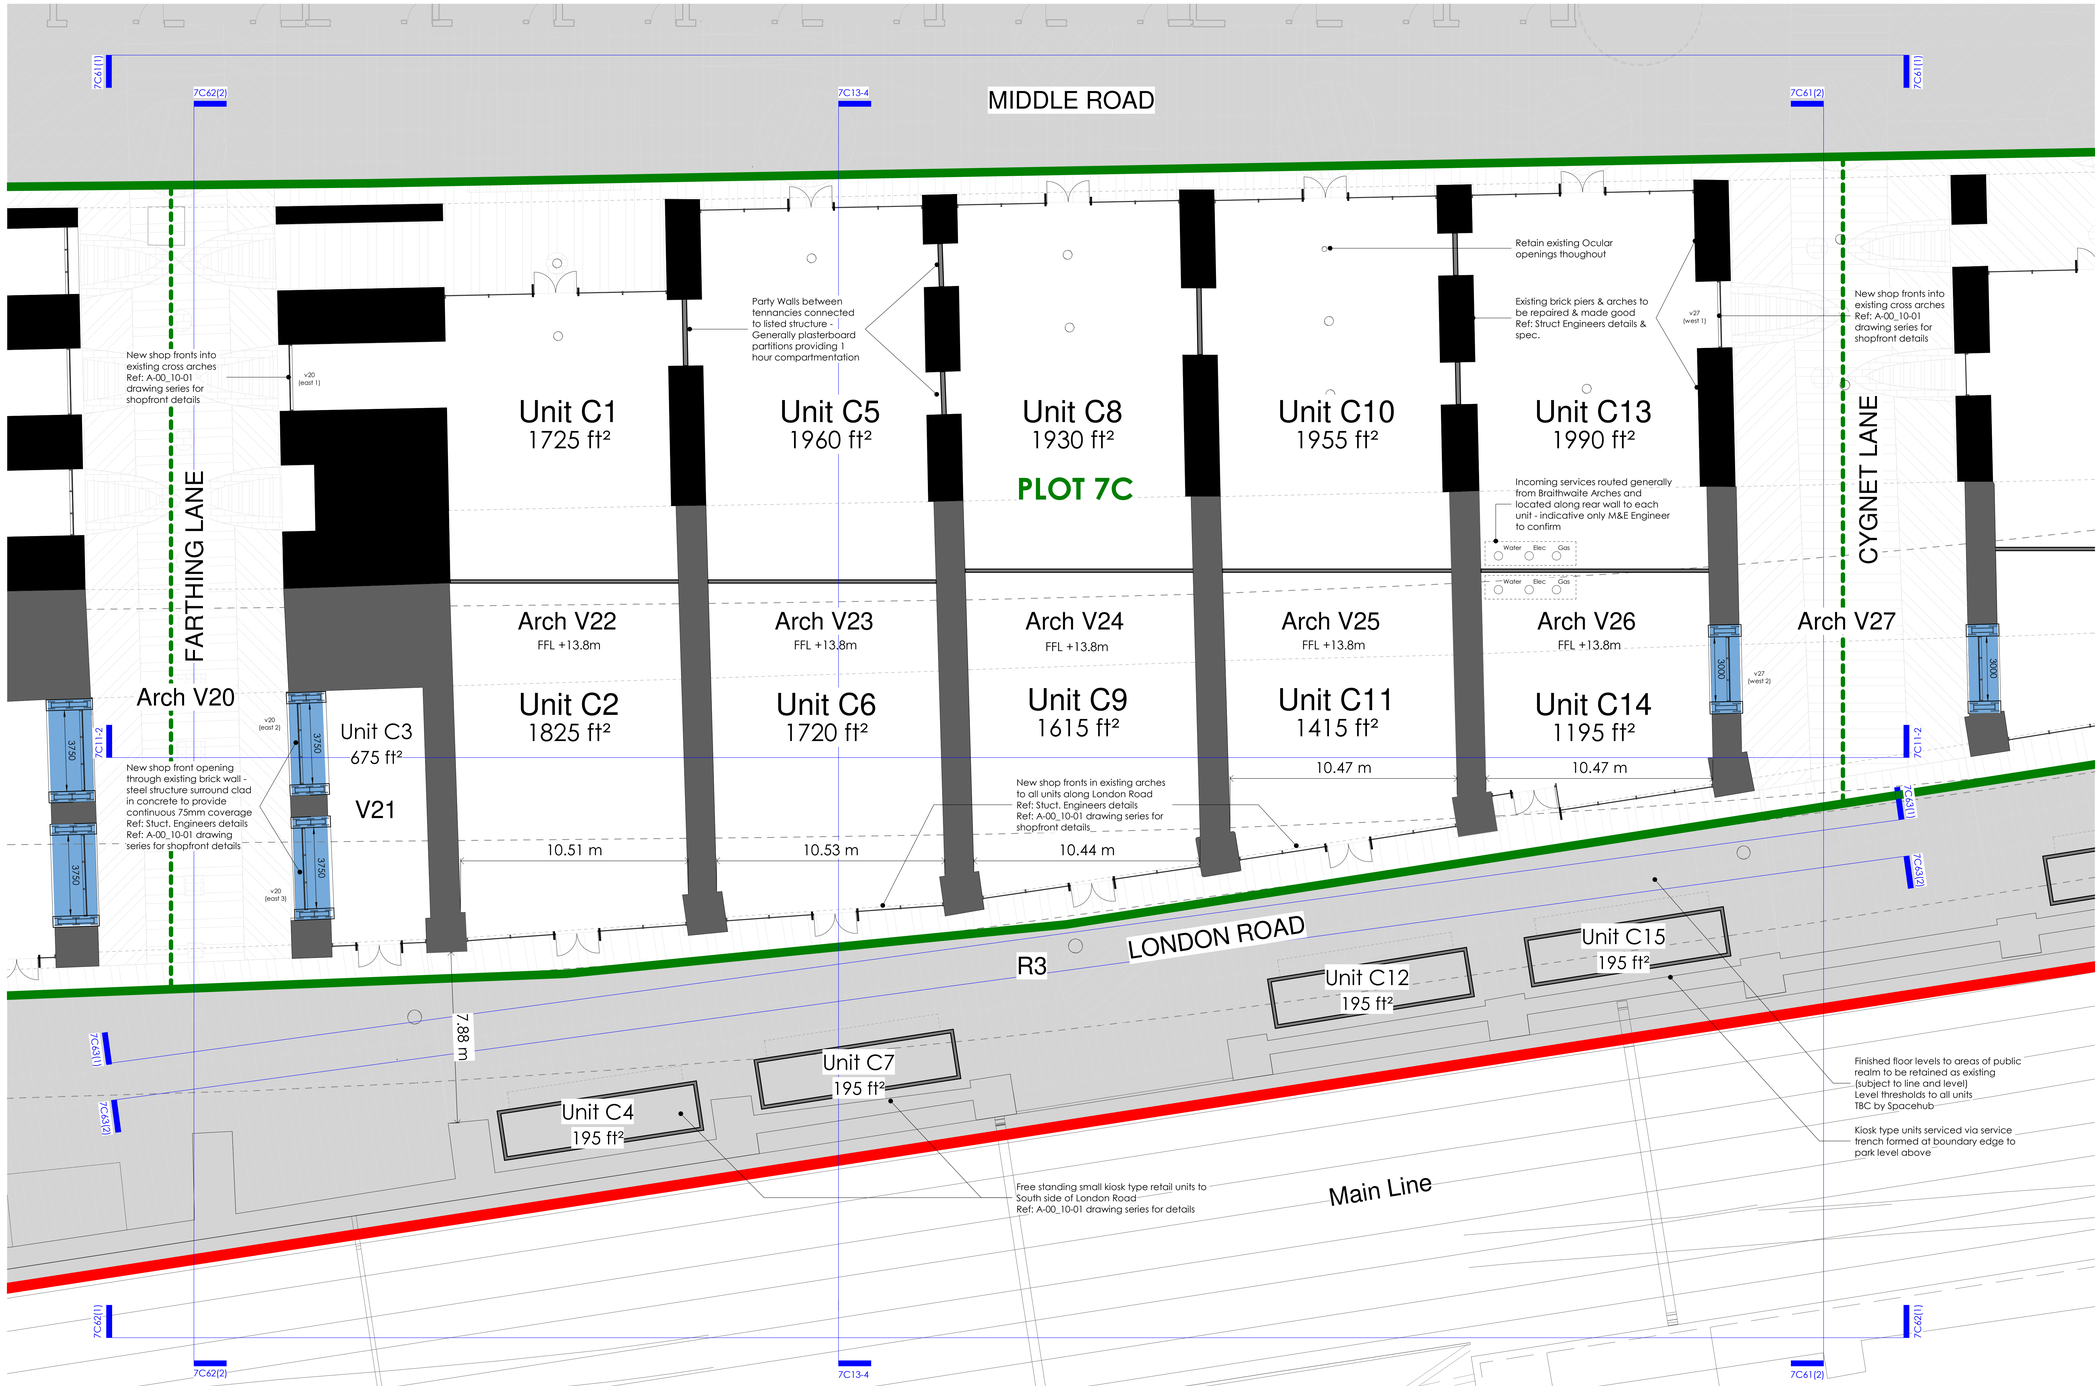

KEY

- Site Boundary
- Plot Boundary
- Plot Extents (7A - D)
- XXXX Sections & Elevations Drawing Prefix: A-00-10
- Grade II Listed Structures
- Structure within the setting of Listed Elements
- Area Outside Scope of Application

STRUCTURAL INTERVENTIONS

- New Brick Facing Walls
- New Plasterboard Partitions
- New Horizontal Openings through Existing Brick Piers
- New Vertical Openings through Existing Structure
- Existing Structure to be Removed

NOTES:
DRAWING RELATES TO PLOT 7 ONLY - OTHER PLOTS ARE FOR ILLUSTRATIVE PURPOSES
ALL GIA AREAS APPROX. BASED ON SURVEYS & ROUNDED DOWN TO NEAREST 5ft²

REFER TO **SPACEHUB** DRAWINGS FOR SITE-WIDE PUBLIC REALM & LANDSCAPING

OS MAP:
14282011-MM-TOPO - EXISTING SITE

PLOWMAN CRAVEN:
15532-010T-01 (A) - 3D STREET SURVEY
15532-010T-02 (B) - 3D SITE TOPO
15532-010T-03 (A) - BOUNDARY
15532-010B-01 (A) - VIADUCT STRUCTURE PLAN
15532-010B-04 (A) - THE ORIEL
15532-010W-02 (A) - RAILWAY CUTTING
15532-013E-10 (A) - ACCUMULATOR PLANT
15532-013T-01 (B) - PLANIMETRIC SURVEY
15532-013T-05 (A) - SHOREDITCH RAIL BRIDGE
W15532-010SM - 3D ARCH SURVEY

WSP:
24710359-S-2001(E) - CONSTRAINTS

FOR DETAIL OF ARCHES REFER TO:
KMH HERITAGE STATEMENT & **ALAN BAXTER** CONDITION SURVEY

0m 1 2 3 4 5 7.5 10m

N

Do not scale this drawing
Do not derive dimensions from digital media

Rev	Date	Revision Notes	Drawn By	Checked By

Drawing Status:	PLANNING FOR LISTED BUILDING CONSENT
Suitability:	-
Drawing No:	BGY-FBA-07-00-DR-A-00_10-7C001
Rev	P1
Job Title:	The Goodsyard
Job No:	3465
Drawing Title:	PLOT 7C - Proposed Ground Level
Date:	April 19
Scale:	1 : 100
Drawn By:	PG
Checked By:	KF

© Drawing & Design Copyright of:

FAULKNERBROWNS ARCHITECTS
FaulknerBrowns LLP
Dobson House
Northumbrian Way
Killingworth
Newcastle upon Tyne
NE12 6QW
T+44(0)191 2683007
F+44(0)191 2478132