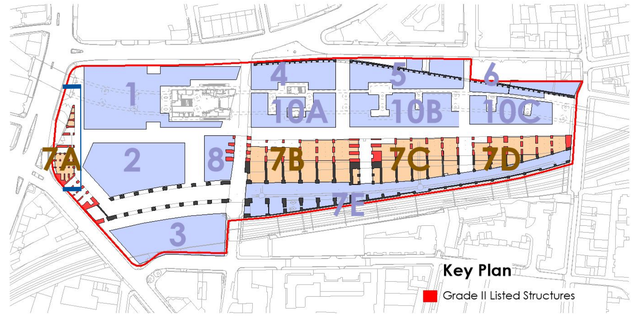

Ramp down to Braithwaite St.

Brickwork Elevation, Blue & Red Brick Elevation with buff brick arches & architrave capped with stone coping.

+22.5m AOD

+17.5m AOD

+12.5m AOD

EXISTING VAULTS TO BE EXCAVATED & CLEARED OF RUBBLE TO ALLOW CROSS ARCH LOCATIONS TO BE SURVEYED AND VERIFIED.

PLOT 7A - EXISTING SECTION

NOTE:
REFER TO PLOWMAN CRAVEN SURVEY DRAWINGS:

15532-010B-04 (A)	- Oriel Drawings
15532-010E-01	- Measure Elevation for Listed gateway Building
15532-010E-19	- Listed Gate
15532-010E-20	- Listed Gate Posts
15532-010T-01 (A)	- 3D Street Survey
15532-010T-02 (B)	- 3D Site Topo
15532-010T-03 (A)	- Boundary Drawing
15532-010W-02 (A)	- Railway Cutting
15532-013T-01 (B)	- Planimetric Survey
W15532-010SM	- 3D Arch Survey

FOR DETAIL OF ARCHES REFER TO:
KMH HERITAGE STATEMENT & **ALAN BAXTER** CONDITION SURVEY

0m 0.5 1 2 3 4 5m

Do not scalle this drawing
Do not derive dimensions from digital media

Rev	Date	Revision Notes	Drawn by	Checked
—	—		—	—

Rev	Date	Revision Notes	Drawn by	Checked
—	—		—	—

Rev	Date	Revision Notes	Drawn by	Checked
—	—		—	—

Drawing status: PLANNING
FOR LISTED BUILDING CONSENT

Job No: 3465

Drawing No: BGY-FBA-07-XX-DR-A-00_10-7A05

Rev: P1

Job Title: The Goodsyard

Drawing Title: PLOT 7A - EXISTING SECTIONS SHEET 5

Date: April 19 | Scale: 1:50@A1 | Drawn By: JK | Checked By: TL

© Drawing & Design Copyright of:

FAULKNERBROWNS ARCHITECTS
FaulknerBrowns LLP
Dobson House
Northumbrian Way
Killingworth
Newcastle upon Tyne
NE12 6DW
T +44 (0) 191 2683007
F +44 (0) 191 2478132