JACK ARCHES UP TO LONDON ROAD - This significantly contributes to the character of London Road and is generally to be retained.

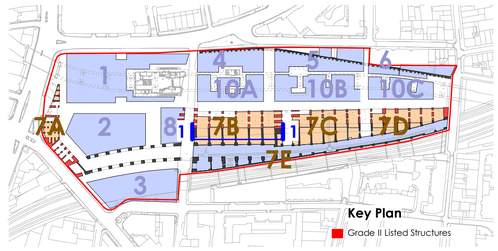

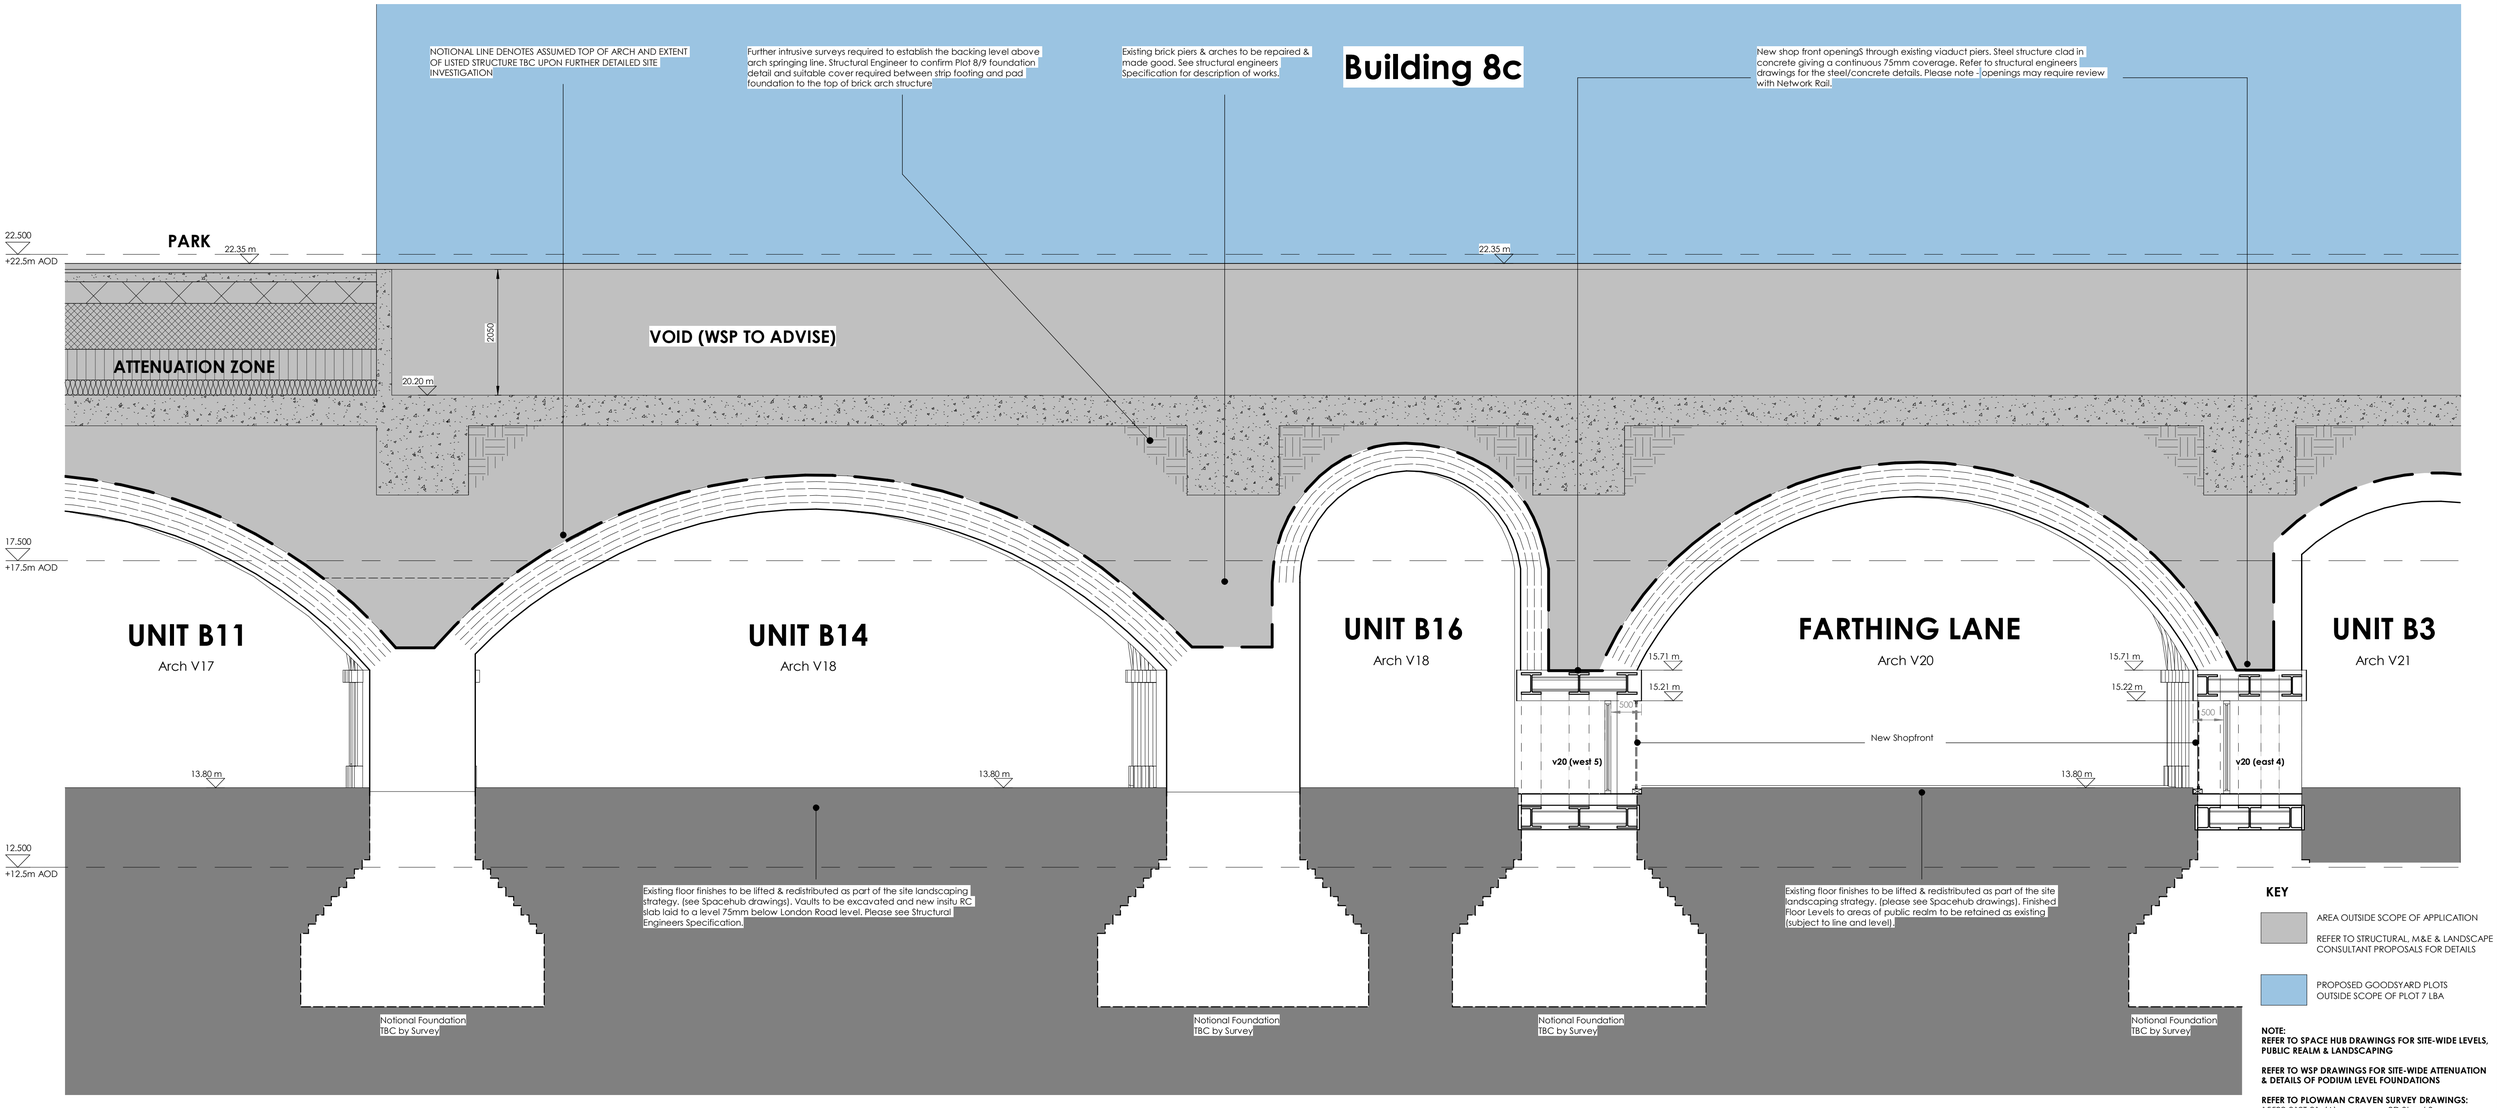

1 Plot 7B13 - Proposed Section

1 : 50

KEY

AREA OUTSIDE SCOPE OF APPLICATION

REFER TO STRUCTURAL, M&E & LANDSCAPE CONSULTANT PROPOSALS FOR DETAILS

PROPOSED GOODSYARD PLOTS OUTSIDE SCOPE OF PLOT 7 LBA

NOTE:
REFER TO SPACE HUB DRAWINGS FOR SITE-WIDE LEVELS, PUBLIC REALM & LANDSCAPING

REFER TO WSP DRAWINGS FOR SITE-WIDE ATTENUATION & DETAILS OF PODIUM LEVEL FOUNDATIONS

REFER TO PLOWMAN CRAVEN SURVEY DRAWINGS:

15532-010T-01 (A)	- 3D Street Survey
15532-010T-03 (A)	- Boundary Drawing
15532-010B-01 (A)	- Viaduct Structure Plan
15532-013T-01 (B)	- Planimetric Survey
W15532-010SM	- 3D Arch Survey

FOR DETAIL OF ARCHES REFER TO:
KMH HERITAGE STATEMENT & **ALAN BAXTER** CONDITION SURVEY

0m 0.5 1 2 3 4 5m

Do not scale this drawing
Do not derive dimensions from digital media

Rev	Date		Drawn By	Checked By

Rev	Date	Revision Notes	Drawn By	Checked By

Rev	Date	Revision Notes	Drawn By	Checked By

Drawing Status: PLANNING FOR LISTED BUILDING CONSENT		Suitability: -	Drawing No: BGY-FBA-07-XX-DR-A-00_10-7B13 Rev: P1
Job Title: The Goodsyard		Job No: 3465	
Drawing Title: Plot 7B - Proposed Section Sheet 3			
Date: April 19	Scale: As indicated	Drawn By: RTH	Checked By: PG

© Drawing & Design Copyright of:

FAULKNERBROWNS ARCHITECTS
FaulknerBrowns LLP
Dobson House
Northumbrian Way
Killingworth
Newcastle upon Tyne
NE12 6QW
T+44(0)191 2683007
F+44(0)191 2478132