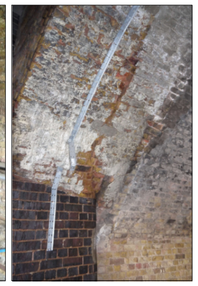

**EXAMPLES OF BRICKWORK REQUIRING REMEDIAL MEASURES -** Please refer to Structural Engineers report for description of required works.

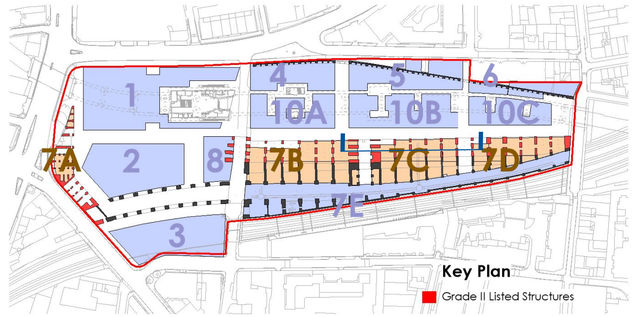


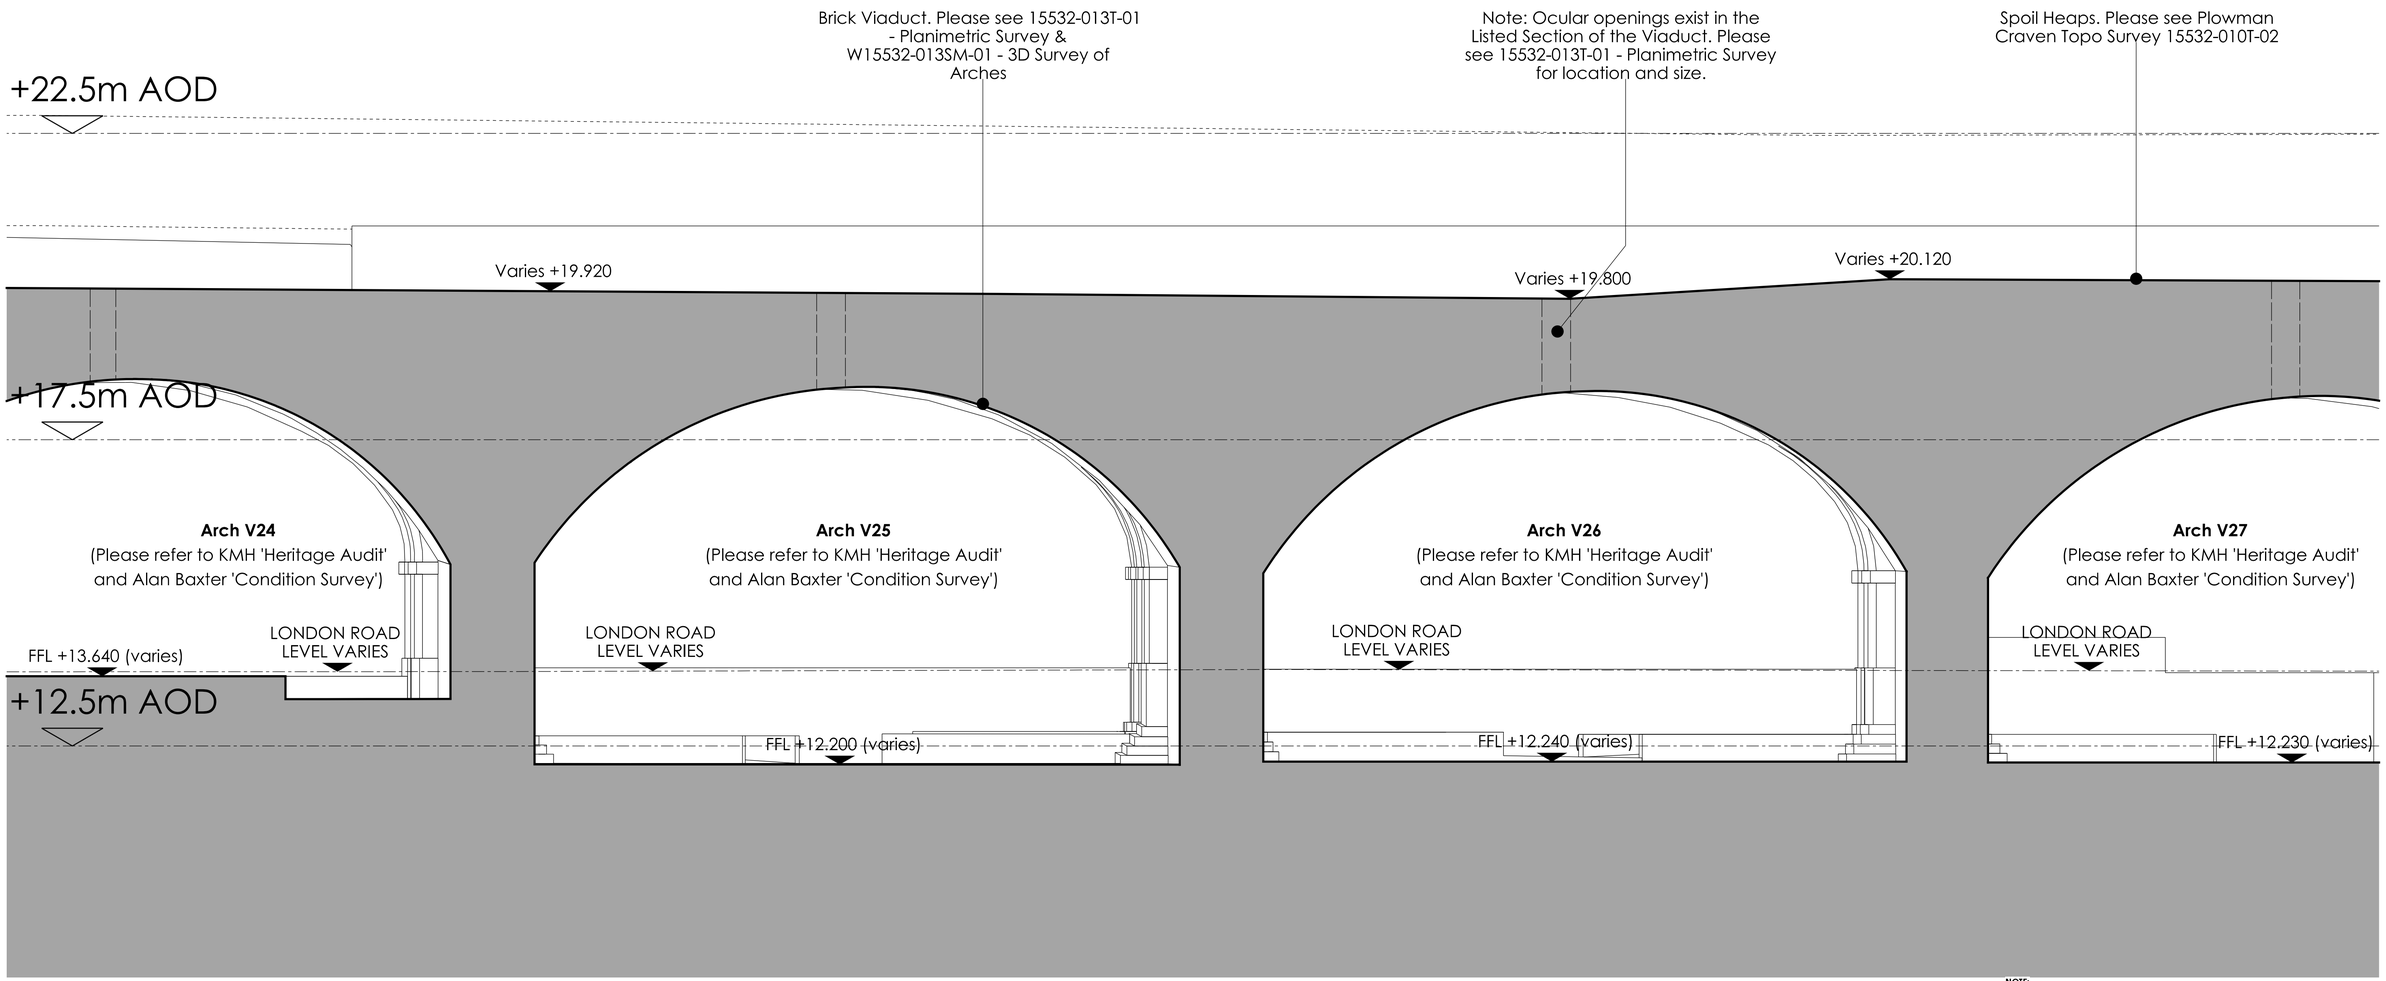


PLOT 7C - EXISTING SECTION

**NOTE:**
**REFER TO PLOWMAN CRAVEN SURVEY DRAWINGS:**

| | |
|---|---|
| 15532-010T-01 (A) | - 3D Street Survey |
| 15532-010T-02 (B) | - 3D Site Topo |
| 15532-010T-03 (A) | - Boundary Drawing |
| 15532-010W-02 (A) | - Railway Cutting |
| 15532-013T-01 (B) | - Planimetric Survey |
| W15532-010SM | - 3D Arch Survey |

**FOR DETAIL OF ARCHES REFER TO:**
**KMH** HERITAGE STATEMENT & **ALAN BAXTER** CONDITION SURVEY

0m 0.5 1 2 3 4 5m

Do not scale this drawing
Do not derive dimensions from digital media

| Rev | Date | Revision Notes | Drawn by | Checked |
|---|---|---|---|---|
| — | — | | — | — |

| Rev | Date | Revision Notes | Drawn by | Checked |
|---|---|---|---|---|
| — | — | | — | — |

| Rev | Date | Revision Notes | Drawn by | Checked |
|---|---|---|---|---|
| — | — | | — | — |

Drawing status: PLANNING
FOR LISTED BUILDING CONSENT

Job No: 3465
Drawing No: BGY-FBA-07-XX-DR-A-00_10-7C02
Rev: P1

Job Title: The Goodsyard

Drawing Title: PLOT 7C - EXISTING SECTIONS SHEET 2

Date: April 19
Scale: 1:50@A1
Drawn By: JK
Checked By: TL

© Drawing & Design Copyright of:

FAULKNERBROWNS ARCHITECTS
FaulknerBrowns LLP
Dobson House
Northumbrian Way
Killingworth
Newcastle upon Tyne
NE12 6QW
T +44 (0) 191 2683007
F +44 (0) 191 2478132