EXAMPLES OF EXISTING GOODSYARD FEATURES (eg. cobbles, railtracks, turning tables etc) **THAT WILL BE RECOVERED FOR RE-USE IN NEW DEVELOPMENT -** See Spacehubs Landscaping Proposals.

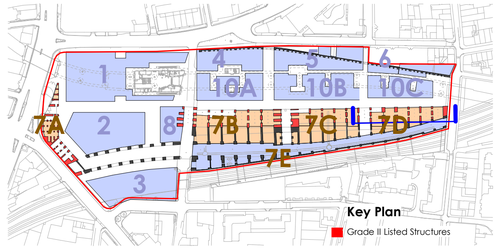

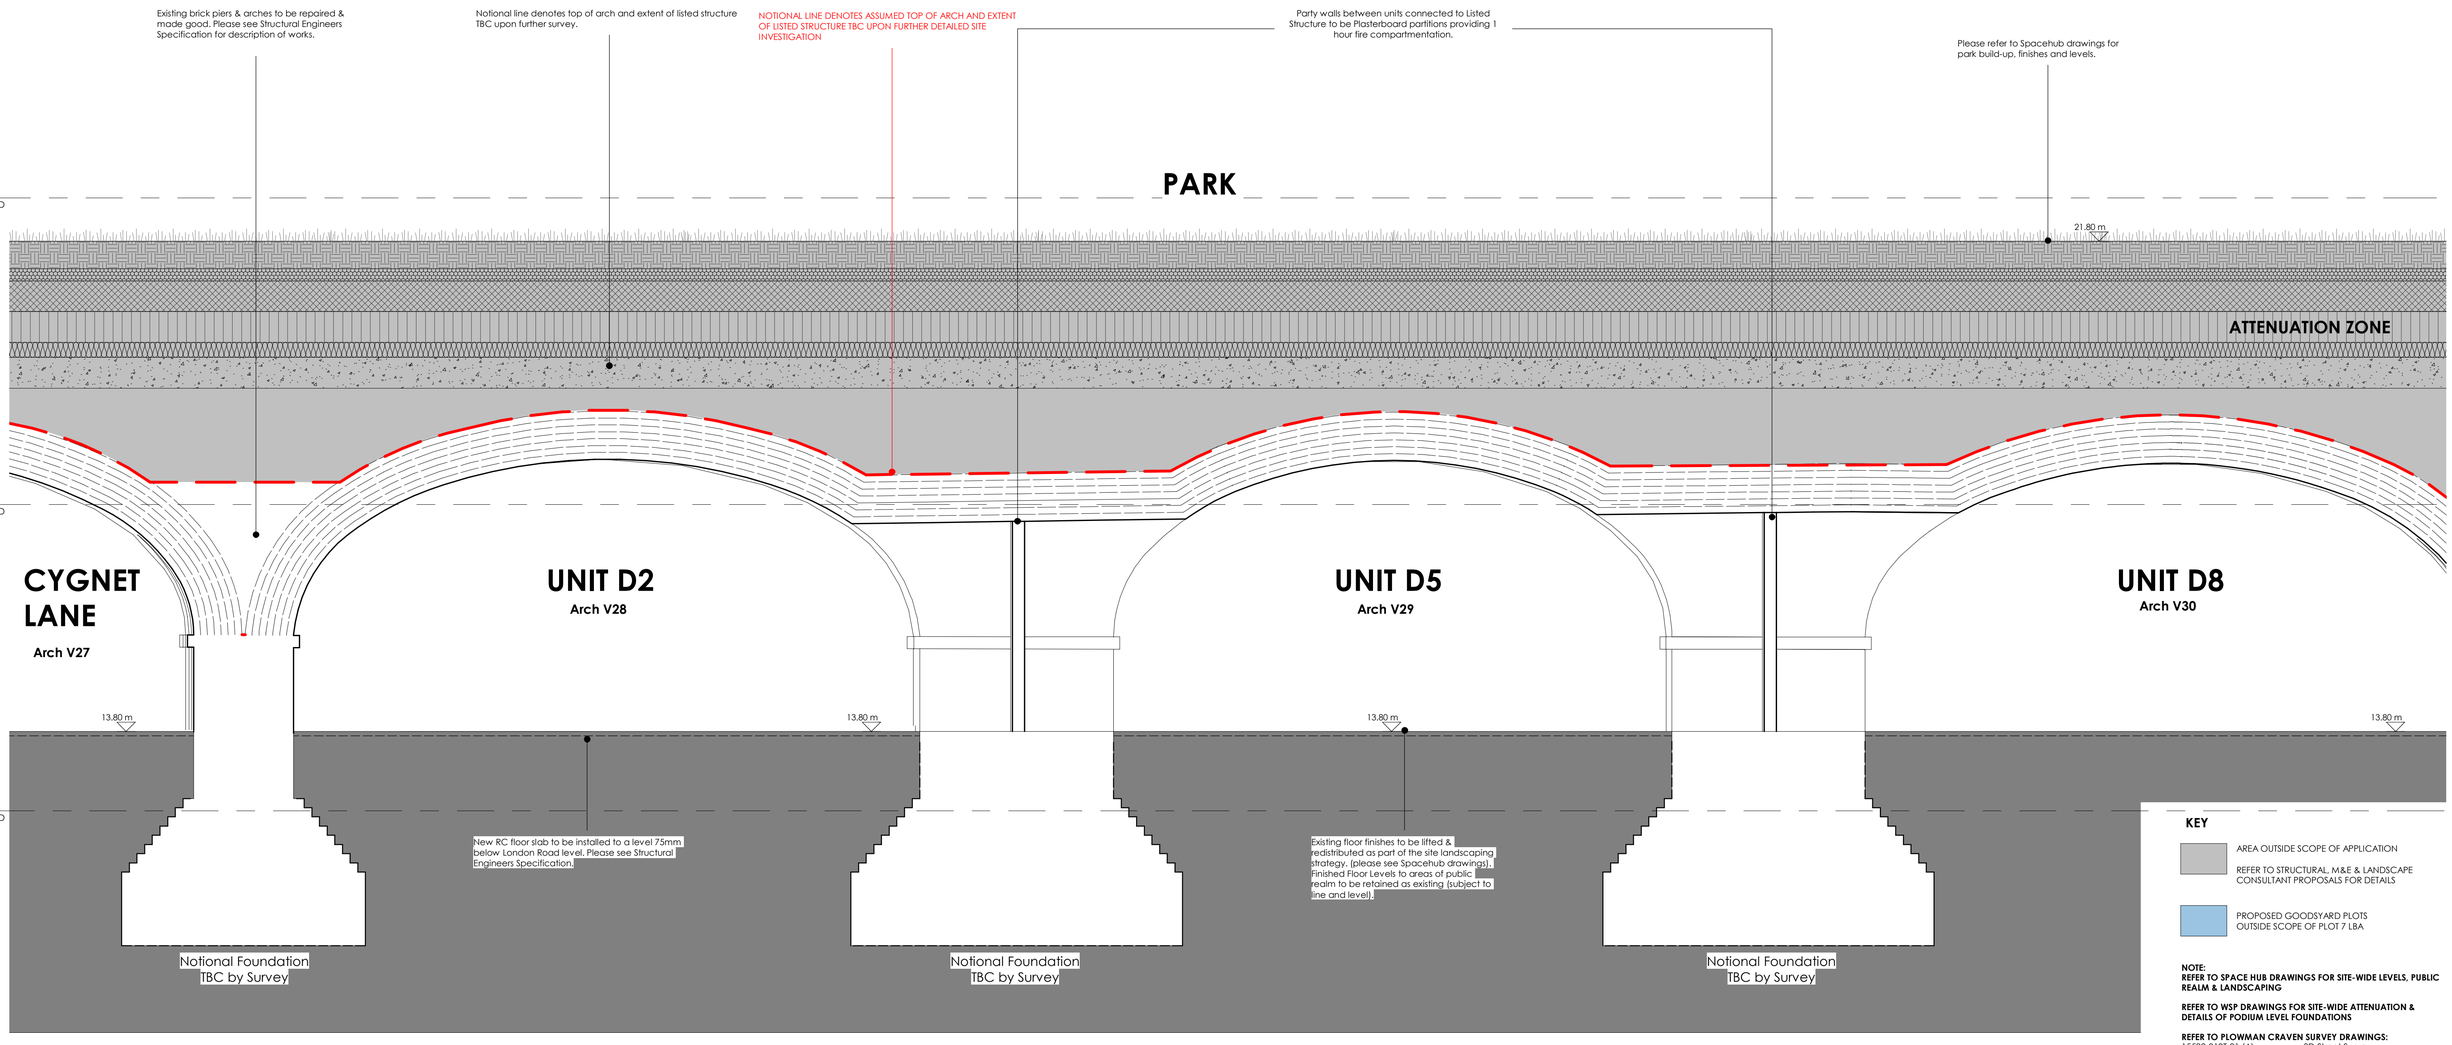

1 Plot 7D11 - Proposed Section

1 : 50

KEY

AREA OUTSIDE SCOPE OF APPLICATION

REFER TO STRUCTURAL, M&E & LANDSCAPE CONSULTANT PROPOSALS FOR DETAILS

PROPOSED GOODSYARD PLOTS OUTSIDE SCOPE OF PLOT 7 LBA

NOTE:
REFER TO SPACE HUB DRAWINGS FOR SITE-WIDE LEVELS, PUBLIC REALM & LANDSCAPING

REFER TO WSP DRAWINGS FOR SITE-WIDE ATTENUATION & DETAILS OF PODIUM LEVEL FOUNDATIONS

REFER TO PLOWMAN CRAVEN SURVEY DRAWINGS:

15532-010T-01 (A)	- 3D Street Survey
15532-010T-03 (A)	- Boundary Drawing
15532-010B-01 (A)	- Viaduct Structure Plan
15532-010W-02 (A)	- Railway Cutting
15532-013T-01 (B)	- Planimetric Survey
W15532-010SM	- 3D Arch Survey

FOR DETAIL OF ARCHES REFER TO:
KMH HERITAGE STATEMENT & **ALAN BAXTER** CONDITION SURVEY

0m 0.5 1 2 3 4 5m

Do not scale this drawing
Do not derive dimensions from digital media

Rev	Date		Drawn By	Checked By

Rev	Date	Revision Notes	Drawn By	Checked By

Rev	Date	Revision Notes	Drawn By	Checked By

Drawing Status: PLANNING FOR LISTED BUILDING CONSENT		Suitability: -	Drawing No: BGY-FBA-07-XX-DR-A-00_10-7D11 Rev: P1
Job Title: The Goodsyard		Job No: 3465	© Drawing & Design Copyright of:
Drawing Title: Plot 7D - Proposed Section Sheet 1			FAULKNERBROWNS ARCHITECTS
Date: April 19	Scale: As indicated	Drawn By: SO	Checked By: PG

FaulknerBrowns LLP
Dobson House
Northumbrian Way
Killingworth
Newcastle upon Tyne
NE12 6GW
T+44(0)191 2683009
F+44(0)191 2478132