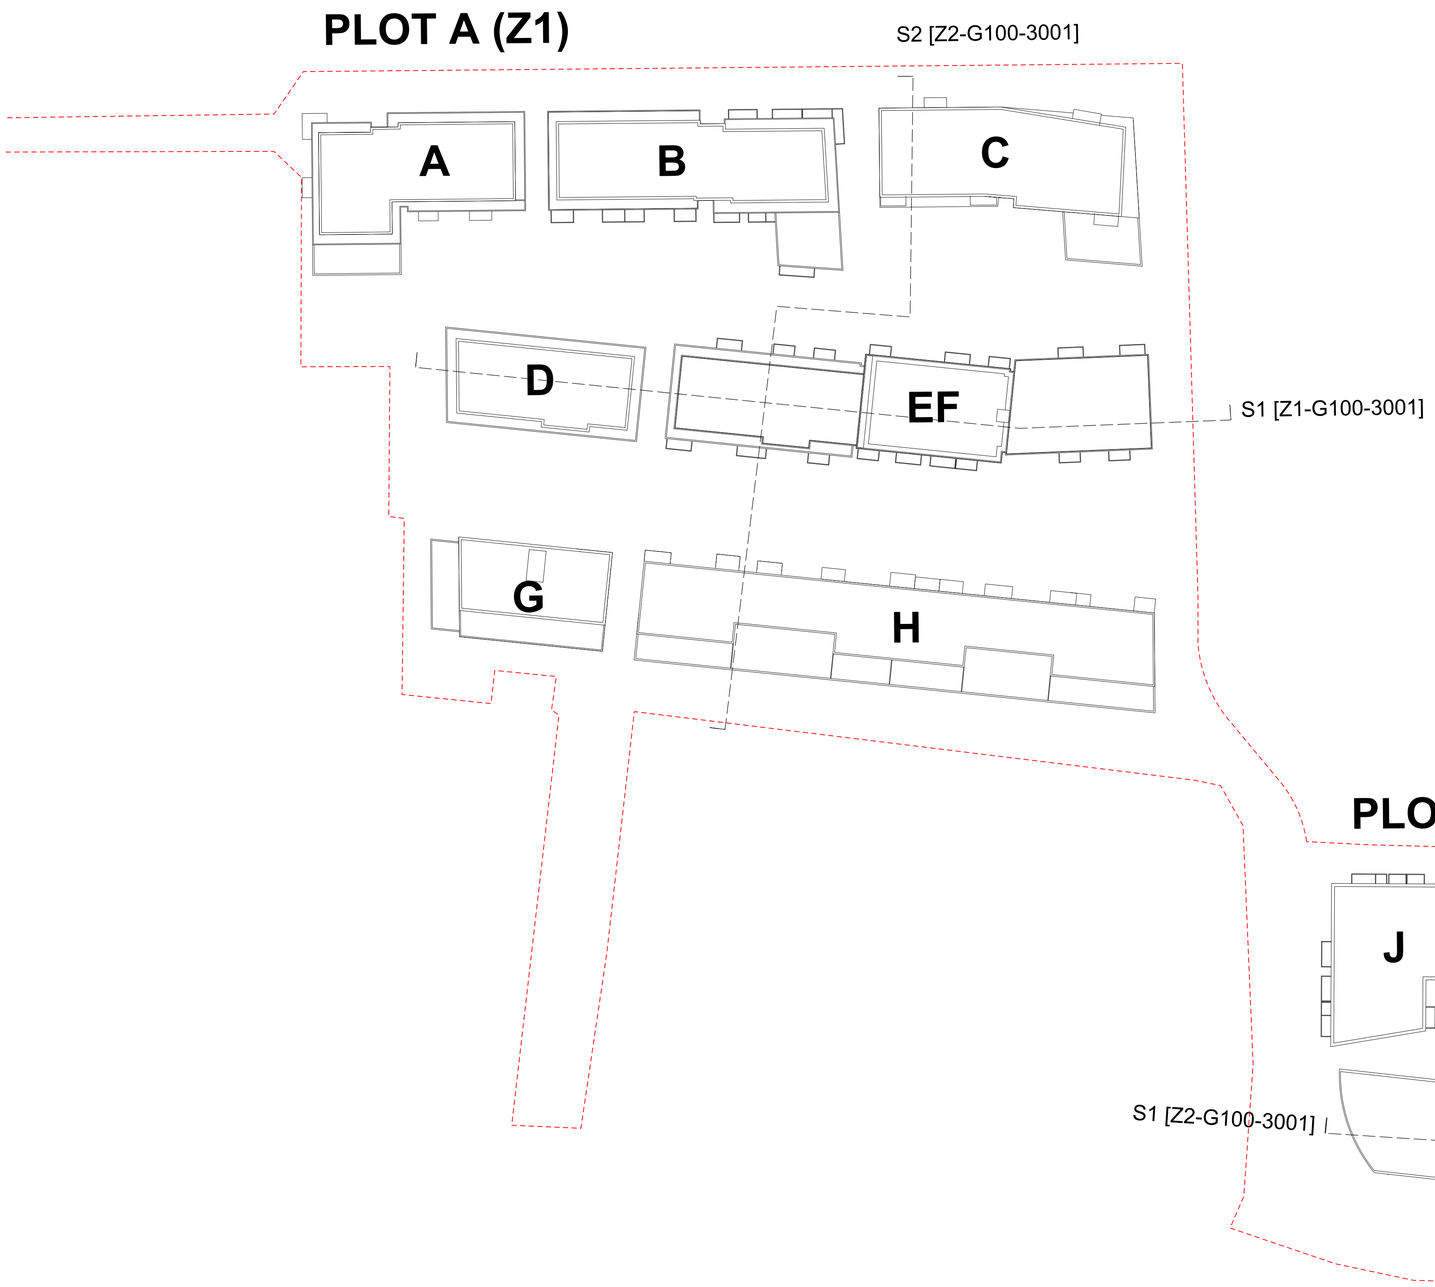

This drawing is copyright
Do not scale off dimensions.
All dimensions to be checked on site by contractor.
Contractor to report any dimensional discrepancies, errors or omissions prior to commencing on site.

NOTE:
1- All internal layouts and furnishings are shown for indicative purposes only.
2- All landscape layouts are shown for indicative purposes only.

Please refer to Building Matrix drawings:

10046-A-DRG-X-F900-2000-PL-RS

Rev	Date	Description
C	03/12/2018	Amendments as agreed with GLA
B	29/03/2018	Buildings J/M roof plan amended
A	16/02/2018	Section S2 line amended

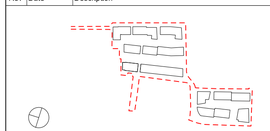

Project Title
CHARLTON RIVERSIDE - PHASE 1 - RS

Drawing Title
Navigation Plan

Reason for Issue
Planning RS

Status
For approval

Job No	Scale	Date
10046	1:500 @ A1	DEC 2017

Drawing No
10046-A-DRG-Z0-G100-0002-PL-RS

Revision
C

SimpsonHaugh
AND PARTNERS

MANCHESTER
Riverside, 4 Commercial St
Manchester M15 4RQ
+44 (0)161 835 2345

www.simpsonhaugh.com

LONDON
5-8 Roberts Place
London EC1R 0BB
+44 (0)20 7549 4000

mail@simpsonhaugh.com

© SimpsonHaugh and Partners 2015