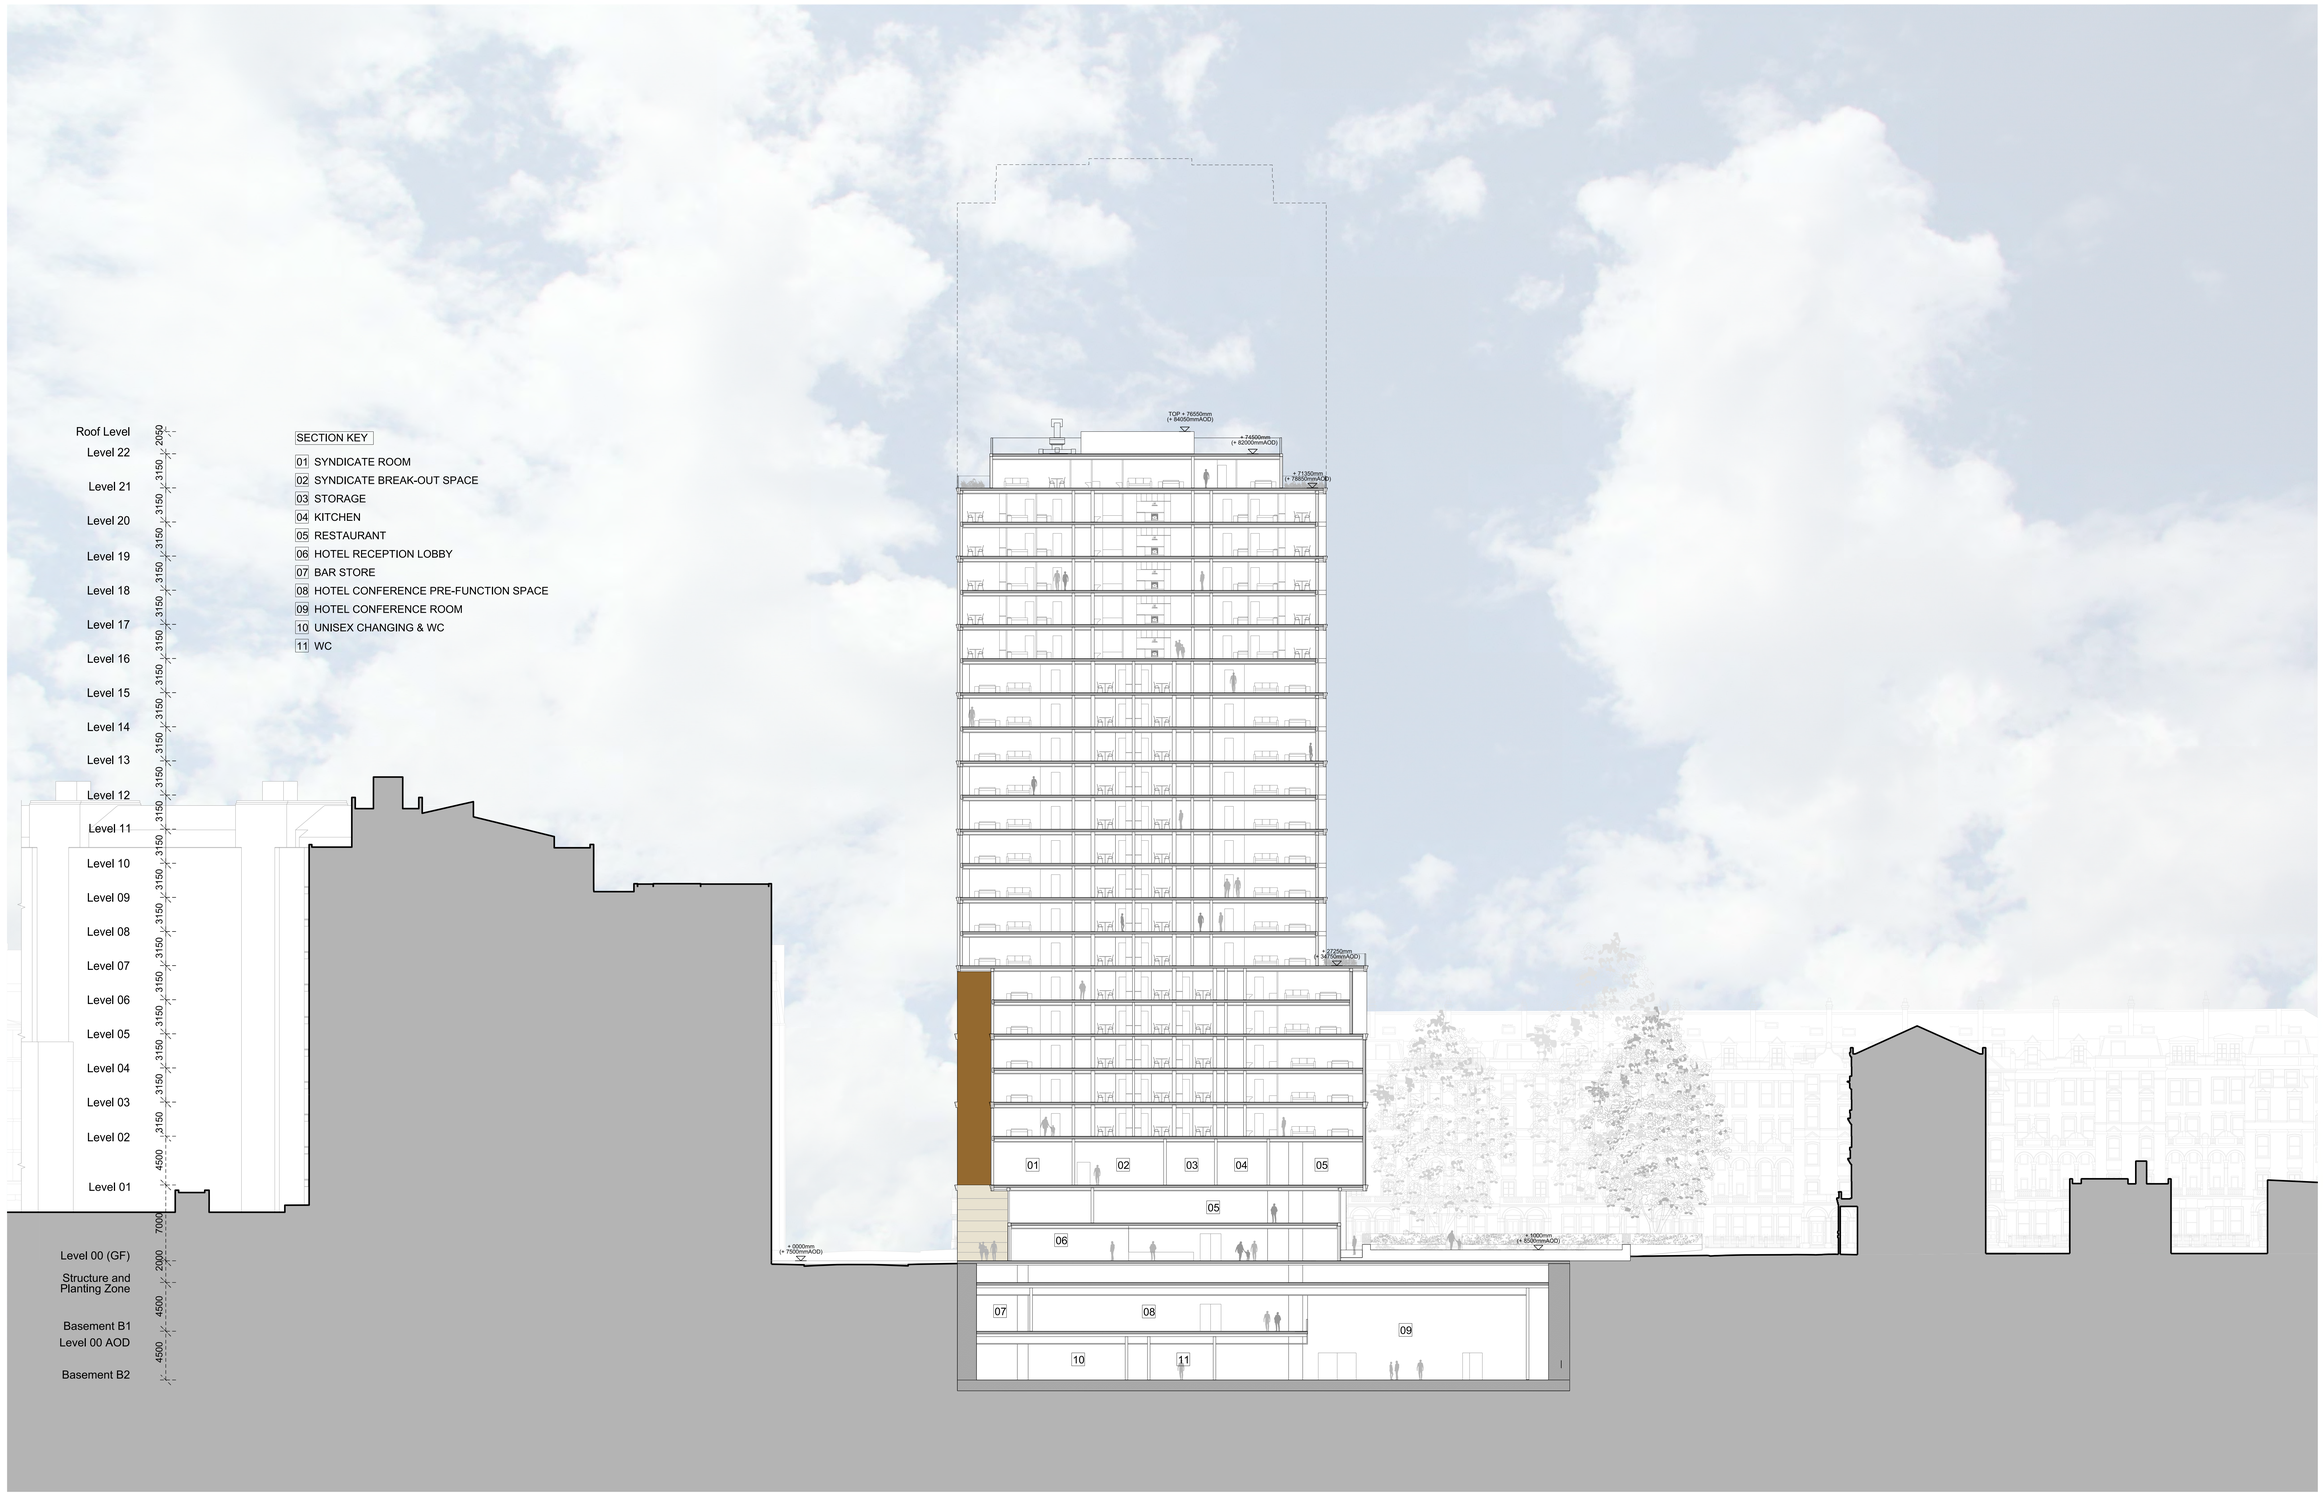

This drawing is copyright
Do not scale off dimensions.
All dimensions to be checked on site by contractor.
Contractor to report any dimensional discrepancies, errors or omissions prior to commencing on site.

2 1 0 2 4 6 8 10 12m

NOTE:

NORTH

Rev	Date	Description
-	15/06/2018	Full Planning Application
A	11/01/2019	GLA Call-In Amendments

Rev	Date	Description

Project Title
Kensington Forum Hotel
Kensington, London

Drawing Title
GA Section AA

Job No
10106

Scale
1:200(A0)
NTS(A3)

Date
JAN 2019

Status
PLANNING

Drawing No
10106-A-DRG-Z2-G200-3001-PL

Revision
A

simpsonhaugh

MANCHESTER
Riverside, 4 Commercial St
Manchester M15 4RQ
+44 (0)161 835 2340

www.simpsonhaugh.com

LONDON
5-8 Roberts Place
London EC1R 0EB
+44 (0)20 7549 4000

mail@simpsonhaugh.com

© SimpsonHaugh 2017