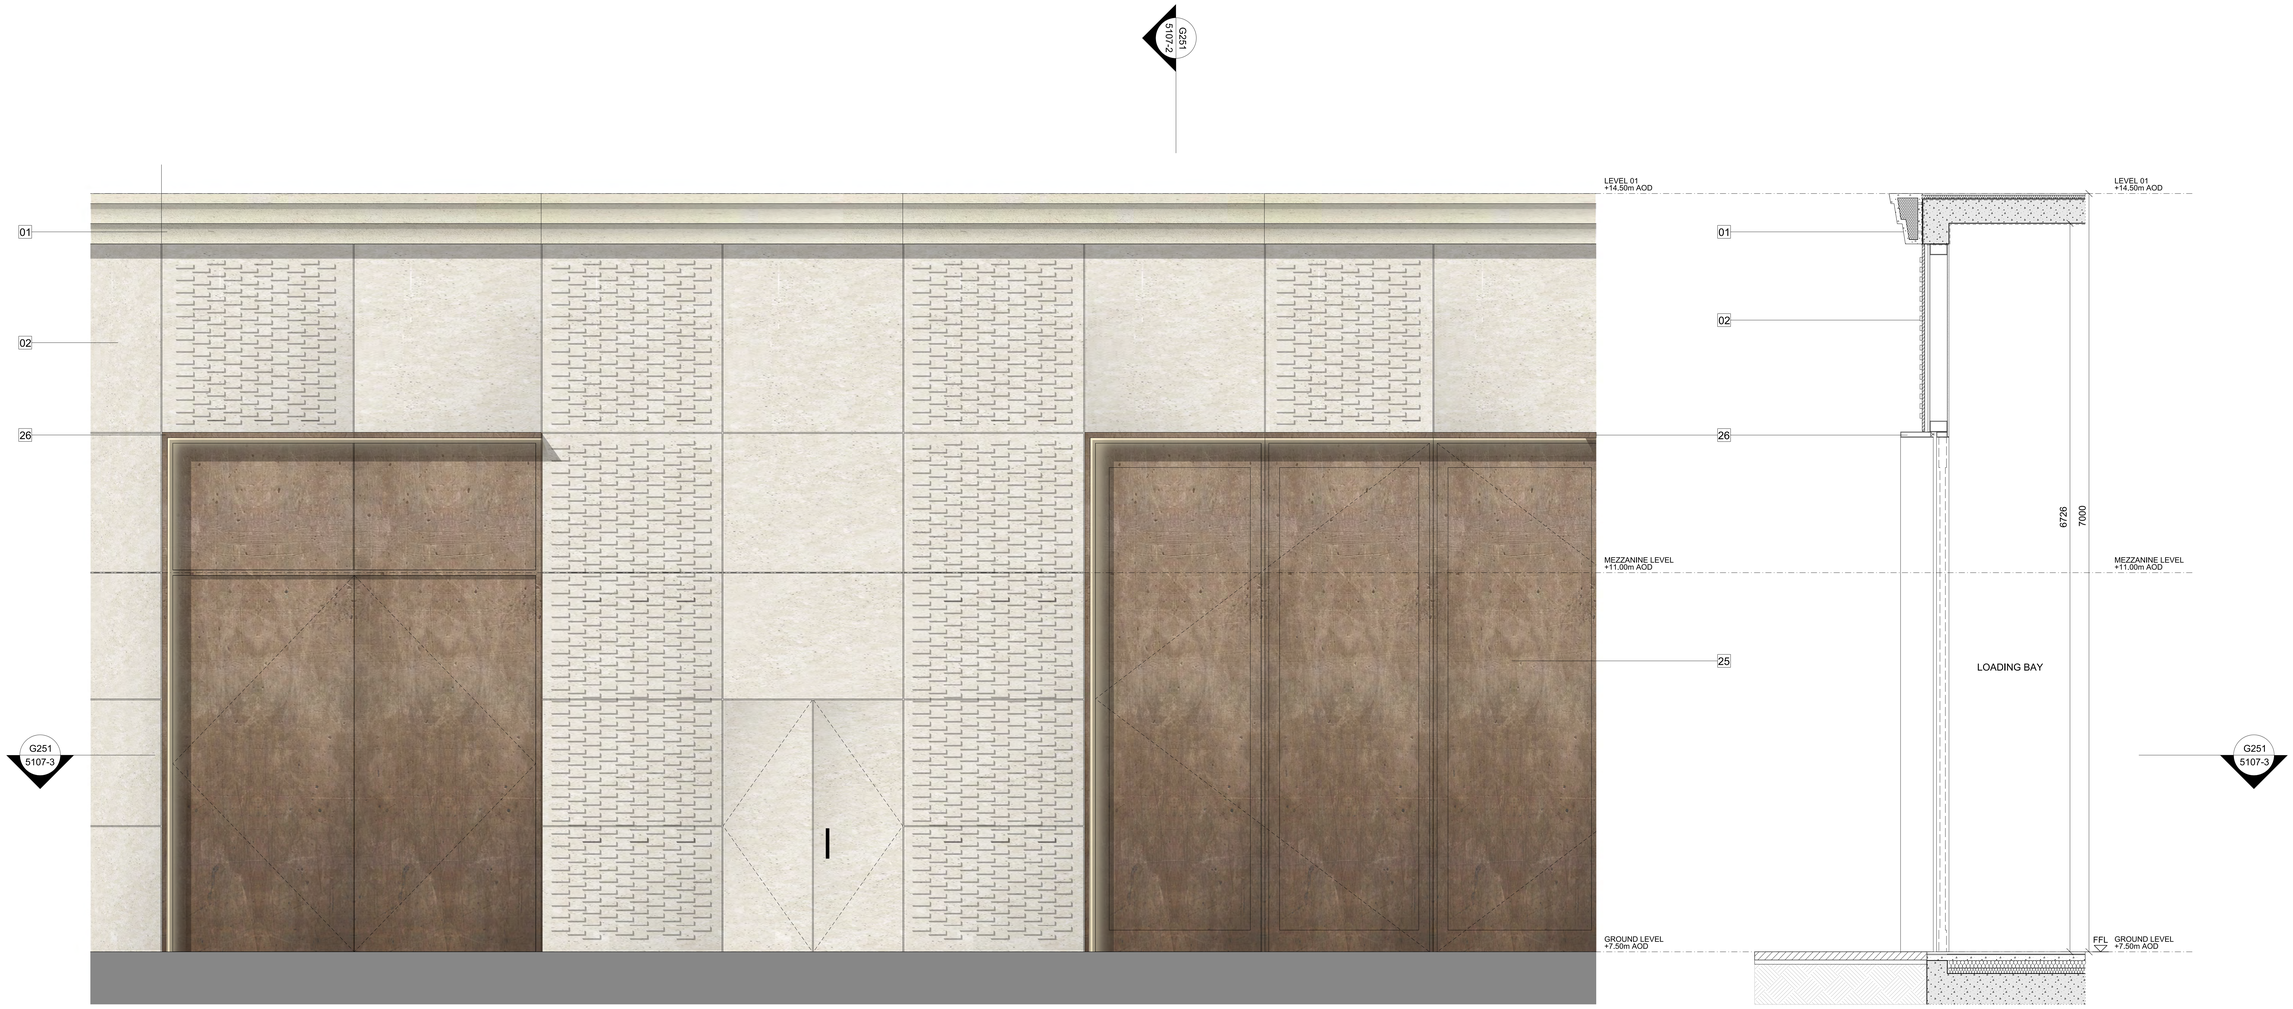

G251 5107-1 Detail
Elevation

G251 5107-2 Detail
Section

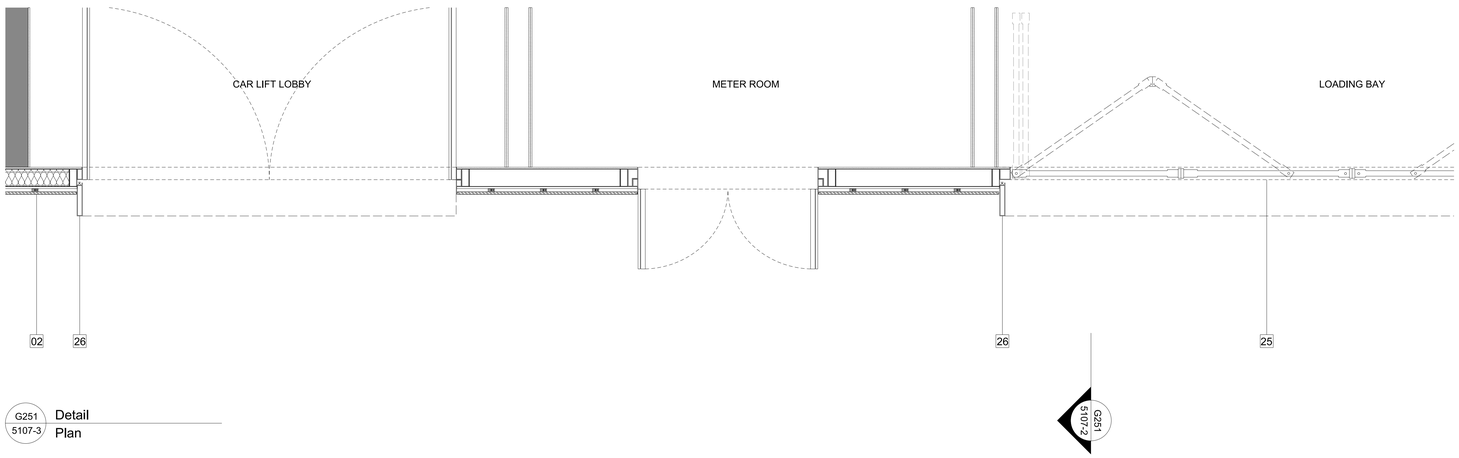

G251 5107-3 Detail
Plan

ELEVATION KEY

01 PRE-CAST RECONSTITUTED STONE FLOOR PROFILE
02 PORTLAND STONE CLADDING PANELS WITH FILLED JOINTS
03 BRONZE FRAME WITH LAMINATED FROSTED GLASS FINS WITH LEAF FRIT PATTERN
04 PERFORATED ANODISED BRONZE ALUMINIUM SCREEN/BALUSTRADE WITH LEAF PATTERN
05 CLEAR FULL HEIGHT GLAZED UNITS IN ANODISED BRONZE ALUMINIUM FRAME
06 BACKPAINTED FULL HEIGHT GLAZED UNITS WITH BRONZE ALUMINIUM FRAME
07 CLEAR FULL HEIGHT GLAZED UNITS WITH BRONZE COLOURED LEAF FRIT PATTERN IN GLASS BUILD-UP
08 ANODISED BRONZE ALUMINIUM FASCIA TO ROLLER BLIND BOX
09 LAMINATED GLASS FINS WITH BRONZE COLOURED LEAF FRIT PATTERN IN GLASS BUILD-UP
10 GLASS BALUSTRADE
11 BRONZE MOSAIC TILE INLAY TO PRE-CASE CONCRETE SOFFIT PANEL
12 ANODISED BRONZE ALUMINIUM SOFFIT PANEL
13 ANODISED BRONZE ALUMINIUM CLADDING PANEL
14 CLEAR STRUCTURAL SILICONE GLAZING SYSTEM WITH LAMINATED GLASS MULLIONS
15 TEXTURED AND PATTERNED BRONZE CLADDING PANELS
16 AUTOMATED GLASS REVOLVING DOORS WITH GLASS ROOF
17 CLEAR FULL HEIGHT SINGLE GLAZED FIXED PANEL WITH BRONZE LEAF FRIT PATTERN
18 CLEAR FULL HEIGHT SINGLE GLAZED SLIDING DOOR
19 CLEAR FULL HEIGHT DOUBLE GLAZED SLIDING DOOR
20 CLEAR FULL HEIGHT DOUBLE GLAZED UNITS WITH EXPRESSED BRONZE ANODISED ALUMINIUM CAPPING TO MULLION AND TRANSOM
21 BRONZE ANODISED ALUMINIUM PLANTING SCREEN
22 AUTOMATED GLASS SLIDING ENTRANCE DOORS
23 RECONSTITUTED STONE REVEAL
24 CLEAR FULL HEIGHT SINGLE GLAZED DOORS
25 PNEUMATIC HORIZONTAL FOLDING DOOR SYSTEM - BRONZE ANODISED ALUMINIUM FINISH TO EXTERNAL FACE
26 BRONZE ANODISED ALUMINIUM PROFILE WITH INTEGRATED PERIMETER FEATURE LIGHTING STRIP

This drawing is copyright
Do not scale off dimensions.
All dimensions to be checked on site by contractor.
Contractor to report any dimensional discrepancies, errors or omissions prior to commencing on site.

NOTE:

NORTH

Rev	Date	Description	Rev	Date	Description
-	11/01/2019	GLA Calkin Amendments			

500 0 500 1000 2000mm

Project Title
Kensington Forum Hotel
Kensington, London

Drawing Title
Podium - Loading Bay Entrance

Job No	Scale	Date
10106	1:20@ A0	JAN 2019

Status
PLANNING

Drawing No
10106-A-DRG-Z0-G251-5107-PL

Revision
-

simpsonhaugh
MANCHESTER
Manchester, 4 Commercial St
Manchester M15 4RQ
+44 (0)161 835 2345
www.simpsonhaugh.com
LONDON
3-8 Roberts Place
London EC1R 0BB
+44 (0)20 7549 4000
mail@simpsonhaugh.com

© SimpsonHaugh 2017