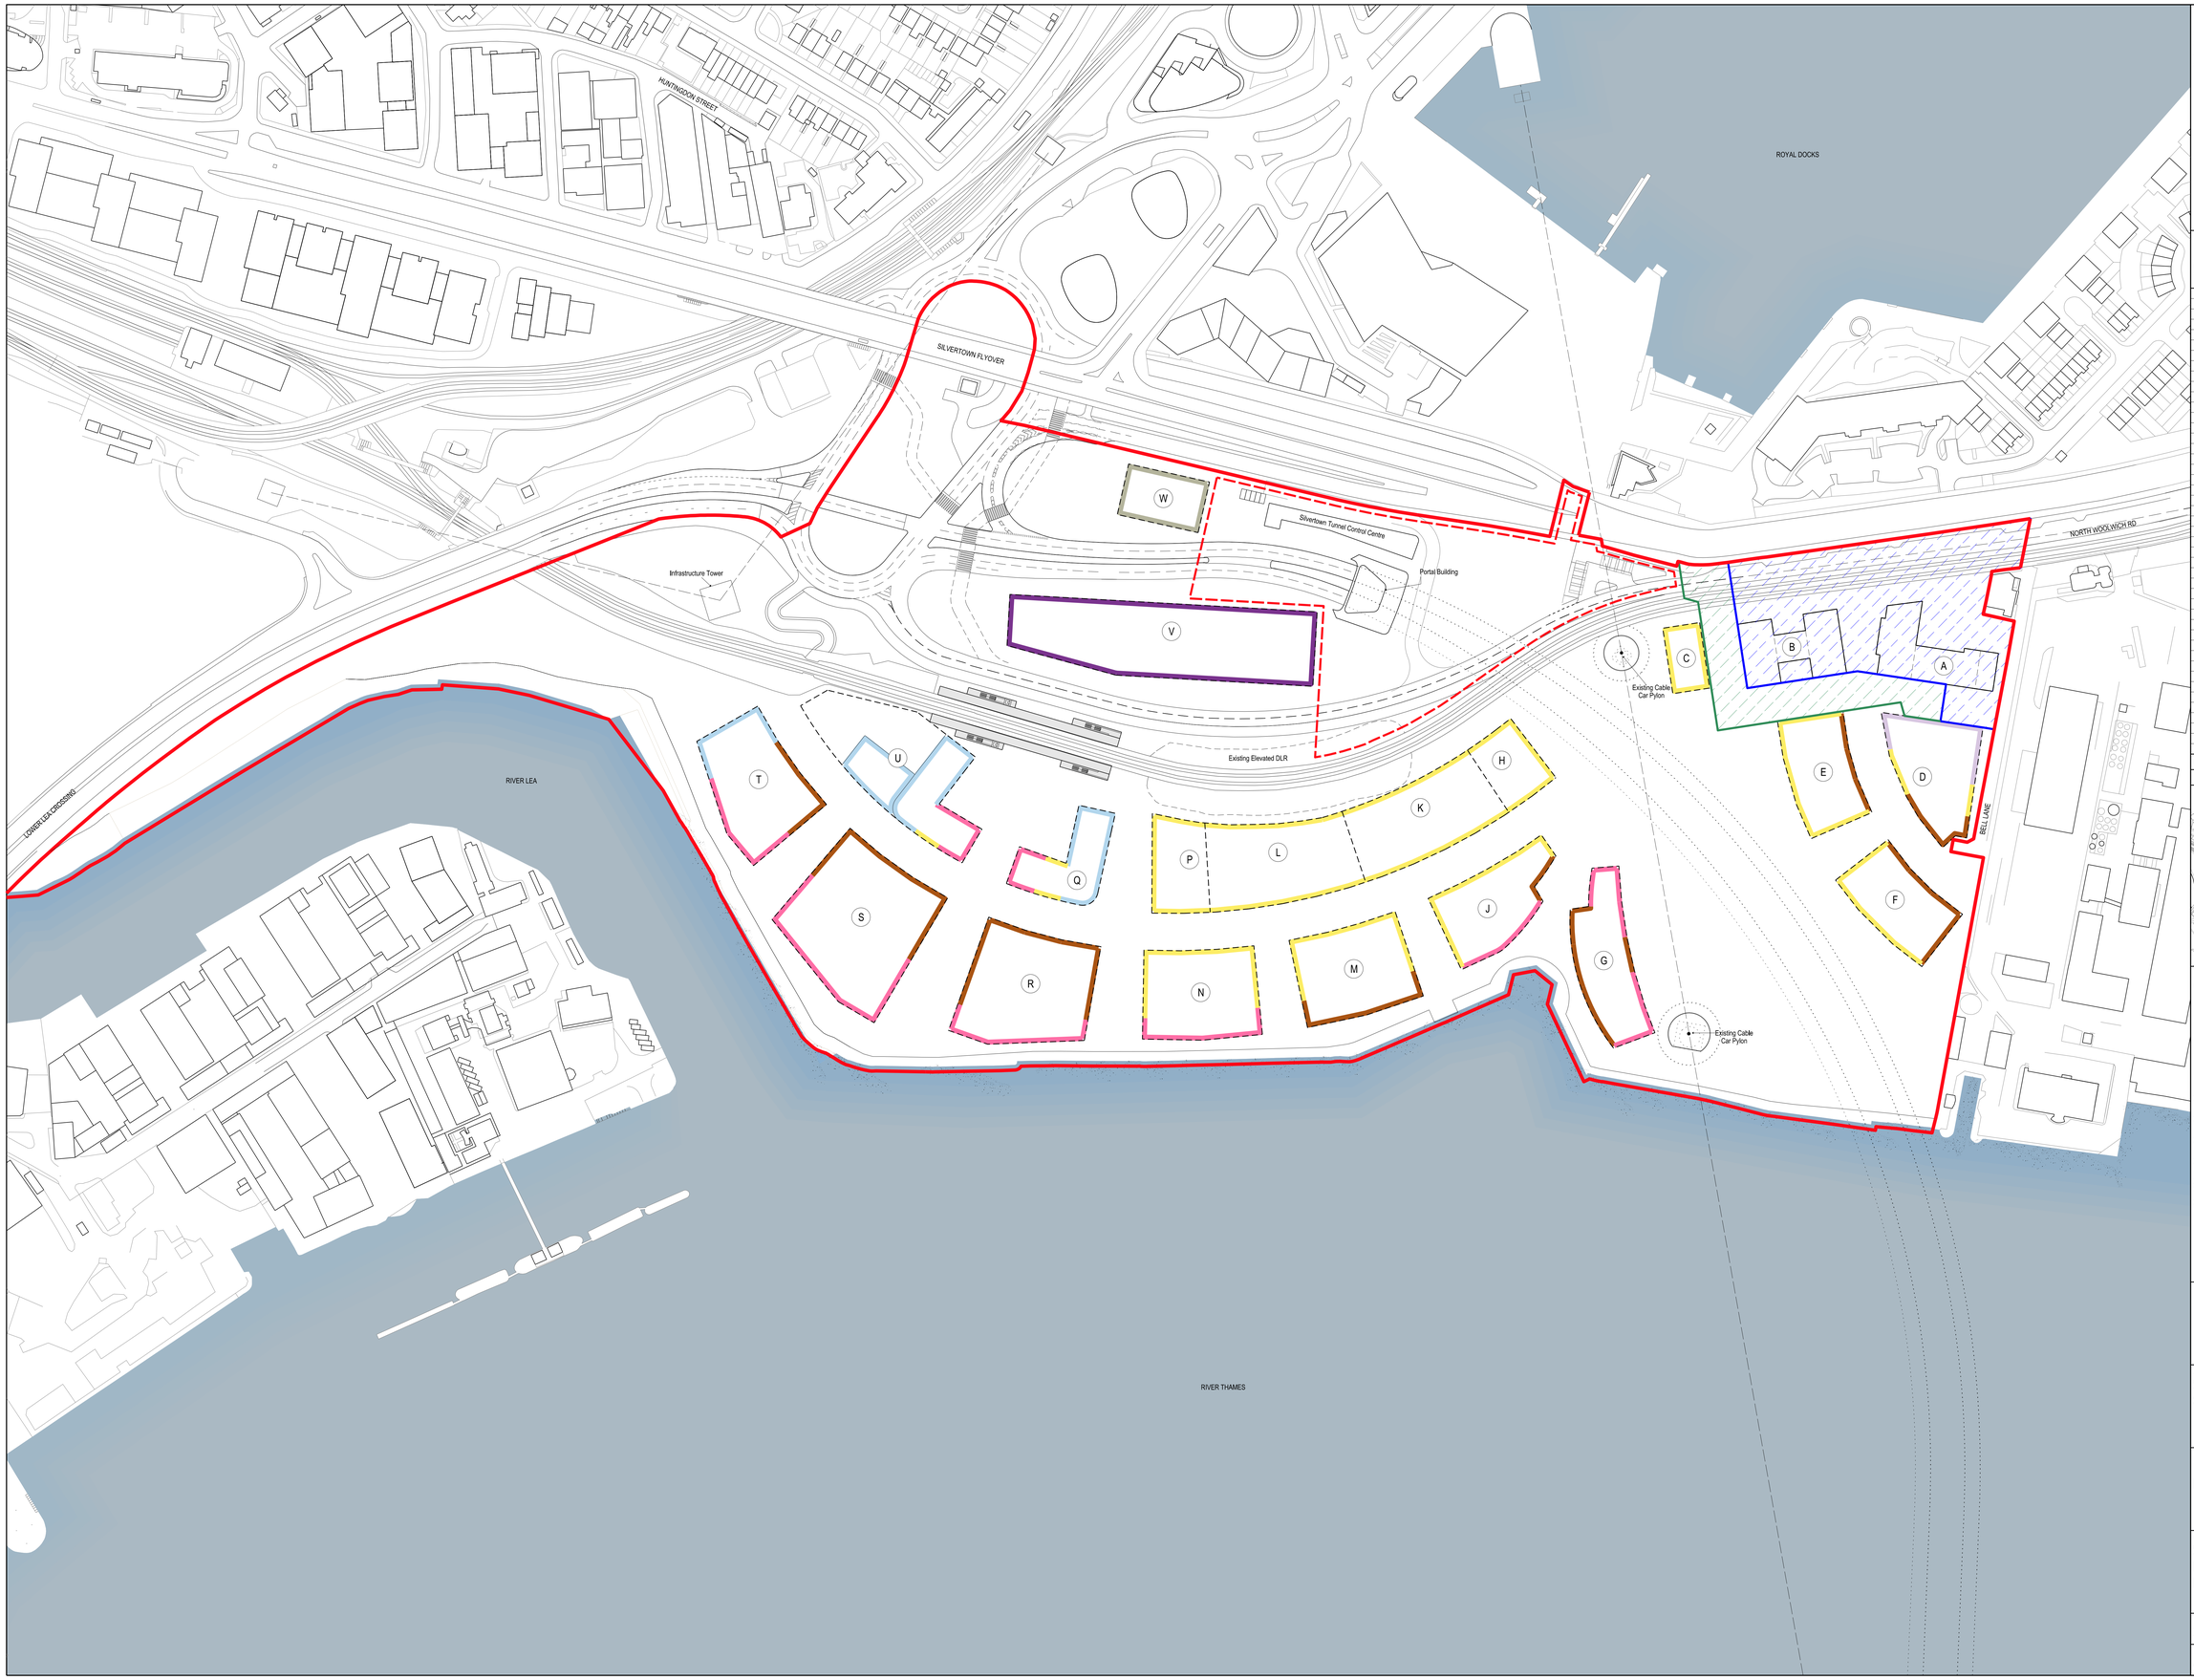

General Notes

1. Do not scale drawings. Dimensions govern.
2. All dimensions are in millimetres unless noted otherwise.
3. All levels are in metres unless noted otherwise.
4. All dimensions shall be verified on site before proceeding with the work.
5. Foster + Partners shall be notified in writing of any discrepancies.

LEGEND

The details within this area are not for approval but will be the subject of reserved matters and detailed discussion with the Silvertown Tunnel project team and TfL to ensure compatibility with the delivery of the Silvertown Tunnel under the 2018 DCO.

Rev.	Date	Reason For Issue	Chk
03	20/07/20	For Planning Resubmission	F+P
02	10/03/20	For Planning Resubmission	F+P
01	13/05/19	For Planning Resubmission	F+P
00	13/12/18	For Planning	F+P

FOR PLANNING

Key Plan

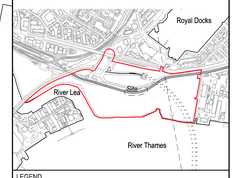

LEGEND

- Thameside West Planning Application Boundary
- Detailed Application
- Detailed and Outline Application
- Development Zone
- Development Zone Reference (A)
- Indicative Masterplan Building Envelope
- Class A1 - A4 retail (including services)
- Class A1-A4 or C3: mixed use (retail and dwelling houses)
- Class B1c, B2 (restricted) and B8 business and industrial uses
- Class B1c, B2 and B8 business and industrial uses
- Class C3 dwelling houses
- Class D1 and D2 non-residential institutions
- Energy Centre

20 m 0 20 40 m

Foster + Partners

Riverside, 22 Hester Road
London SW11 4AN
T +44 (0)20 7738 0455
www.fosterandpartners.com

© Foster + Partners

Client
Silvertown Homes Limited &
GLA Land and Property

Project
Thameside West
Masterplan

Title
Site Layout
Masterplan - Parameter Plan 10
Principle Uses at First Floor Level

Project No.	Date	Scale at ISO A0
2693	13/12/18	1:1000

Number	Revision
A-SL-011-xx-10	03