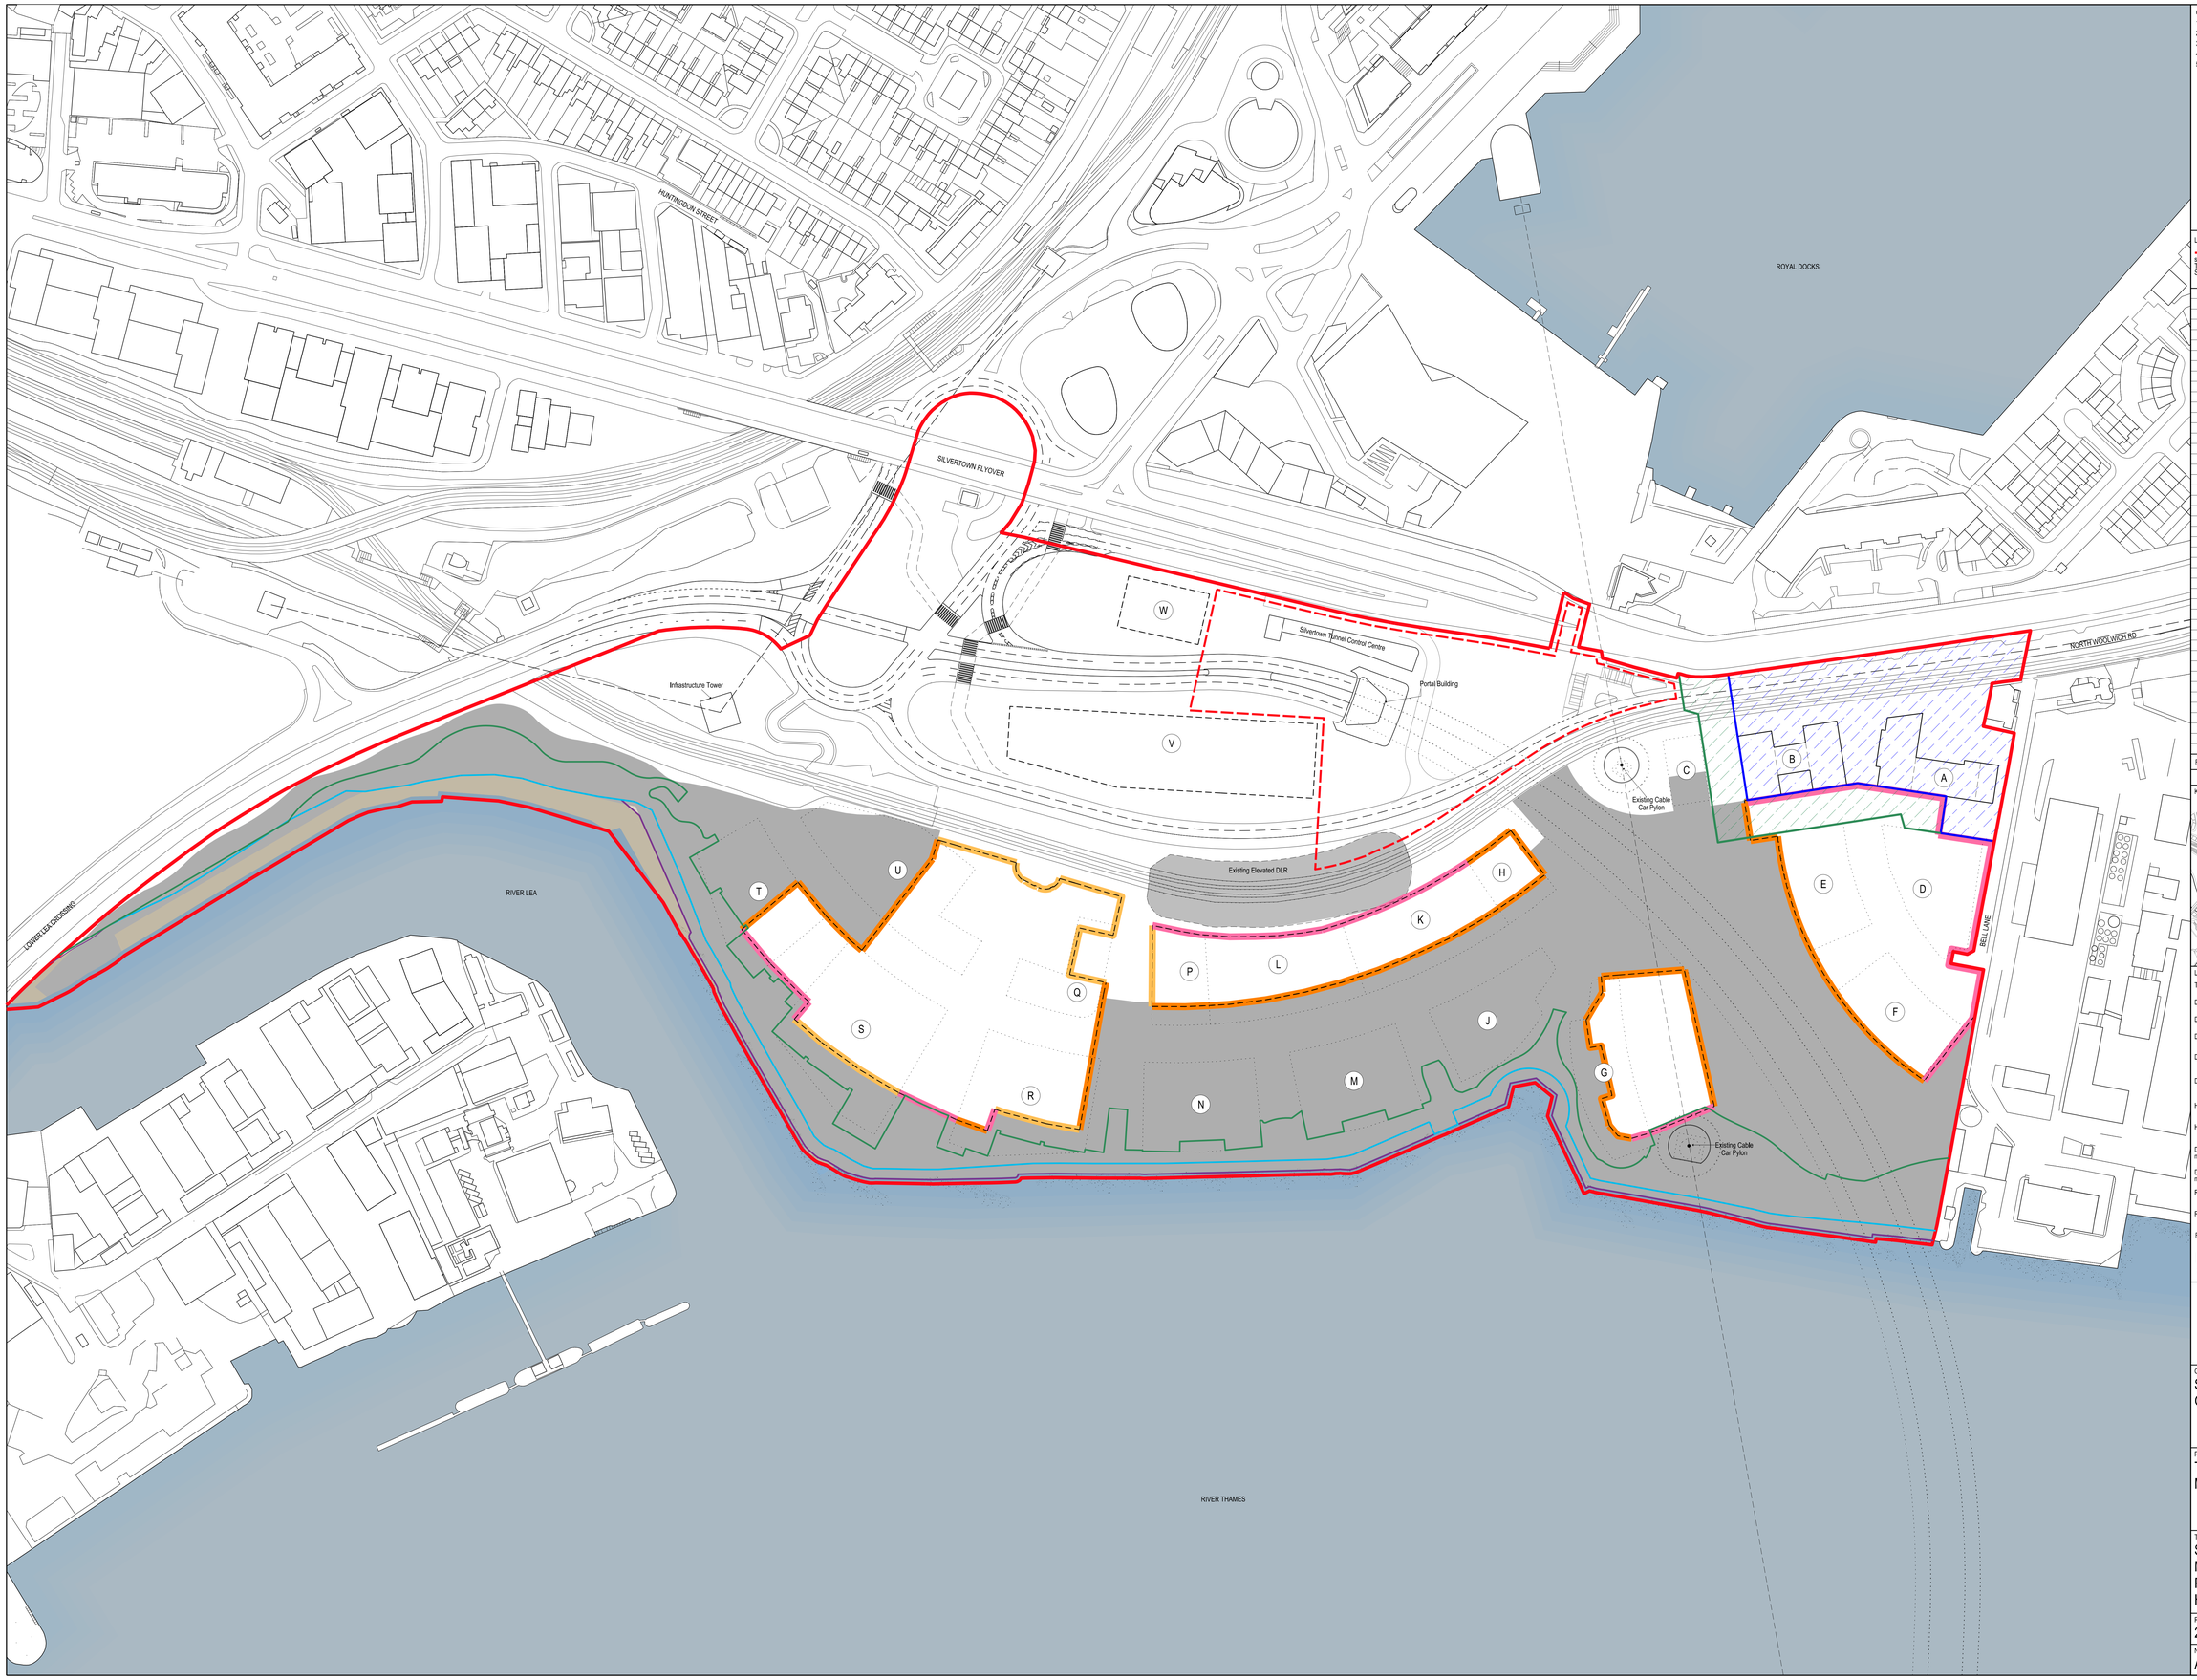

General Notes

1. Do not scale drawings. Dimensions govern.
2. All dimensions are in millimetres unless noted otherwise.
3. All levels are in metres unless noted otherwise.
4. All dimensions shall be verified on site before proceeding with the work.
5. Foster + Partners shall be notified in writing of any discrepancies.

LEGEND

The details within this area are not for approval but will be the subject of reserved matters and detailed discussion with the Silvertown Tunnel project team and TfL to ensure compatibility with the delivery of the Silvertown Tunnel under the 2018 DCO.

Rev.	Date	Reason For Issue	Chk
04	20/07/20	For Planning Resubmission	F+P
03	14/05/20	For Planning Resubmission	F+P
02	17/04/20	For Planning Resubmission	F+P
01	10/03/20	For Planning Resubmission	F+P
00	13/12/18	For Planning	F+P

FOR PLANNING

Key Plan

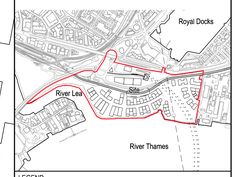

LEGEND

- Thameside West Planning Application Boundary
- Detailed Application
- Detailed and Outline Application
- Development Zone
- Development Zone Reference (A)
- Development Zone above ground
- Horizontal Deviation Limit +5/-10m
- Horizontal Deviation Limit +3/-6m
- Development boundary with maximum horizontal deviation - 6m
- Development boundary with maximum horizontal deviation - 10m
- Riverwall 01
- Riverwall 02
- Riverwall 03

20 m 0 20 40 m

Foster + Partners

Riverside, 22 Hester Road
London SW11 4AN
T +44 (0)20 7738 0455
www.fosterandpartners.com

© Foster + Partners

Client
Silvertown Homes Limited &
GLA Land and Property

Project
Thameside West
Masterplan

Title
Site Layout
Masterplan - Parameter Plan 08
Proposed Site Lower Ground Levels &
Horizontal Deviation Limit

Project No.	Date	Scale at ISO A0
2693	13/12/18	1:1000

Number	Revision
A-SL-011-xx-08	04