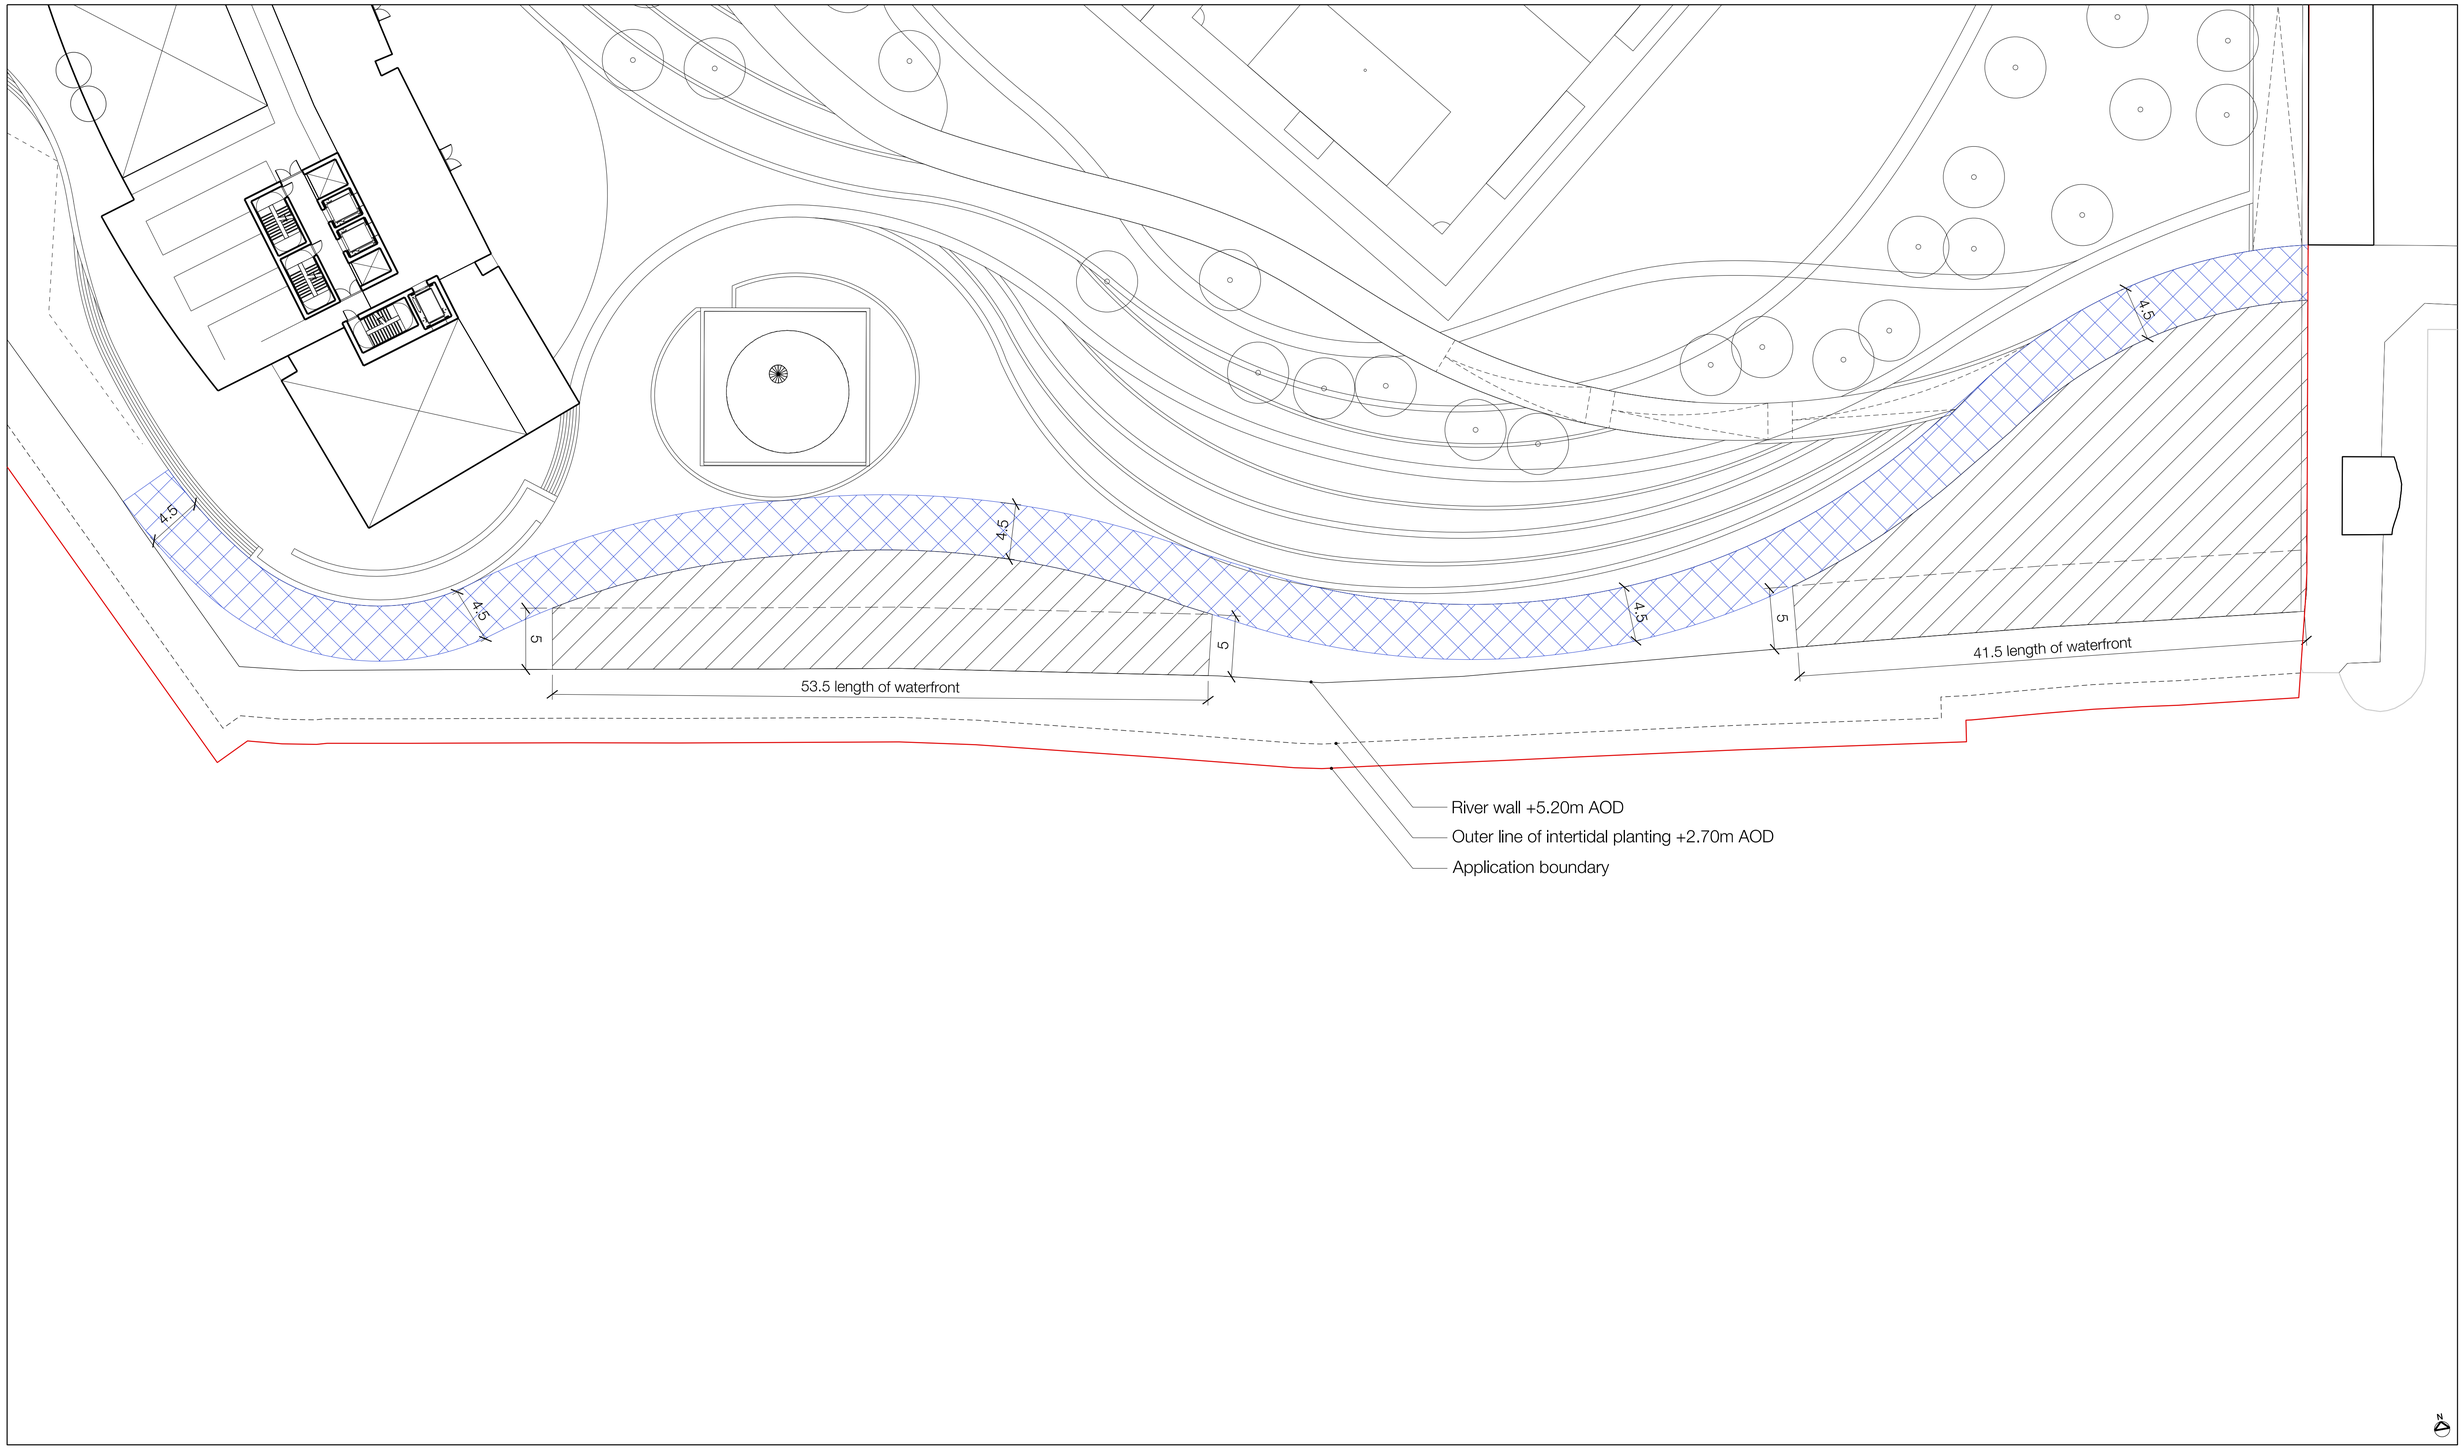


**General Notes**

DO NOT SCALE. All dimensions must be checked on site, errors are to be reported.

All illustrated material is subject to copyright. Unless otherwise agreed in writing, all rights to use this document are subject to payment of Architect's charges. This document may only be used for the express purpose and project for which it has been created and delivered, as notified in writing by the Architect. This document may not be otherwise used or copied. Any unauthorised use of this document is at the user's sole risk and without limiting the Architect's rights the user releases and indemnifies the Architect from and against all loss so arising.

**Contractors must ensure that cross referenced drawings and specifications noted on these drawings are checked on a regular basis to ensure that the latest revisions are used.**

**Drawing Notes**

Safeguarded areas are based upon the illustrative masterplan. All detailed design of architecture and landscape is indicative and subject to planning approval by Reserved Matters.

**Colour Code**

Safeguarded access
4.5m minimum clear vehicle route

Safeguarded waterfront
Dashed line: 5m minimum offset from river wall

Masterplan
Application boundary

**Key Plan**

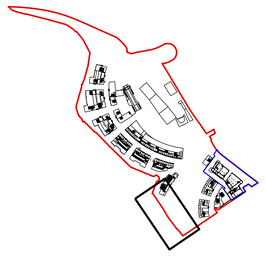

**Title**

Masterplan
Waterfront safeguarding
Dock Park river bus pier

**Project**

Thameside West Landscape

**Scale**

1:250 @ A1 1:500 @ A3

**Scale 1:250 @ A1**

0 1 2 3 4 5m 10m 15m 20m

| Issue Record | | By | Chk | Date |
|---|---|---|---|---|
| P02 | Key location plan | RM | - | 27.04.2020 |
| P01 | First prepared | RM | - | 20.04.2020 |

**Drawing Number**

**522-PT-MP-TYP-DR-L-PL-1038**

**Status**

S2 - For Information

**Revision**

**P02**

Patel Taylor
48 Rawstorne Street
London EC1V 7ND
T +44 (0)20 7278 2323
www.pateltaylor.co.uk

**Patel Taylor**