
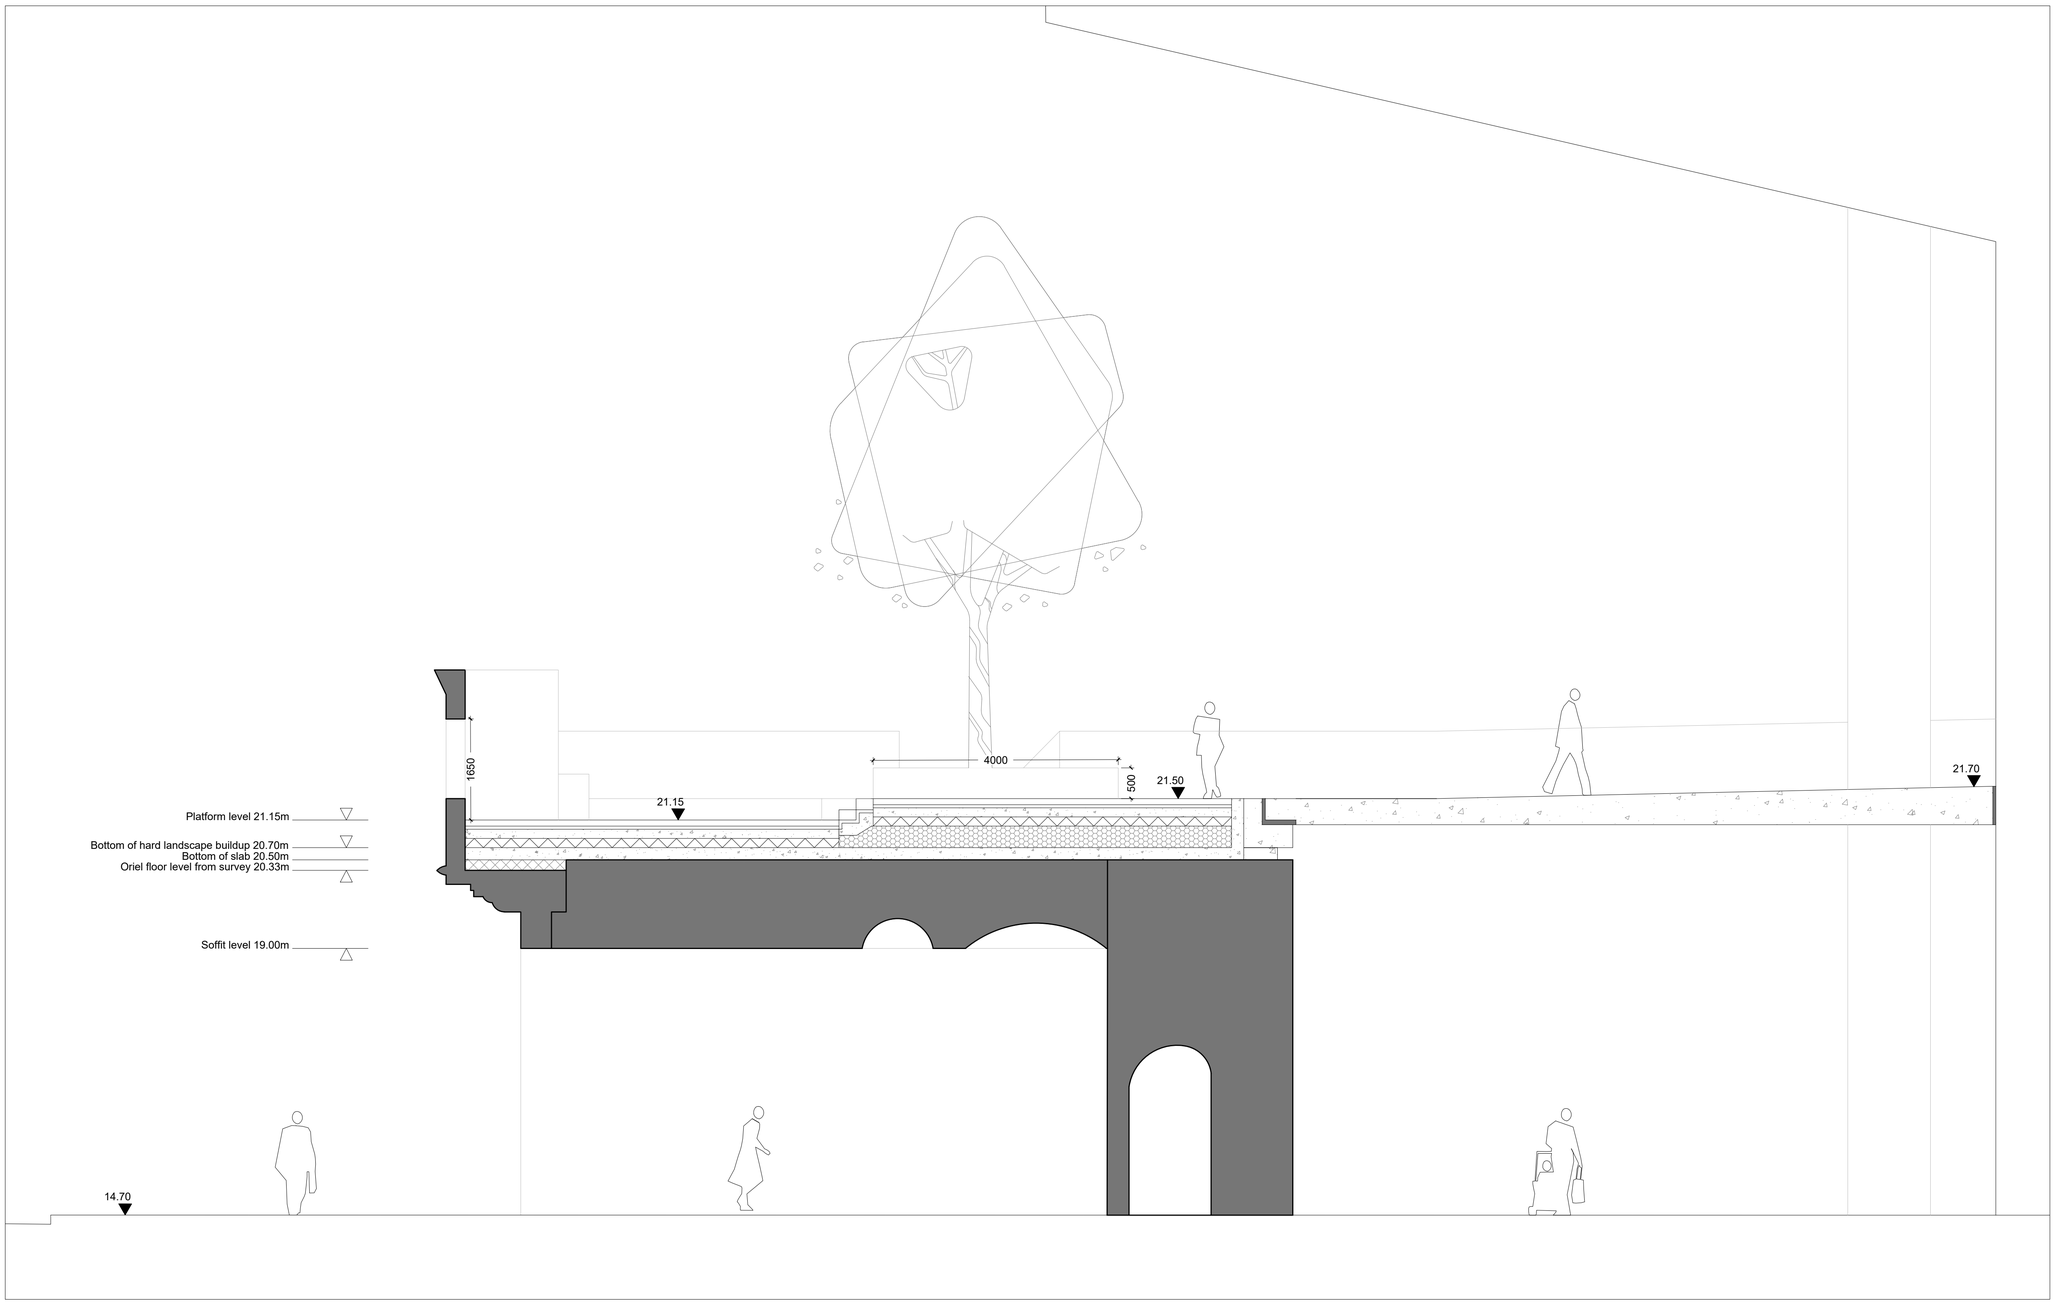


01 Section 209-01 Oriel Balcony

SCALE: 1:50

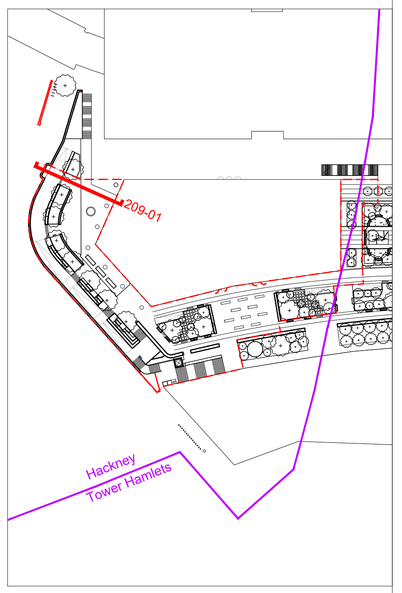

Key plan

Note: Details of 'Access', 'Layout' and 'Scale' submitted for approval. 'Appearance' and 'Landscaping' shown as illustrative and details not submitted for approval. All items outside the red line are excluded from this RMA.

0 2m

Rev	Date	Description	By	Chk
P01	29/10/26	For Planning	YL	TS

SPACEHUB

First Floor, Front Building, 148-150 Curtain Road, London, EC2A 3AT
+44 (0)20 7739 6699
www.spacehubdesign.com

Do not scale from this drawing, copyright reserved

Project
The Goodsyard

Client
Bishopsgate Goodsyard Regeneration Ltd

Drawing title
Site Section - Sheet 1

Drawing status	Drawn by
For Planning	SB/YL
Date	Checked by
29/10/2029	TS
Drawing number / Rev	Scale
BGY-SH-XX-01-DR-L-00-209 / P01	1:50 @ A1