

LEGEND

- Outline Application Boundary
- Reserved Matters Application Boundary
- Borough Boundary
- Application Area within Tower Hamlets

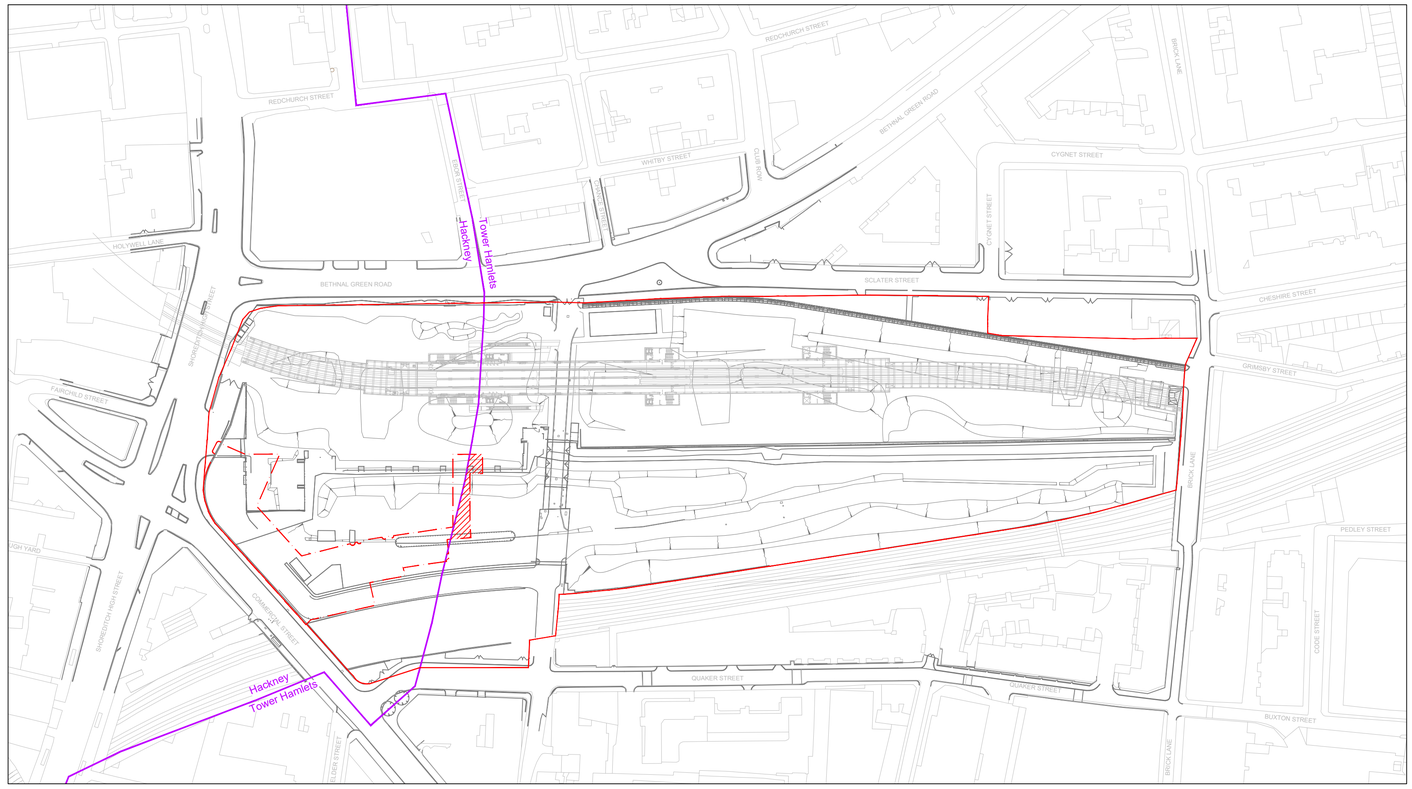

01 Site Location Plan: Existing

SCALE: 1:1250

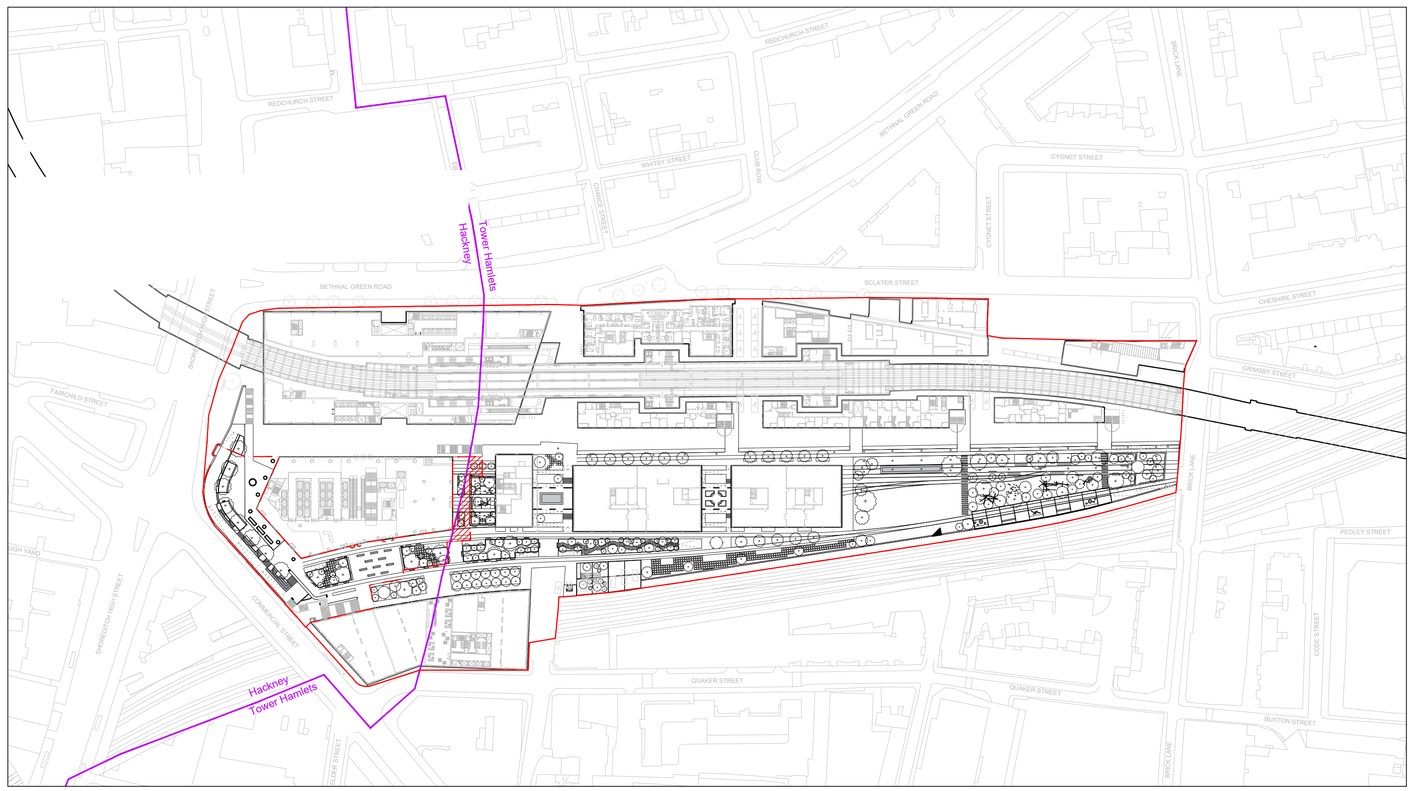

02 Site Location Plan: Proposed

SCALE: 1:1250

Note: Details of 'Access', 'Layout' and 'Scale' submitted for approval. 'Appearance' and 'Landscaping' shown as illustrative and details not submitted for approval. All items outside the red line are excluded from this RMA.

0 50m N

Rev	Date	Description	By	Chk
P01	09/10/26	For Planning	SB	TS

SPACEHUB

7 Gibraltar Walk, London, E2 7LH
+44 (0)20 7739 6699
www.spacehubdesign.com

Do not scale from this drawing, copyright reserved

Project
The Goodsyard

Client
Bishopsgate Goodsyard Regeneration Ltd

Drawing title
Site Location Plan
Tower Hamlets

Drawing status	Drawn by
For Planning	SB
Date	Checked by
03/08/2026	TS

Drawing number	Rev	Scale
BGY-SH-00-DR-L-00-108	P01	1:1,250 @ A1