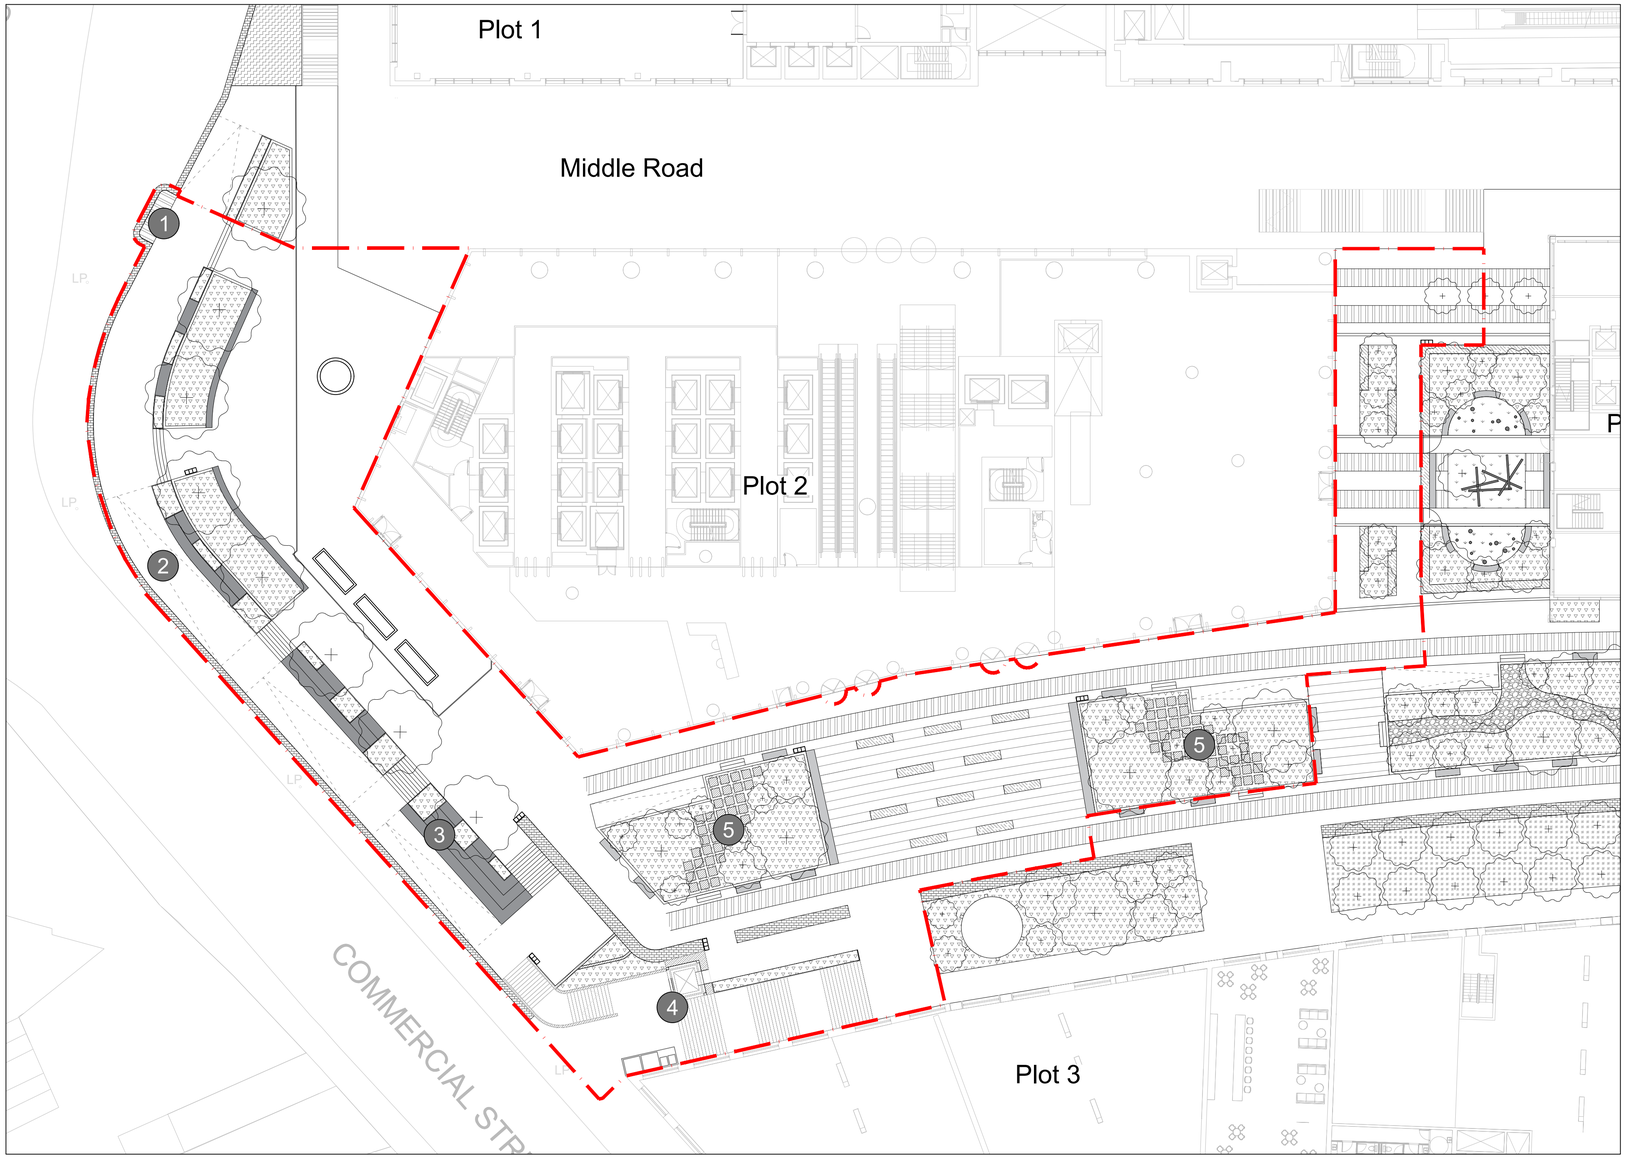


01 General Arrangement
SCALE: 1:250

LEGEND

Application Boundary

Layout, Access, and Scale (for approval)

1 The Oriel Balcony

2 Accessible Slope

3 Seating Terrace

4 Commercial Street Stair

5 No.1 Bank

Appearance and Landscaping (illustrative only)


Stepping stones

Feature paving between flush rails

Mixed shrub and herbaceous planting

Hedge planting

Tree planting

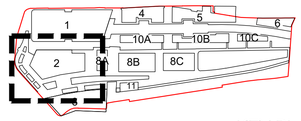

KEY PLAN

Note: Details of 'Access', 'Layout', and 'Scale' are submitted for approval. As approval is being sought for layout, the plans show, for approval, the location of relevant features. Details of 'Appearance' and 'Landscaping' are not submitted for approval and therefore the design/appearance of the features shown and all details of landscaping, including planting, remain reserved and are indicative only. All items outside the red line are excluded from this RMA.

0 10m

N

Rev	Date	Description	By	Chk
P01	13/10/26	For Planning	SB	TS

SPACEHUB

7 Gibraltar Walk, London, E2 7LH
+44 (0)20 7739 6809
www.spacehubdesign.com

Do not scale from this drawing, copyright reserved

Project
The Goodsyard

Client
Bishopsgate Goodsyard Regeneration Ltd

Drawing title
General Arrangement
Platform Level

Drawing status	Drawn by
For Planning	SB
Date	Checked by
21/08/2026	TS
Drawing number	Rev / Scale
BGY-SH-01-DR-L-00-109	P01 / 1:250 @ A1