Notes

1.

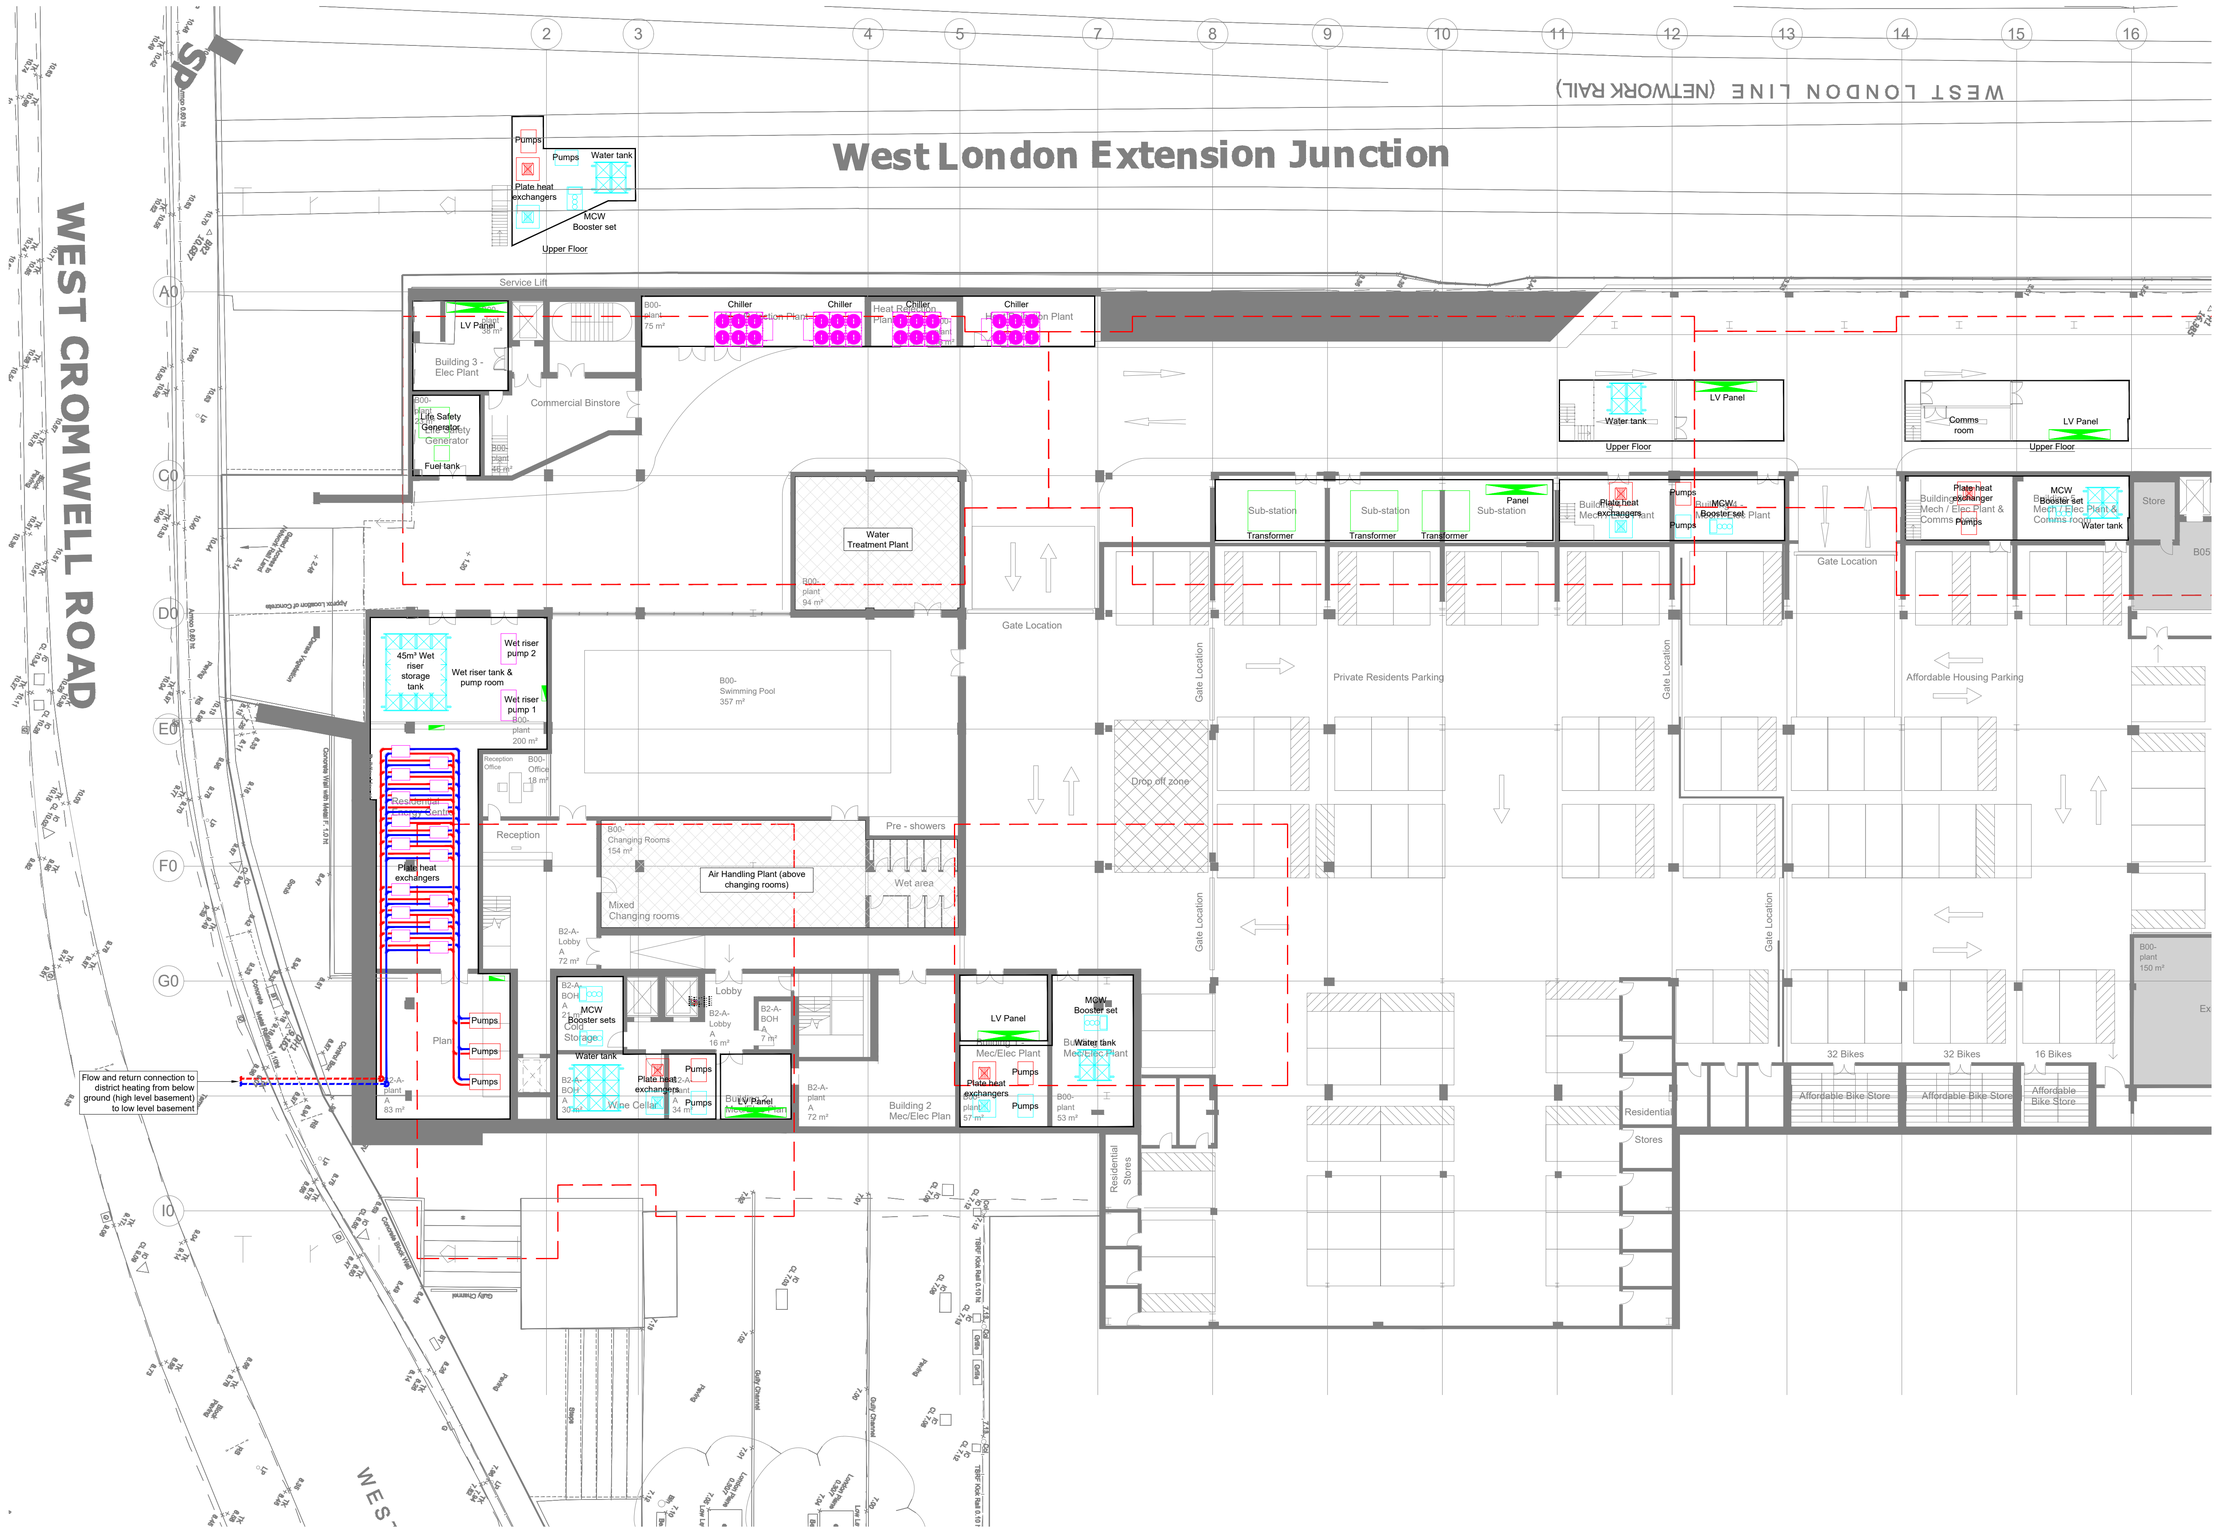

Key

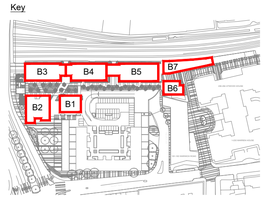

Rev	Date	Description	Cad	Chk
-	02/01/2019	Stage 2 Issue	MW	SB

Architect

JOHN McASLAN + PARTNERS

Client

LONDONEWCASTLE

Project

West Cromwell Road

Drawing Title

MEP Services
Proposed Basement Plantroom
District Heating Connection Option
Layout

ScotchPartners

Building Services Engineering | Sustainability | Acoustics

Scriptor Court
157 Farringdon Road
London EC1R 3AD

020 3544 5400
www.scotchpartners.com

Copyright reserved. Work to figured dimensions only. Discrepancies to be reported before proceeding.

Issue: Stage 2

Date: Aug 18

Scale @ A1: 1:200

Drawn By: LB

Checked By: SB

Drawing No.: 5171-SP-MEP-002A

Rev: -