

Type T2A Lower Maisonette

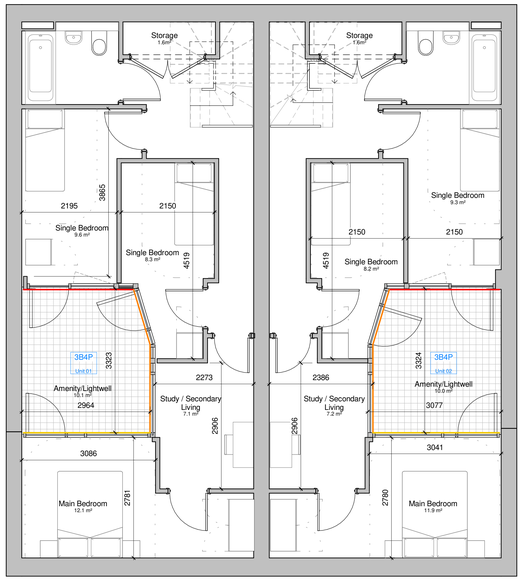

Unit numbers (reference on GA block plans)
11.01
17.01
23.01
29.01
41.01
42.01
47.01
48.01

Unit numbers (reference on GA block plans)
11.02
17.02
23.02
29.02
41.02
42.02
47.02
48.02

1 Type T2A - Unit Plan - Level B1
1 : 50

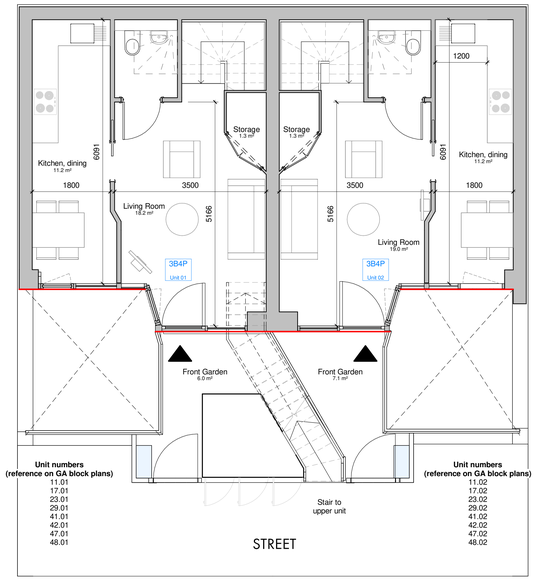


Unit numbers (reference on GA block plans)
11.01
17.01
23.01
29.01
41.01
42.01
47.01
48.01

Unit numbers (reference on GA block plans)
11.02
17.02
23.02
29.02
41.02
42.02
47.02
48.02

3 Type T2A - Unit Plan - Level 00
1 : 50


Type T2A Middle Lateral

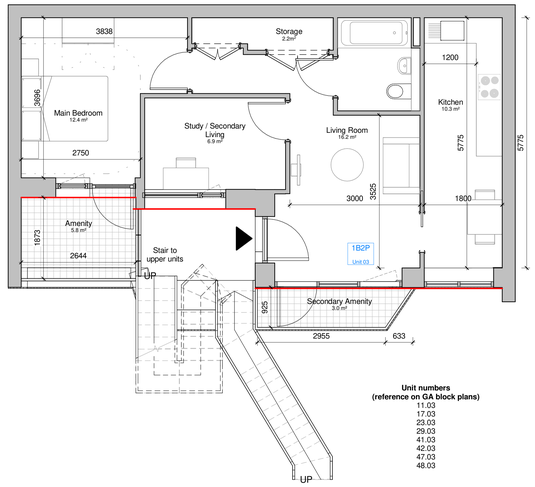

Unit numbers (reference on GA block plans)
11.03
17.03
23.03
29.03
41.03
42.03
47.03
48.03

4 Type T2A - Unit Plan - Level 01
1 : 50


Type T2A Upper Maisonettes

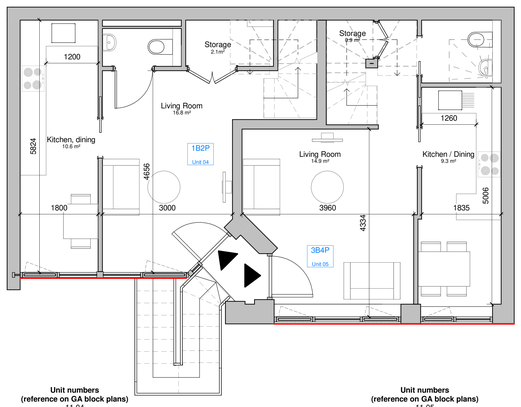

Unit numbers (reference on GA block plans)
11.04
17.04
23.04
29.04
41.04
42.04
47.04
48.04

Unit numbers (reference on GA block plans)
11.05
17.05
23.05
29.05
41.05
42.05
47.05
48.05

2 Type T2A - Unit Plan - Level 02
1 : 50

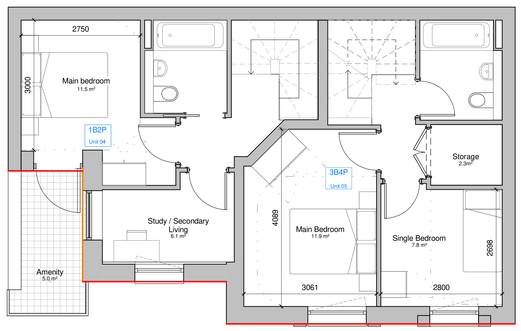


Unit numbers (reference on GA block plans)
11.04
17.04
23.04
29.04
41.04
42.04
47.04
48.04

STREET

Unit numbers (reference on GA block plans)
11.05
17.05
23.05
29.05
41.05
42.05
47.05
48.05

5 Type T2A - Unit Plan - Level 03
1 : 50

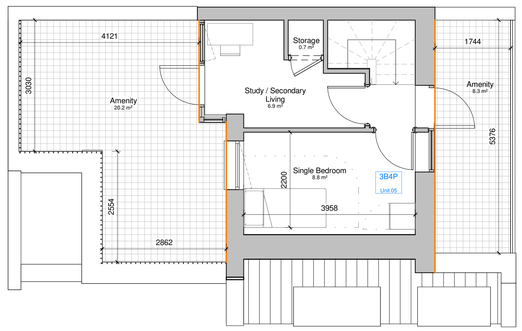

Unit numbers (reference on GA block plans)
11.05
17.05
23.05
29.05
41.05
42.05
47.05
48.05

STREET

6 Type T2A - Unit Plan - Level 04
1 : 50

LONDON PLACEMAKING
Architecture • Development • Construction

STONEY WOOD QUARTER
LONDON BOROUGH OF BARNET

KEY PLAN:


KEY:

- Party Wall Centreline

Townhouse Aspect Orientation

- Primary Aspect
- Secondary Aspect
- Tertiary Aspect

T2A Orientations

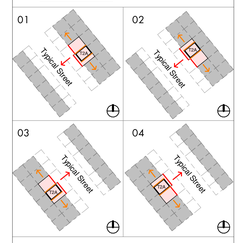

All dwellings have been designed to M4(2) standards unless noted as M4(3).

NOTES:


SCALE 1:100 @ A0
0m 1m 2m 3m 4m 5m

REVISION:

DATE	REVISION	DESCRIPTION
19.08.26	P01	Issued for Planning

PROJECT ADDRESS:	34 The Fairway, Barnet, London, NW7 3HS
CLIENT:	Fairway Barnet Ltd
DRAWING NAME:	Type T2A - Unit Plans
PURPOSE:	Issued for Planning
DRAWING NO_ ISSUE NO:	SWQ - LPM - T2A - ZZ - DR - A - 2171
SCALE:	As indicated @ A0

Type T2B Lower Maisonette

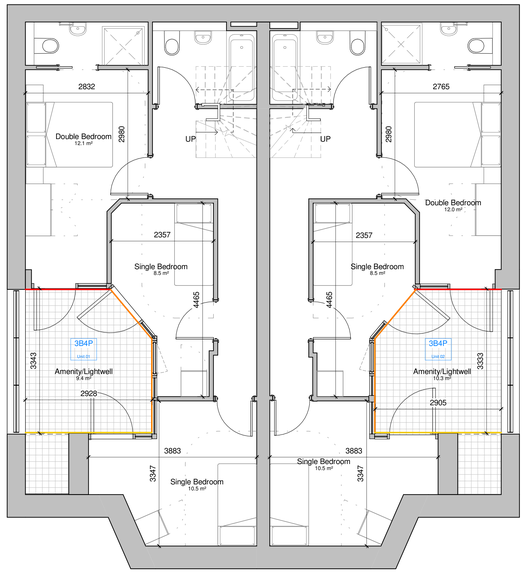

Unit numbers (reference on GA block plans)


14.01
15.01
16.01
19.01
27.01
30.01
33.01
39.01
45.01
50.01
54.01
55.01
56.01
61.01

Unit numbers (reference on GA block plans)

14.02
15.02
16.02
19.02
27.02
30.02
33.02
39.02
45.02
50.02
54.02
55.02
56.02
61.02

1 Type T2B - Unit Plan - Level B1

1 : 50

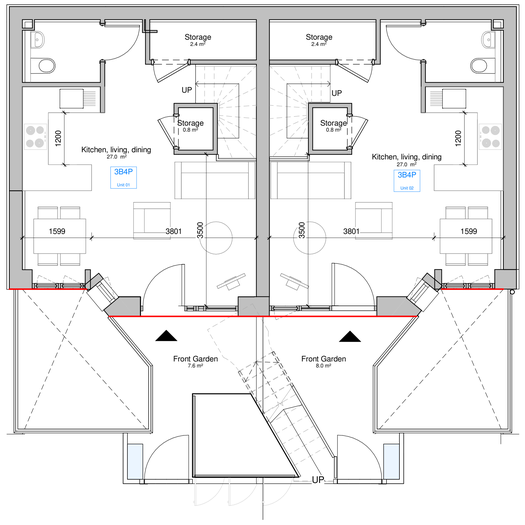

Unit numbers (reference on GA block plans)

14.01
15.01
16.01
19.01
27.01
30.01
33.01
39.01
45.01
50.01
54.01
55.01
56.01
61.01


Unit numbers (reference on GA block plans)

14.02
15.02
16.02
19.02
27.02
30.02
33.02
39.02
45.02
50.02
54.02
55.02
56.02
61.02

2 Type T2B - Unit Plan - Level 00

1 : 50

Type T2B Lateral

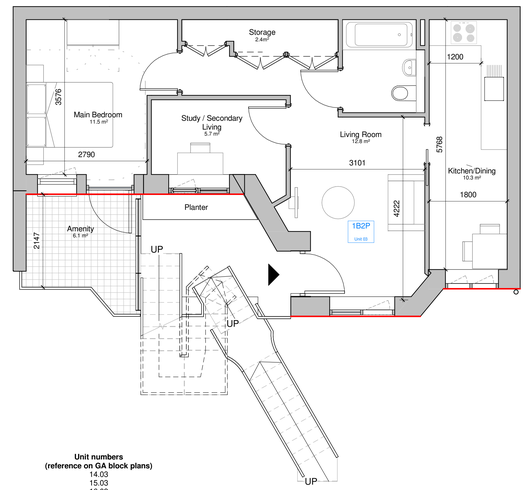


Unit numbers (reference on GA block plans)

14.03
15.03
16.03
19.03
27.03
30.03
33.03
39.03
45.03
50.03
54.03
55.03
56.03
61.03

5 Type T2B - Unit Plan - Level 01

1 : 50

Type T2B Upper Maisonettes

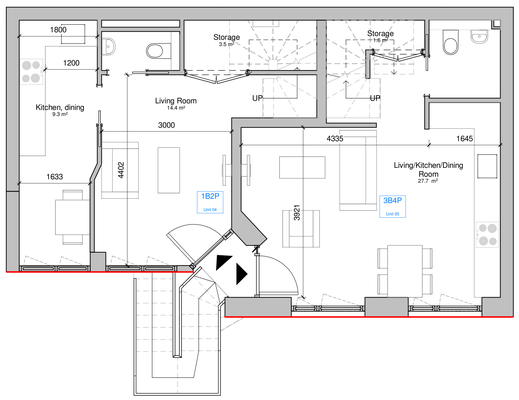

Unit numbers (reference on GA block plans)


14.04
15.04
16.04
19.04
27.04
30.04
33.04
39.04
45.04
50.04
54.04
55.04
56.04
61.04

Unit numbers (reference on GA block plans)

14.05
15.05
16.05
19.05
27.05
30.05
33.05
39.05
45.05
50.05
54.05
55.05
56.05
61.05

3 Type T2B - Unit Plan - Level 02

1 : 50

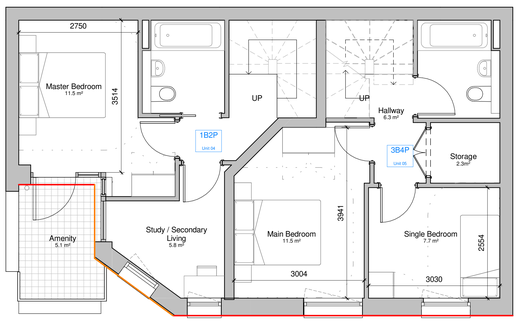

Unit numbers (reference on GA block plans)


14.04
15.04
16.04
19.04
27.04
30.04
33.04
39.04
45.04
50.04
54.04
55.04
56.04
61.04

Unit numbers (reference on GA block plans)

14.05
15.05
16.05
19.05
27.05
30.05
33.05
39.05
45.05
50.05
54.05
55.05
56.05
61.05

4 Type T2B - Unit Plan - Level 03

1 : 50

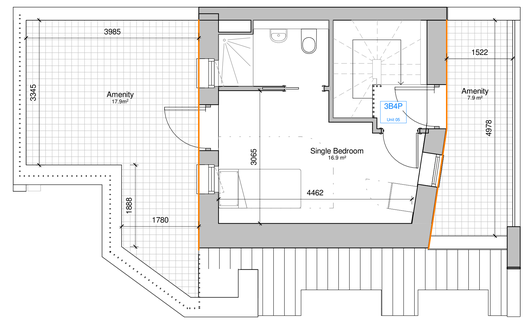

Unit numbers (reference on GA block plans)

14.05
15.05
16.05
19.05
27.05
30.05
33.05
39.05
45.05
50.05
54.05
55.05
56.05
61.05

6 Type T2B - Unit Plan - Level 04

1 : 50

LONDON PLACEMAKING
Architecture • Development • Construction

STONEY WOOD QUARTER
LONDON BOROUGH OF BARNET


KEY PLAN:

KEY:

Townhouse Aspect Orientation

- Primary Aspect North/South
- Secondary Aspect East/West
- Tertiary Aspect South/North

T2B Orientations

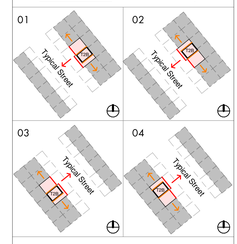

All dwellings have been designed to M4(2) standards unless noted as M4(3).

NOTES:


SCALE 1:100 @ A0
0m 1m 2m 3m 4m 5m

REVISION:

DATE	REVISION	DESCRIPTION
19.08.26	[PD]	Issued for Planning


PROJECT ADDRESS:	34 The Fairway, Barnet, London, NW7 3HS
CLIENT:	Fairway Barnet Ltd
DRAWING NAME:	Type T2B - Unit Plans
PURPOSE:	Issued for Planning Information
DRAWING NO_ ISSUE NO:	SWQ - LPM - T2B - ZZ - DR - A - 2172
SCALE:	As indicated @ A0

Type T1 Lower Maisonette

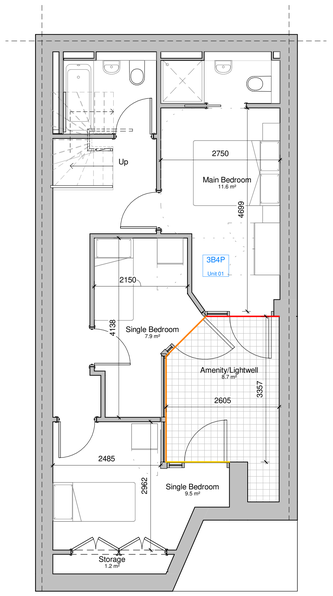

Unit numbers
(reference on GA block plans)
20.01
21.01
24.01
26.01
36.01
59.01


1 Type T1 - Unit Plan - Level B1
1 : 50

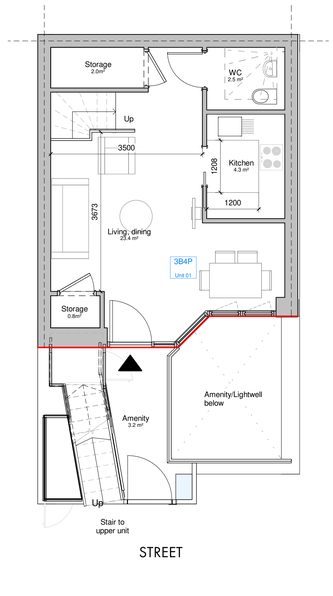

Unit numbers
(reference on GA block plans)
20.01
21.01
24.01
26.01
36.01
59.01


2 Type T1 - Unit Plan - Level 00
1 : 50

Type T1 Upper Maisonette

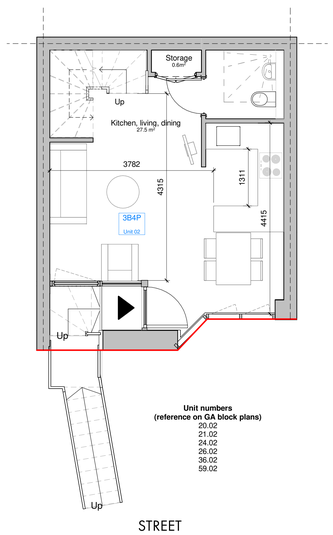


Unit numbers
(reference on GA block plans)
20.02
21.02
24.02
26.02
36.02
59.02

3 Type T1 - Unit Plan - Level 01
1 : 50

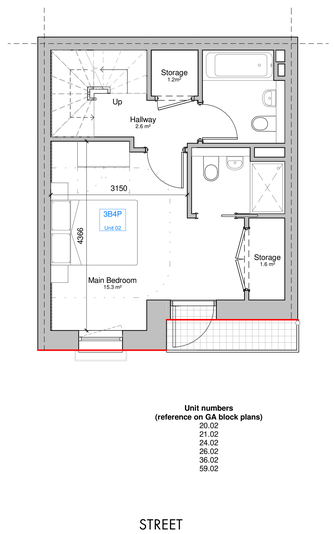

Unit numbers
(reference on GA block plans)
20.02
21.02
24.02
26.02
36.02
59.02

4 Type T1 - Unit Plan - Level 02
1 : 50

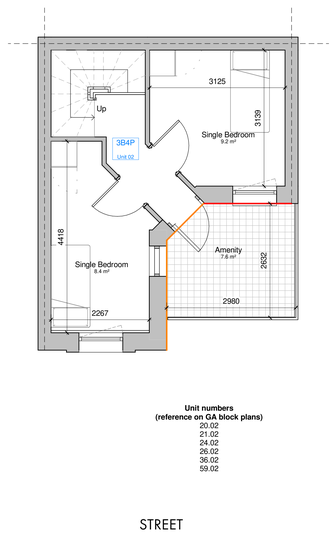

Unit numbers
(reference on GA block plans)
20.02
21.02
24.02
26.02
36.02
59.02

5 Type T1 - Unit Plan - Level 03
1 : 50

LONDON PLACEMAKING
Architecture • Development • Construction

STONEY WOOD QUARTER
LONDON BOROUGH OF BARNET

KEY PLAN:


KEY:

- Party Wall Centreline

Townhouse Aspect Orientation

- Primary Aspect
- Secondary Aspect
- Tertiary Aspect

T1 Orientations

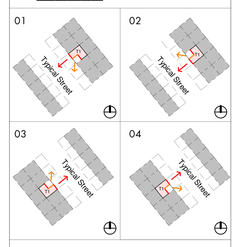

All dwellings have been designed to M4(2) standards unless noted as M4(3).

NOTES:


SCALE 1:100 @ A0
0m 1m 2m 3m 4m 5m

REVISION:

DATE	REVISION	DESCRIPTION
19.08.26	[PD]	Issued for Planning


PROJECT ADDRESS:	**34 The Fairway, Barnet, London, NW7 3HS**
CLIENT:	**Fairway Barnet Ltd**
DRAWING NAME:	**Type T1 - Unit Plans**
PURPOSE:	**Issued for Planning**
DRAWING NO_ ISSUE NO:	**SWQ - LPM - T1 - ZZ - DR - A - 2170**
SCALE:	**As indicated @ A0**

Type A3 Terraced House

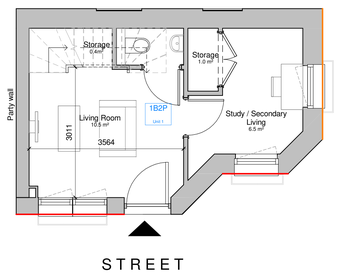


Unit numbers
(reference on GA block plans)
62.01
71.01

1 Type A3 - Unit Plan - Ground Floor
1 : 50

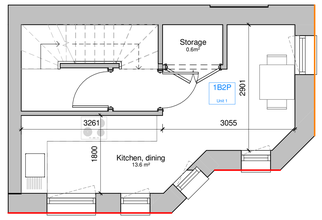

Unit numbers
(reference on GA block plans)
62.01
71.01

2 Type A3 - Unit Plan - Level 01
1 : 50

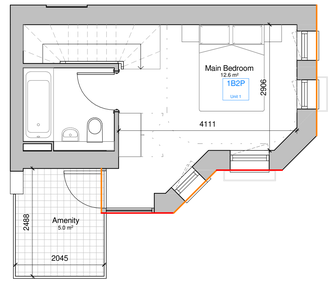

Unit numbers
(reference on GA block plans)
62.01
71.01

3 Type A3 - Unit Plan - Level 02
1 : 50

LONDON PLACEMAKING
Architecture • Development • Construction

STONEY WOOD QUARTER
LONDON BOROUGH OF BARNET

KEY PLAN:


KEY:

- - - - - - - Party Wall Centreline

Townhouse Aspect Orientation

- Primary Aspect
- Secondary Aspect
- Tertiary Aspect

A3 Orientations

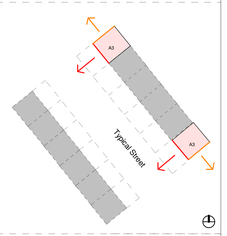

All dwellings have been designed to M4(2) standards unless noted as M4(3).

NOTES:


SCALE 1:50 @ A0
0m 0.5m 1m 1.5m 2.0m 2.5m

REVISION:

DATE	REVISION	DESCRIPTION
19.06.26	[PD]	Issued for Planning


PROJECT ADDRESS:	**34 The Fairway, Barnet, London, NW7 3HS**
CLIENT:	**Fairway Barnet Ltd**
DRAWING NAME:	**Type A3 - Unit Plans**
PURPOSE:	**Issued for Planning**
DRAWING NO_ ISSUE NO:	**SWQ - LPM - A3 - ZZ - DR - A - 2161**
SCALE:	**As indicated @ A0**

Type A2 Terraced House

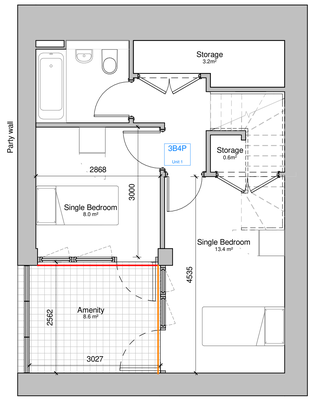

Unit numbers
(reference on GA block plans)
1.01
8.01


1 Type A2 - Unit Plan - Level B1
1 : 50

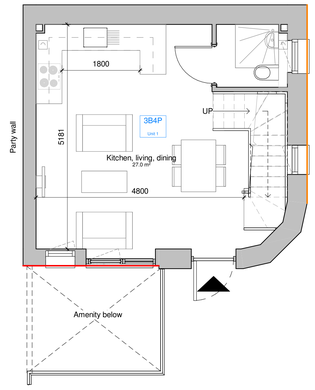

STREET

Unit numbers
(reference on GA block plans)
1.01
8.01

2 Type A2 - Unit Plan - Ground Floor
1 : 50

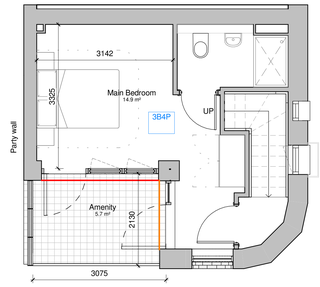

Unit numbers
(reference on GA block plans)
1.01
8.01

3 Type A2 - Unit Plan - Level 01
1 : 50

LONDON PLACEMAKING
Architecture • Development • Construction

STONEY WOOD QUARTER
LONDON BOROUGH OF BARNET

KEY PLAN:

KEY:


- - - - - - - Party Wall Centreline

Townhouse Aspect Orientation

- Primary Aspect
- Secondary Aspect
- Tertiary Aspect

A2 Orientations

01

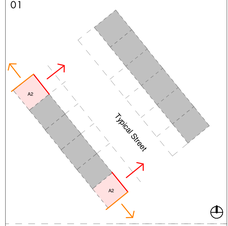

All dwellings have been designed to M4(2) standards unless noted as M4(3).

NOTES:


SCALE 1:50 @ A0
0m 0.5m 1m 1.5m 2.0m 2.5m

REVISION:

DATE	REVISION	DESCRIPTION
19.08.26	[PD]	Issued for Planning


PROJECT ADDRESS:	**34 The Fairway, Barnet, London, NW7 3HS**
CLIENT:	**Fairway Barnet Ltd**
DRAWING NAME:	**Type A2 - Unit Plans**
PURPOSE:	**Issued for Planning**
DRAWING NO_ ISSUE NO:	**SWQ - LPM - A2 - ZZ - DR - A - 2160**
SCALE:	**As indicated @ A0**

Type B Lower and Middle Maisonettes

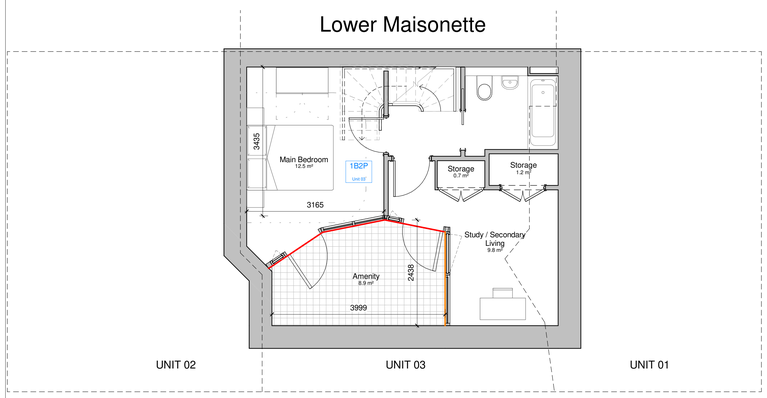

Unit numbers (reference on GA block plans)
22.03
35.03
44.03
51.03
52.03
57.03
60.03

1 Type B - Unit Plan - Level B1
1 : 50

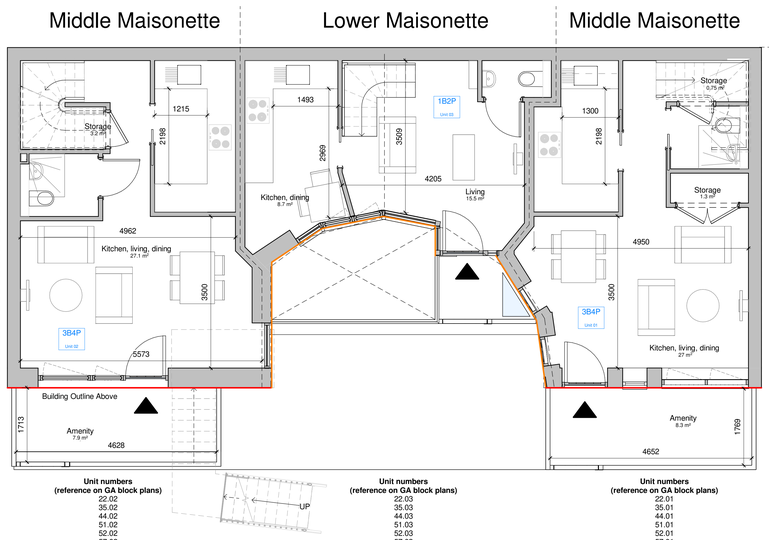


Unit numbers (reference on GA block plans)
22.02
35.02
44.02
51.02
52.02
57.02
60.02

Unit numbers (reference on GA block plans)
22.03
35.03
44.03
51.03
52.03
57.03
60.03

Unit numbers (reference on GA block plans)
22.01
35.01
44.01
51.01
52.01
57.01
60.01

3 Type B - Unit Plan - Level 00
1 : 50

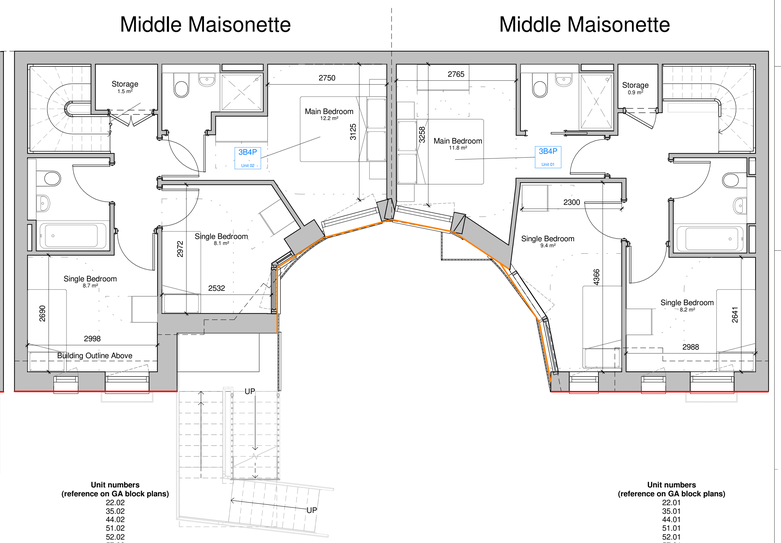


Unit numbers (reference on GA block plans)
22.02
35.02
44.02
51.02
52.02
57.02
60.02

Unit numbers (reference on GA block plans)
22.01
35.01
44.01
51.01
52.01
57.01
60.01

2 Type B - Unit Plan - Level 01
1 : 50

Type B Top Maisonettes

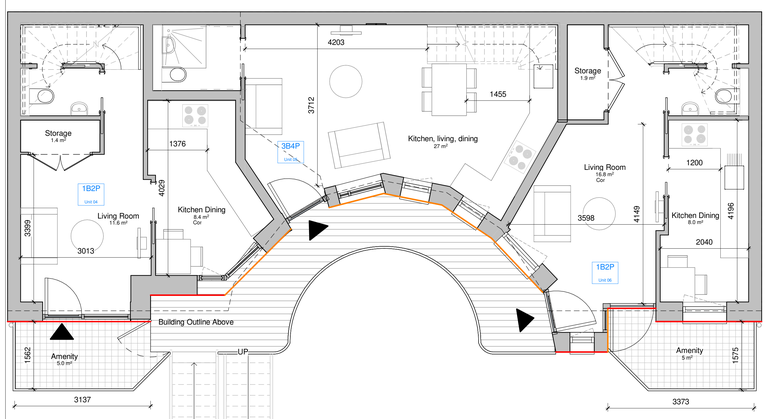


Unit numbers (reference on GA block plans)
22.04
35.04
44.04
51.04
52.04
57.04
60.04

Unit numbers (reference on GA block plans)
22.06
35.06
44.06
51.06
52.06
57.06
60.06

Unit numbers (reference on GA block plans)
22.05
35.05
44.05
51.05
52.05
57.05
60.05

4 Type B - Unit Plan - Level 02
1 : 50

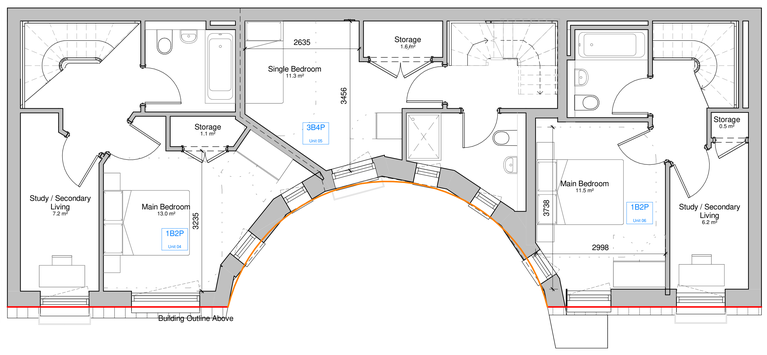


Unit numbers (reference on GA block plans)
22.04
35.04
44.04
51.04
52.04
57.04
60.04

Unit numbers (reference on GA block plans)
22.06
35.06
44.06
51.06
52.06
57.06
60.06

Unit numbers (reference on GA block plans)
22.05
35.05
44.05
51.05
52.05
57.05
60.05

5 Type B - Unit Plan - Level 03
1 : 50

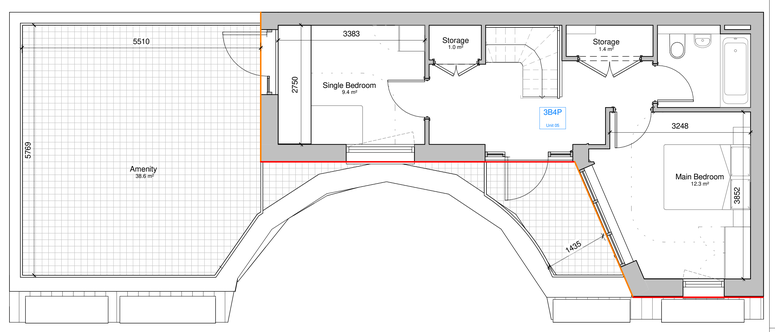

Unit numbers (reference on GA block plans)
22.06
35.06
44.06
51.06
52.06
57.06
60.05

6 Type B - Unit Plan - Level 04
1 : 50

LONDON PLACEMAKING
Architecture • Development • Construction

STONEY WOOD QUARTER
LONDON BOROUGH OF BARNET

KEY PLAN:

KEY:

- Party Wall Centreline

Townhouse Aspect Orientation

- Primary Aspect
- Secondary Aspect
- Tertiary Aspect

B Orientations



All dwellings have been designed to M4(2) standards unless noted as M4(3).


NOTES:

SCALE 1:100 @ A0
0m 1m 2m 3m 4m 5m

REVISION:


DATE	REVISION	DESCRIPTION
13.05.26	P01	Issued for Planning

PROJECT ADDRESS:	34 The Fairway, Barnet, London, NW7 3HS
CLIENT:	Fairway Barnet Ltd
DRAWING NAME:	Type B - Unit Plans
PURPOSE:	Issued for Planning
DRAWING NO_ ISSUE NO:	SWQ - LPM - B - ZZ - DR - A - 2162
SCALE:	As indicated @ A0

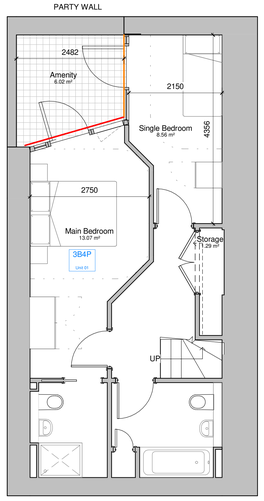

Unit numbers
(reference on GA block plans)
63.01
64.01
65.01
66.01
67.01
68.01
69.01
70.01


1 Type BA - Unit Plan - Level B1
1 : 50

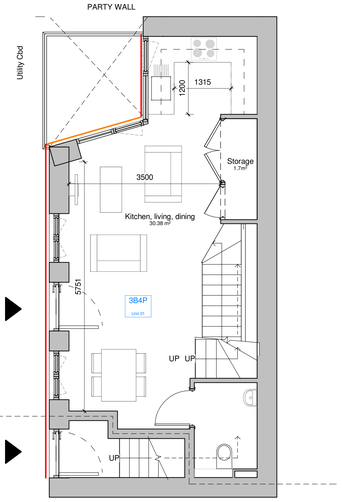

Unit numbers
(reference on GA block plans)
63.01
64.01
65.01
66.01
67.01
68.01
69.01
70.01

Unit numbers
(reference on GA block plans)
63.02
64.02
65.02
66.02
67.02
68.02
69.02
70.02


2 Type BA - Unit Plan - Level 00
1 : 50

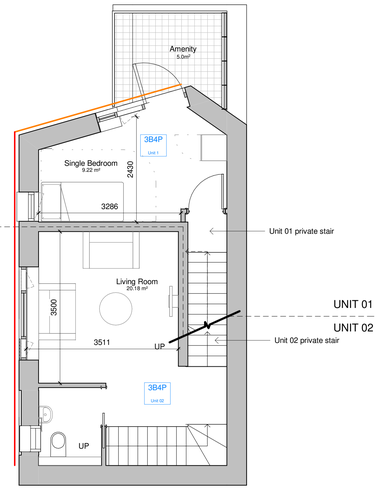

Unit numbers
(reference on GA block plans)
63.01
64.01
65.01
66.01
67.01
68.01
69.01
70.01


Unit numbers
(reference on GA block plans)
63.02
64.02
65.02
66.02
67.02
68.02
69.02
70.02

3 Type BA - Unit Plan - Level 01
1 : 50

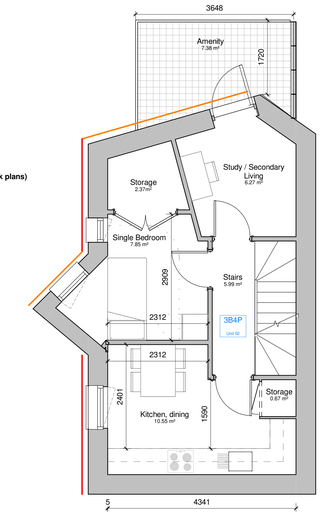

Unit numbers
(reference on GA block plans)
63.02
64.02
65.02
66.02
67.02
68.02
69.02
70.02

4 Type BA - Unit Plan - Level 02
1 : 50

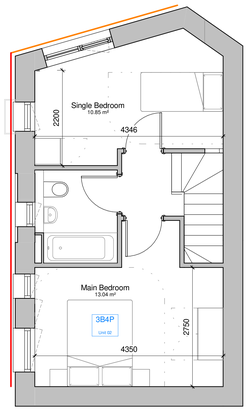

Unit numbers
(reference on GA block plans)
63.02
64.02
65.02
66.02
67.02
68.02
69.02
70.02

5 Type BA - Unit Plan - Level 03
1 : 50

LONDON PLACEMAKING
Architecture • Development • Construction

STONEY WOOD QUARTER
LONDON BOROUGH OF BARNET

KEY PLAN:

KEY:


- Party Wall Centreline

Townhouse Aspect Orientation

- Primary Aspect North/South
- Secondary Aspect East/West
- Tertiary Aspect South/North

BA Orientations

01

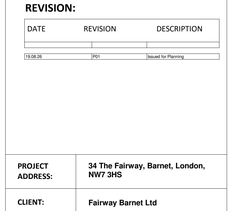

All dwellings have been designed to M4(2) standards unless noted as M4(3).


NOTES:

SCALE 1:100 @ A0
0m 1m 2m 3m 4m 5m

REVISION:


DATE	REVISION	DESCRIPTION
19.08.26	PDI	Issued for Planning

PROJECT ADDRESS:	**34 The Fairway, Barnet, London, NW7 3HS**
CLIENT:	**Fairway Barnet Ltd**
DRAWING NAME:	**Type BA - Unit Plans**
PURPOSE:	**Issued for Planning**
DRAWING NO_ ISSUE NO:	**SWQ - LPM - BA - ZZ - DR - A - 2164**
SCALE:	**As indicated @ A0**

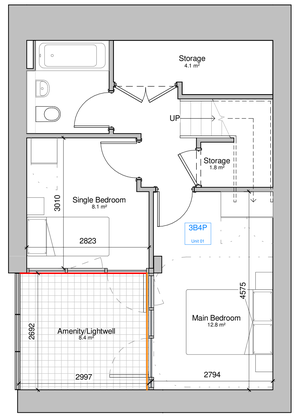


Unit numbers
(reference on GA block plans)
4.01
5.01
6.01
7.01

1 Type BC-01 - Unit Plan - Level B1
1 : 50

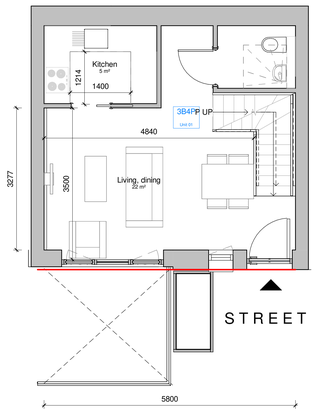

Unit numbers
(reference on GA block plans)
4.01
5.01
6.01
7.01

2 Type BC-01 - Unit Plan - Level 00
1 : 50

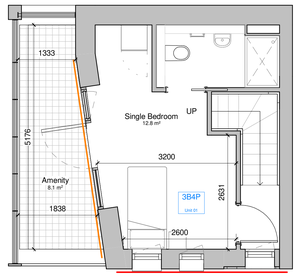

Unit numbers
(reference on GA block plans)
4.01
5.01
6.01
7.01

5 Type BC-01 - Unit Plan - Level 01
1 : 50

LONDON PLACEMAKING
Architecture • Development • Construction

STONEY WOOD QUARTER
LONDON BOROUGH OF BARNET

KEY PLAN:

KEY:


- Party Wall Centreline

Townhouse Aspect Orientation

- Primary Aspect North/South
- Secondary Aspect East/West
- Tertiary Aspect South/North

BC1 Orientations

01

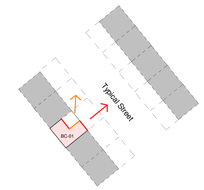

All dwellings have been designed to M4(2) standards unless noted as M4(3).


NOTES:

SCALE 1:100 @ A0
0m 1m 2m 3m 4m 5m

REVISION:


DATE	REVISION	DESCRIPTION
19.06.26	P01	Issued for Planning

PROJECT ADDRESS:	34 The Fairway, Barnet, London, NW7 3HS
CLIENT:	Fairway Barnet Ltd
DRAWING NAME:	Type BC1 - Unit Plans
PURPOSE:	Issued for Planning
DRAWING NO_ ISSUE NO:	SWQ - LPM - BC1 - ZZ - DR - A - 2165
SCALE:	As indicated @ A0

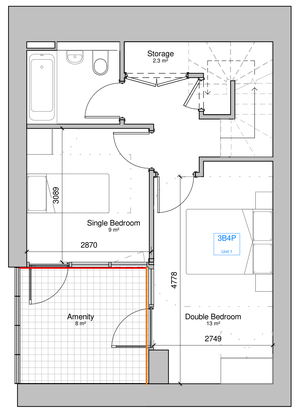


Unit numbers
(reference on GA block plans)
2.01
3.01

1 Type BC-02 - Unit Plan - Level B1
1 : 50

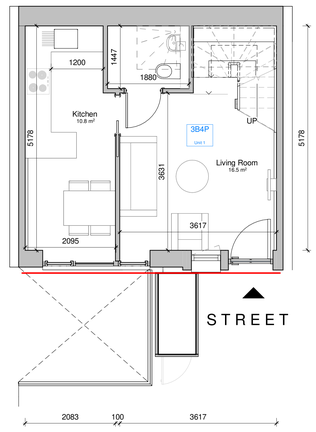

Unit numbers
(reference on GA block plans)
2.01
3.01

2 Type BC-02 - Unit Plan - Level 00
1 : 50

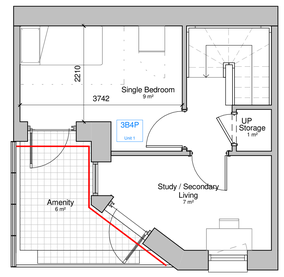

Unit numbers
(reference on GA block plans)
2.01
3.01

3 Type BC-02 - Unit Plan - Level 01
1 : 50

LONDON PLACEMAKING
Architecture • Development • Construction

STONEY WOOD QUARTER
LONDON BOROUGH OF BARNET

KEY PLAN:

KEY:


- - - - - - - Party Wall Centreline

Townhouse Aspect Orientation

- Primary Aspect North/South
- Secondary Aspect East/West
- Tertiary Aspect South/North

BC2 Orientations

01

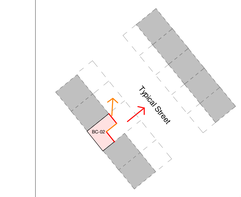

All dwellings have been designed to M4(2) standards unless noted as M4(3).

NOTES:


SCALE 1:100 @ A0
0m 1m 2m 3m 4m 5m

REVISION:

DATE	REVISION	DESCRIPTION
13.05.26	P01	Issued for Planning

PROJECT ADDRESS:	34 The Fairway, Barnet, London, NW7 3HS
CLIENT:	Fairway Barnet Ltd
DRAWING NAME:	Type BC-02 - Unit Plans
PURPOSE:	Issued for Planning
DRAWING NO_ ISSUE NO:	SWQ - LPM - BC2 - ZZ - DR - A - 2166
SCALE:	As indicated @ A0

Type C1 Lower Maisonettes

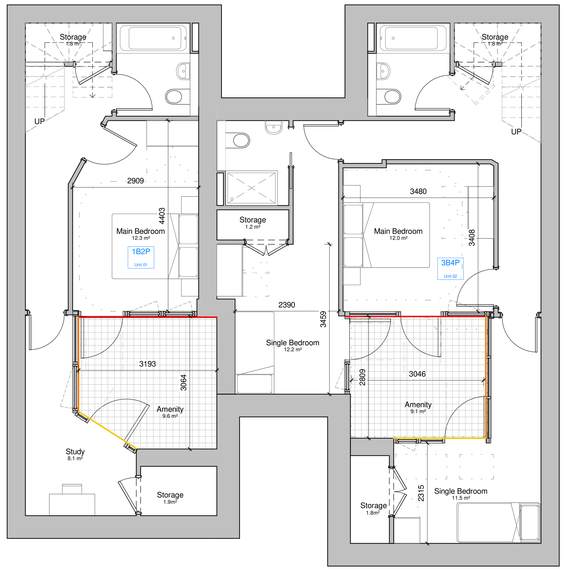

Unit numbers
(reference on GA block plans)
43.02
49.02
53.02
58.02

Unit numbers
(reference on GA block plans)
43.01
49.01
53.01
58.01

1 Type C1 - Unit Plan - Level B1
1 : 50




Unit numbers
(reference on GA block plans)
43.02
49.02
53.02
58.02

Unit numbers
(reference on GA block plans)
43.01
49.01
53.01
58.01

2 Type C1 - Unit Plan - Level 00
1 : 50


Type C1 Upper Maisonettes

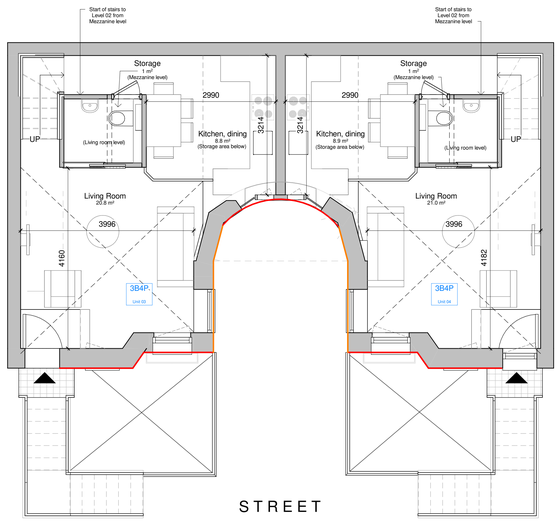

Unit numbers
(reference on GA block plans)
43.03
49.03
53.03
58.03

Unit numbers
(reference on GA block plans)
43.04
49.04
53.04
58.04


3 Type C1 - Unit Plan - Level 01
1 : 50

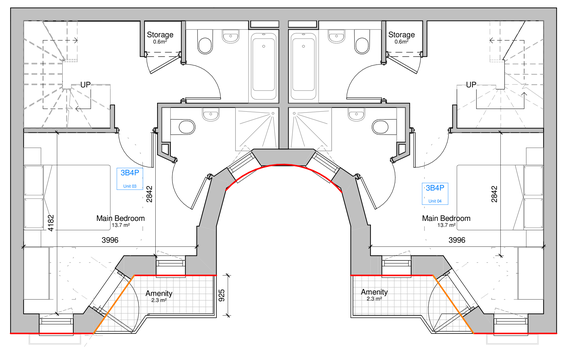

Unit numbers
(reference on GA block plans)
43.03
49.03
53.03
58.03

Unit numbers
(reference on GA block plans)
43.04
49.04
53.04
58.04

4 Type C1 - Unit Plan - Level 02
1 : 50

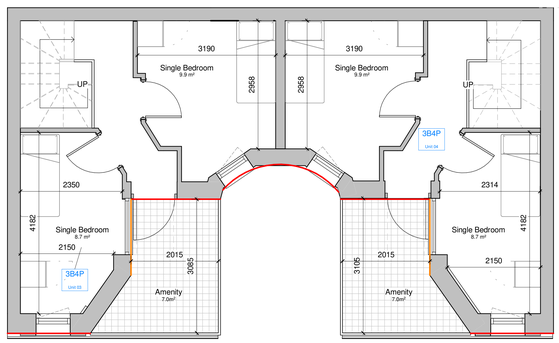

Unit numbers
(reference on GA block plans)
43.03
49.03
53.03
58.03

Unit numbers
(reference on GA block plans)
43.04
49.04
53.04
58.04

5 Type C1 - Unit Plan - Level 03
1 : 50

LONDON PLACEMAKING
Architecture • Development • Construction

STONEY WOOD QUARTER
LONDON BOROUGH OF BARNET

KEY PLAN:


KEY:

- Party Wall Centreline

Townhouse Aspect Orientation

- Primary Aspect
- Secondary Aspect
- Tertiary Aspect

C1 Orientations

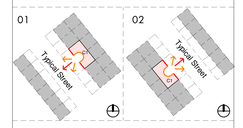

All dwellings have been designed to M4(2) standards unless noted as M4(3).

NOTES:


SCALE 1:100 @ A0
0m 1m 2m 3m 4m 5m

REVISION:

DATE	REVISION	DESCRIPTION
13.06.26	P01	Issued for Planning


PROJECT ADDRESS:	34 The Fairway, Barnet, London, NW7 3HS
CLIENT:	Fairway Barnet Ltd
DRAWING NAME:	Type C1 - Unit Plans
PURPOSE:	Issued for Planning
DRAWING NO_ ISSUE NO:	SWQ - LPM - C1 - ZZ - DR - A - 2167
SCALE:	As indicated @ A0

Type C2 Lower Maisonette

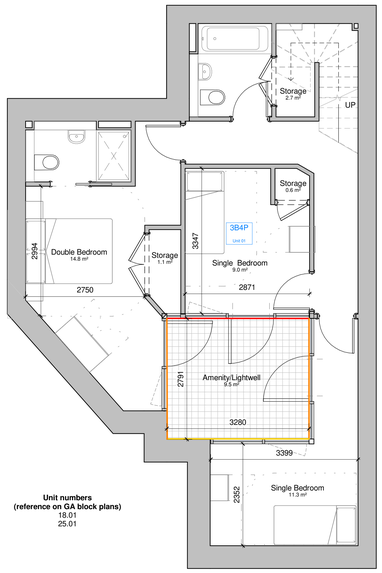

Unit numbers
(reference on GA block plans)
18.01
25.01


1 Type C2 - Unit Plan - Level B1
1 : 50

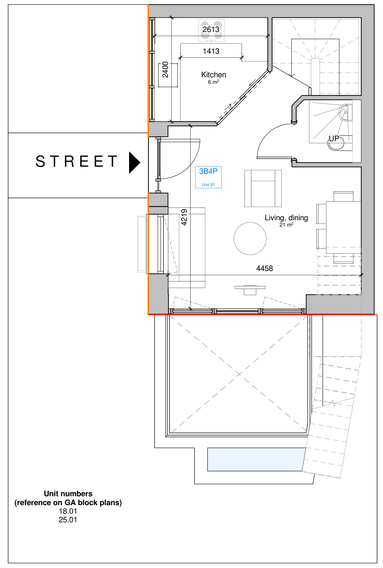

Unit numbers
(reference on GA block plans)
18.01
25.01


2 Type C2 - Unit Plan - Level 00
1 : 50

Type C2 Middle Maisonette

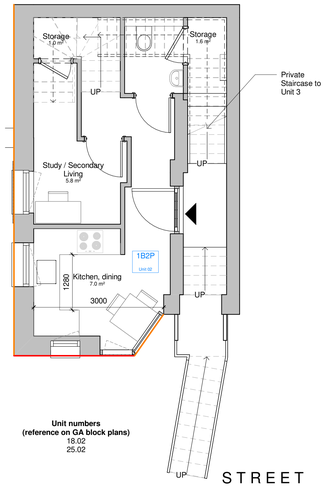

Unit numbers
(reference on GA block plans)
18.02
25.02


3 Type C2 - Unit Plan - Level 01
1 : 50

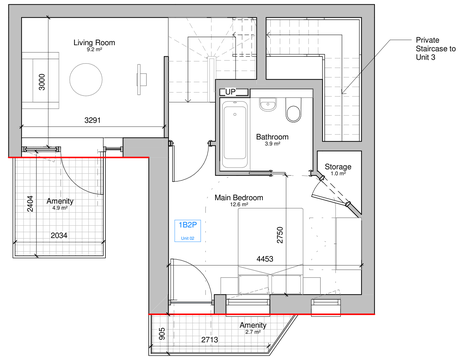

Unit numbers
(reference on GA block plans)
18.02
25.02


4 Type C2 - Unit Plan - Level 02
1 : 50

Type C2 Top Maisonette

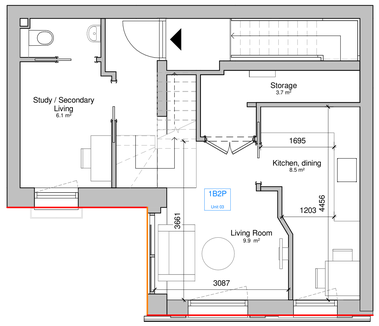

Unit numbers
(reference on GA block plans)
18.03
25.03

5 Type C2 - Unit Plan - Level 03
1 : 50

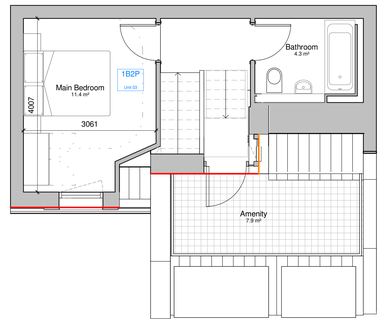

Unit numbers
(reference on GA block plans)
18.03
25.03

6 Type C2 - Unit Plan - Level 04
1 : 50

LONDON PLACEMAKING
Architecture • Development • Construction

STONEY WOOD QUARTER
LONDON BOROUGH OF BARNET

KEY PLAN:

KEY:


- Party Wall Centreline

Townhouse Aspect Orientation

- Primary Aspect
- Secondary Aspect
- Tertiary Aspect

C2 Orientations

01

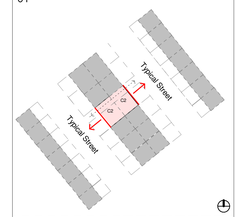

All dwellings have been designed to M4(2) standards unless noted as M4(3).

NOTES:


SCALE 1:100 @ A0
0m 1m 2m 3m 4m 5m

REVISION:

DATE	REVISION	DESCRIPTION
19.08.26	JPO1	Issued for Planning


PROJECT ADDRESS:	**34 The Fairway, Barnet, London, NW7 3HS**
CLIENT:	**Fairway Barnet Ltd**
DRAWING NAME:	**Type C2 - Unit Plans**
PURPOSE:	**Issued for Planning**
DRAWING NO_ ISSUE NO:	**SWQ - LPM - C2 - ZZ - DR - A - 2168**
SCALE:	**As indicated @ A0**

Type E5 Lower Maisonette

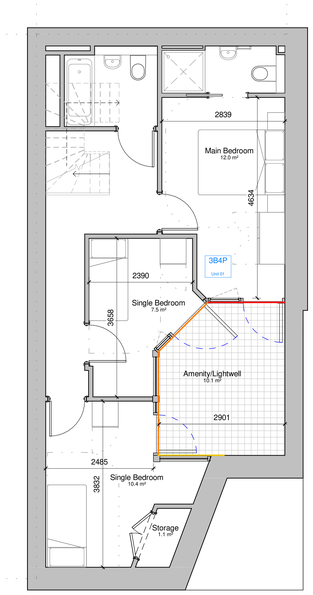

Unit numbers
(reference on GA block plans)
10.01
13.01
31.01
32.01
37.01
38.01


1 Type E5 - Unit Plan - Level B1
1 : 50

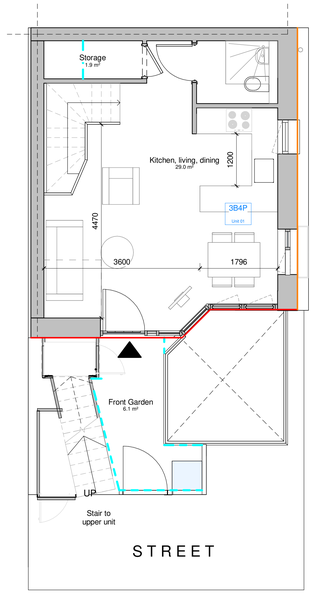

Unit numbers
(reference on GA block plans)
10.01
13.01
31.01
32.01
37.01
38.01


2 Type E5 - Unit Plan - Level 00
1 : 50

Type E5 Upper Maisonette

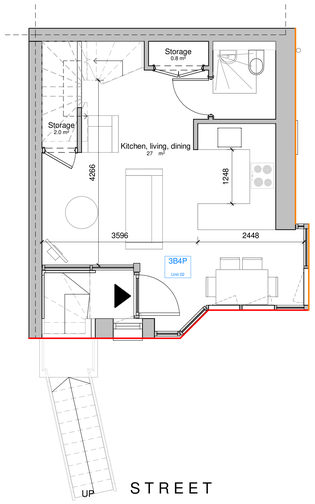


Unit numbers
(reference on GA block plans)
10.02
13.02
31.02
32.02
37.02
38.02

3 Type E5 - Unit Plan - Level 01
1 : 50

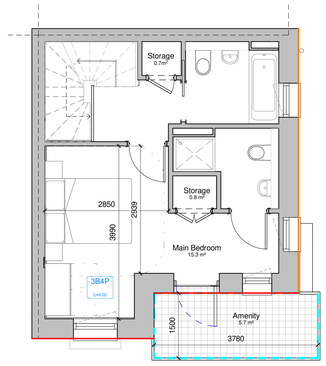

Unit numbers
(reference on GA block plans)
10.02
13.02
31.02
32.02
37.02
38.02

4 Type E5 - Unit Plan - Level 02
1 : 50

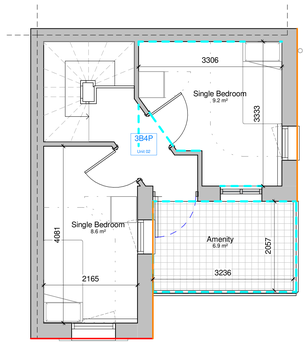

Unit numbers
(reference on GA block plans)
10.02
13.02
31.02
32.02
37.02
38.02

5 Type E5 - Unit Plan - Level 03
1 : 50

LONDON PLACEMAKING
Architecture • Development • Construction

STONEY WOOD QUARTER
LONDON BOROUGH OF BARNET

KEY PLAN:


KEY:

- Party Wall Centreline

Townhouse Aspect Orientation

- Primary Aspect
- Secondary Aspect
- Tertiary Aspect

E5 Orientations

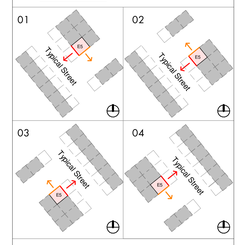

All dwellings have been designed to M4(2) standards unless noted as M4(3).


NOTES:

SCALE 1:100 @ A0
0m 1m 2m 3m 4m 5m

REVISION:

DATE	REVISION	DESCRIPTION
13.05.26	P01	Issued for Planning

PROJECT ADDRESS:	34 The Fairway, Barnet, London, NW7 3HS
CLIENT:	Fairway Barnet Ltd
DRAWING NAME:	Type E5 - Unit Plans
PURPOSE:	Issued for Planning
DRAWING NO_ ISSUE NO:	SWQ - LPM - E5 - ZZ - DR - A - 2169
SCALE:	As indicated @ A0

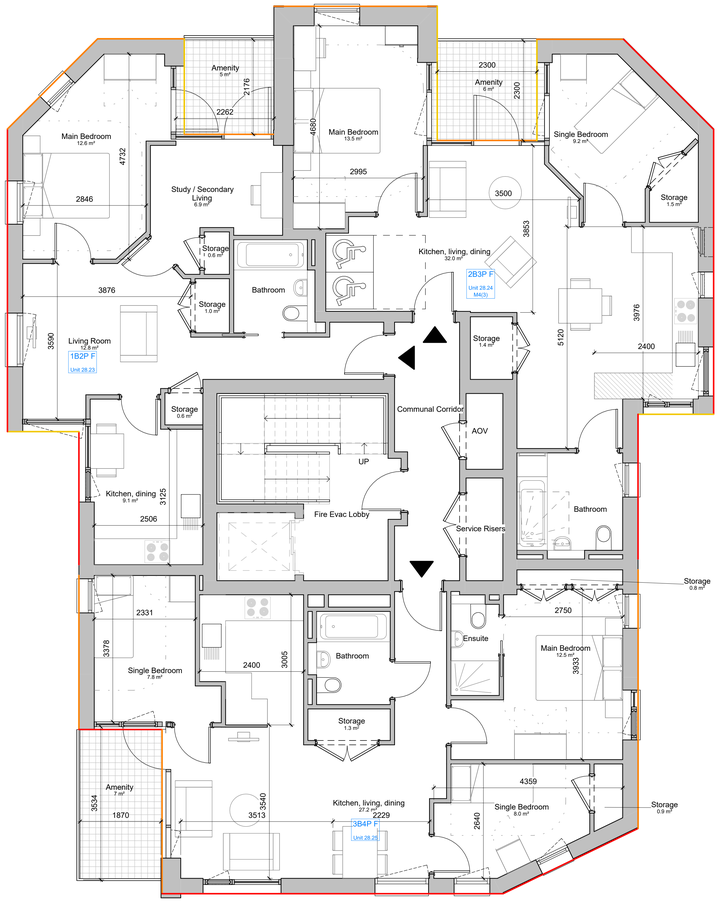


1 Block NC - Unit Plan - Level 05

1 : 50

LONDON PLACEMAKING
Architecture • Development • Construction

STONEY WOOD QUARTER
LONDON BOROUGH OF BARNET

KEY PLAN:

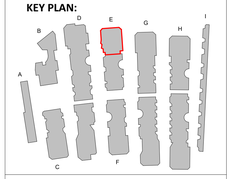

KEY:

Townhouse Aspect Orientation

- Primary Aspect
- Secondary Aspect
- Tertiary Aspect


NOTES:

SCALE 1:50 @ A0
0m 0.5m 1m 1.5m 2.0m 2.5m

REVISION:

DATE	REVISION	DESCRIPTION
19.08.26	P01	Issue for Planning

PROJECT ADDRESS:	34 The Fairway, Barnet, London, NW7 3HS
CLIENT:	Fairway Barnet Ltd
DRAWING NAME:	Type NC - Unit Plans - Level 05
PURPOSE:	Issued for Planning
DRAWING NO_ ISSUE NO:	SWQ - LPM - NC - 05 - DR - A - 2104
SCALE:	1 : 50 @ A0

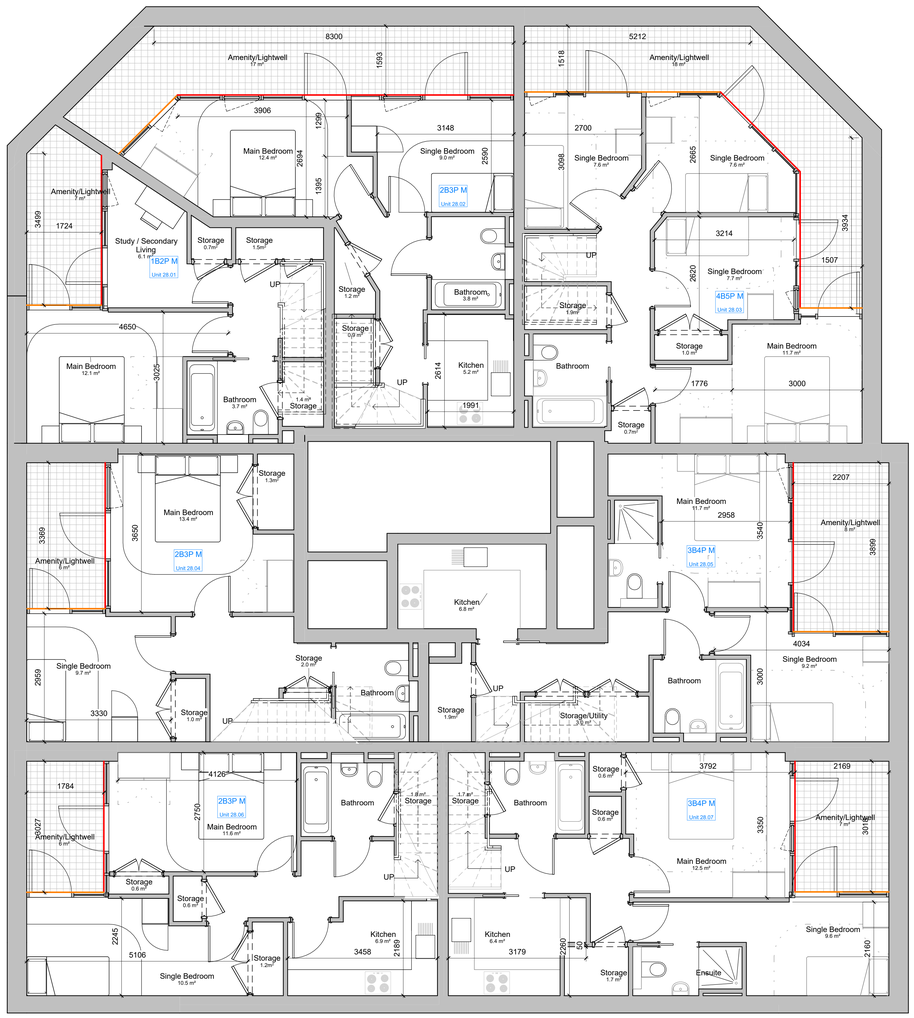


1 Type NC - Unit Plan - Level B1
1 : 50

2 Type NC - Unit Plan - Level GF
1 : 50

LONDON PLACEMAKING
Architecture • Development • Construction

STONEY WOOD QUARTER
LONDON BOROUGH OF BARNET

KEY PLAN:

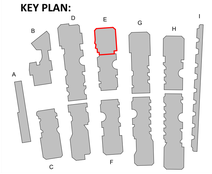

KEY:

Townhouse Aspect Orientation

- Primary Aspect
- Secondary Aspect
- Tertiary Aspect


NOTES:

SCALE 1:50 @ A0
0m 0.5m 1m 1.5m 2.0m 2.5m


REVISION:

DATE	REVISION	DESCRIPTION
19.08.26	P01	Issue for Planning

PROJECT ADDRESS:	34 The Fairway, Barnet, London, NW7 3HS
CLIENT:	Fairway Barnet Ltd
DRAWING NAME:	Type NC - Unit Plans - Level B1 & 00
PURPOSE:	Issued for Planning
DRAWING NO_ ISSUE NO:	SWQ - LPM - NC - ZZ - DR - A - 2101
SCALE:	1 : 50 @ A0

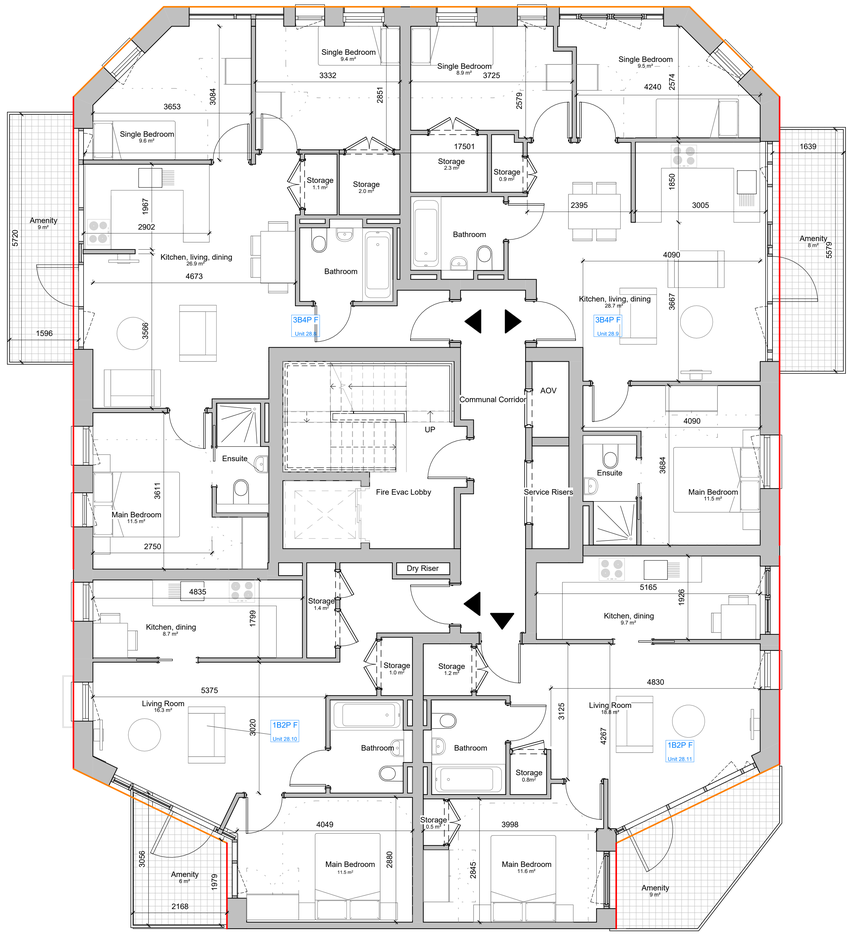

1 **Type NC - Unit Plan - Level 01**
1 : 50

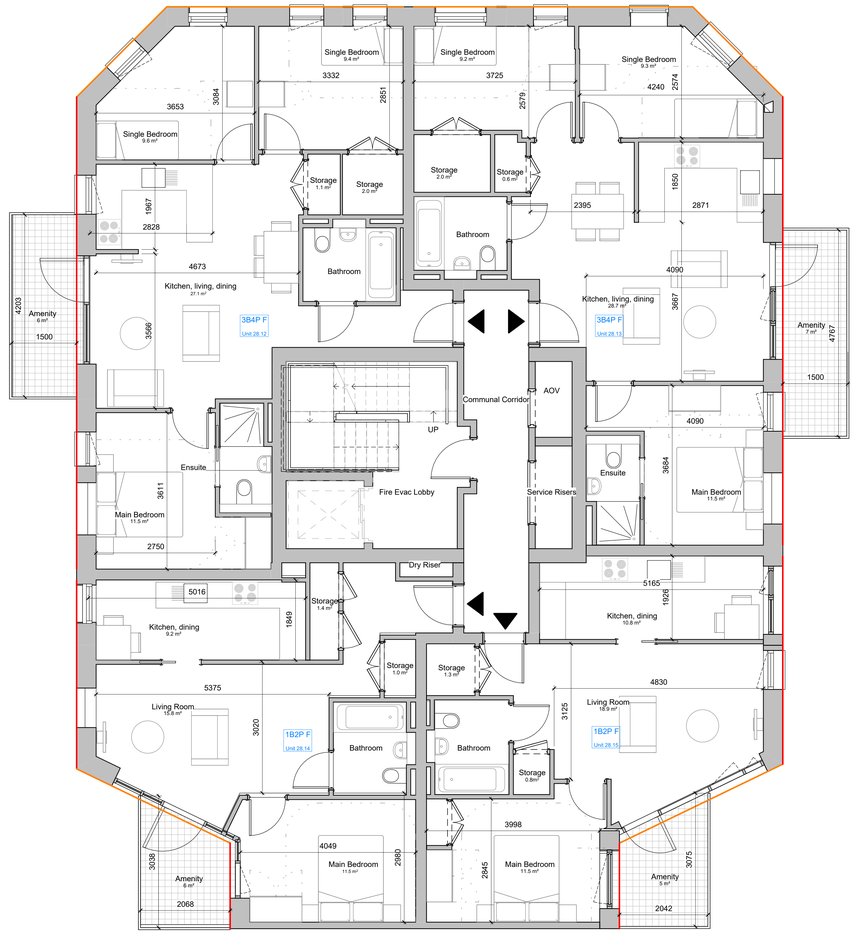


2 **Type NC - Unit Plan - Level 02**
1 : 50

LONDON PLACEMAKING
Architecture • Development • Construction

STONEY WOOD QUARTER
LONDON BOROUGH OF BARNET

KEY PLAN:

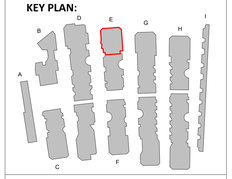

KEY:

Townhouse Aspect Orientation

- Primary Aspect
- Secondary Aspect
- Tertiary Aspect


NOTES:

SCALE 1:50 @ A0
0m 0.5m 1m 1.5m 2.0m 2.5m


REVISION:

DATE	REVISION	DESCRIPTION
19.06.26	P01	Issue for Planning

PROJECT ADDRESS:	34 The Fairway, Barnet, London, NW7 3HS
CLIENT:	Fairway Barnet Ltd
DRAWING NAME:	Type NC - Unit Plans - Level 01 & 02
PURPOSE:	Issued for Planning
DRAWING NO_ ISSUE NO:	SWQ - LPM - NC - ZZ - DR - A - 2102
SCALE:	1 : 50 @ A0

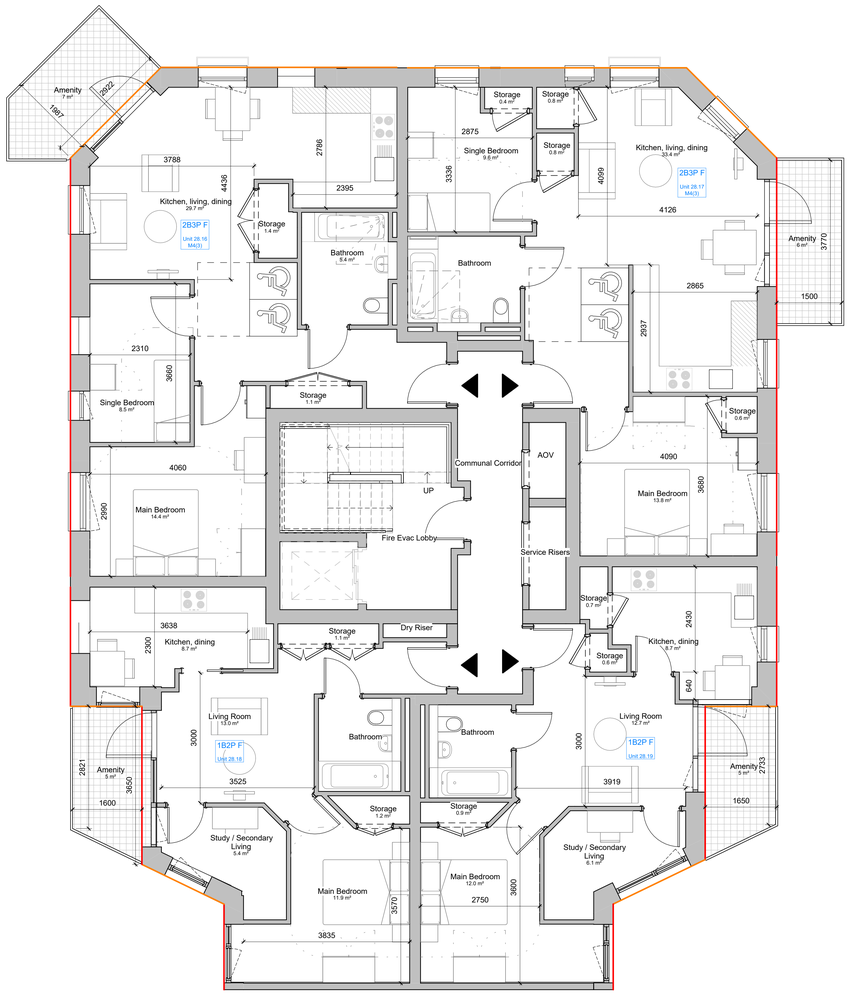

1 Type NC - Unit Plan - Level 03
1 : 50

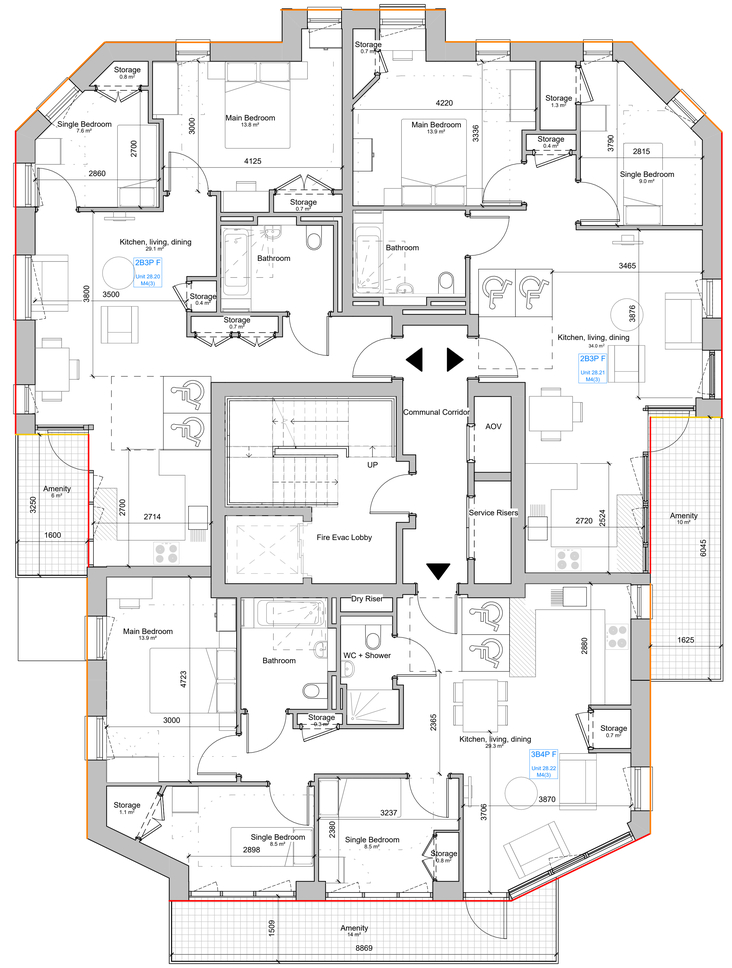


2 Type NC - Unit Plan - Level 04
1 : 50

LONDON PLACEMAKING
Architecture • Development • Construction

STONEY WOOD QUARTER
LONDON BOROUGH OF BARNET

KEY PLAN:

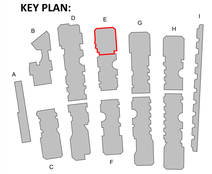

KEY:

Townhouse Aspect Orientation

- Primary Aspect
- Secondary Aspect
- Tertiary Aspect


NOTES:

SCALE 1:50 @ A0
0m 0.5m 1m 1.5m 2.0m 2.5m

REVISION:

DATE	REVISION	DESCRIPTION
19.08.26	P01	Issue for Planning

PROJECT ADDRESS:	34 The Fairway, Barnet, London, NW7 3HS
CLIENT:	Fairway Barnet Ltd
DRAWING NAME:	Type NC - Unit Plans - Level 03 & 04
PURPOSE:	Issued for Planning
DRAWING NO_ ISSUE NO:	SWQ - LPM - NC - ZZ - DR - A - 2103
SCALE:	1 : 50 @ A0

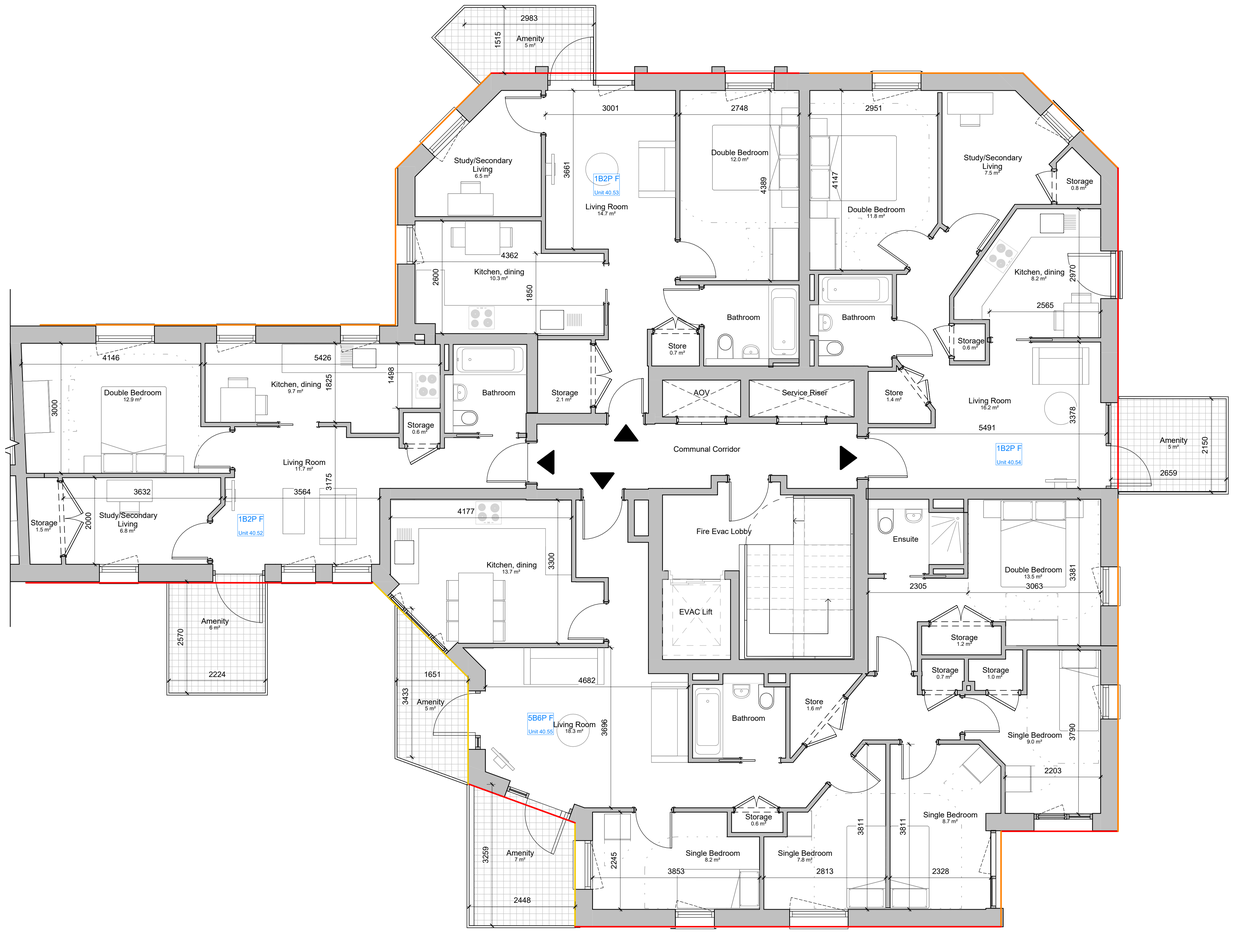


1 Type NEE - Unit Plan - Level 05

1 : 50

LONDON PLACEMAKING
Architecture • Development • Construction

STONEY WOOD QUARTER
LONDON BOROUGH OF BARNET

KEY PLAN:

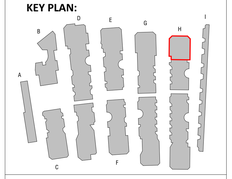

KEY:

Townhouse Aspect Orientation

- Primary Aspect
- Secondary Aspect
- Tertiary Aspect


NOTES:

SCALE 1:100 @ A0
0m 1m 2m 3m 4m 5m

REVISION:

DATE	REVISION	DESCRIPTION
19.08.26	P01	Issued for Planning

PROJECT ADDRESS:	34 The Fairway, Barnet, London, NW7 3HS
CLIENT:	Fairway Barnet Ltd
DRAWING NAME:	Type NEE- Unit Plans - Level 05
PURPOSE:	Issued for Planning
DRAWING NO_ ISSUE NO:	SWQ - LPM - NE - 05 - DR - A - 2113
SCALE:	1 : 50 @ A0

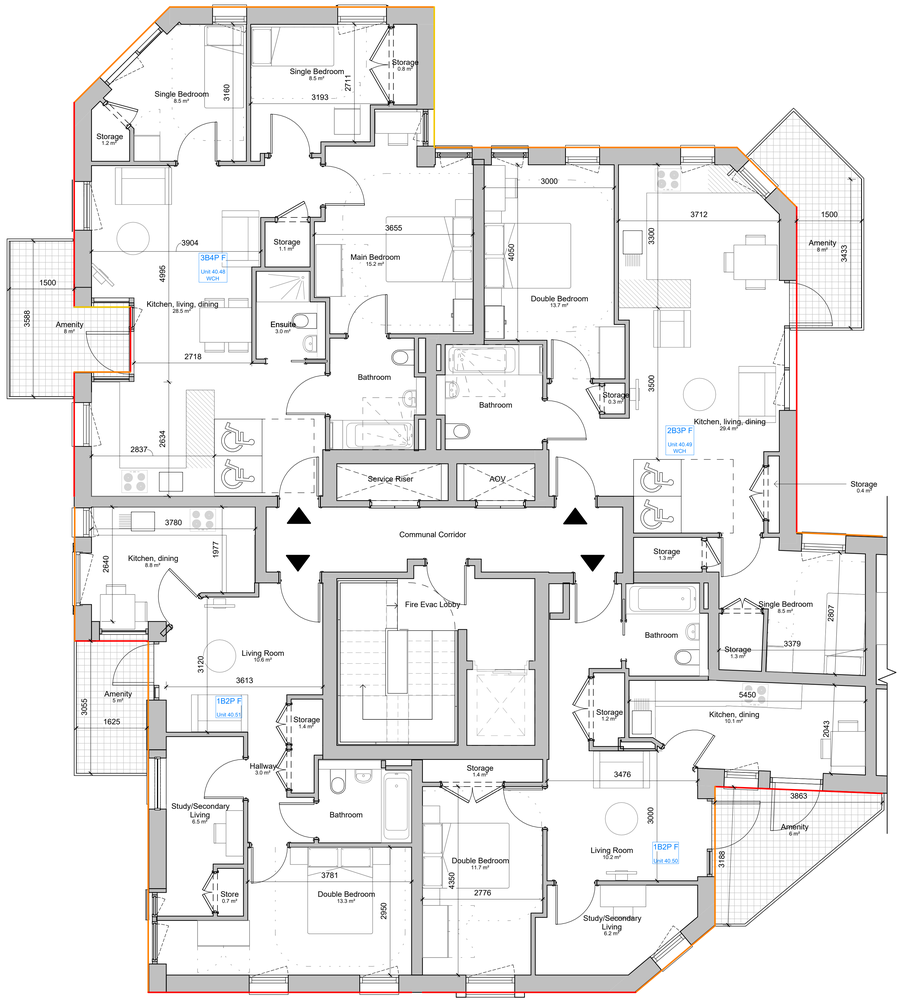


1 Type NEW - Unit Plan - Level 05

1 : 50

LONDON PLACEMAKING
Architecture • Development • Construction

STONEY WOOD QUARTER
LONDON BOROUGH OF BARNET

KEY PLAN:

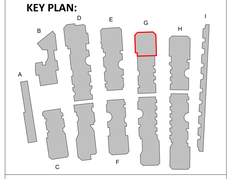

KEY:

Townhouse Aspect Orientation

- Primary Aspect
- Secondary Aspect
- Tertiary Aspect


NOTES:

SCALE 1:50 @ A0
0m 0.5m 1m 1.5m 2.0m 2.5m


REVISION:

DATE	REVISION	DESCRIPTION
19.08.26	P01	Issued for Planning

PROJECT ADDRESS:	34 The Fairway, Barnet, London, NW7 3HS
CLIENT:	Fairway Barnet Ltd
DRAWING NAME:	Type NEW- Unit Plans - Level 05
PURPOSE:	Issued for Planning
DRAWING NO_ ISSUE NO:	SWQ - LPM - NE - 05 - DR - A - 2118
SCALE:	1 : 50 @ A0

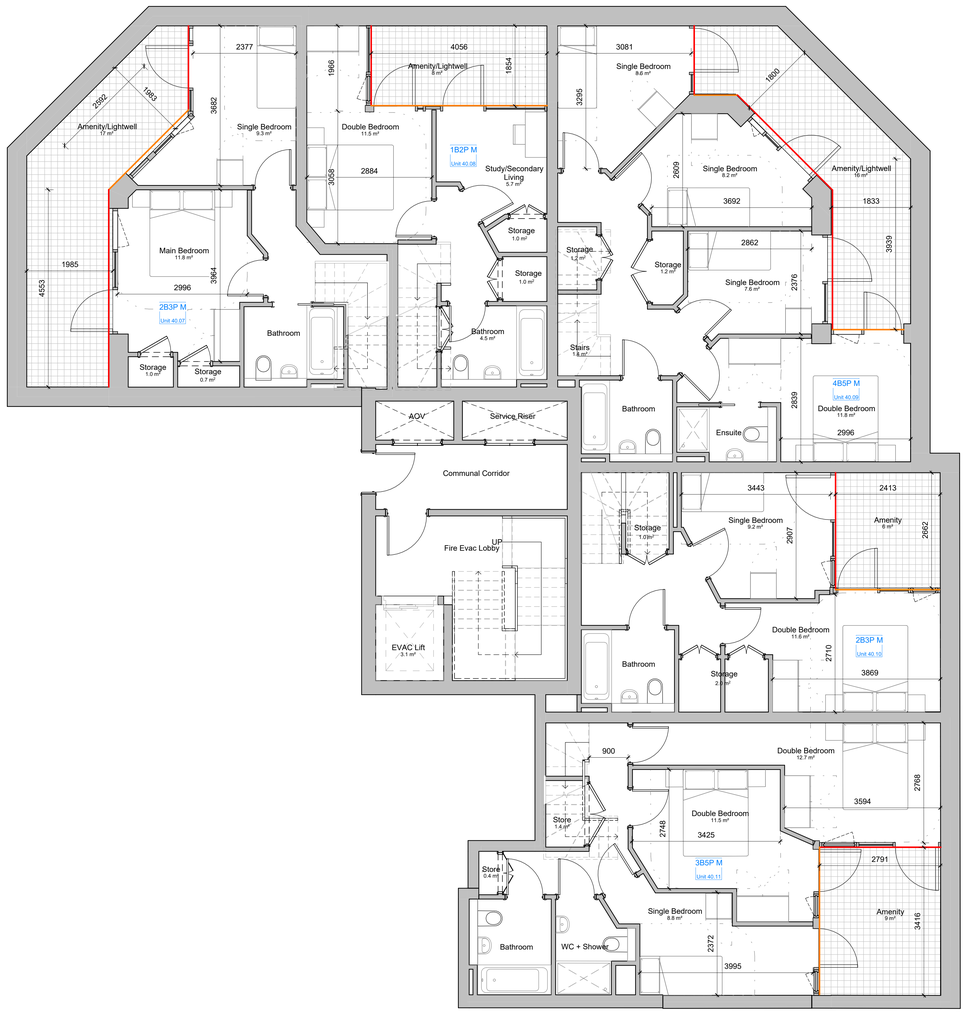

1 **Type NEE - Unit Plan - Level B1**
1 : 50

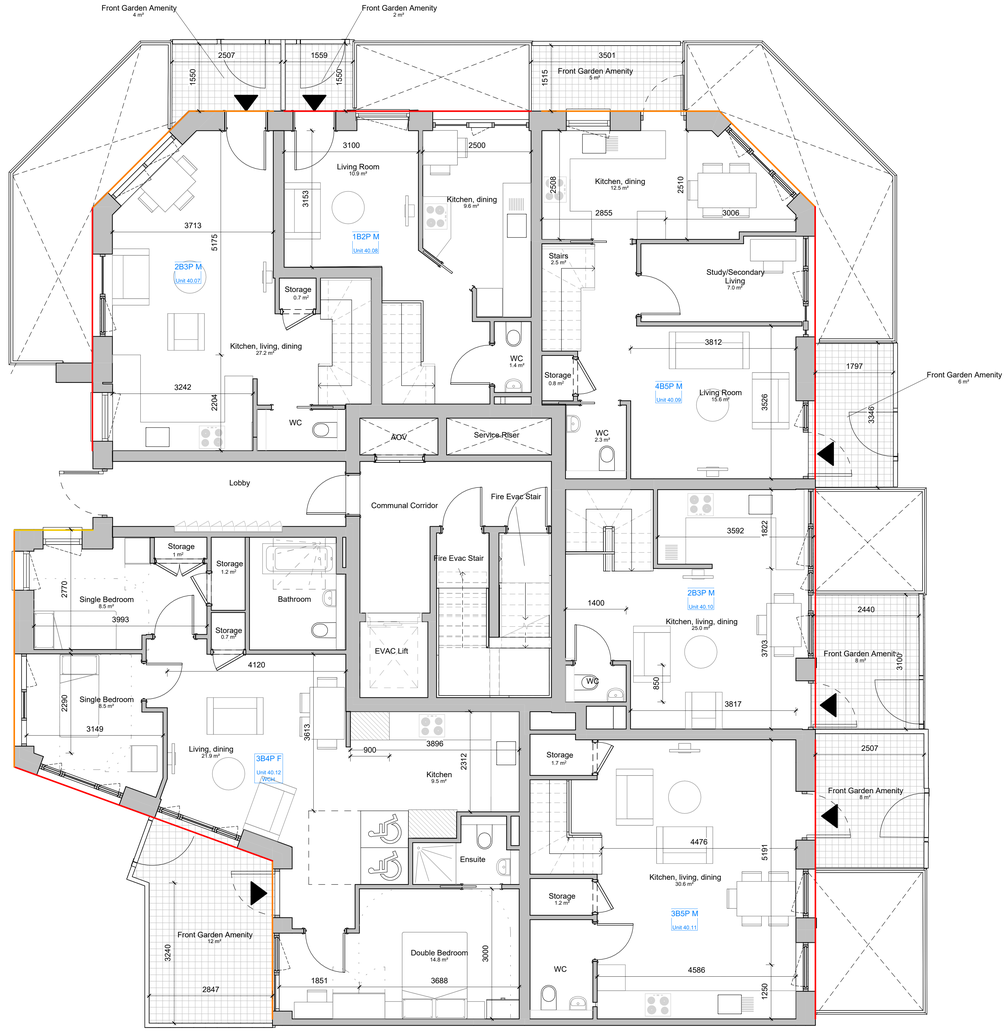


2 **Type NEE - Unit Plan - Level 00**
1 : 50

LONDON PLACEMAKING
Architecture • Development • Construction

STONEY WOOD QUARTER
LONDON BOROUGH OF BARNET

KEY PLAN:

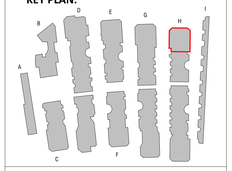

KEY:

Townhouse Aspect Orientation

- Primary Aspect
- Secondary Aspect
- Tertiary Aspect

NOTES:

SCALE 1:50 @ A0
0m 0.5m 1m 1.5m 2.0m 2.5m

REVISION:

DATE	REVISION	DESCRIPTION
19.08.26	P01	Issued for Planning

PROJECT ADDRESS:	34 The Fairway, Barnet, London, NW7 3HS
CLIENT:	Fairway Barnet Ltd
DRAWING NAME:	Type NEE - Unit Plans - Level B1 & 00
PURPOSE:	Issued for Planning
DRAWING NO_ ISSUE NO:	SWQ - LPM - NE - ZZ - DR - A - 2110
SCALE:	1 : 50 @ A0



1 **Type NEE - Unit Plan - Level 01**
1 : 50




2 **Type NEE - Unit Plan - Level 02**
1 : 50

LONDON PLACEMAKING
Architecture • Development • Construction

STONEY WOOD QUARTER
LONDON BOROUGH OF BARNET

KEY PLAN:

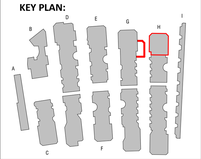

KEY:

Townhouse Aspect Orientation

- Primary Aspect
- Secondary Aspect
- Tertiary Aspect


NOTES:

SCALE: 1:50 @ A0
0m 0.5m 1m 1.5m 2.0m 2.5m

REVISION:

DATE	REVISION	DESCRIPTION
10.08.26	2501	Issued for Planning

PROJECT ADDRESS:	34 The Fairway, Barnet, London, NW7 3HS
CLIENT:	Fairway Barnet Ltd
DRAWING NAME:	Type NEE- Unit Plans - Level 01 & 02
PURPOSE:	Issued for Planning
DRAWING NO_ ISSUE NO:	SWQ - LPM - NE - ZZ - DR - A - 2111
SCALE:	1 : 50 @ A0

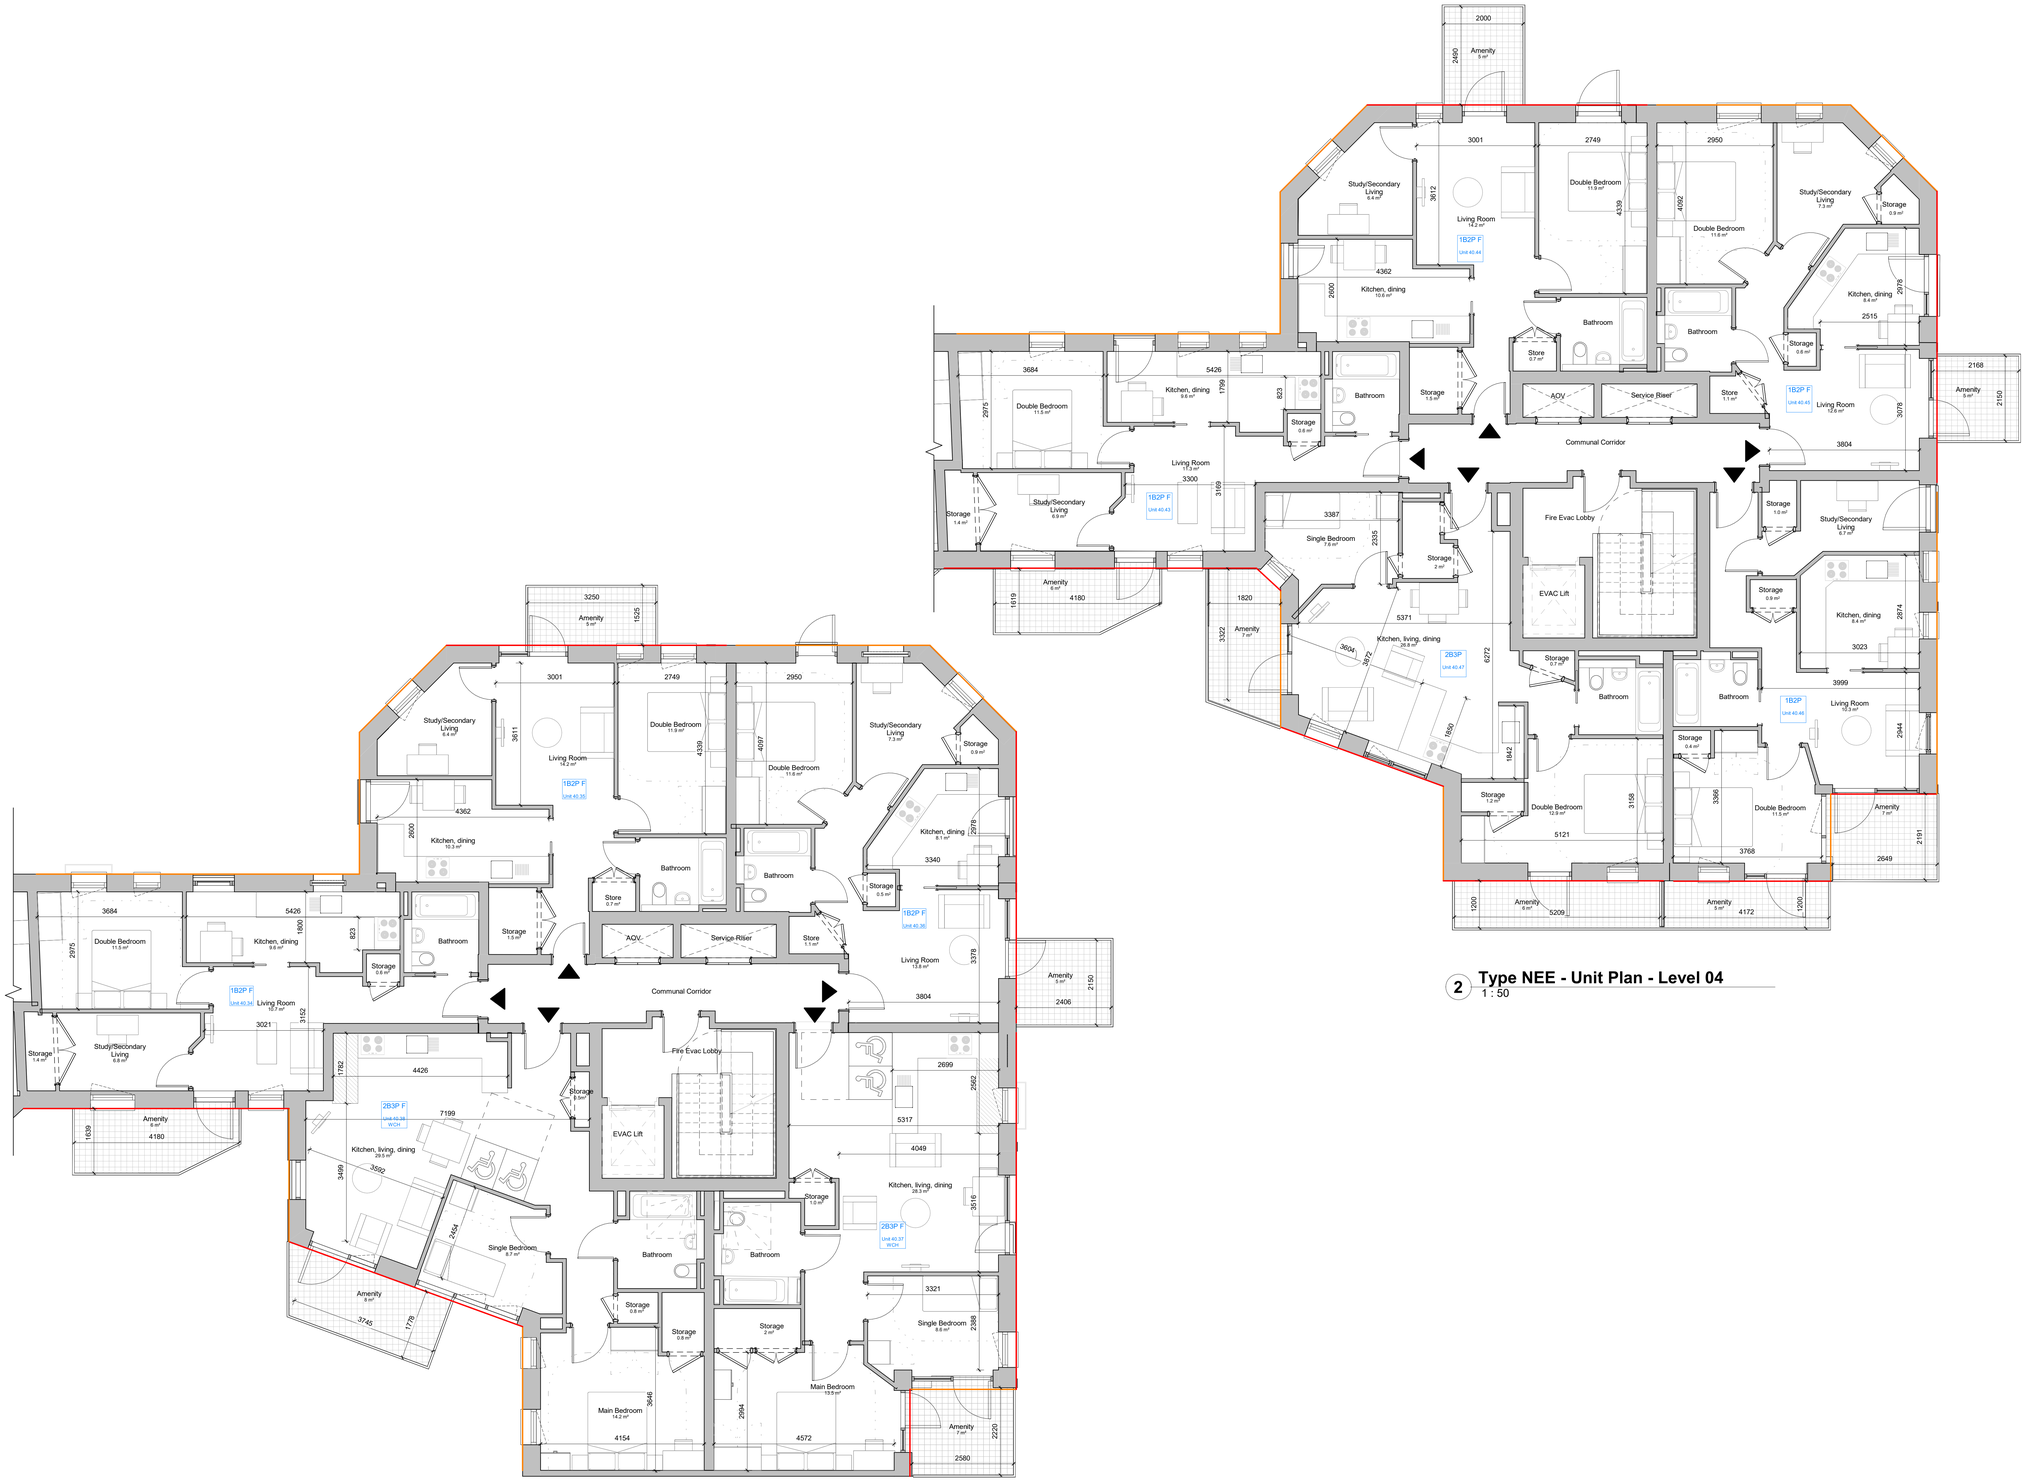


1 Type NEE - Unit Plan - Level 03
1 : 50

2 Type NEE - Unit Plan - Level 04
1 : 50

LONDON PLACEMAKING
Architecture • Development • Construction

STONEY WOOD QUARTER
LONDON BOROUGH OF BARNET

KEY PLAN:

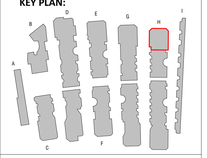

KEY:

Townhouse Aspect Orientation

- Primary Aspect
- Secondary Aspect
- Tertiary Aspect

NOTES:

SCALE 1:50 - @ A0
0m 0.5m 1m 1.5m 2.0m 2.5m


REVISION:

DATE	REVISION	DESCRIPTION
10.09.25	P01	Issued for Planning

PROJECT ADDRESS:	34 The Fairway, Barnet, London, NW7 3HS
CLIENT:	Fairway Barnet Ltd
DRAWING NAME:	Type NEE- Unit Plans - Level 03 & 04
PURPOSE:	Issued for Planning
DRAWING NO_	SWQ - LPM - NE - ZZ - DR - A - 2112
ISSUE NO:	
SCALE:	1 : 50 @ A0



1 Type NEW - Unit Plan - Level B1
1 : 50

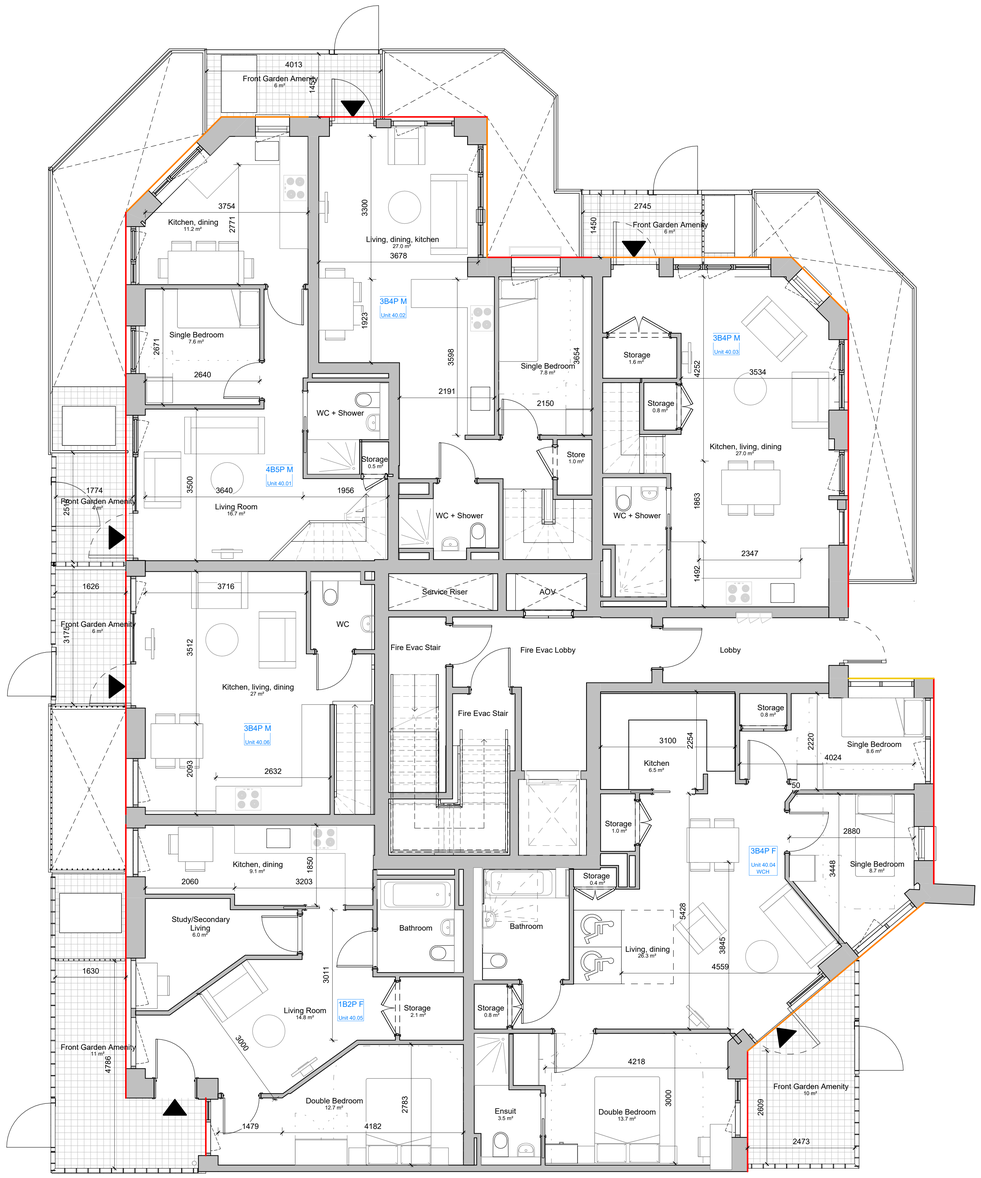


2 Type NEW - Unit Plan - Level 00
1 : 50

LONDON PLACEMAKING
Architecture • Development • Construction

STONEY WOOD QUARTER
LONDON BOROUGH OF BARNET

KEY PLAN:

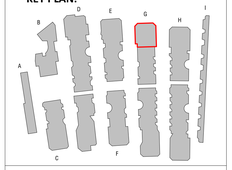

KEY:

Townhouse Aspect Orientation

- Primary Aspect
- Secondary Aspect
- Tertiary Aspect


NOTES:

SCALE 1:50 @ A0
0m 0.5m 1m 1.5m 2.0m 2.5m

REVISION:

DATE	REVISION	DESCRIPTION
19.08.26	P01	Issued for Planning

PROJECT ADDRESS:	34 The Fairway, Barnet, London, NW7 3HS
CLIENT:	Fairway Barnet Ltd
DRAWING NAME:	Type NEW- Unit Plans - Level B1 & 00
PURPOSE:	Issued for Planning
DRAWING NO_ ISSUE NO:	SWQ - LPM - NE - ZZ - DR - A - 2115
SCALE:	1 : 50 @ A0

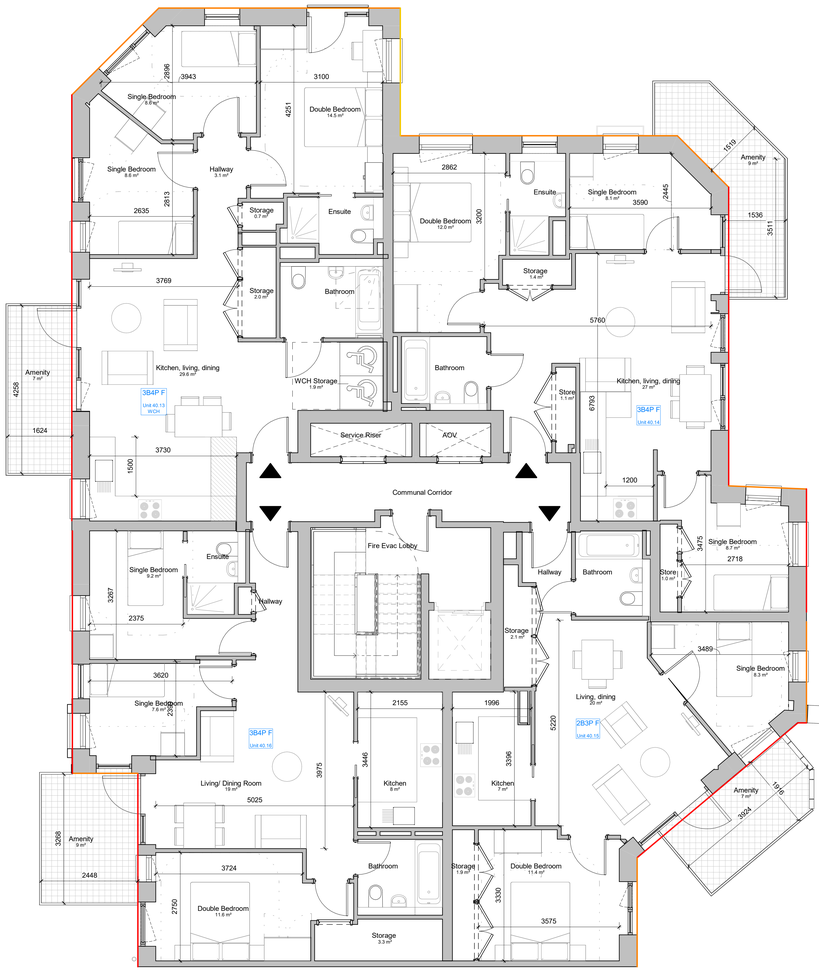


1 **Type NEW - Unit Plan - Level 01**
1 : 50

2 **Type NEW - Unit Plan - Level 02**
1 : 50

LONDON PLACEMAKING
Architecture • Development • Construction

STONEY WOOD QUARTER
LONDON BOROUGH OF BARNET

KEY PLAN:

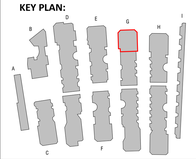

KEY:

Townhouse Aspect Orientation

- Primary Aspect
- Secondary Aspect
- Tertiary Aspect


NOTES:

SCALE: 1:50 @ A0
0m 0.5m 1m 1.5m 2.0m 2.5m


REVISION:

DATE	REVISION	DESCRIPTION
15.09.25	[illegible]	Issued for Planning

PROJECT ADDRESS:	34 The Fairway, Barnet, London, NW7 3HS
CLIENT:	Fairway Barnet Ltd
DRAWING NAME:	Type NEW- Unit Plans - Level 01 & 02
PURPOSE:	Issued for Planning
DRAWING NO_	SWQ - LPM - NE - ZZ - DR - A - 2116
ISSUE NO:	
SCALE:	1 : 50 @ A0

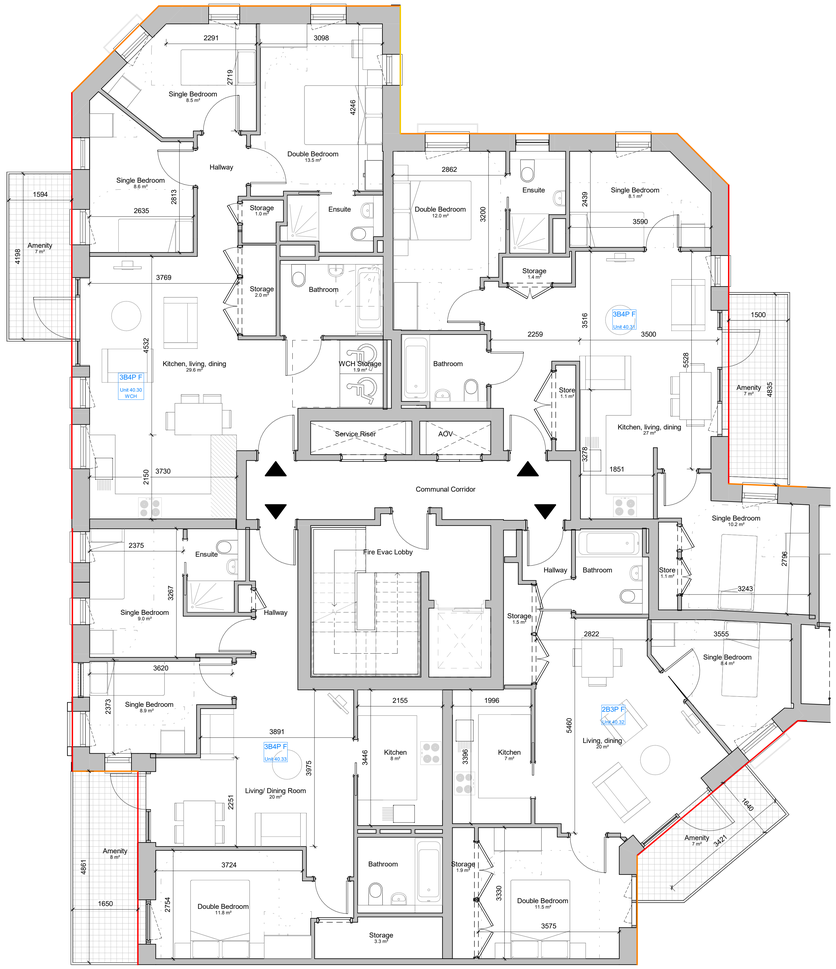

1 **Type NEW - Unit Plan - Level 03**
1 : 50

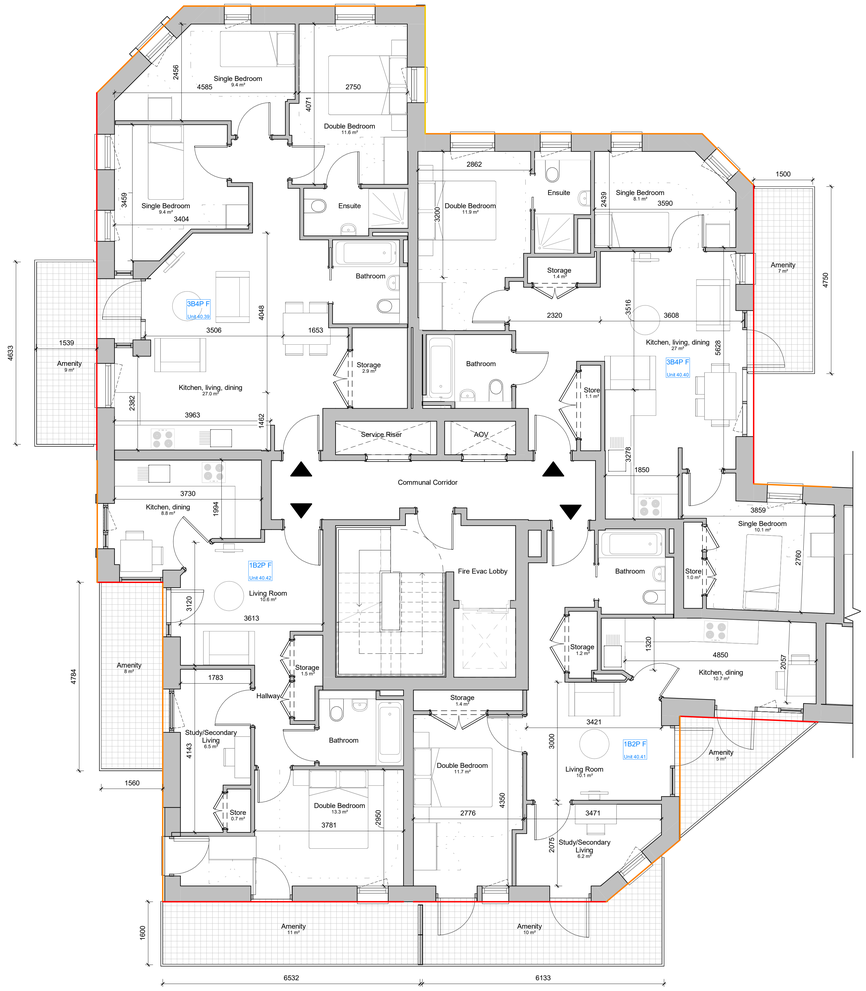


2 **Type NEW - Unit Plan - Level 04**
1 : 50

LONDON PLACEMAKING
Architecture • Development • Construction

STONEY WOOD QUARTER
LONDON BOROUGH OF BARNET

KEY PLAN:

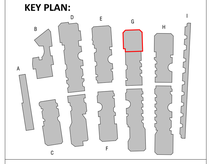

KEY:

Townhouse Aspect Orientation

- Primary Aspect
- Secondary Aspect
- Tertiary Aspect


NOTES:

SCALE 1:50 @ A0

REVISION:

DATE	REVISION	DESCRIPTION
10.09.26	P01	Issued for Planning

PROJECT ADDRESS:	34 The Fairway, Barnet, London, NW7 3HS
CLIENT:	Fairway Barnet Ltd
DRAWING NAME:	Type NEW- Unit Plans - Level 03 & 04
PURPOSE:	Issued for Planning
DRAWING NO_ ISSUE NO:	SWQ - LPM - NE - ZZ - DR - A - 2117
SCALE:	1 : 50 @ A0

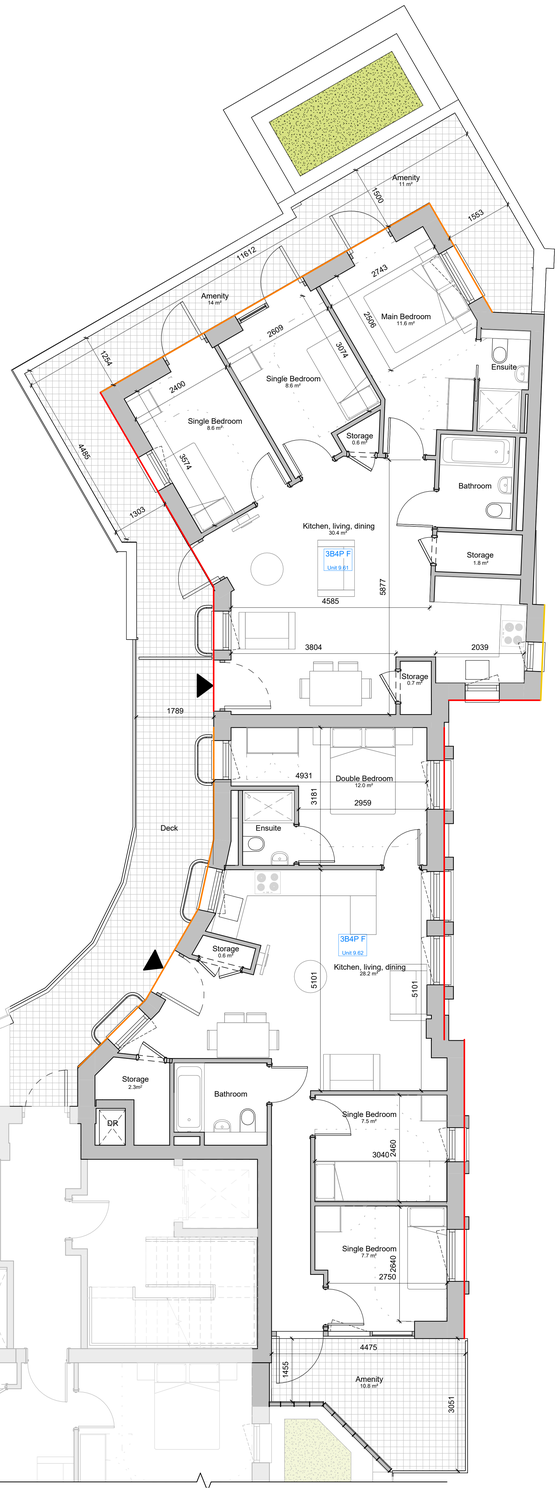


1 Type NWW (N) - Unit Plan - Level 05

1 : 50

LONDON PLACEMAKING
Architecture • Development • Construction

STONEY WOOD QUARTER
LONDON BOROUGH OF BARNET

KEY PLAN:

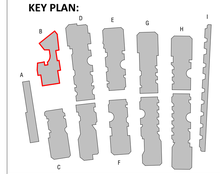

KEY:

Townhouse Aspect Orientation

- Primary Aspect
- Secondary Aspect
- Tertiary Aspect


NOTES:

SCALE 1:50 @ A0
0m 0.5m 1m 1.5m 2.0m 2.5m

REVISION:

DATE	REVISION	DESCRIPTION
19.08.26	P01	Issued for Planning

PROJECT ADDRESS:	34 The Fairway, Barnet, London, NW7 3HS
CLIENT:	Fairway Barnet Ltd
DRAWING NAME:	Type NWW (N) - Unit Plans - Level 05
PURPOSE:	Issued for Planning
DRAWING NO_	SWQ - LPM - NW - 05 - DR - A - 2123
ISSUE NO:	
SCALE:	1 : 50 @ A0

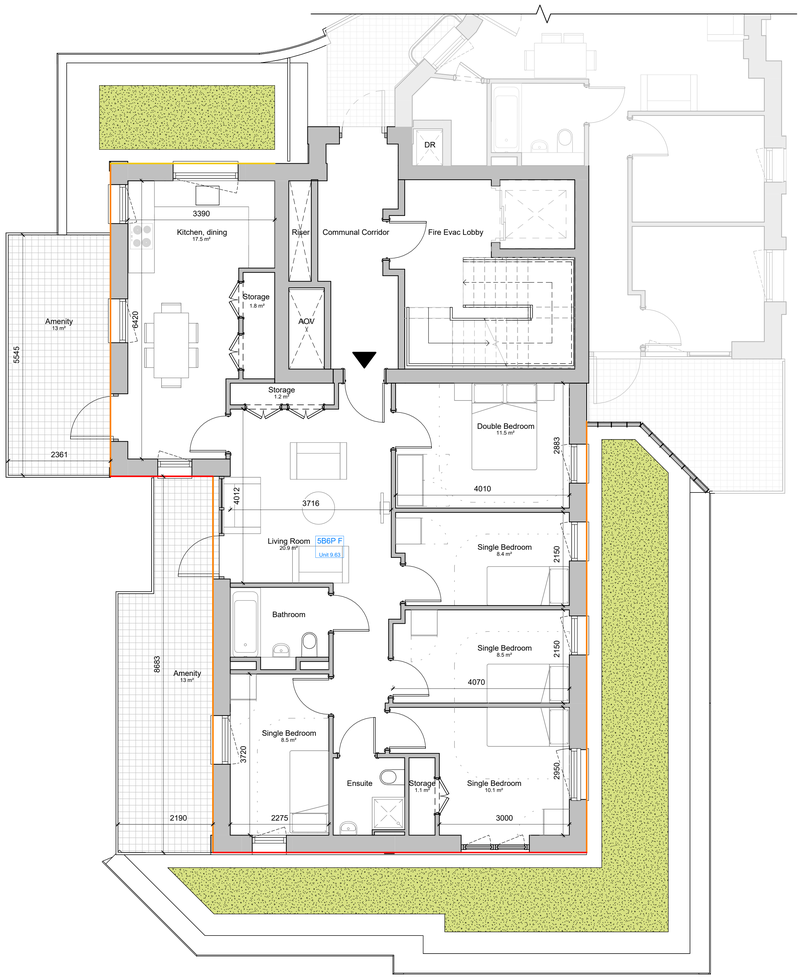


1 Type NWW (S) - Unit Plan - Level 05

1 : 50

LONDON PLACEMAKING
Architecture • Development • Construction

STONEY WOOD QUARTER
LONDON BOROUGH OF BARNET

KEY PLAN:

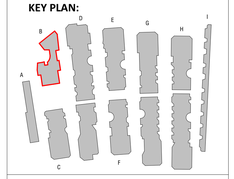

KEY:

Townhouse Aspect Orientation

- Primary Aspect
- Secondary Aspect
- Tertiary Aspect

NOTES:

SCALE 1:50 @ A0
0m 0.5m 1m 1.5m 2.0m 2.5m

REVISION:

DATE	REVISION	DESCRIPTION
19.06.26	P01	Issued for Planning

PROJECT ADDRESS:	**34 The Fairway, Barnet, London, NW7 3HS**
CLIENT:	**Fairway Barnet Ltd**
DRAWING NAME:	**Type NWW (S) - Unit Plans - Level 05**
PURPOSE:	**Issued for Planning**
DRAWING NO_ ISSUE NO:	**SWQ - LPM - NW - 05 - DR - A - 2127**
SCALE:	**1 : 50 @ A0**




1 Type NWE - Unit Plan - Level 05

1 : 50

LONDON PLACEMAKING
Architecture • Development • Construction

STONEY WOOD QUARTER
LONDON BOROUGH OF BARNET

KEY PLAN:

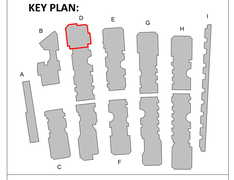

KEY:

Townhouse Aspect Orientation

- Primary Aspect
- Secondary Aspect
- Tertiary Aspect

NOTES:

SCALE 1:50 @ A0
0m 0.5m 1m 1.5m 2.0m 2.5m

REVISION:

DATE	REVISION	DESCRIPTION
19.08.26	P01	Issue for Planning

PROJECT ADDRESS:	34 The Fairway, Barnet, London, NW7 3HS
CLIENT:	Fairway Barnet Ltd
DRAWING NAME:	Type NWE - Unit Plans - Level 05
PURPOSE:	Issued for Planning
DRAWING NO_ ISSUE NO:	SWQ - LPM - NW - 05 - DR - A - 2131
SCALE:	1 : 50 @ A0



1 **Type NWW (N) - Unit Plan - Level B1**
1 : 50




2 **Type NWW (N) - Unit Plan - Level 00**
1 : 50

LONDON PLACEMAKING
Architecture • Development • Construction

STONEY WOOD QUARTER
LONDON BOROUGH OF BARNET

KEY PLAN:

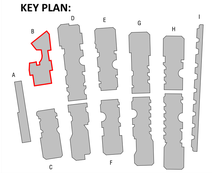

KEY:

Townhouse Aspect Orientation

- Primary Aspect
- Secondary Aspect
- Tertiary Aspect

NOTES:

SCALE 1:50 @ A0
0m 0.5m 1m 1.5m 2.0m 2.5m

REVISION:

DATE	REVISION	DESCRIPTION
19.08.26	P01	Issued for Planning

PROJECT ADDRESS:	34 The Fairway, Barnet, London, NW7 3HS
CLIENT:	Fairway Barnet Ltd
DRAWING NAME:	Type NWW (N) - Unit Plans - Level B1 & 00
PURPOSE:	Issued for Planning
DRAWING NO_ ISSUE NO:	SWQ - LPM - NW - ZZ - DR - A - 2120
SCALE:	1 : 50 @ A0



1 Type NWW (N) - Unit Plan - Level 01
1 : 50




2 Type NWW (N) - Unit Plan - Level 02
1 : 50

LONDON PLACEMAKING
Architecture • Development • Construction

STONEY WOOD QUARTER
LONDON BOROUGH OF BARNET

KEY PLAN:

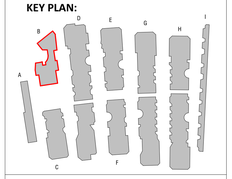

KEY:

Townhouse Aspect Orientation

- Primary Aspect
- Secondary Aspect
- Tertiary Aspect

NOTES:

SCALE 1:50 @ A0
0m 0.5m 1m 1.5m 2.0m 2.5m

REVISION:

DATE	REVISION	DESCRIPTION
19.04.26	P01	Issued for Planning

PROJECT ADDRESS:	34 The Fairway, Barnet, London, NW7 3HS
CLIENT:	Fairway Barnet Ltd
DRAWING NAME:	Type NWW (N) - Unit Plans - Level 01 & 02
PURPOSE:	Issued for Planning
DRAWING NO_ ISSUE NO:	SWQ - LPM - NW - ZZ - DR - A - 2121
SCALE:	1 : 50 @ A0




1 **Type NWW (N) - Unit Plan - Level 03**
1 : 50



2 **Type NWW (N) - Unit Plan - Level 04**
1 : 50

KEY PLAN:

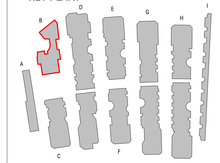

KEY:

Townhouse Aspect Orientation

- Primary Aspect
- Secondary Aspect
- Tertiary Aspect


NOTES:

SCALE 1:50 @ A0
0m 0.5m 1m 1.5m 2.0m 2.5m

REVISION:

DATE	REVISION	DESCRIPTION
19.06.26	P01	Issued for Planning

PROJECT ADDRESS:	34 The Fairway, Barnet, London, NW7 3HS
CLIENT:	Fairway Barnet Ltd
DRAWING NAME:	Type NWW (N) - Unit Plans - Level 03 & 04
PURPOSE:	Issued for Planning
DRAWING NO_ ISSUE NO:	SWQ - LPM - NW - ZZ - DR - A - 2122
SCALE:	1 : 50 @ A0

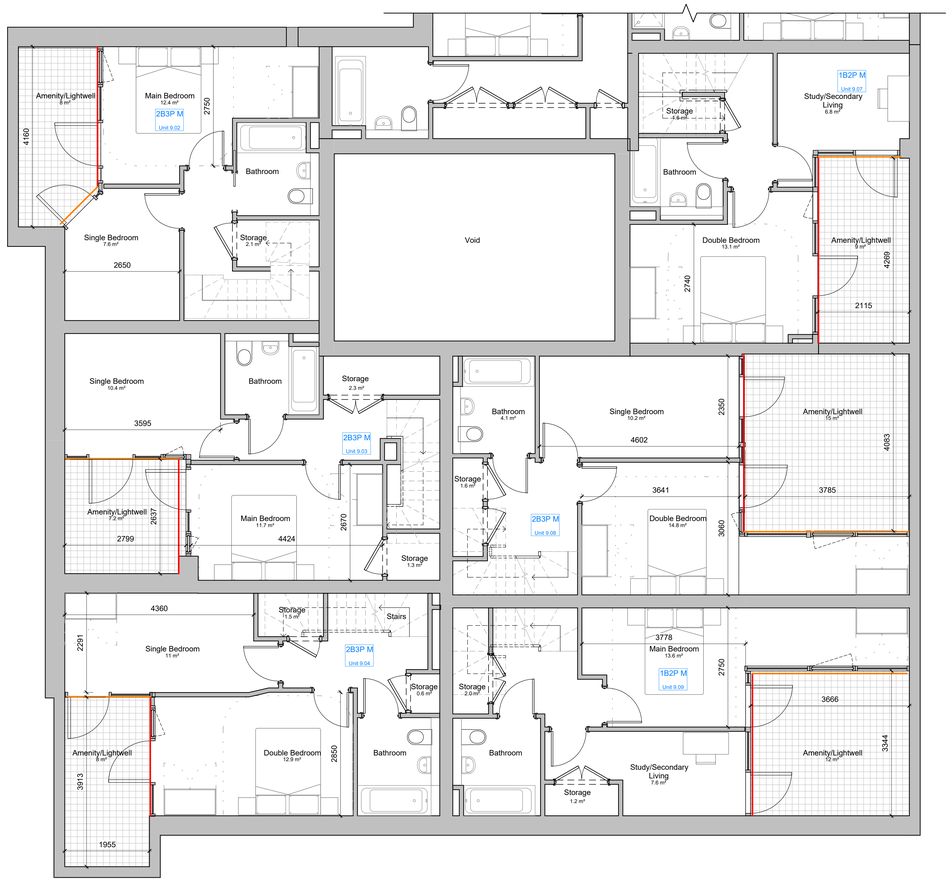


1 Type NWW (S) - Unit Plan - Level B1
1 : 50



2 Type NWW (S) - Unit Plan - Level 00
1 : 50

KEY PLAN:

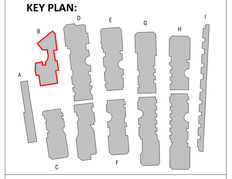

KEY:

Townhouse Aspect Orientation

- Primary Aspect
- Secondary Aspect
- Tertiary Aspect


NOTES:

SCALE 1:50 @ A0
0m 0.5m 1m 1.5m 2.0m 2.5m


REVISION:

DATE	REVISION	DESCRIPTION
19.06.26	P01	Issued for Planning

PROJECT ADDRESS:	34 The Fairway, Barnet, London, NW7 3HS
CLIENT:	Fairway Barnet Ltd
DRAWING NAME:	Type NWW (S) - Unit Plans - Level B1 & 00
PURPOSE:	Issued for Planning
DRAWING NO_	SWQ - LPM - NW - ZZ - DR - A - 2124
ISSUE NO:	
SCALE:	1 : 50 @ A0

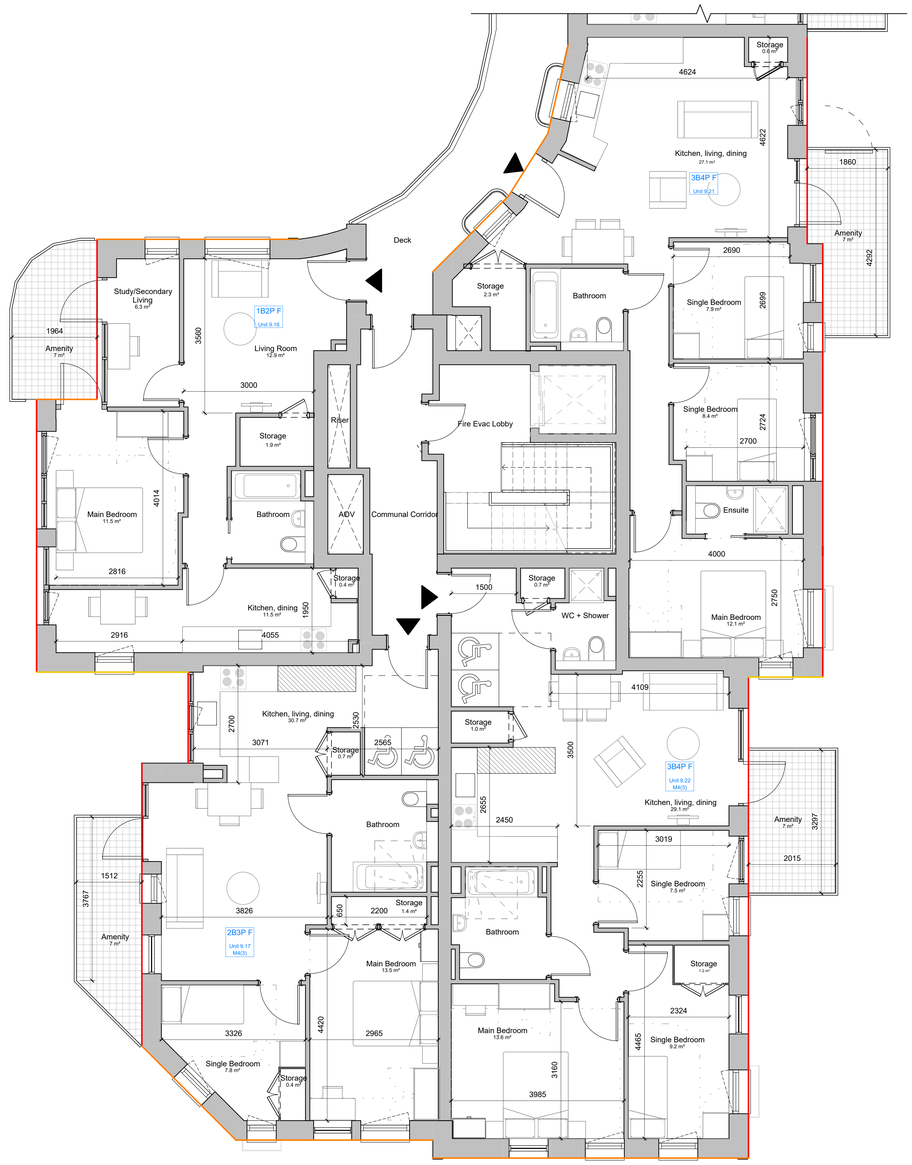

1 **Type NWW (S) - Unit Plan - Level 01**
1 : 50

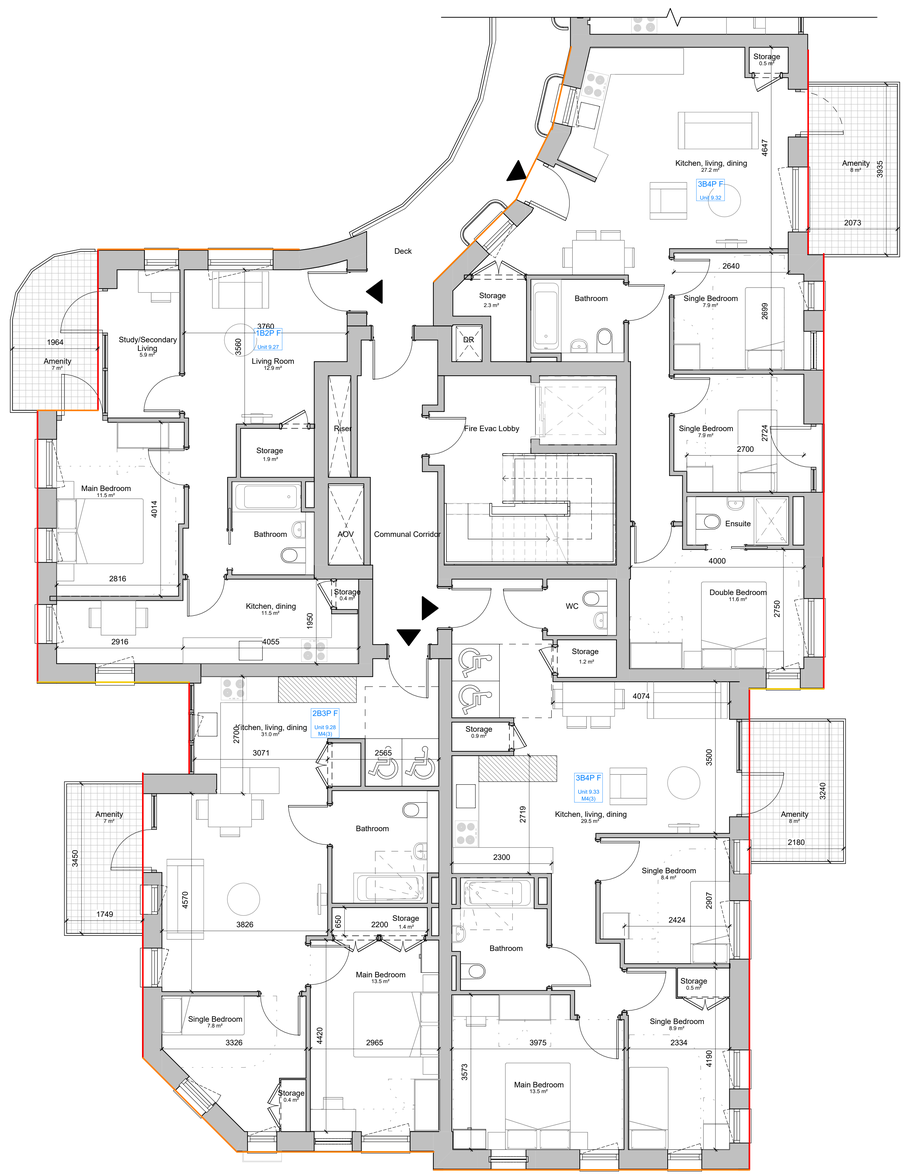


2 **Type NWW (S) - Unit Plan - Level 02**
1 : 50

LONDON PLACEMAKING
Architecture • Development • Construction

STONEY WOOD QUARTER
LONDON BOROUGH OF BARNET

KEY PLAN:

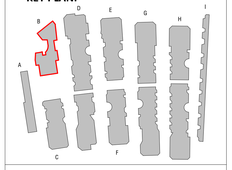

KEY:

Townhouse Aspect Orientation

- Primary Aspect
- Secondary Aspect
- Tertiary Aspect


NOTES:

SCALE 1:50 @ A0
0m 0.5m 1m 1.5m 2.0m 2.5m


REVISION:

DATE	REVISION	DESCRIPTION
19.08.26	P01	Issued for Planning

PROJECT ADDRESS:	34 The Fairway, Barnet, London, NW7 3HS
CLIENT:	Fairway Barnet Ltd
DRAWING NAME:	Type NWW (S) - Unit Plans - Level 01 & 02
PURPOSE:	Issued for Planning
DRAWING NO_ ISSUE NO:	SWQ - LPM - NW - ZZ - DR - A - 2125
SCALE:	1 : 50 @ A0

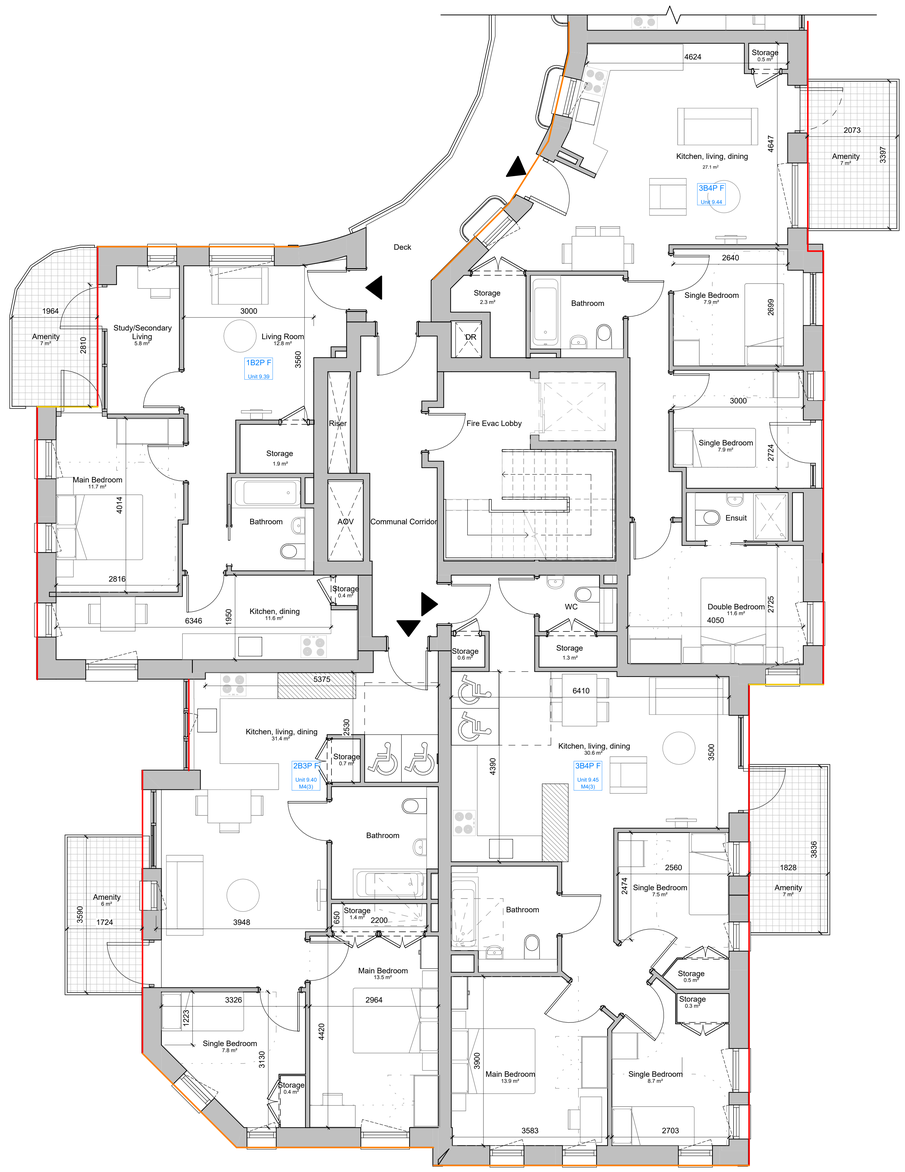

1 **Type NWW (S) - Unit Plan - Level 03**
1 : 50

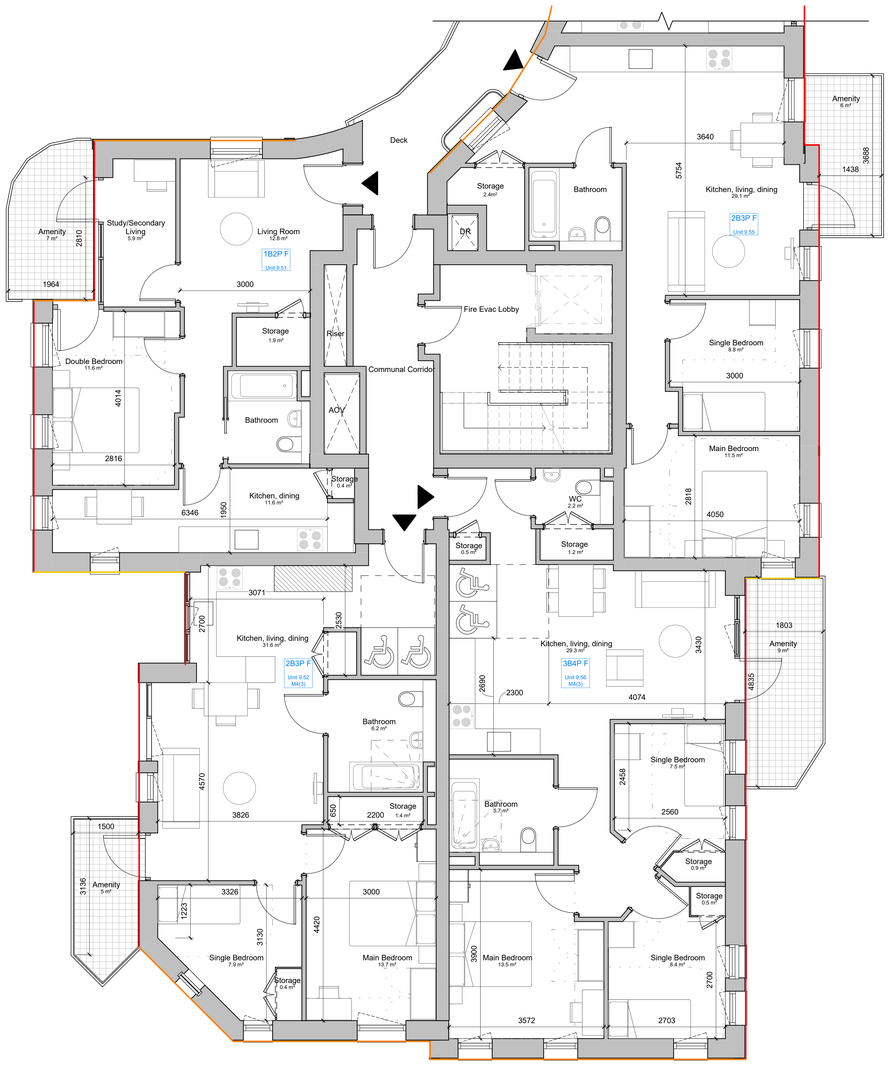


2 **Type NWW (S) - Unit Plan - Level 04**
1 : 50

LONDON PLACEMAKING
Architecture • Development • Construction

STONEY WOOD QUARTER
LONDON BOROUGH OF BARNET

KEY PLAN:

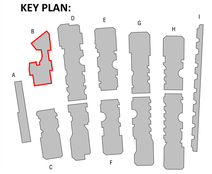

KEY:

Townhouse Aspect Orientation

- Primary Aspect
- Secondary Aspect
- Tertiary Aspect

NOTES:

SCALE 1:100 @ A0
0m 1m 2m 3m 4m 5m


REVISION:

DATE	REVISION	DESCRIPTION
19.08.26	P01	Issued for Planning

PROJECT ADDRESS:	**34 The Fairway, Barnet, London, NW7 3HS**
CLIENT:	**Fairway Barnet Ltd**
DRAWING NAME:	**Type NWW (S) - Unit Plans - Level 03 & 04**
PURPOSE:	**Issued for Planning**
DRAWING NO_ ISSUE NO:	**SWQ - LPM - NW - ZZ - DR - A - 2126**
SCALE:	**1 : 50 @ A0**



1 Type NWE - Unit Plan - Level B1
1 : 50

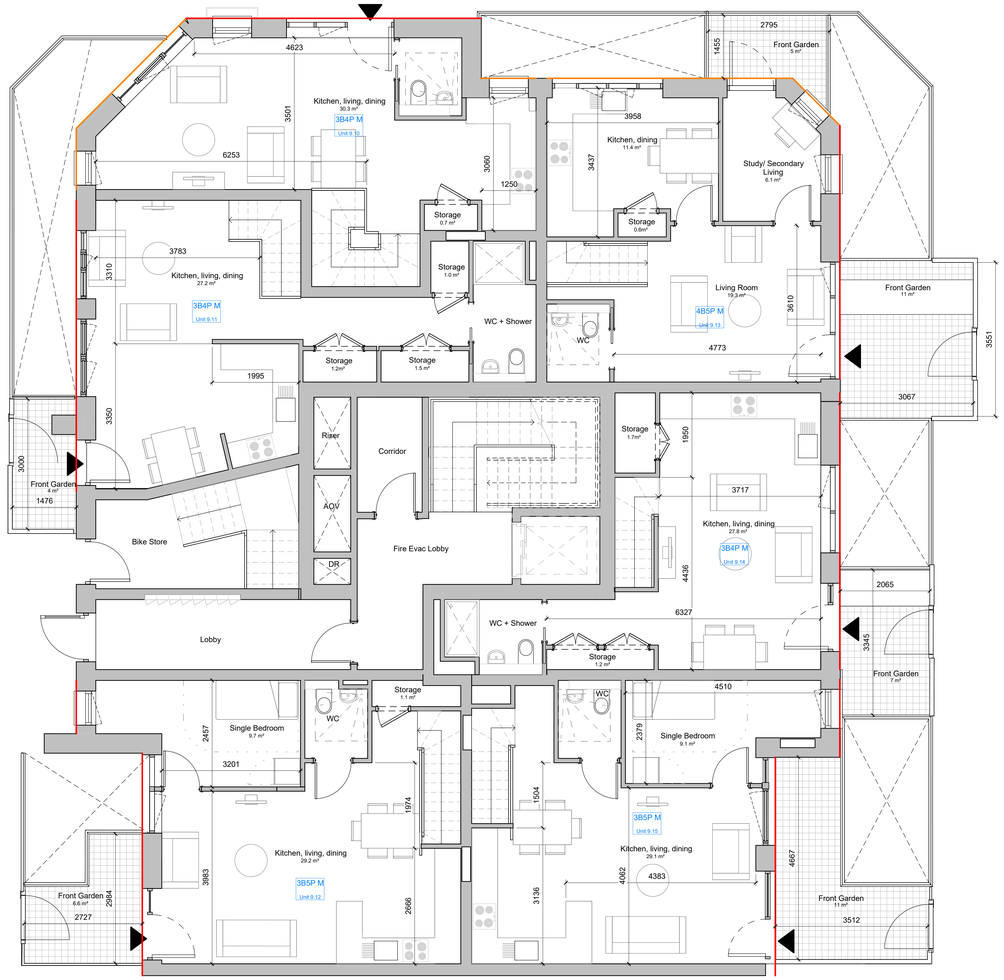


2 Type NWE - Unit Plan - Level 00
1 : 50

LONDON PLACEMAKING
Architecture • Development • Construction

STONEY WOOD QUARTER
LONDON BOROUGH OF BARNET

KEY PLAN:

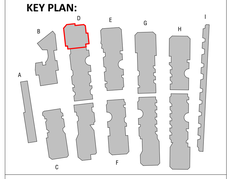

KEY:

Townhouse Aspect Orientation

- Primary Aspect
- Secondary Aspect
- Tertiary Aspect

NOTES:

SCALE 1:50 @ A0
0m 0.5m 1m 1.5m 2.0m 2.5m


REVISION:

DATE	REVISION	DESCRIPTION
19.08.26	P01	Issue for Planning

PROJECT ADDRESS:	34 The Fairway, Barnet, London, NW7 3HS
CLIENT:	Fairway Barnet Ltd
DRAWING NAME:	Type NWE - Unit Plans - Level B1 & 00
PURPOSE:	Issued for Planning
DRAWING NO_ ISSUE NO:	SWQ - LPM - NW(E) - ZZ - DR - A - 2128
SCALE:	1 : 50 @ A0




1 Type NWE - Unit Plan - Level 01
1 : 50

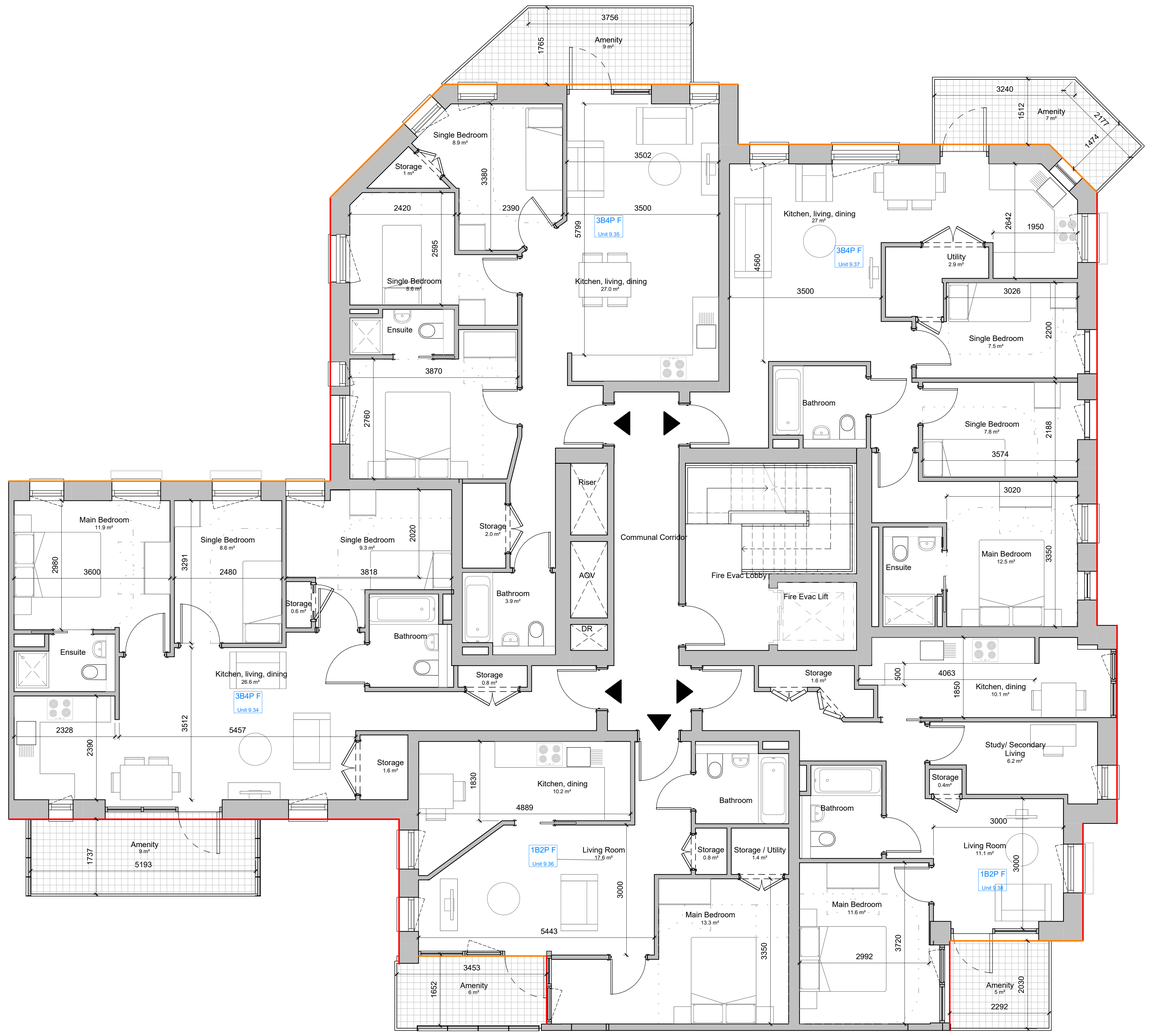

2 Type NWE - Unit Plan - Level 02
1 : 50

KEY PLAN:

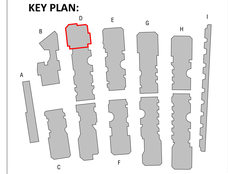

KEY:

Townhouse Aspect Orientation

- Primary Aspect
- Secondary Aspect
- Tertiary Aspect


NOTES:

SCALE 1:50 @ A0
0m 0.5m 1m 1.5m 2.0m 2.5m


REVISION:

DATE	REVISION	DESCRIPTION
19.08.26	P01	Issue for Planning

PROJECT ADDRESS:	34 The Fairway, Barnet, London, NW7 3HS
CLIENT:	Fairway Barnet Ltd
DRAWING NAME:	Type NWE - Unit Plans - Level 01 & 02
PURPOSE:	Issued for Planning
DRAWING NO_ ISSUE NO:	SWQ - LPM - NW - ZZ - DR - A - 2129
SCALE:	1 : 50 @ A0

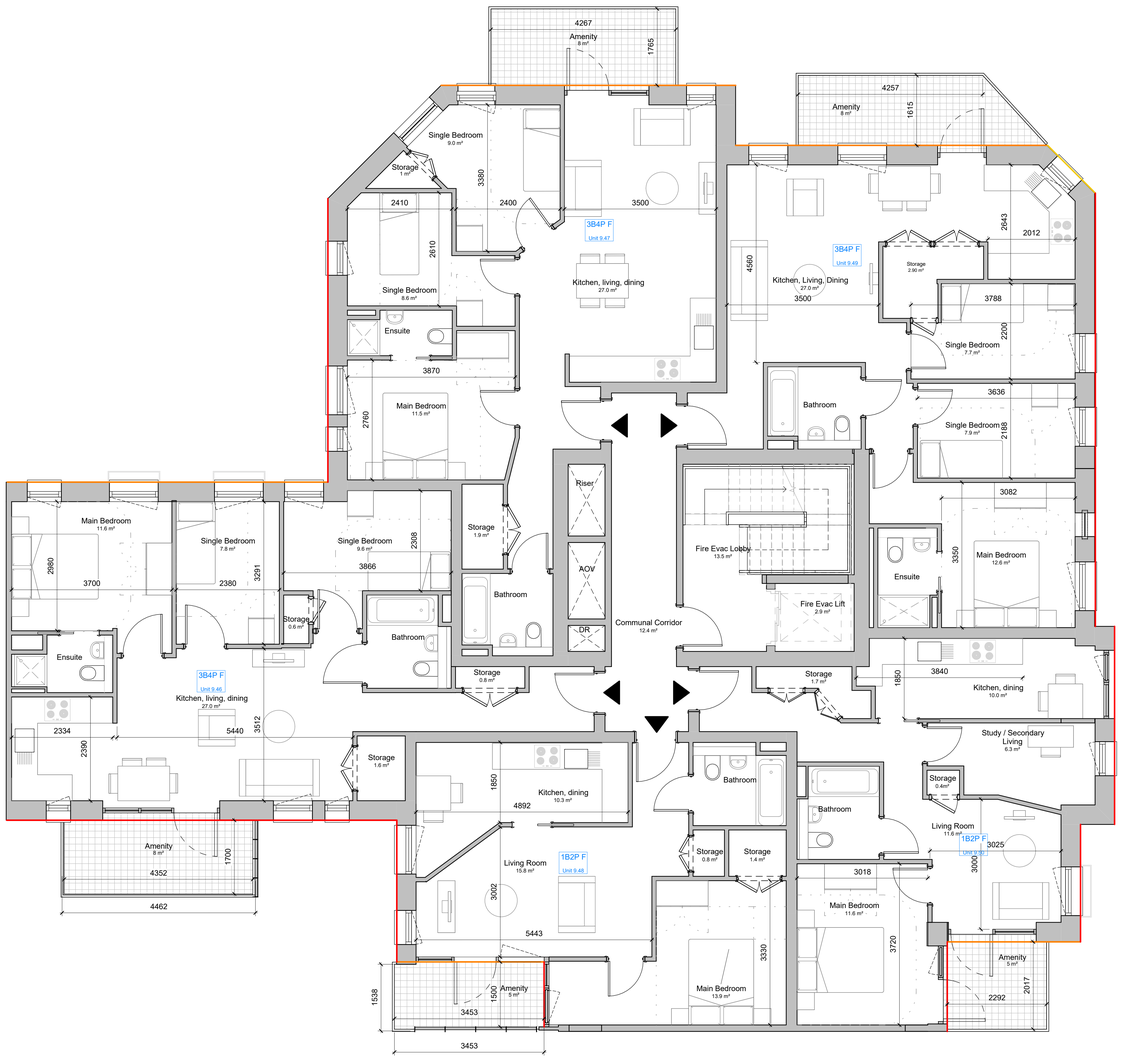


1 Type NWE - Unit Plan - Level 03
1 : 50

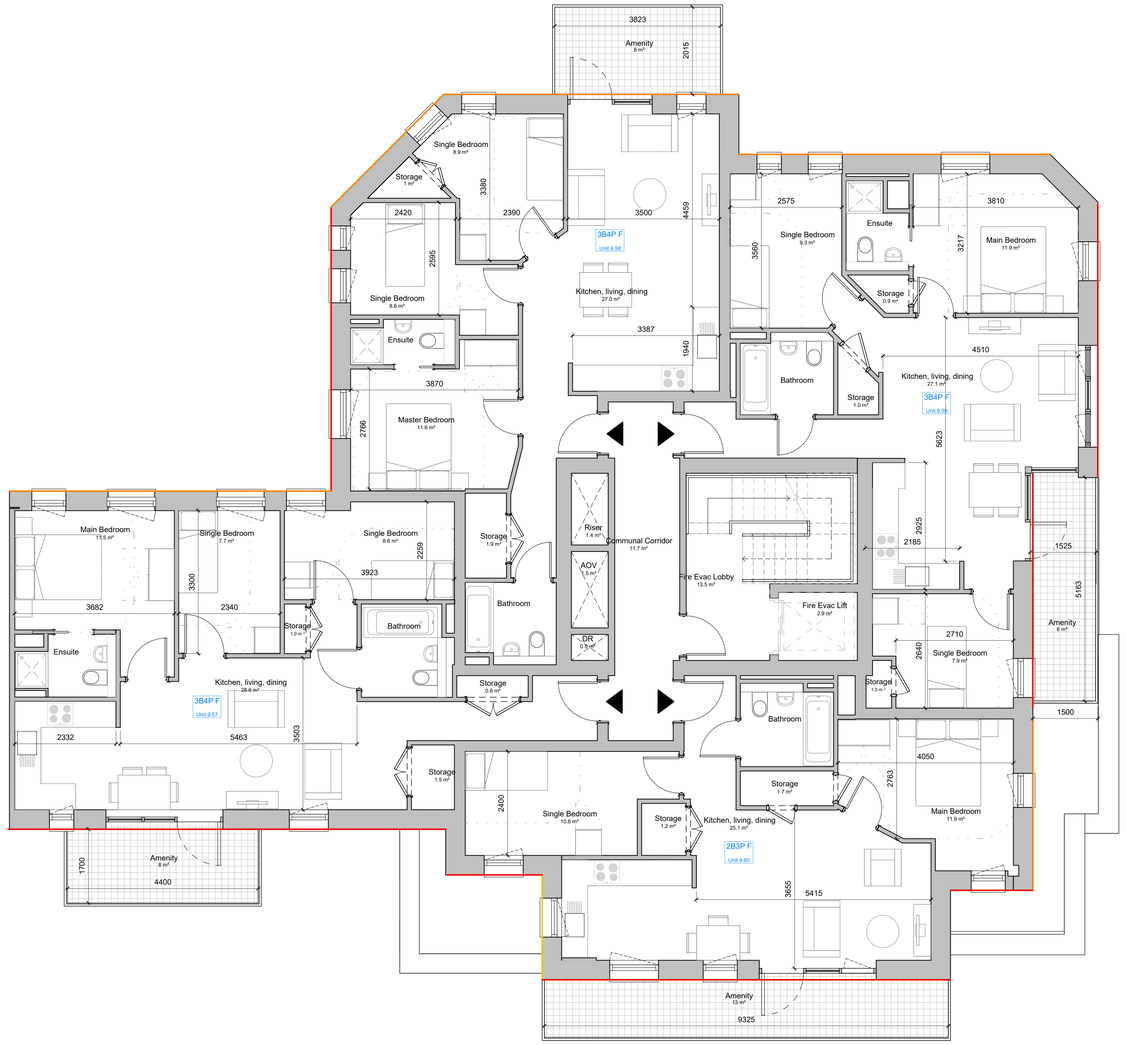

2 Type NWE - Unit Plan - Level 04
1 : 50

KEY PLAN:

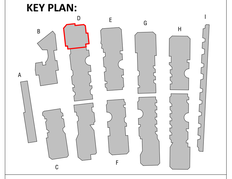

KEY:

Townhouse Aspect Orientation

- Primary Aspect
- Secondary Aspect
- Tertiary Aspect


NOTES:

SCALE 1:50 @ A0
0m 0.5m 1m 1.5m 2.0m 2.5m

REVISION:

DATE	REVISION	DESCRIPTION
19.08.26	P01	Issue for Planning

PROJECT ADDRESS:	34 The Fairway, Barnet, London, NW7 3HS
CLIENT:	Fairway Barnet Ltd
DRAWING NAME:	Type NWE - Unit Plans - Level 03 & 04
PURPOSE:	Issued for Planning
DRAWING NO_ ISSUE NO:	SWQ - LPM - NW - ZZ - DR - A - 2130
SCALE:	1 : 50 @ A0

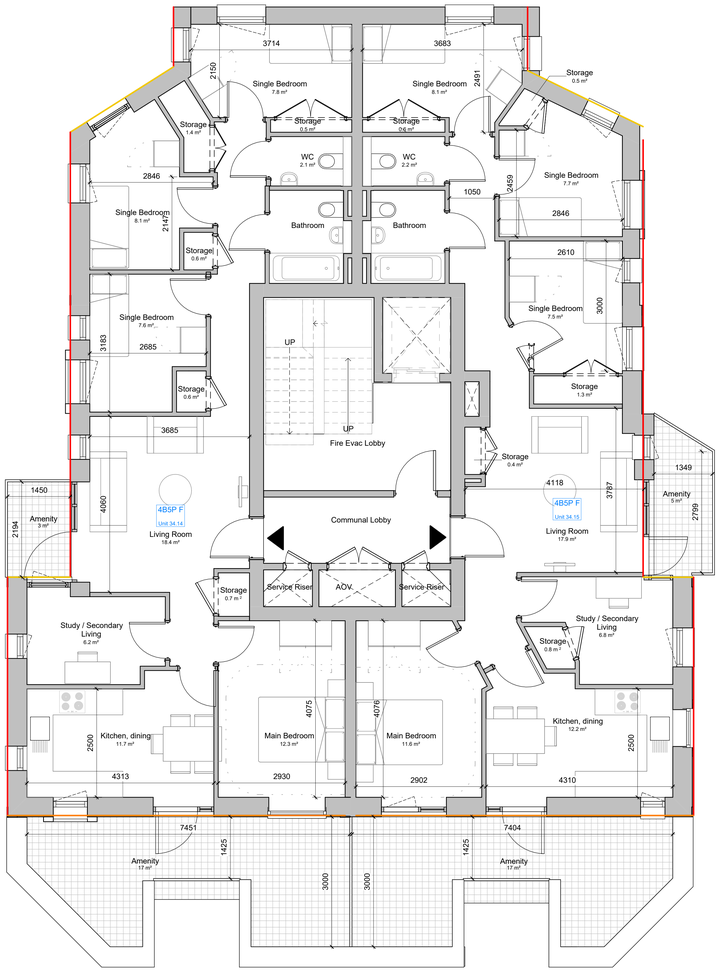


4 Type SC - Unit Plan - Level 04

1 : 50

LONDON PLACEMAKING
Architecture • Development • Construction

STONEY WOOD QUARTER
LONDON BOROUGH OF BARNET

KEY PLAN:

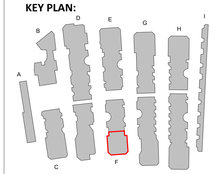

KEY:

Townhouse Aspect Orientation

- Primary Aspect
- Secondary Aspect
- Tertiary Aspect


NOTES:

SCALE 1:50 @ A0
0m 0.5m 1m 1.5m 2.0m 2.5m


REVISION:

DATE	REVISION	DESCRIPTION
19.06.26	P01	Issued for Planning

PROJECT ADDRESS:	34 The Fairway, Barnet, London, NW7 3HS
CLIENT:	Fairway Barnet Ltd
DRAWING NAME:	Type SC - Unit Plans - Level 04
PURPOSE:	Issued for Planning
DRAWING NO_	SWQ - LPM - SC - 04 - DR - A - 2137
ISSUE NO:	
SCALE:	1 : 50 @ A0

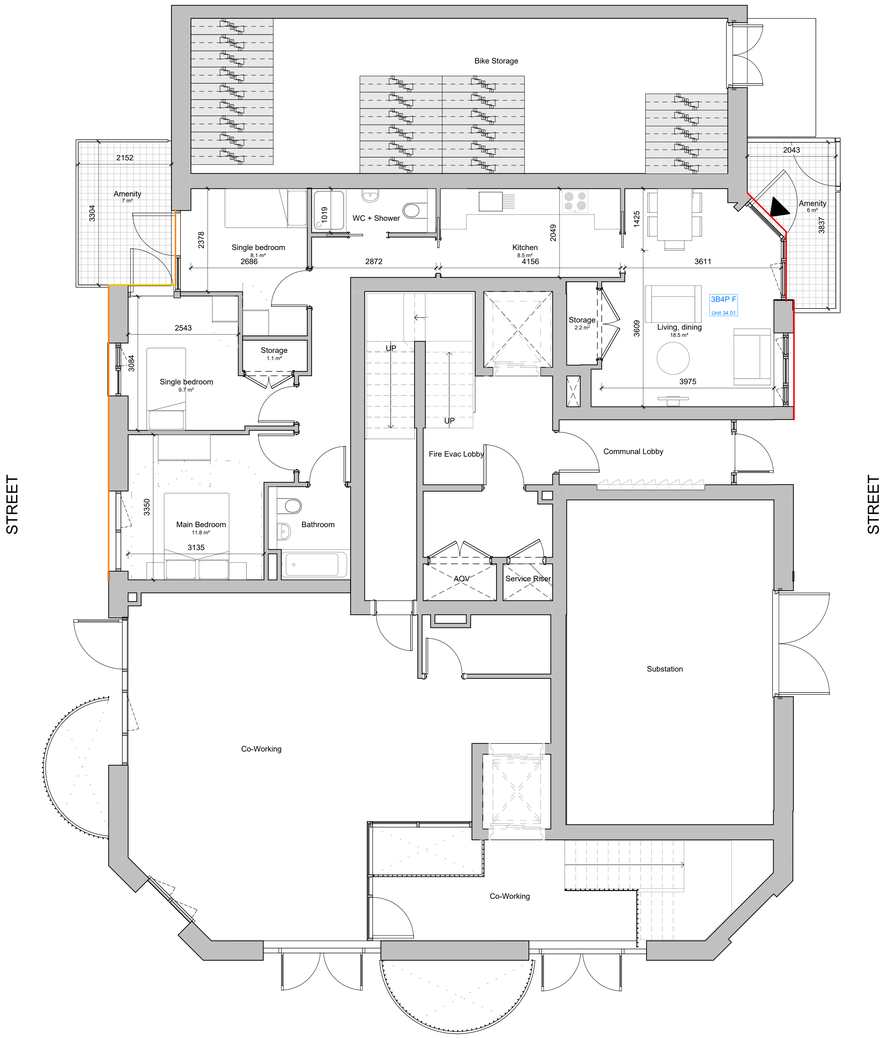

2 Type SC - Unit Plan - Level GF
1 : 50

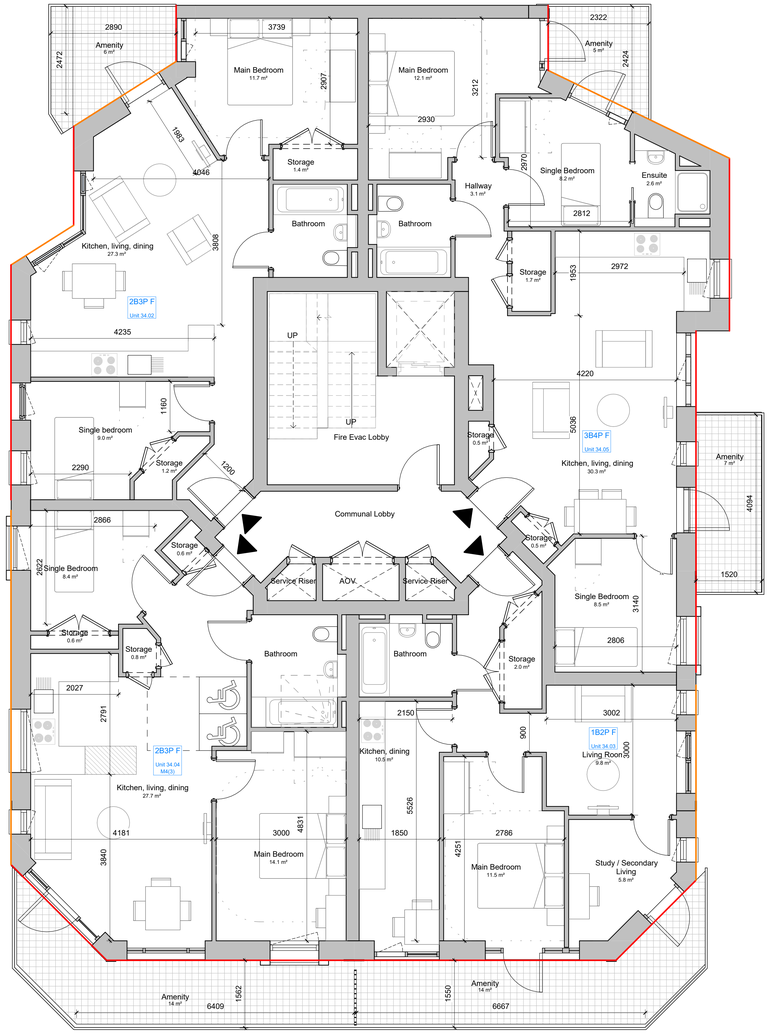


1 Type SC - Unit Plan - Level 01
1 : 50

LONDON PLACEMAKING
Architecture • Development • Construction

STONEY WOOD QUARTER
LONDON BOROUGH OF BARNET

KEY PLAN:

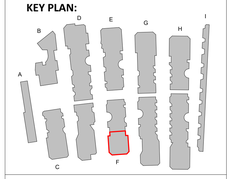

KEY:

Townhouse Aspect Orientation

- **Primary Aspect**
- **Secondary Aspect**
- **Tertiary Aspect**


NOTES:

SCALE 1:50 @ A0
0m 0.5m 1m 1.5m 2.0m 2.5m


REVISION:

DATE	REVISION	DESCRIPTION
19.08.20	P01	Issued for Planning

PROJECT ADDRESS:	**34 The Fairway, Barnet, London, NW7 3HS**
CLIENT:	**Fairway Barnet Ltd**
DRAWING NAME:	**Type SC - Unit Plans - Level 00 & 01**
PURPOSE:	**Issued for Planning**
DRAWING NO_ ISSUE NO:	**SWQ - LPM - SC - ZZ - DR - A - 2135**
SCALE:	**1 : 50 @ A0**

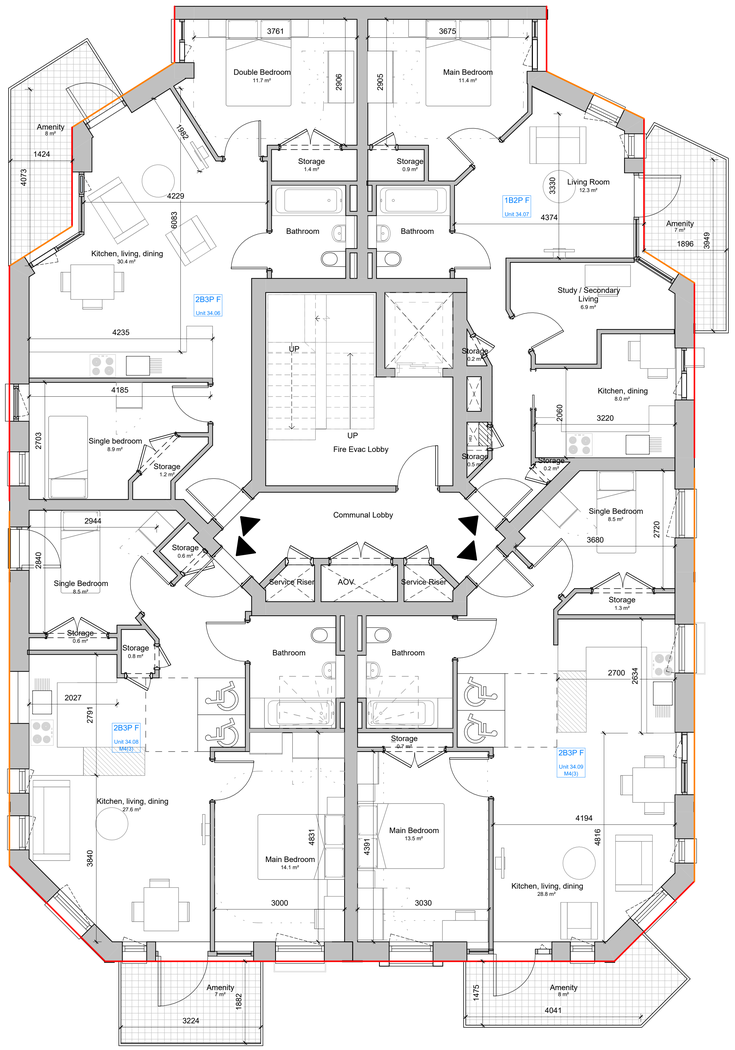

2 Type SC - Unit Plan - Level 02
1 : 50

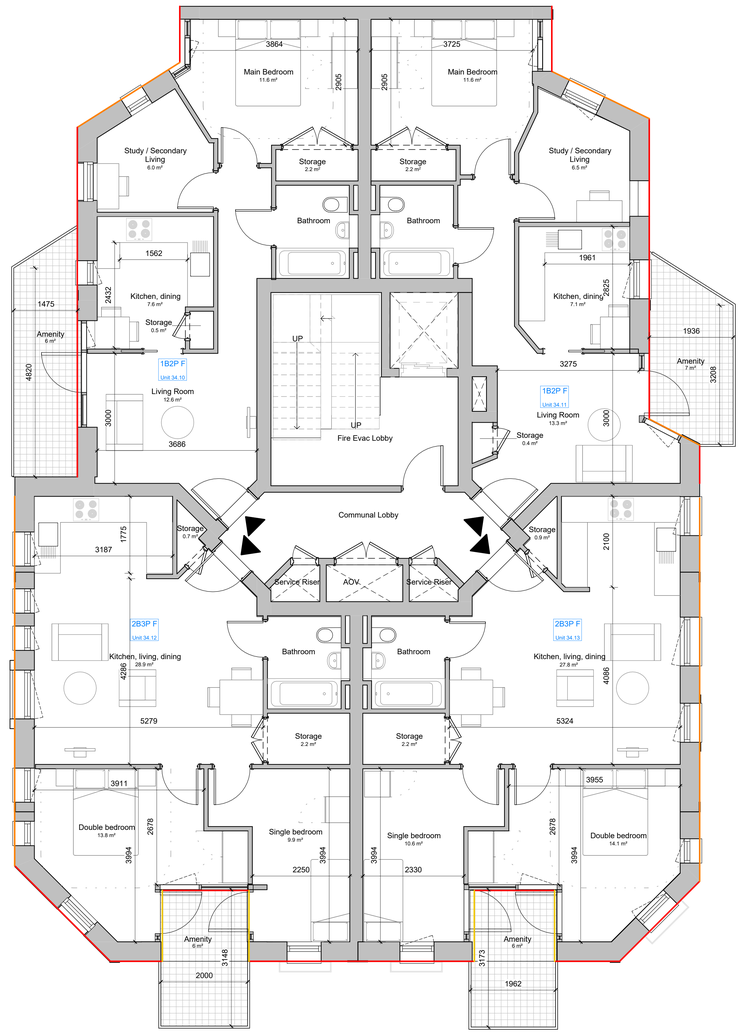


1 Type SC - Unit Plan - Level 03
1 : 50

LONDON PLACEMAKING
Architecture • Development • Construction

STONEY WOOD QUARTER
LONDON BOROUGH OF BARNET

KEY PLAN:

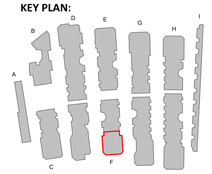

KEY:

Townhouse Aspect Orientation

- Primary Aspect
- Secondary Aspect
- Tertiary Aspect

NOTES:

SCALE 1:50 @ A0
0m 0.5m 1m 1.5m 2.0m 2.5m


REVISION:

DATE	REVISION	DESCRIPTION
19.08.26	P01	Issued for Planning

PROJECT ADDRESS:	34 The Fairway, Barnet, London, NW7 3HS
CLIENT:	Fairway Barnet Ltd
DRAWING NAME:	Type SC - Unit Plans - Level 02 & 03
PURPOSE:	Issued for Planning
DRAWING NO_ ISSUE NO:	SWQ - LPM - SC - ZZ - DR - A - 2136
SCALE:	1 : 50 @ A0



1 Type SEE - Unit Plan - Level B1
1 : 50

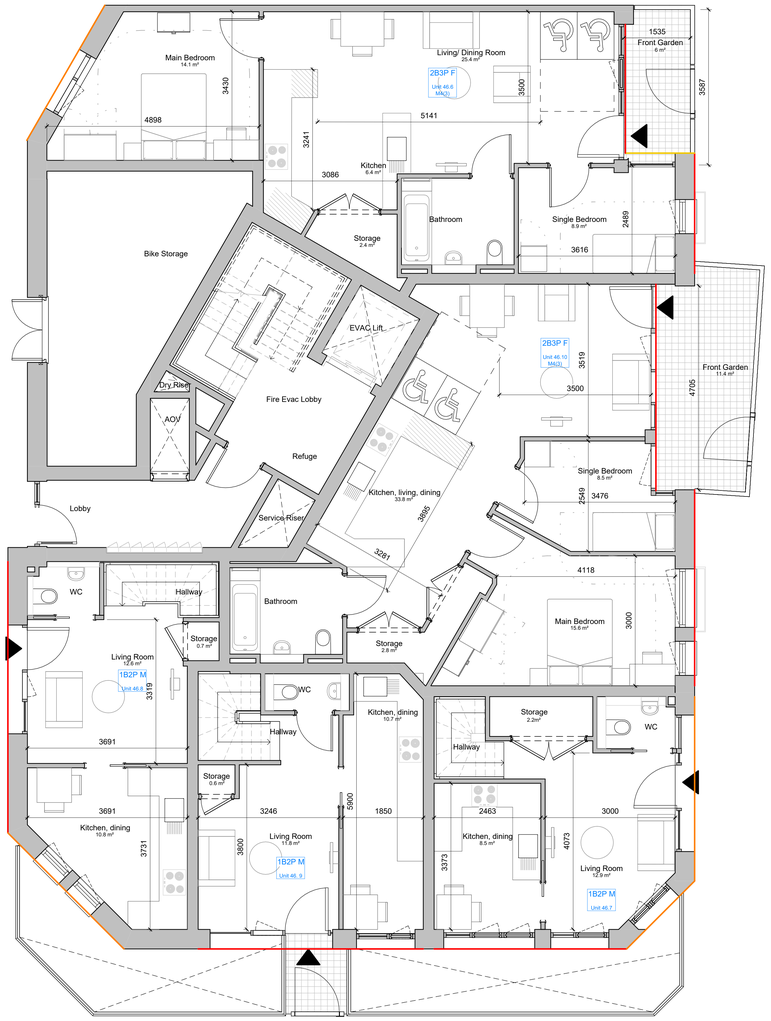


2 Type SEE - Unit Plan - Level 00
1 : 50

LONDON PLACEMAKING
Architecture • Development • Construction

STONEY WOOD QUARTER
LONDON BOROUGH OF BARNET

KEY PLAN:

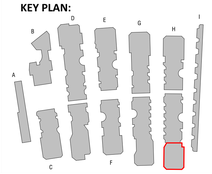

KEY:

Townhouse Aspect Orientation

- Primary Aspect
- Secondary Aspect
- Tertiary Aspect


NOTES:

SCALE 1:50 @ A0
0m 0.5m 1m 1.5m 2.0m 2.5m


REVISION:

DATE	REVISION	DESCRIPTION
19.08.26	P01	Issue for Planning

PROJECT ADDRESS:	34 The Fairway, Barnet, London, NW7 3HS
CLIENT:	Fairway Barnet Ltd
DRAWING NAME:	Type SEE - Unit Plans - Level B1 & 00
PURPOSE:	Issued for Planning
DRAWING NO_ ISSUE NO:	SWQ - LPM - SE - ZZ - DR - A - 2140
SCALE:	1 : 50 @ A0

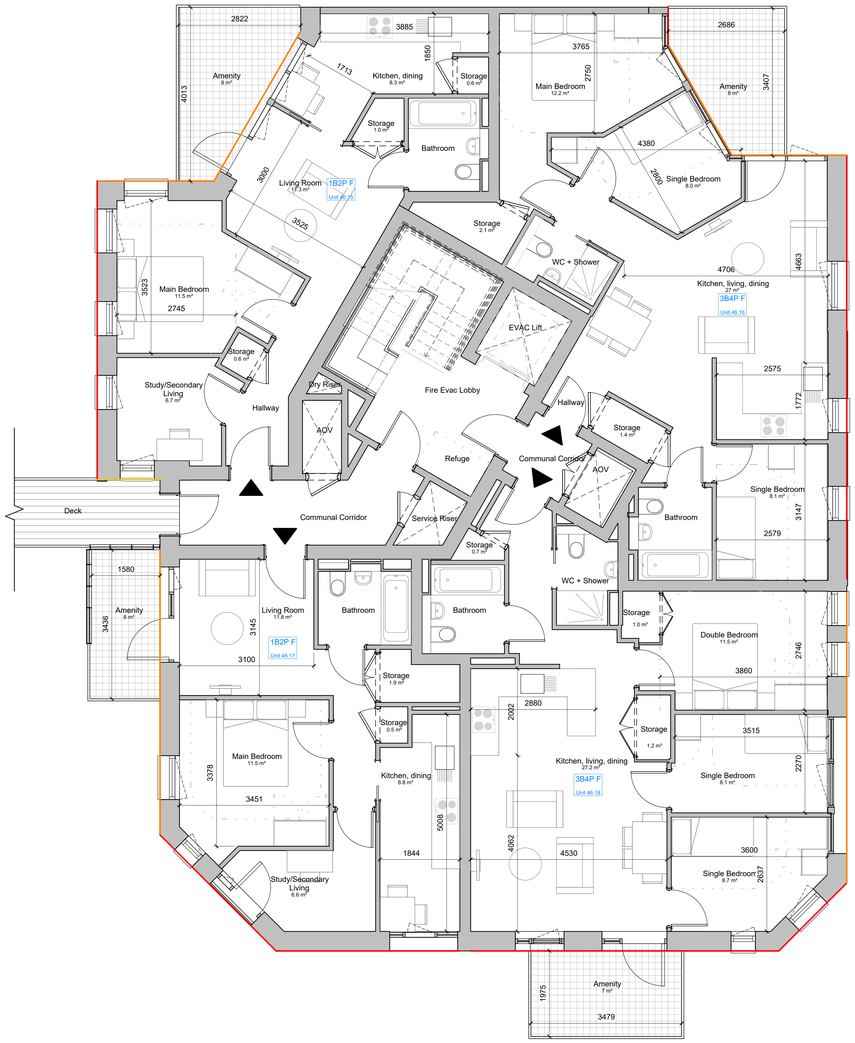

1 Type SEE - Unit Plan - Level 01
1 : 50

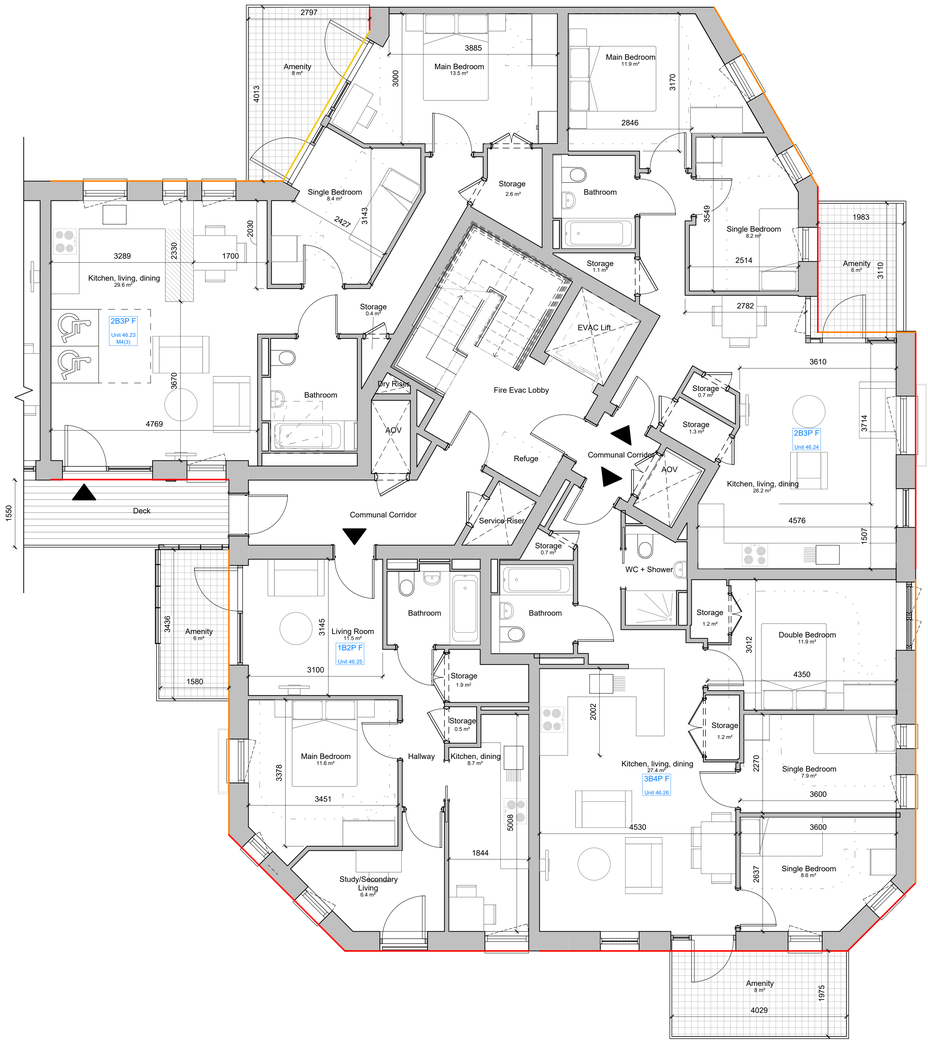


2 Type SEE - Unit Plan - Level 02
1 : 50

LONDON PLACEMAKING
Architecture • Development • Construction

STONEY WOOD QUARTER
LONDON BOROUGH OF BARNET

KEY PLAN:

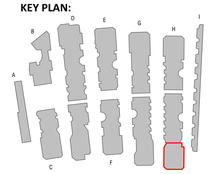

KEY:

Townhouse Aspect Orientation

- Primary Aspect
- Secondary Aspect
- Tertiary Aspect

NOTES:

SCALE 1:50 @ A0
0m 0.5m 1m 1.5m 2.0m 2.5m

REVISION:

DATE	REVISION	DESCRIPTION
19.08.26	P01	Issue for Planning

PROJECT ADDRESS:	34 The Fairway, Barnet, London, NW7 3HS
CLIENT:	Fairway Barnet Ltd
DRAWING NAME:	Type SEE - Unit Plans - Level 01 & 02
PURPOSE:	Issued for Planning
DRAWING NO_ ISSUE NO:	SWQ - LPM - SE - ZZ - DR - A - 2141
SCALE:	1 : 50 @ A0



1 Type SEE - Unit Plan - Level 03
1 : 50




2 Block SE(E) - Unit Plan - Level 04
1 : 50

LONDON PLACEMAKING
Architecture • Development • Construction

STONEY WOOD QUARTER
LONDON BOROUGH OF BARNET

KEY PLAN:

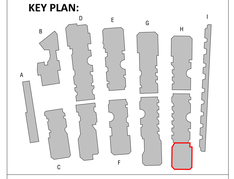

KEY:

Townhouse Aspect Orientation

- Primary Aspect
- Secondary Aspect
- Tertiary Aspect

NOTES:

SCALE 1:50 @ A0
0m 0.5m 1m 1.5m 2.0m 2.5m


REVISION:

DATE	REVISION	DESCRIPTION
19.06.26	P01	Issue for Planning

PROJECT ADDRESS:	34 The Fairway, Barnet, London, NW7 3HS
CLIENT:	Fairway Barnet Ltd
DRAWING NAME:	Type SEE - Unit Plans - Level 03 & 04
PURPOSE:	Issued for Planning
DRAWING NO_ ISSUE NO:	SWQ - LPM - SE - ZZ - DR - A - 2142
SCALE:	1 : 50 @ A0



1 Type SEW - Unit Plan - Level B1
1 : 50

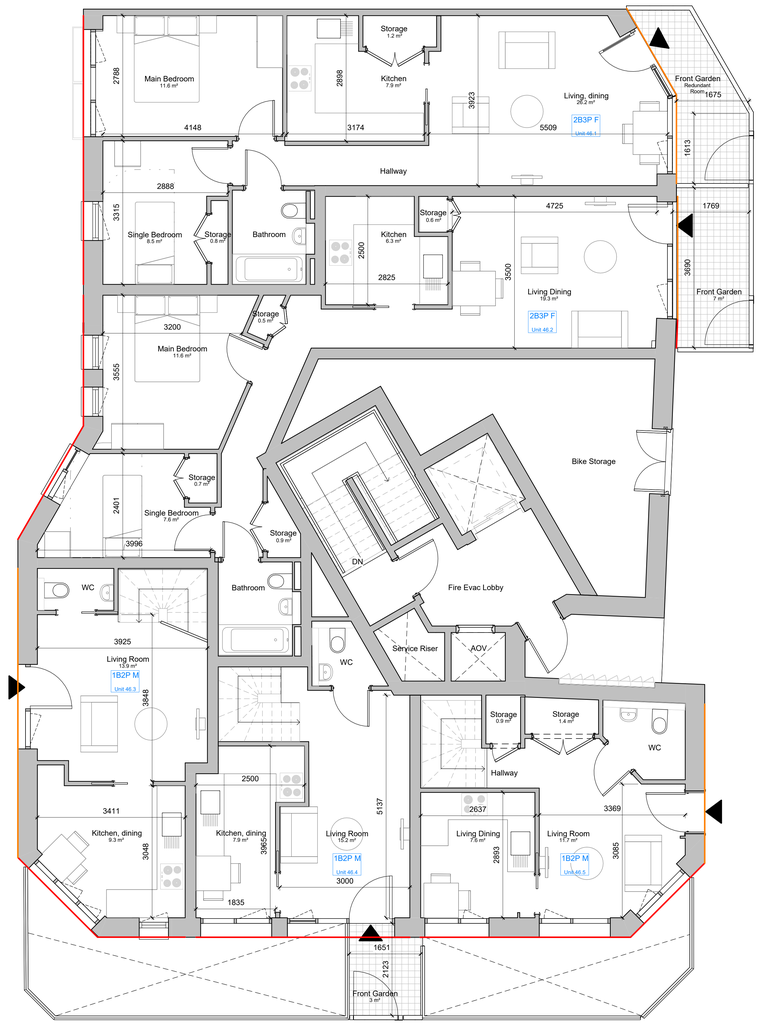


2 Type SEW - Unit Plan - Level 00
1 : 50

LONDON PLACEMAKING
Architecture • Development • Construction

STONEY WOOD QUARTER
LONDON BOROUGH OF BARNET

KEY PLAN:

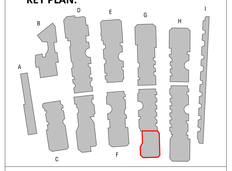

KEY:

Townhouse Aspect Orientation

- Primary Aspect
- Secondary Aspect
- Tertiary Aspect


NOTES:

SCALE 1:50 @ A0
0m 0.5m 1m 1.5m 2.0m 2.5m


REVISION:

DATE	REVISION	DESCRIPTION
19.08.26	P01	Issue for Planning

PROJECT ADDRESS:	34 The Fairway, Barnet, London, NW7 3HS
CLIENT:	Fairway Barnet Ltd
DRAWING NAME:	Type SEW - Unit Plans - Level B1 & 00
PURPOSE:	Issued for Planning
DRAWING NO_	SWQ - LPM - SE - ZZ - DR - A - 2145
ISSUE NO:	
SCALE:	1 : 50 @ A0

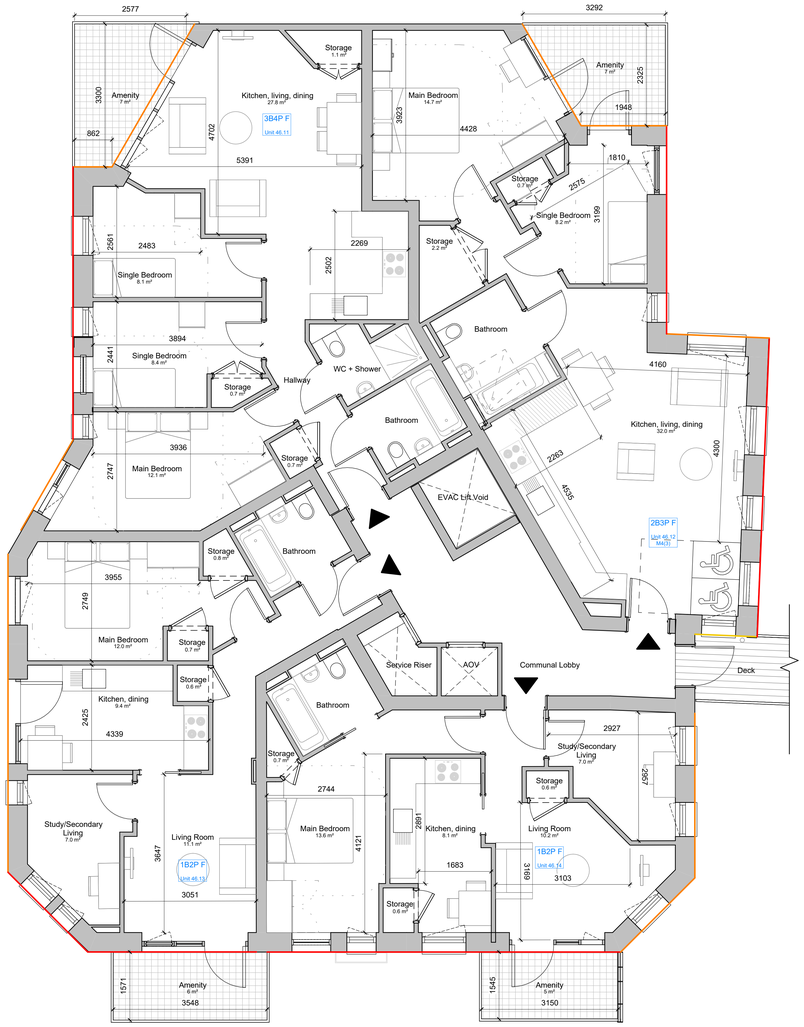

1 **Type SEW - Unit Plan - Level 01**
1 : 50

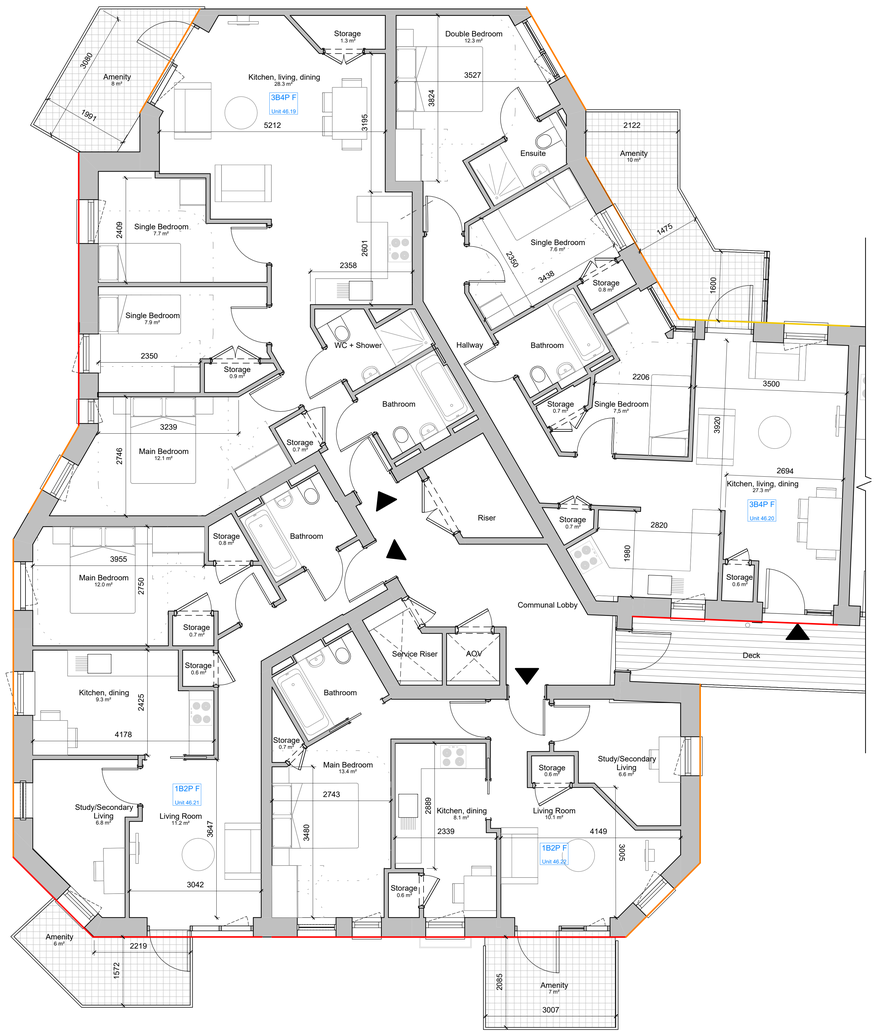


2 **Type SEW - Unit Plan - Level 02**
1 : 50

LONDON PLACEMAKING
Architecture • Development • Construction

STONEY WOOD QUARTER
LONDON BOROUGH OF BARNET

KEY PLAN:

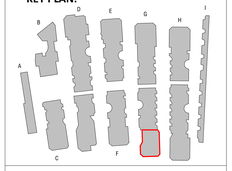

KEY:

Townhouse Aspect Orientation

- Primary Aspect
- Secondary Aspect
- Tertiary Aspect

NOTES:

SCALE 1:50 @ A0
0M 0.5m 1m 1.5m 2.0m 2.5m

REVISION:

DATE	REVISION	DESCRIPTION
19.08.26	P01	Issue for Planning

PROJECT ADDRESS:	34 The Fairway, Barnet, London, NW7 3HS
CLIENT:	Fairway Barnet Ltd
DRAWING NAME:	Type SEW - Unit Plans - Level 01 & 02
PURPOSE:	Issued for Planning
DRAWING NO_ ISSUE NO:	SWQ - LPM - SE - ZZ - DR - A - 2146
SCALE:	1 : 50 @ A0



1 Type SEW - Unit Plan - Level 03
1 : 50




2 Type SEW - Unit Plan - Level 04
1 : 50

LONDON PLACEMAKING
Architecture • Development • Construction

STONEY WOOD QUARTER
LONDON BOROUGH OF BARNET

KEY PLAN:

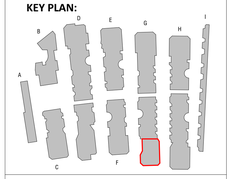

KEY:

Townhouse Aspect Orientation

- Primary Aspect
- Secondary Aspect
- Tertiary Aspect

NOTES:

SCALE 1:50 @ A0
0m 0.5m 1m 1.5m 2.0m 2.5m

REVISION:

DATE	REVISION	DESCRIPTION
19.04.26	P01	Issue for Planning

PROJECT ADDRESS:	34 The Fairway, Barnet, London, NW7 3HS
CLIENT:	Fairway Barnet Ltd
DRAWING NAME:	Type SEW - Unit Plans - Level 03 & 04
PURPOSE:	Issued for Planning
DRAWING NO_ ISSUE NO:	SWQ - LPM - SE - ZZ - DR - A - 2147
SCALE:	1 : 50 @ A0




2 Type SWE - Unit Plan - Level 04

1 : 50

LONDON PLACEMAKING
Architecture • Development • Construction

STONEY WOOD QUARTER
LONDON BOROUGH OF BARNET

KEY PLAN:

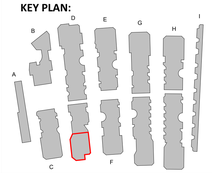

KEY:

Townhouse Aspect Orientation

- Primary Aspect
- Secondary Aspect
- Tertiary Aspect


NOTES:

SCALE 1:50 @ A0
0m 0.5m 1m 1.5m 2.0m 2.5m


REVISION:

DATE	REVISION	DESCRIPTION
19.08.26	P01	Issued for Planning

PROJECT ADDRESS:	34 The Fairway, Barnet, London, NW7 3HS
CLIENT:	Fairway Barnet Ltd
DRAWING NAME:	Type SWE - Unit Plans - Level 04
PURPOSE:	Issued for Planning
DRAWING NO_ ISSUE NO:	SWQ - LPM - SW - 04 - DR - A - 2152
SCALE:	1 : 50 @ A0

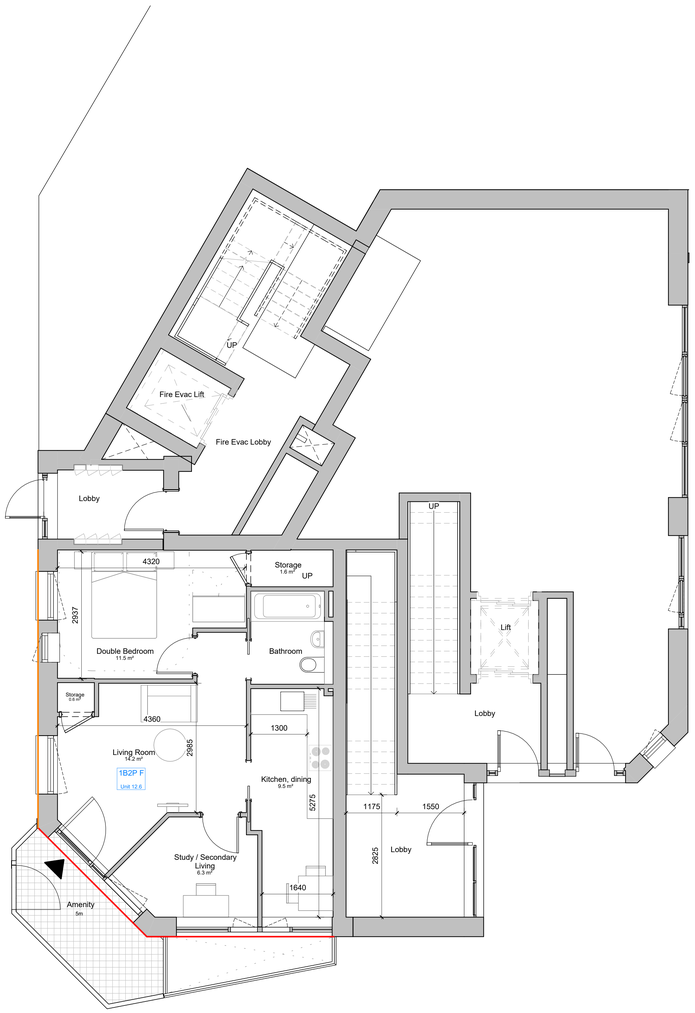

2 Type SWE - Unit Plan - Level 00
1 : 50

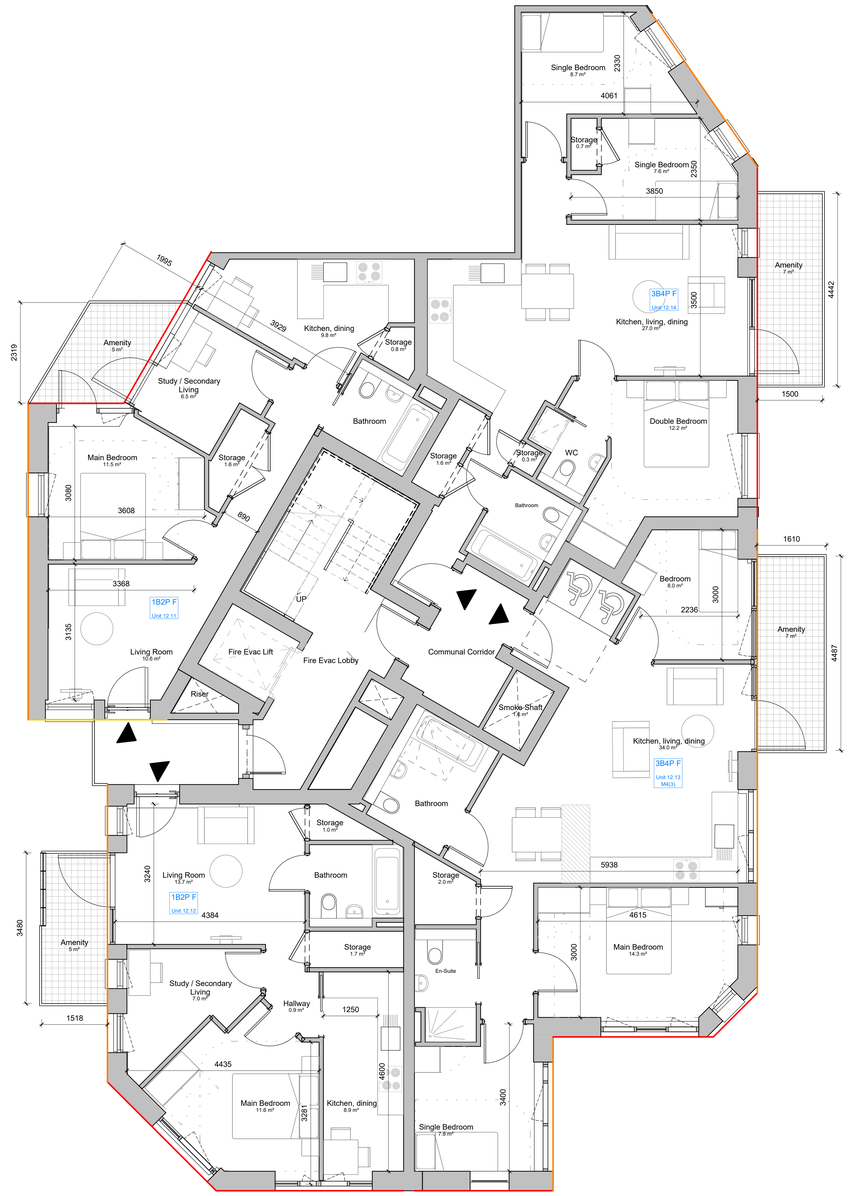


1 Type SWE - Unit Plan - Level 01
1 : 50

LONDON PLACEMAKING
Architecture • Development • Construction

STONEY WOOD QUARTER
LONDON BOROUGH OF BARNET

KEY PLAN:

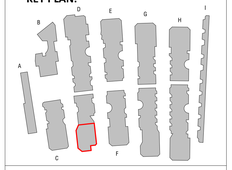

KEY:

Townhouse Aspect Orientation

- Primary Aspect
- Secondary Aspect
- Tertiary Aspect


NOTES:

SCALE 1:50 @ A0
0m 0.5m 1m 1.5m 2.0m 2.5m


REVISION:

DATE	REVISION	DESCRIPTION
19.08.26	P01	Issued for Planning

PROJECT ADDRESS:	34 The Fairway, Barnet, London, NW7 3HS
CLIENT:	Fairway Barnet Ltd
DRAWING NAME:	Type SWE - Unit Plans - Level 00 & 01
PURPOSE:	Issued for Planning
DRAWING NO_ ISSUE NO:	SWQ - LPM - SW - ZZ - DR - A - 2150
SCALE:	1 : 50 @ A0

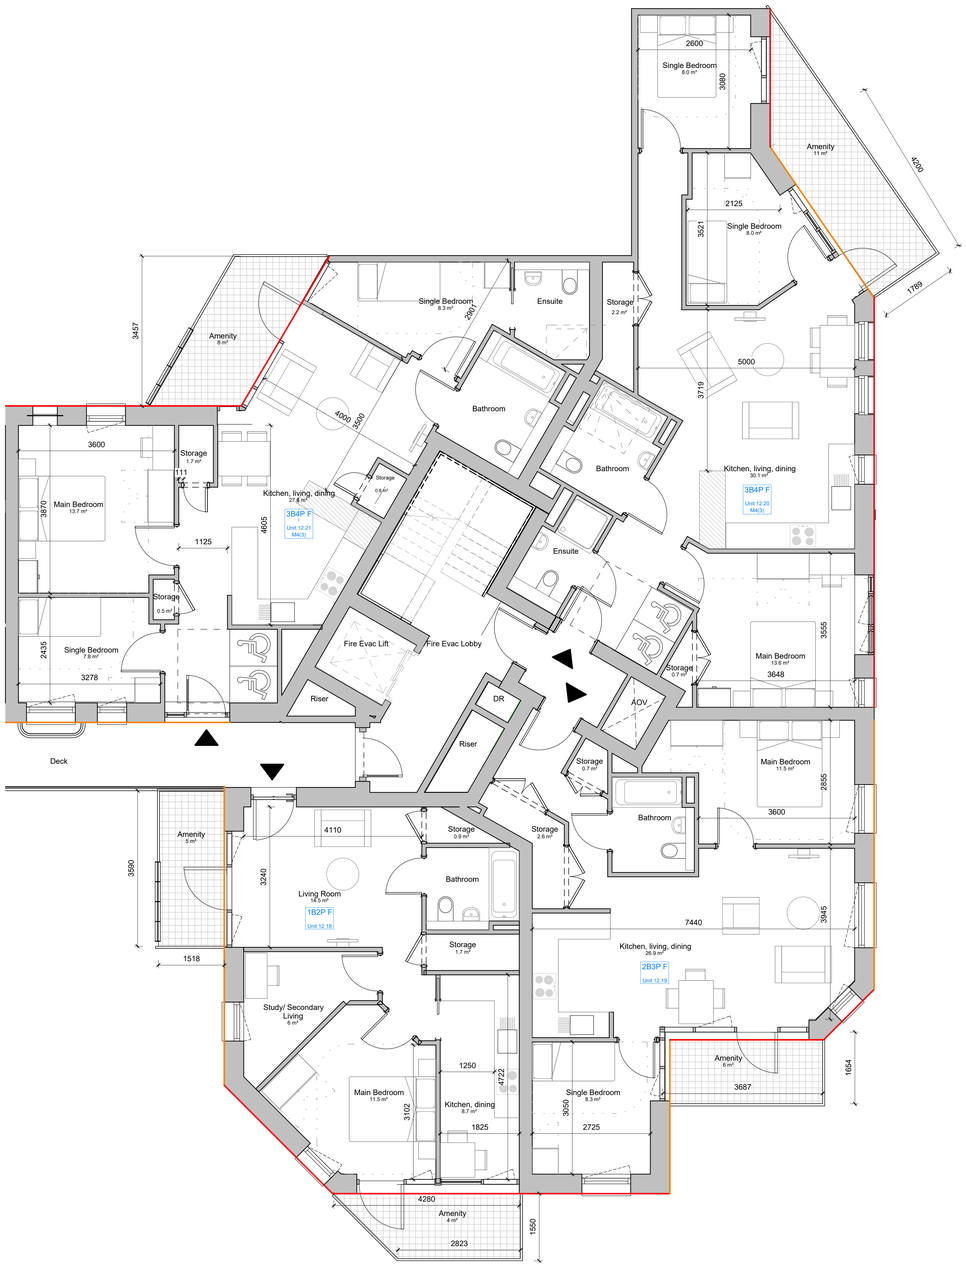

2 Type SWE - Unit Plan - Level 02
1 : 50

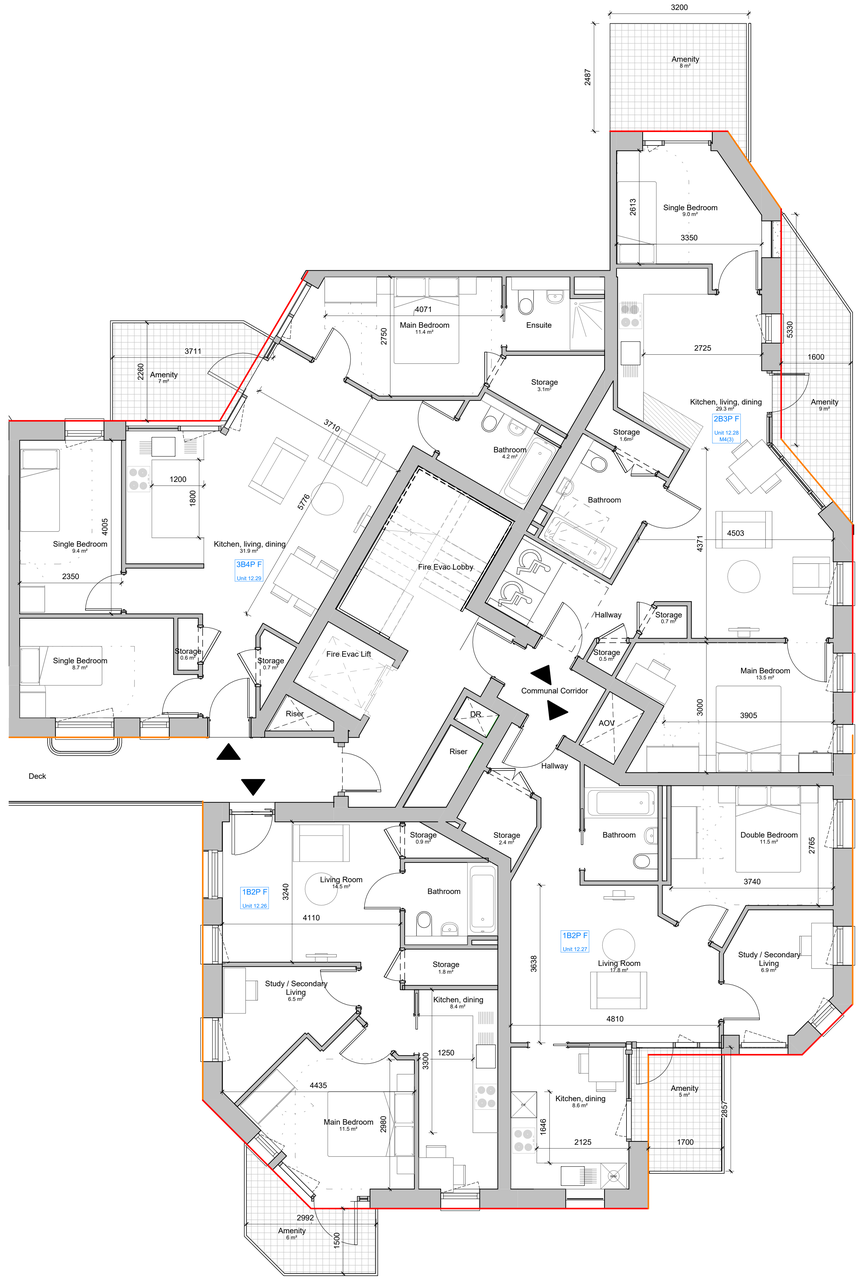


1 Type SWE - Unit Plan - Level 03
1 : 50

LONDON PLACEMAKING
Architecture • Development • Construction

STONEY WOOD QUARTER
LONDON BOROUGH OF BARNET

KEY PLAN:

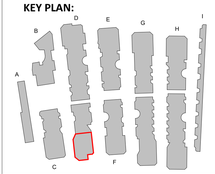

KEY:

Townhouse Aspect Orientation

- Primary Aspect
- Secondary Aspect
- Tertiary Aspect

NOTES:

SCALE 1:50 @ A0
0M 1.0m 1m 1.5m 2.0m 2.5m

REVISION:

DATE	REVISION	DESCRIPTION
19.06.26	P01	Issued for Planning

PROJECT ADDRESS:	34 The Fairway, Barnet, London, NW7 3HS
CLIENT:	Fairway Barnet Ltd
DRAWING NAME:	Type SWE - Unit Plans - Level 02 & 03
PURPOSE:	Issued for Planning
DRAWING NO_ ISSUE NO:	SWQ - LPM - SW - ZZ - DR - A - 2151
SCALE:	1 : 50 @ A0



1 **Type SWW - Unit Plan - Level B1**
1 : 50




2 **Type SWW - Unit Plan - Level 00**
1 : 50

LONDON PLACEMAKING
Architecture • Development • Construction

STONEY WOOD QUARTER
LONDON BOROUGH OF BARNET

KEY PLAN:

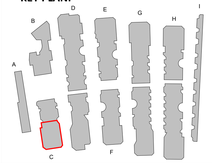

KEY:

Townhouse Aspect Orientation

- Primary Aspect
- Secondary Aspect
- Tertiary Aspect

NOTES:

SCALE 1:50 @ A0
0m 0.5m 1m 1.5m 2.0m 2.5m

REVISION:

DATE	REVISION	DESCRIPTION
19.08.26	P01	Issued for Planning

PROJECT ADDRESS:	34 The Fairway, Barnet, London, NW7 3HS
CLIENT:	Fairway Barnet Ltd
DRAWING NAME:	Type SWW - Unit Plans - Level B1 & 00
PURPOSE:	Issued for Planning
DRAWING NO_ ISSUE NO:	SWQ - LPM - SW - ZZ - DR - A - 2155
SCALE:	1 : 50 @ A0



1 **Type SWW - Unit Plan - Level 01**
1 : 50




2 **Type SWW - Unit Plan - Level 02**
1 : 50

LONDON PLACEMAKING
Architecture • Development • Construction

STONEY WOOD QUARTER
LONDON BOROUGH OF BARNET

KEY PLAN:

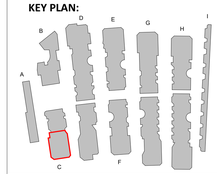

KEY:

Townhouse Aspect Orientation

- **Primary Aspect**
- **Secondary Aspect**
- **Tertiary Aspect**


NOTES:

SCALE 1:50 @ A0
0m 0.5m 1m 1.5m 2.0m 2.5m

REVISION:


DATE	REVISION	DESCRIPTION
19.06.26	P01	Issued for Planning

PROJECT ADDRESS:	**34 The Fairway, Barnet, London, NW7 3HS**
CLIENT:	**Fairway Barnet Ltd**
DRAWING NAME:	**Type SWW - Unit Plans - Level 01 & 02**
PURPOSE:	**Issued for Planning**
DRAWING NO_ ISSUE NO:	**SWQ - LPM - SW - ZZ - DR - A - 2156**
SCALE:	**1 : 50 @ A0**

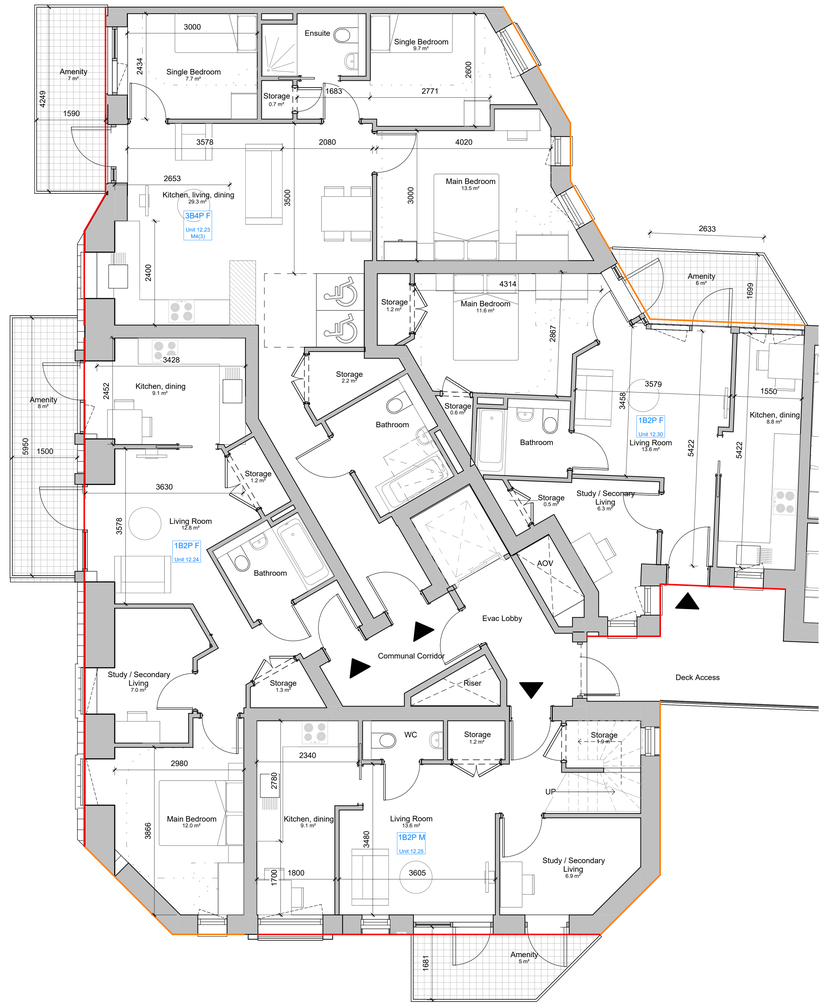

1 Type SWW - Unit Plan - Level 03

1 : 50

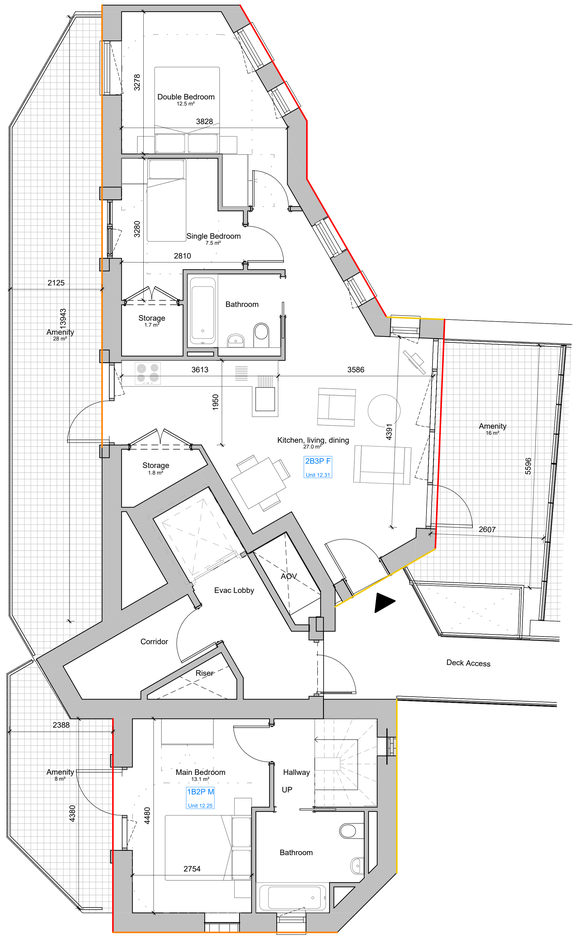


2 Type SWW - Unit Plan - Level 04

1 : 50

LONDON PLACEMAKING
Architecture • Development • Construction

STONEY WOOD QUARTER
LONDON BOROUGH OF BARNET

KEY PLAN:

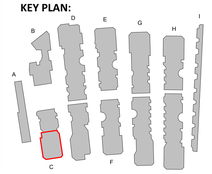

KEY:

Townhouse Aspect Orientation

- Primary Aspect
- Secondary Aspect
- Tertiary Aspect

NOTES:

SCALE 1:50 @ A0
0m 0.5m 1m 1.5m 2.0m 2.5m

REVISION:

DATE	REVISION	DESCRIPTION
19.08.26	P01	Issued for Planning

PROJECT ADDRESS:	34 The Fairway, Barnet, London, NW7 3HS
CLIENT:	Fairway Barnet Ltd
DRAWING NAME:	Type SWW - Unit Plans - Level 03 & 04
PURPOSE:	Issued for Planning
DRAWING NO_ ISSUE NO:	SWQ - LPM - SW - ZZ - DR - A - 2157
SCALE:	1 : 50 @ A0