



Figured dimensions must be taken in preference to scaled dimensions and any discrepancies or errors are to be referred to the designers. Contractors, sub-contractors, and suppliers must verify all dimensions on site before commencing any work or production of shop drawings

Positions or details of windows, doors or building fabric to adjoining properties are indicative only. They may not have been surveyed accurately due to limited access.

NOTES:

ALL DIMENSIONS GIVEN ARE FOR COSTING PURPOSES ONLY. SITE DIMENSIONS MUST BE TAKEN PRIOR TO ANY ORDERING. CONTRACTOR TO BE RESPONSIBLE FOR SIGNING OFF ON ALL ORDERS.


KEY PLAN:

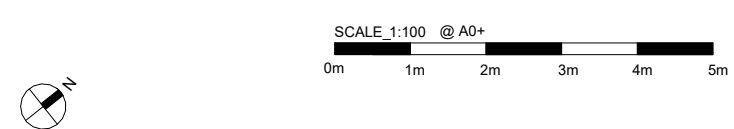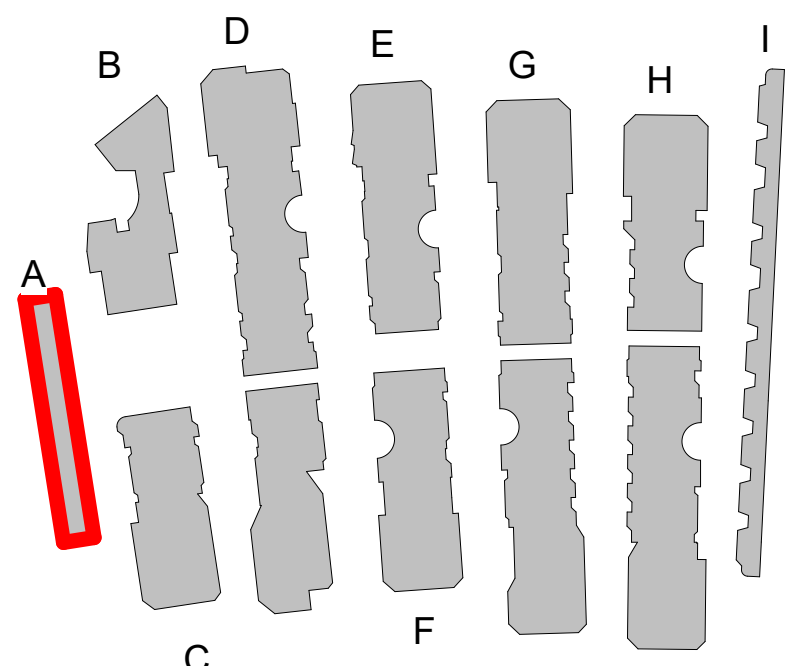


REVISION:

DATE	REVISION	DESCRIPTION
24.11.25	1	Issued for Planning
10.07.26	2	Revised Planning


PROJECT ADDRESS:	Stoney Wood Quarter, The Fairway, London NW7 3HJ	
CLIENT:	Fairway Barnet Ltd	
DRAWING NAME:	GA - Block A - Plan - LG GF L1	
PURPOSE:	Issued for Planning	
DRAWN BY:	SK	
DRAWING NO_	SWQ- LPM- ZZ- DR - A- ZZ- 1400	Rev. 2
ISSUE NO:		
SCALE:	As indicated @ A0+ (1292mm x 914mm)	

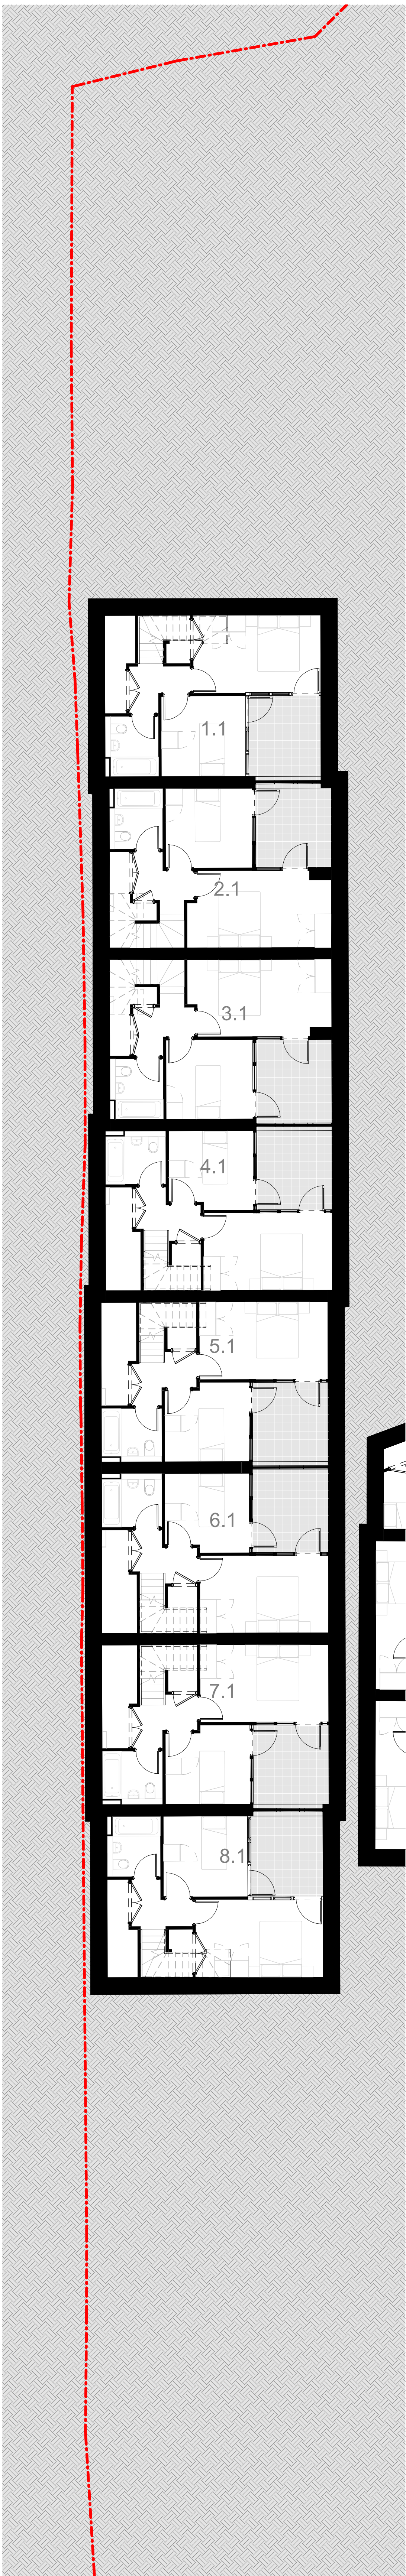


1 Block A - Plan LG
1 : 100

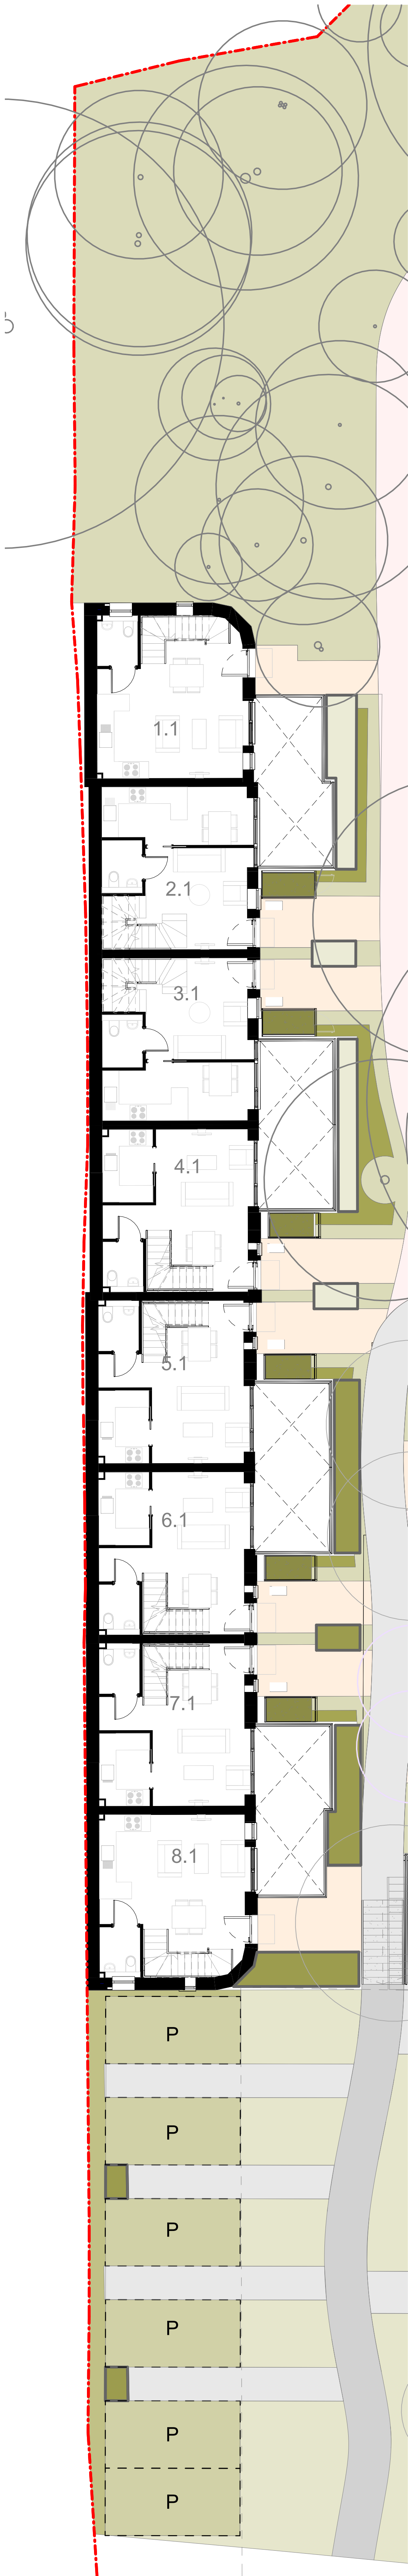

3 Block A - Plan GF
1 : 100

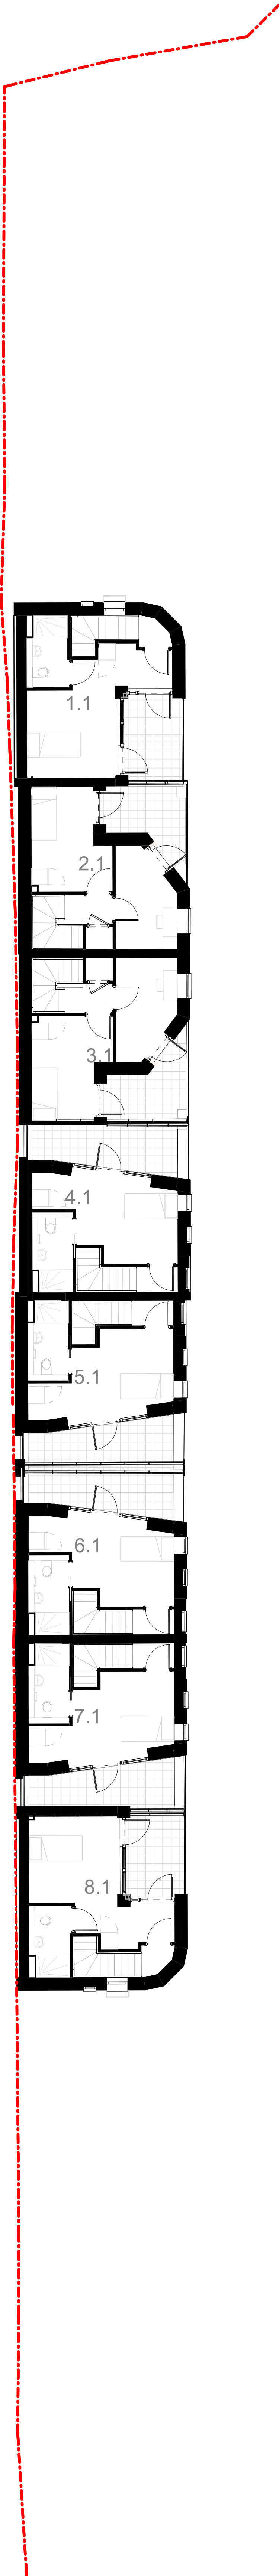

5 Block A - Plan L1
1 : 100

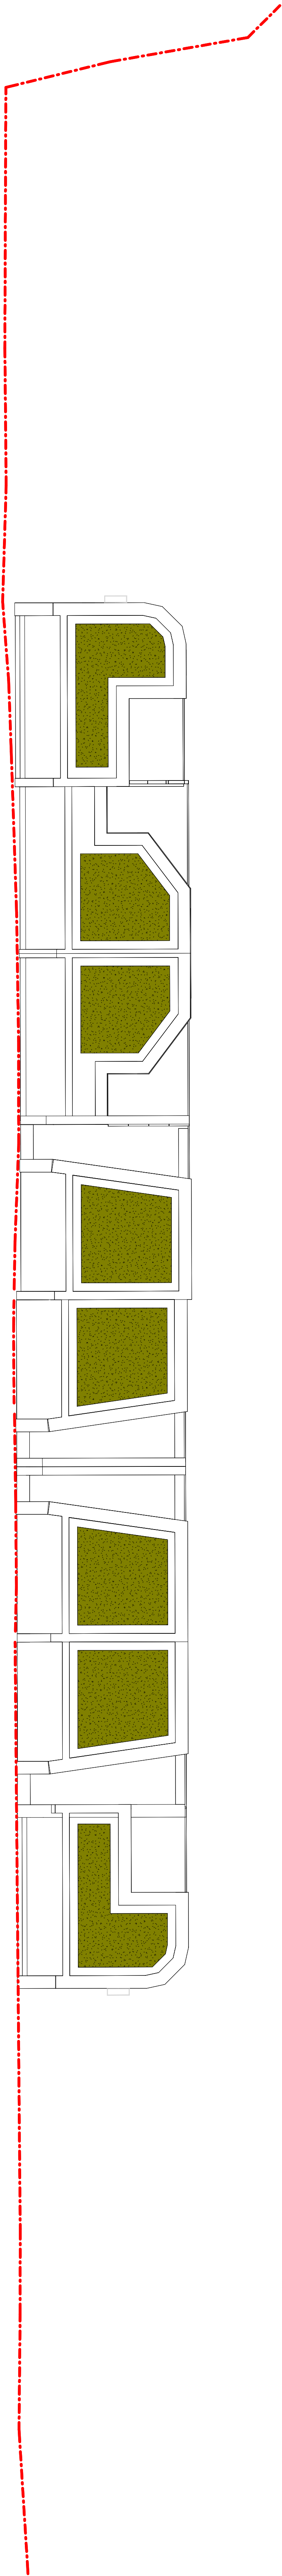

1 Block A - Plan roof level
1 : 100



Figured dimensions must be taken in preference to scaled dimensions and any discrepancies or errors are to be referred to the designers. Contractors, sub-contractors, and suppliers must verify all dimensions on site before commencing any work or production of shop drawings

Positions or details of windows, doors or building fabric to adjoining properties are indicative only. They may not have been surveyed accurately due to limited access.

NOTES:

ALL DIMENSIONS GIVEN ARE FOR COSTING PURPOSES ONLY. SITE DIMENSIONS MUST BE TAKEN PRIOR TO ANY ORDERING. CONTRACTOR TO BE RESPONSIBLE FOR SIGNING OFF ON ALL ORDERS.


KEY PLAN:

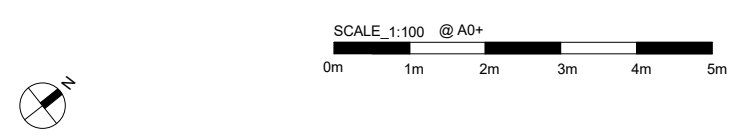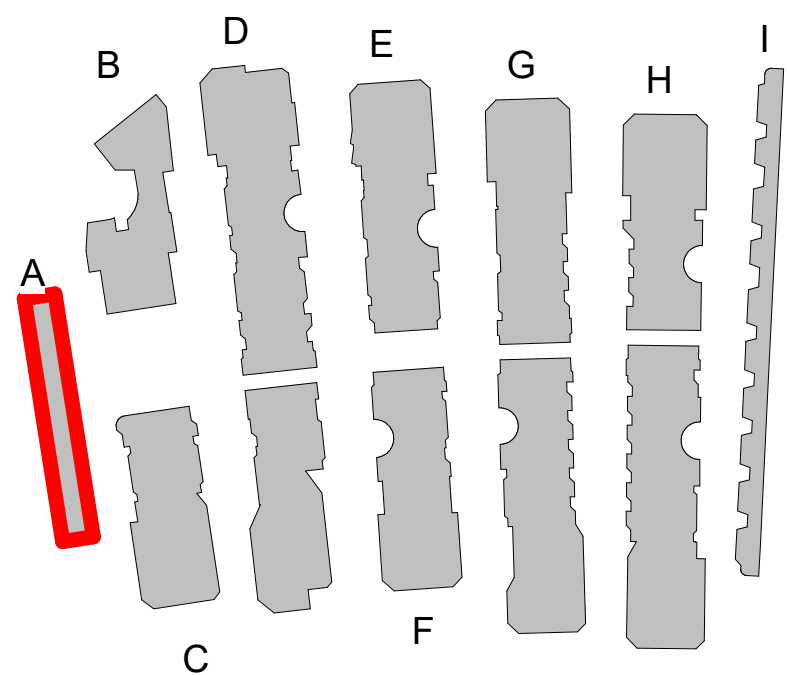


REVISION:

DATE	REVISION	DESCRIPTION
24.11.25	1	Issued for Planning
10.07.26	2	Revised Planning

PROJECT ADDRESS:	Stoney Wood Quarter, The Fairway, London NW7 3HJ	
CLIENT:	Fairway Barnet Ltd	
DRAWING NAME:	GA - Block A - L2 Roof	
PURPOSE:	Issued for Planning	
DRAWN BY:	SK	
DRAWING NO_ ISSUE NO:	SWQ- LPM- ZZ- DR - A- ZZ- 1401	Rev. 2
SCALE:	As indicated @ A0+ (1292mm x 914mm)	

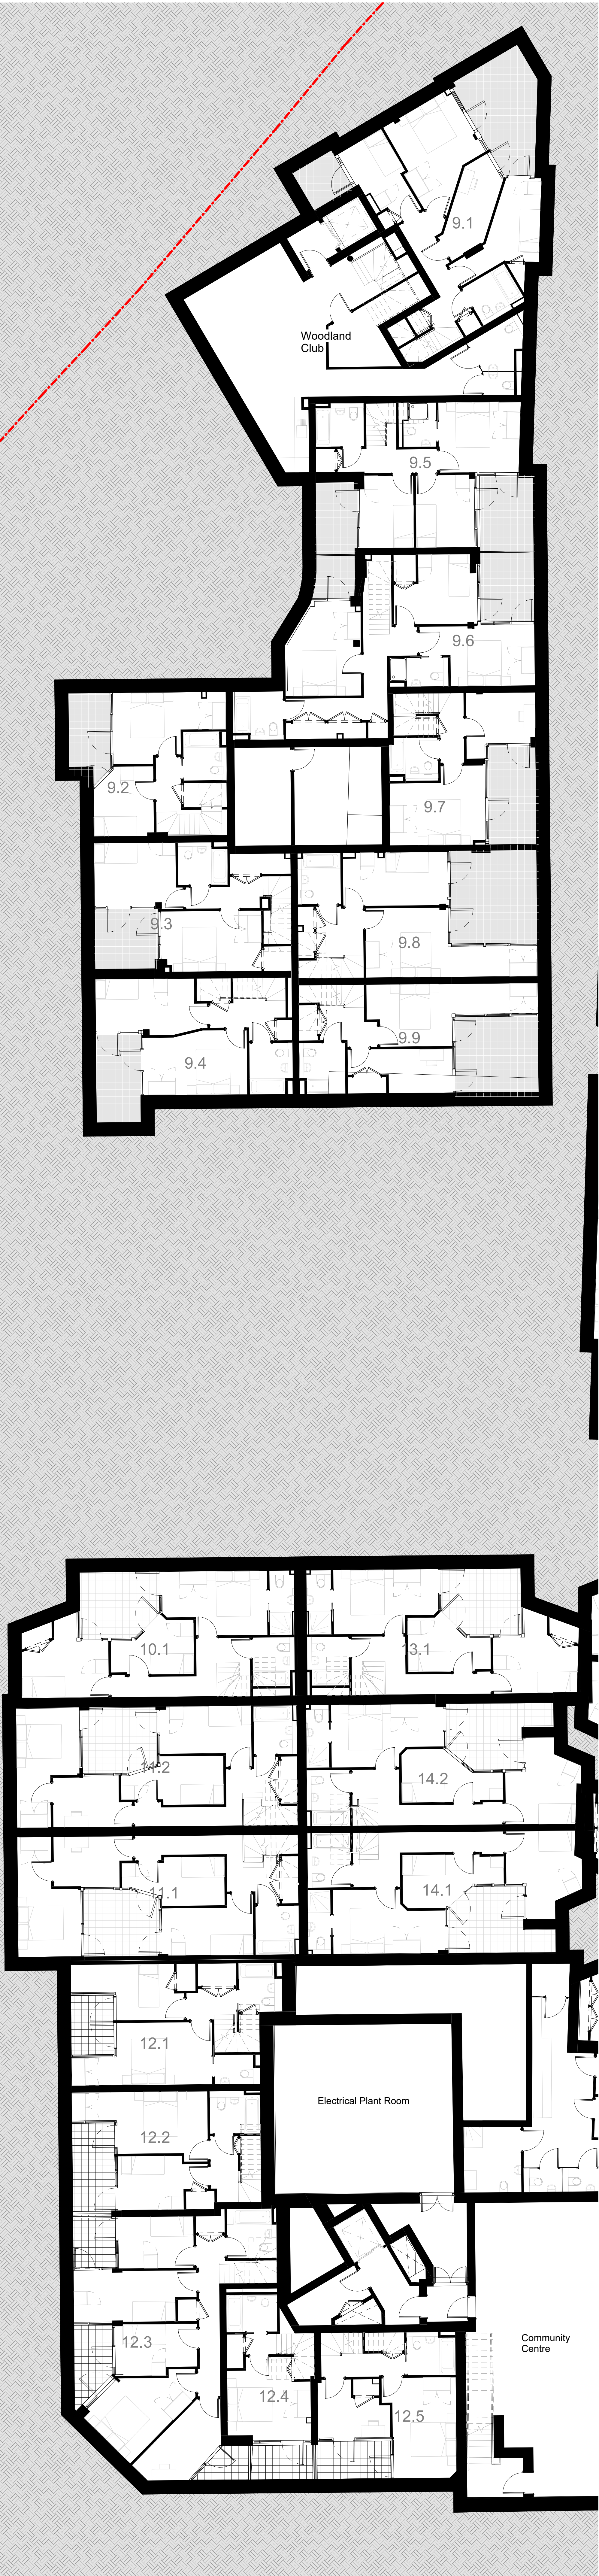

1 Block B,C - Plan B
1:100

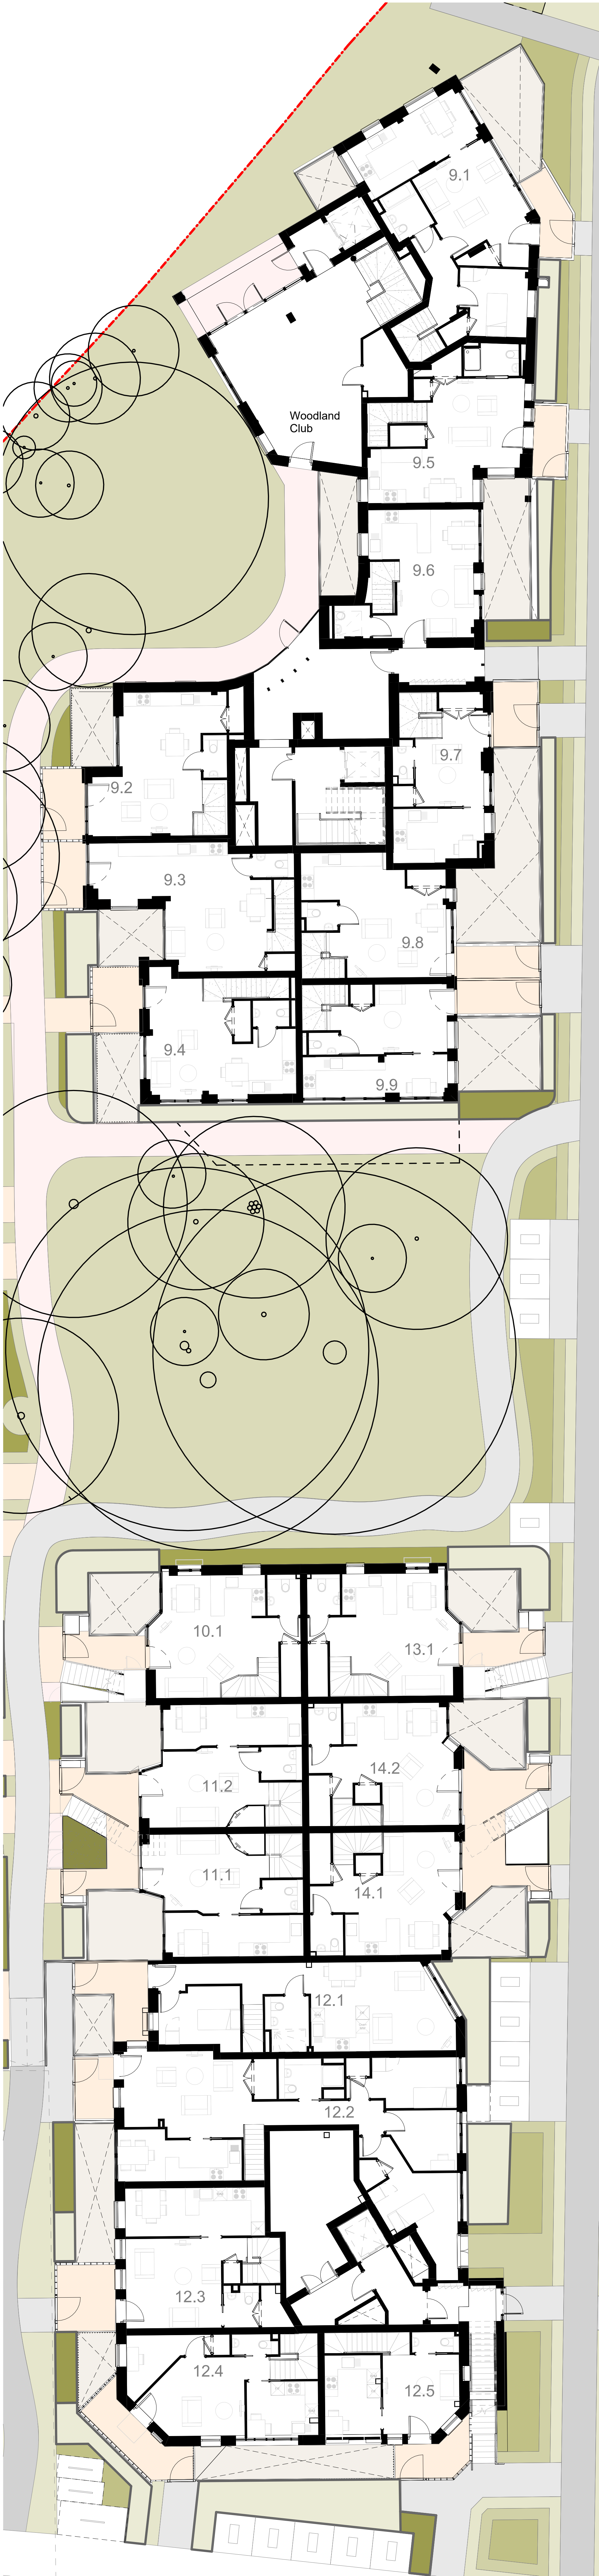

2 Block B,C - Plan GF
1:100



Figured dimensions must be taken in preference to scaled dimensions and any discrepancies or errors are to be referred to the designers. Contractors, sub-contractors, and suppliers must verify all dimensions on site before commencing any work or production of shop drawings

Positions or details of windows, doors or building fabric to adjoining properties are indicative only. They may not have been surveyed accurately due to limited access.

NOTES:

ALL DIMENSIONS GIVEN ARE FOR COSTING PURPOSES ONLY. SITE DIMENSIONS MUST BE TAKEN PRIOR TO ANY ORDERING. CONTRACTOR TO BE RESPONSIBLE FOR SIGNING OFF ON ALL ORDERS.

KEY PLAN:

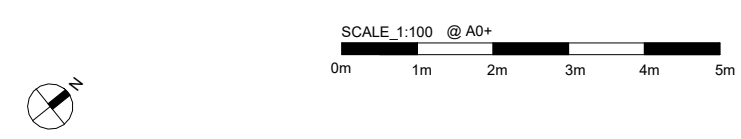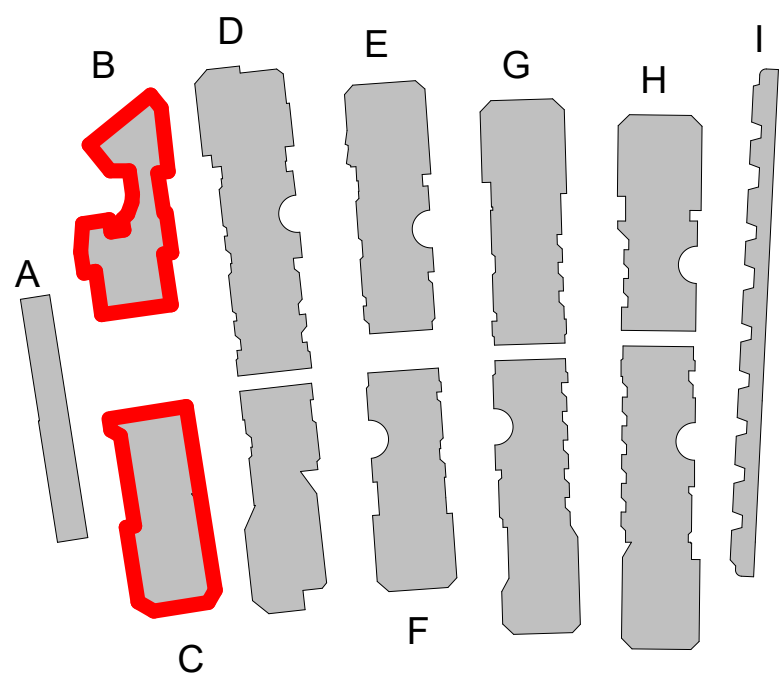

REVISION:

DATE	REVISION	DESCRIPTION
24.11.25	1	Issued for Planning
10.07.26	2	Revised Planning

PROJECT ADDRESS:	Stoney Wood Quarter, The Fairway, London NW7 3HJ	
CLIENT:	Fairway Barnet Ltd	
DRAWING NAME:	GA - Block B,C - LG GF	
PURPOSE:	Issued for Planning	
DRAWN BY:	SK	
DRAWING NO_	SWQ-LPM-ZZ-DR - A-ZZ-1402	Rev. 2
ISSUE NO:		
SCALE:	As indicated @ A0+ (1292mm x 914mm)	



Figured dimensions must be taken in preference to scaled dimensions and any discrepancies or errors are to be referred to the designers. Contractors, sub-contractors, and suppliers must verify all dimensions on site before commencing any work or production of shop drawings

Positions or details of windows, doors or building fabric to adjoining properties are indicative only. They may not have been surveyed accurately due to limited access.

NOTES:

ALL DIMENSIONS GIVEN ARE FOR COSTING PURPOSES ONLY. SITE DIMENSIONS MUST BE TAKEN PRIOR TO ANY ORDERING. CONTRACTOR TO BE RESPONSIBLE FOR SIGNING OFF ON ALL ORDERS.

KEY PLAN:

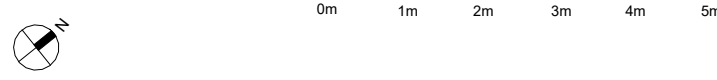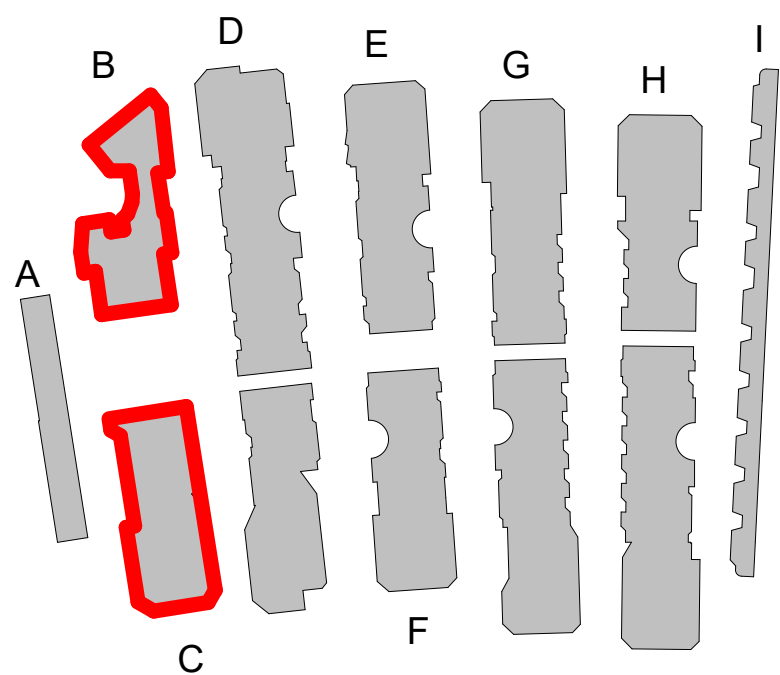

REVISION:

DATE	REVISION	DESCRIPTION
24.11.25	1	Issued for Planning
10.07.26	2	Revised Planning

PROJECT ADDRESS: Stoney Wood Quarter, The Fairway, London NW7 3HJ

CLIENT: Fairway Barnet Ltd


DRAWING NAME: GA - Block B,C - L1 L2

PURPOSE: Issued for Planning


DRAWN BY: SK

DRAWING NO_ SWQ- LPM- ZZ- DR - A- ZZ- 1403 **Rev. 2**



SCALE: As indicated @ A0+ (1292mm x 914mm)

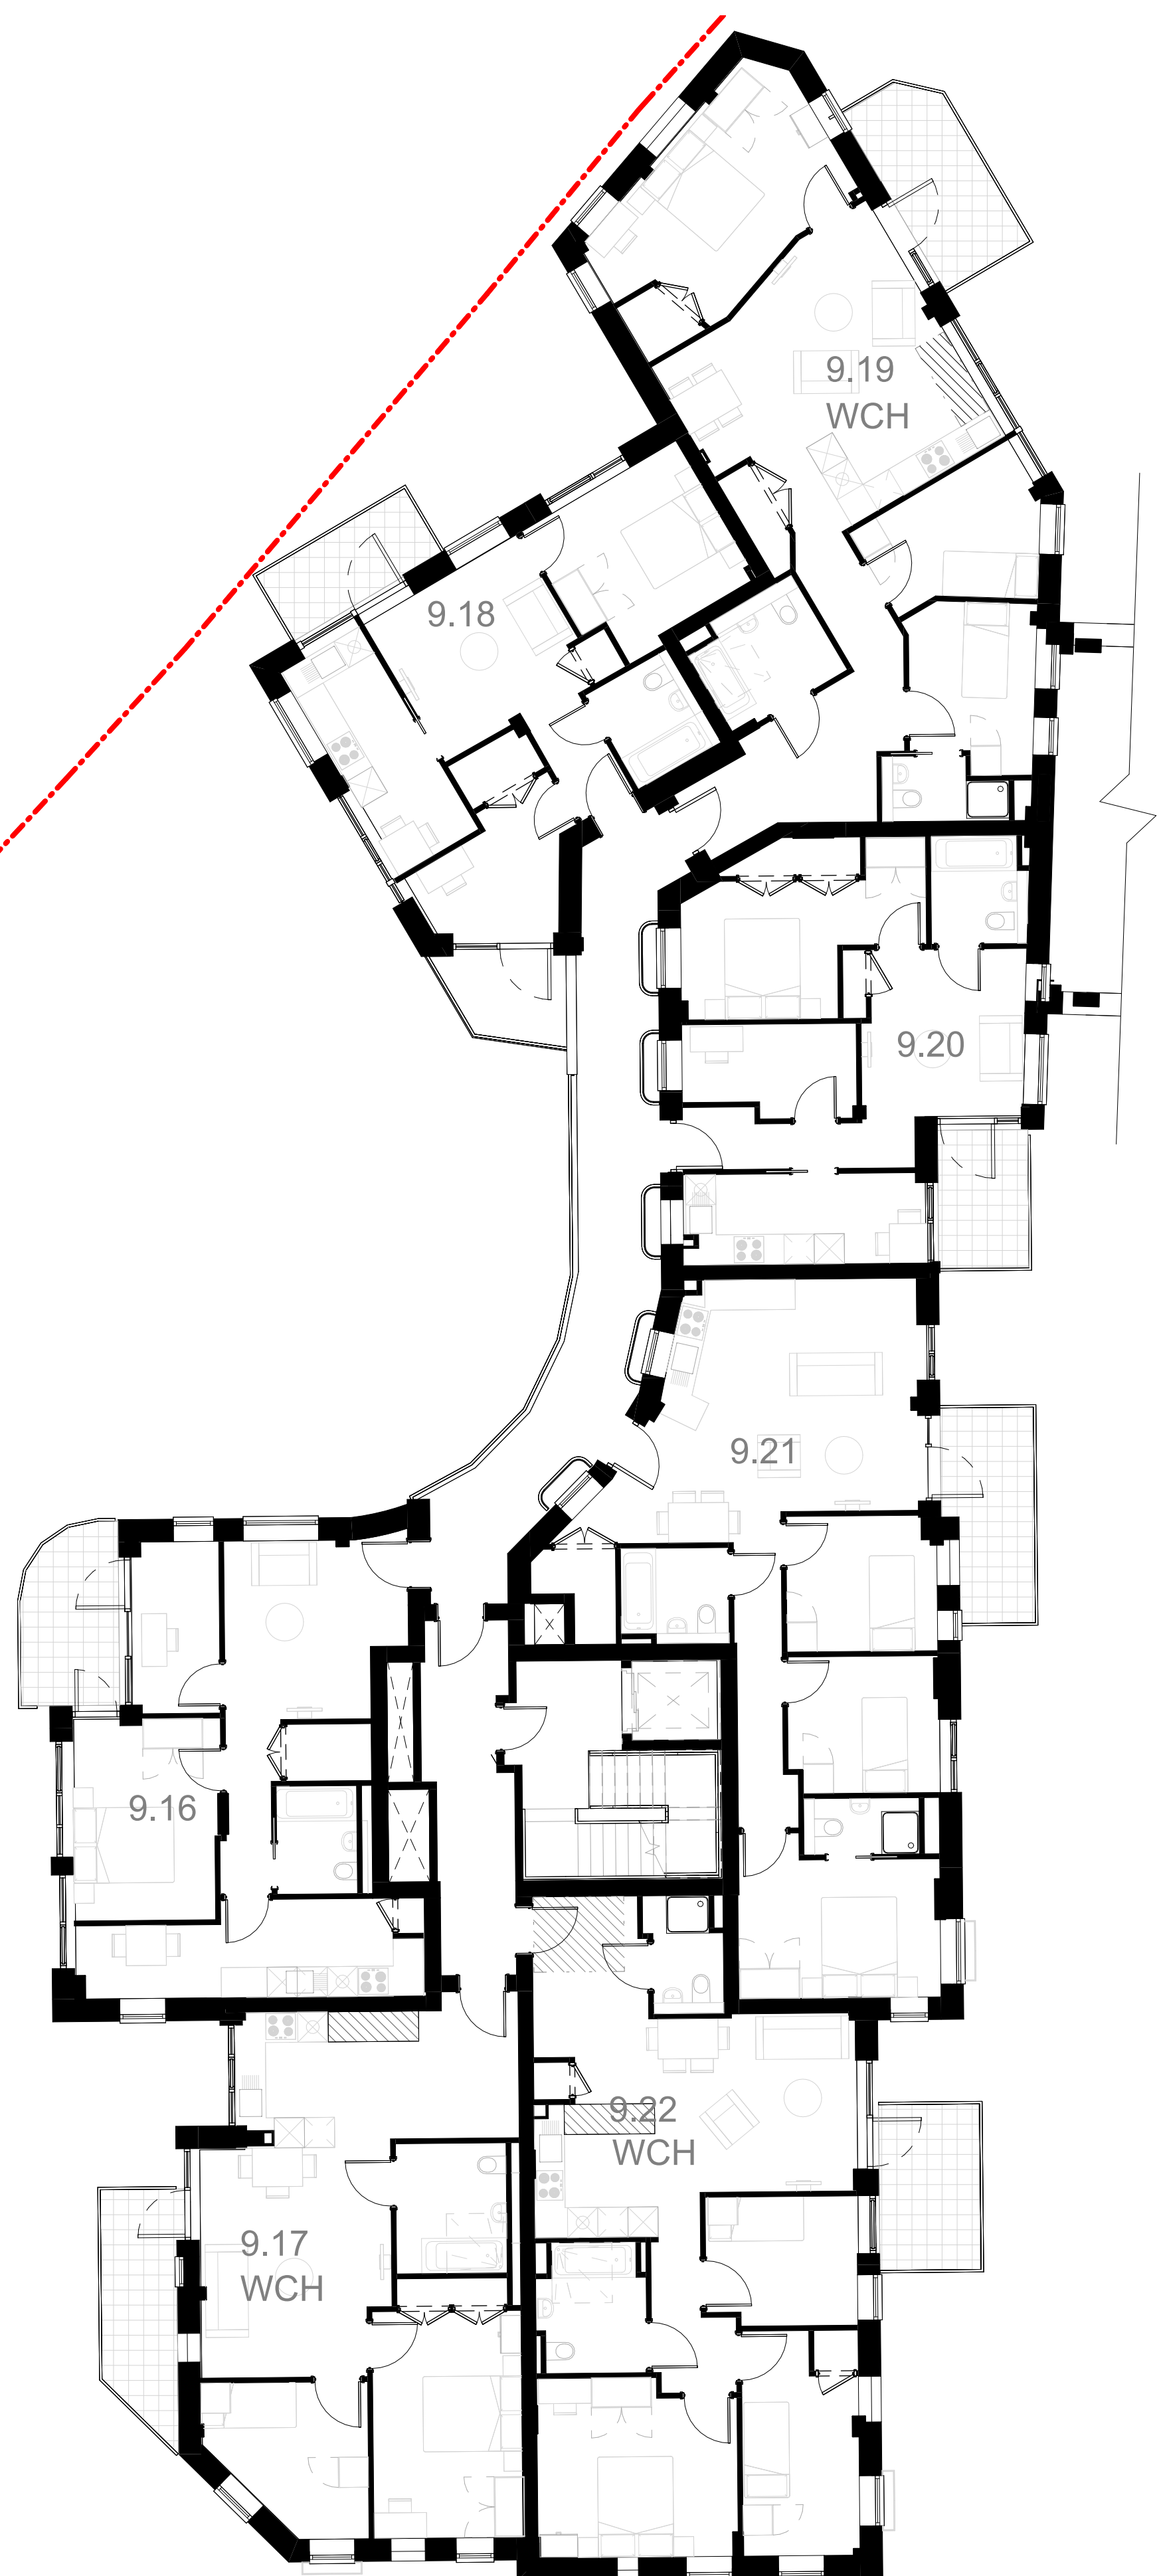


3 Block B,C - Plan L1
1 : 100

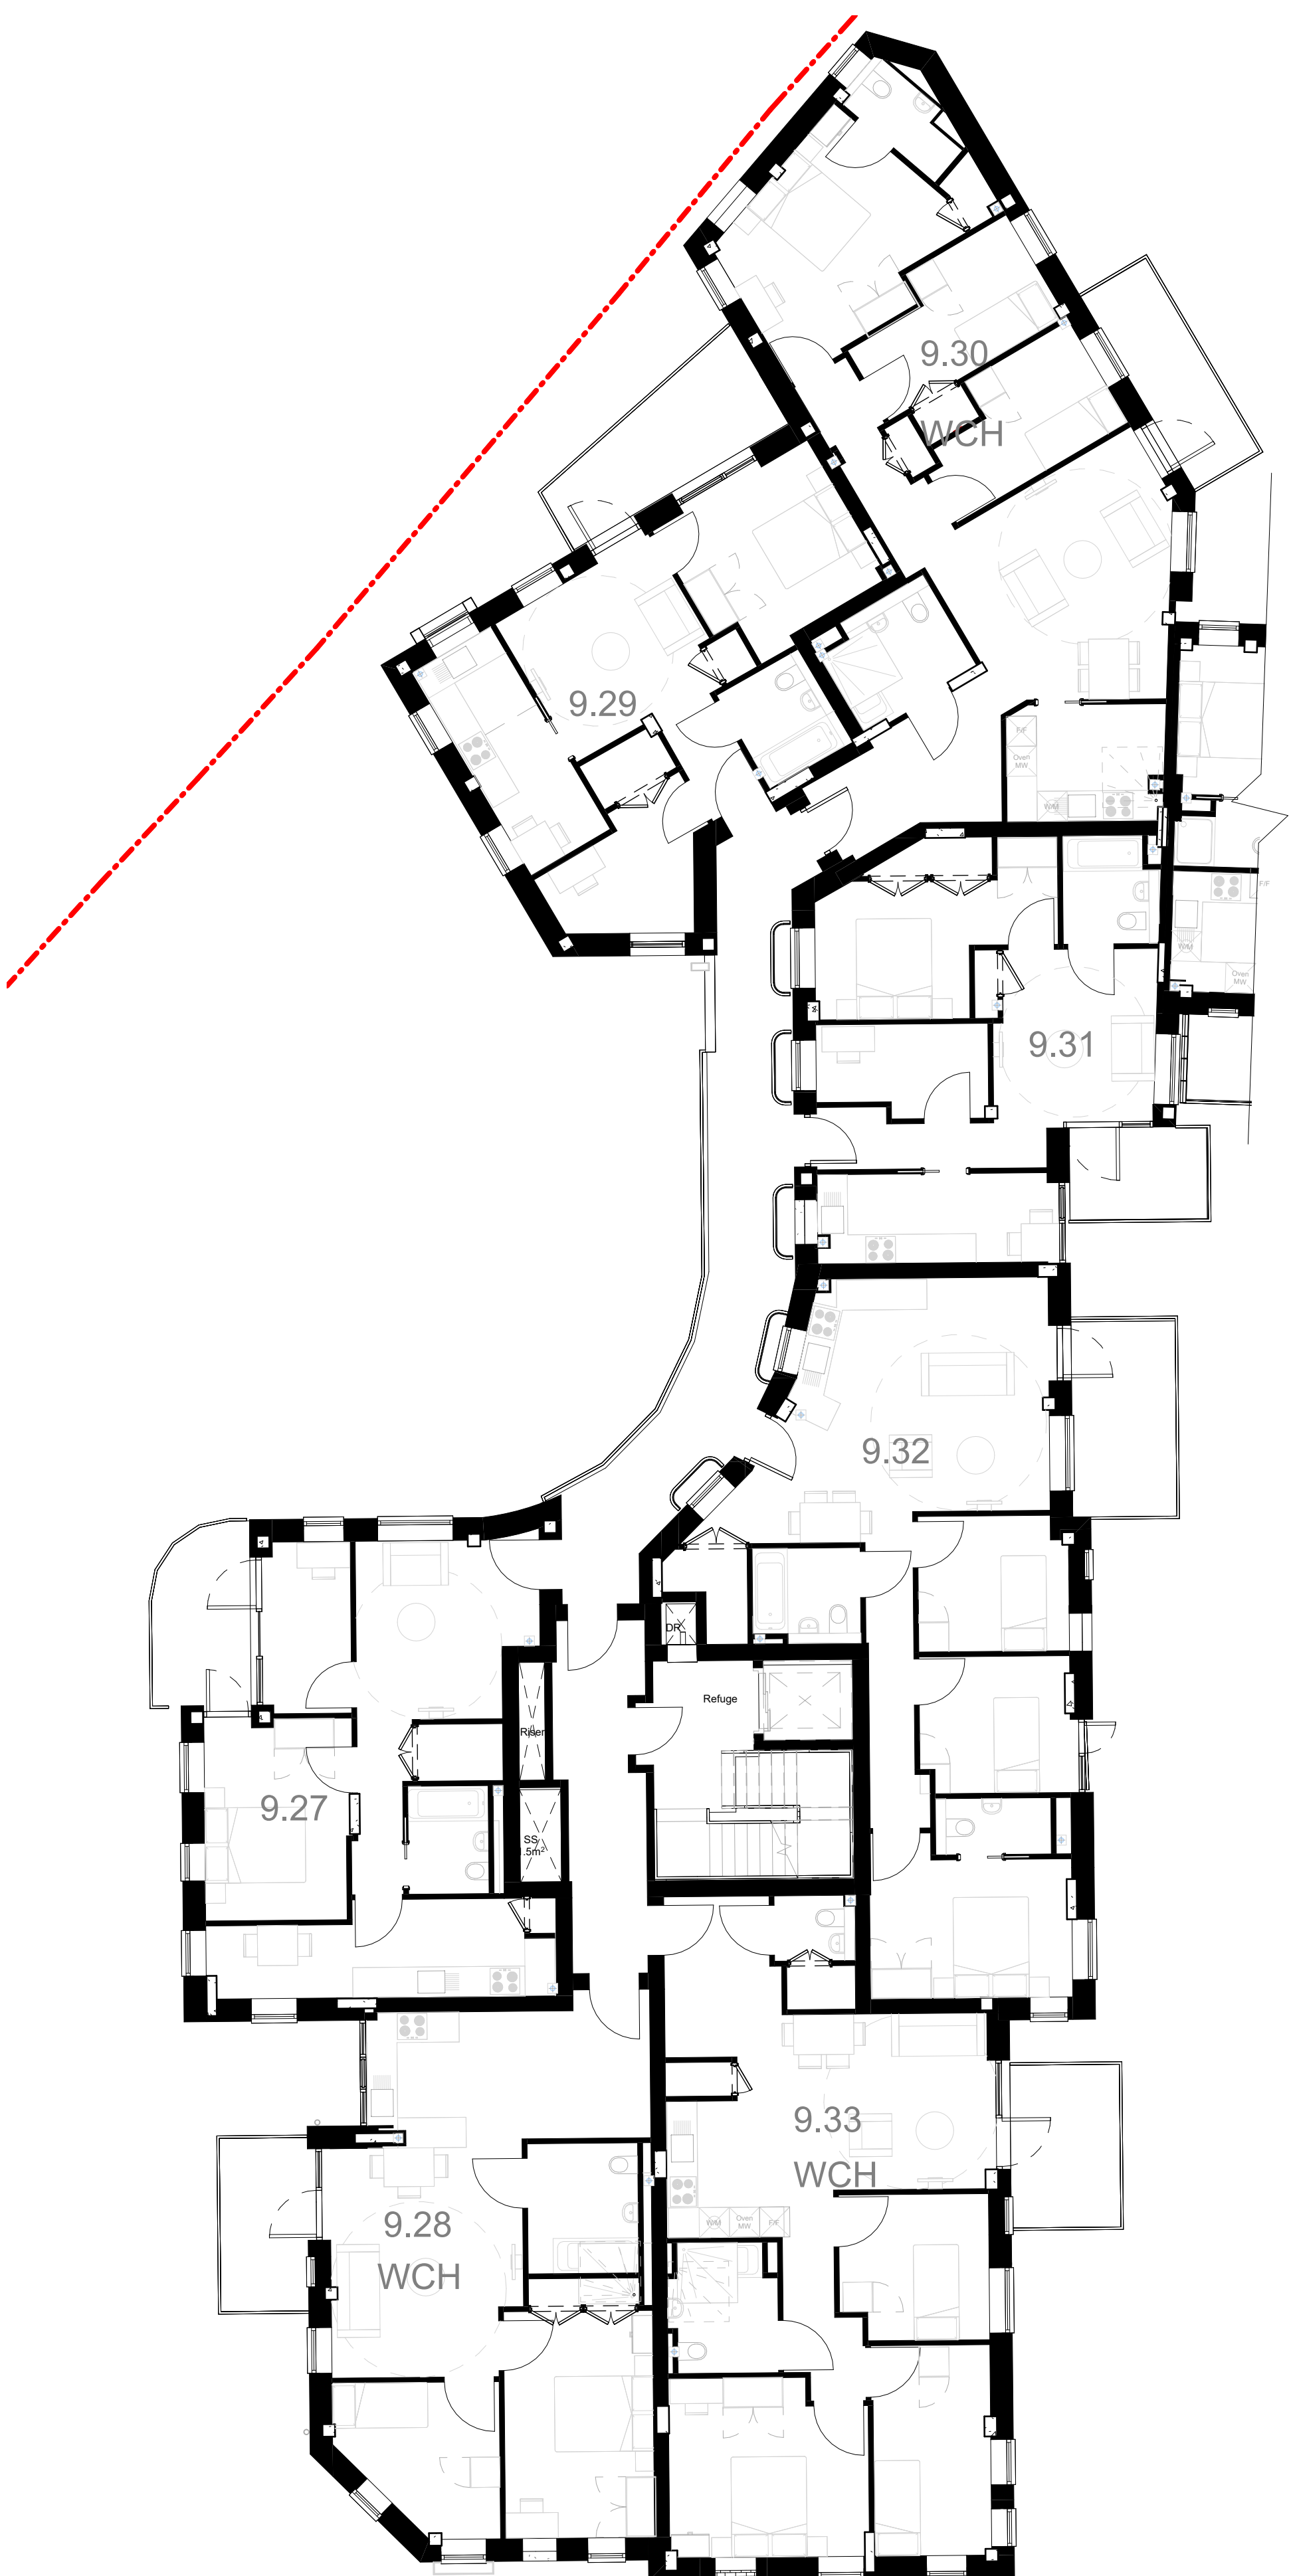


1 Block B,C - Plan L2
1 : 100

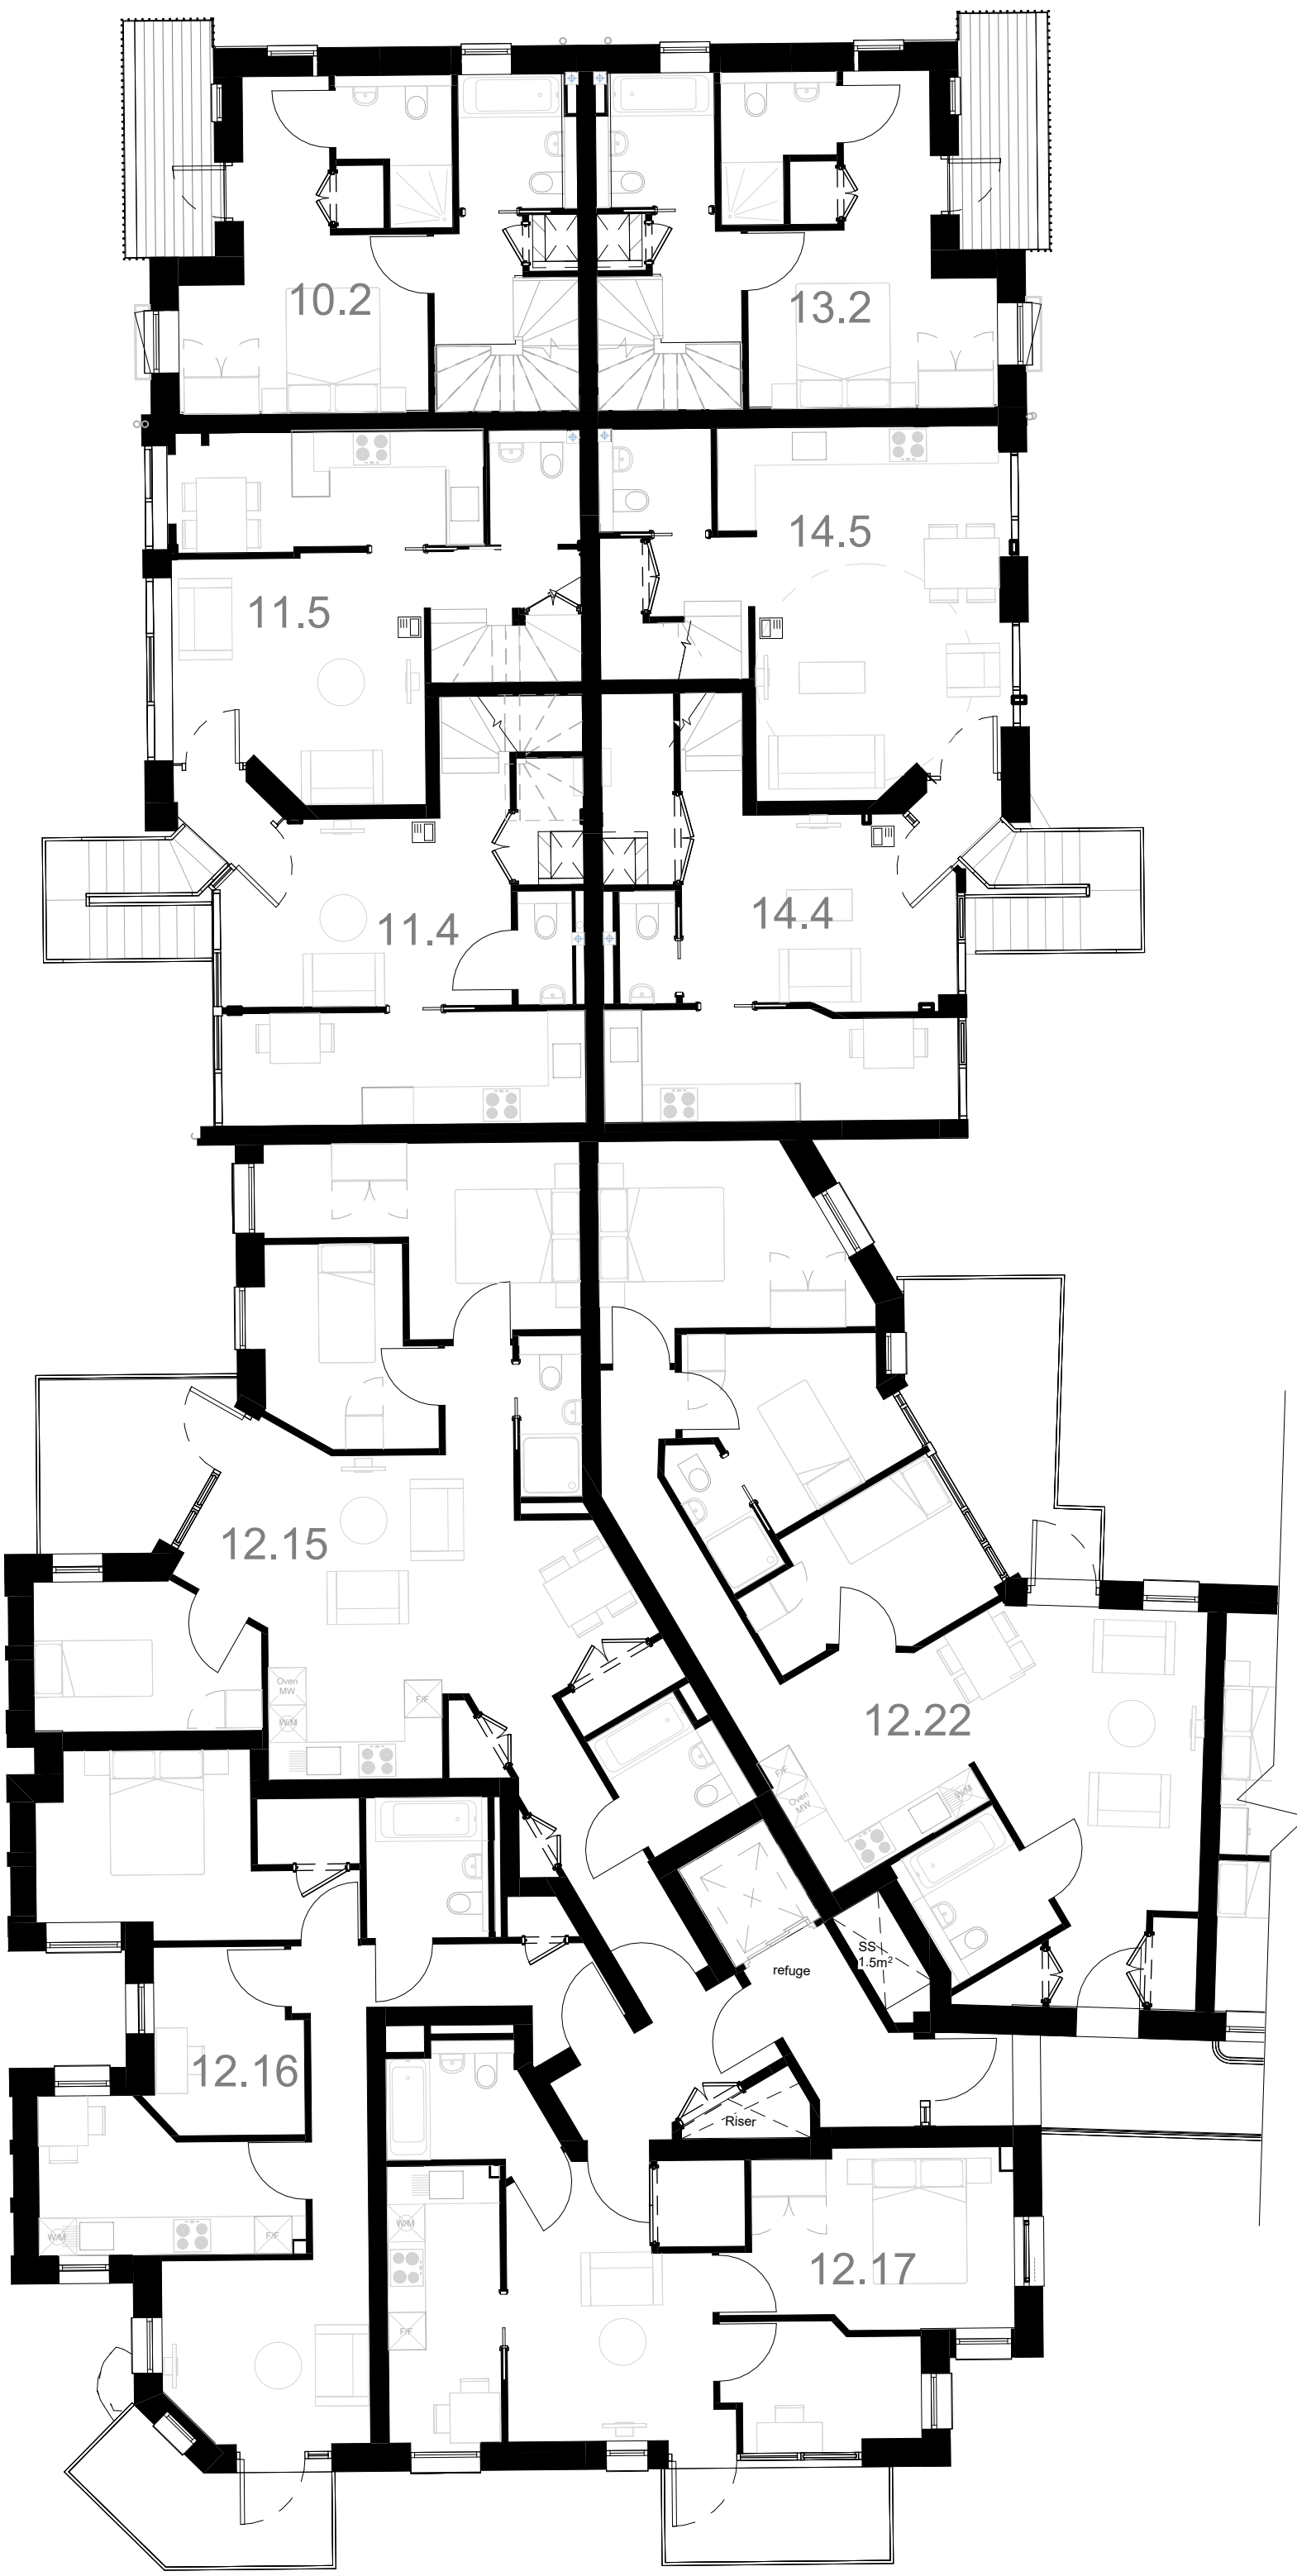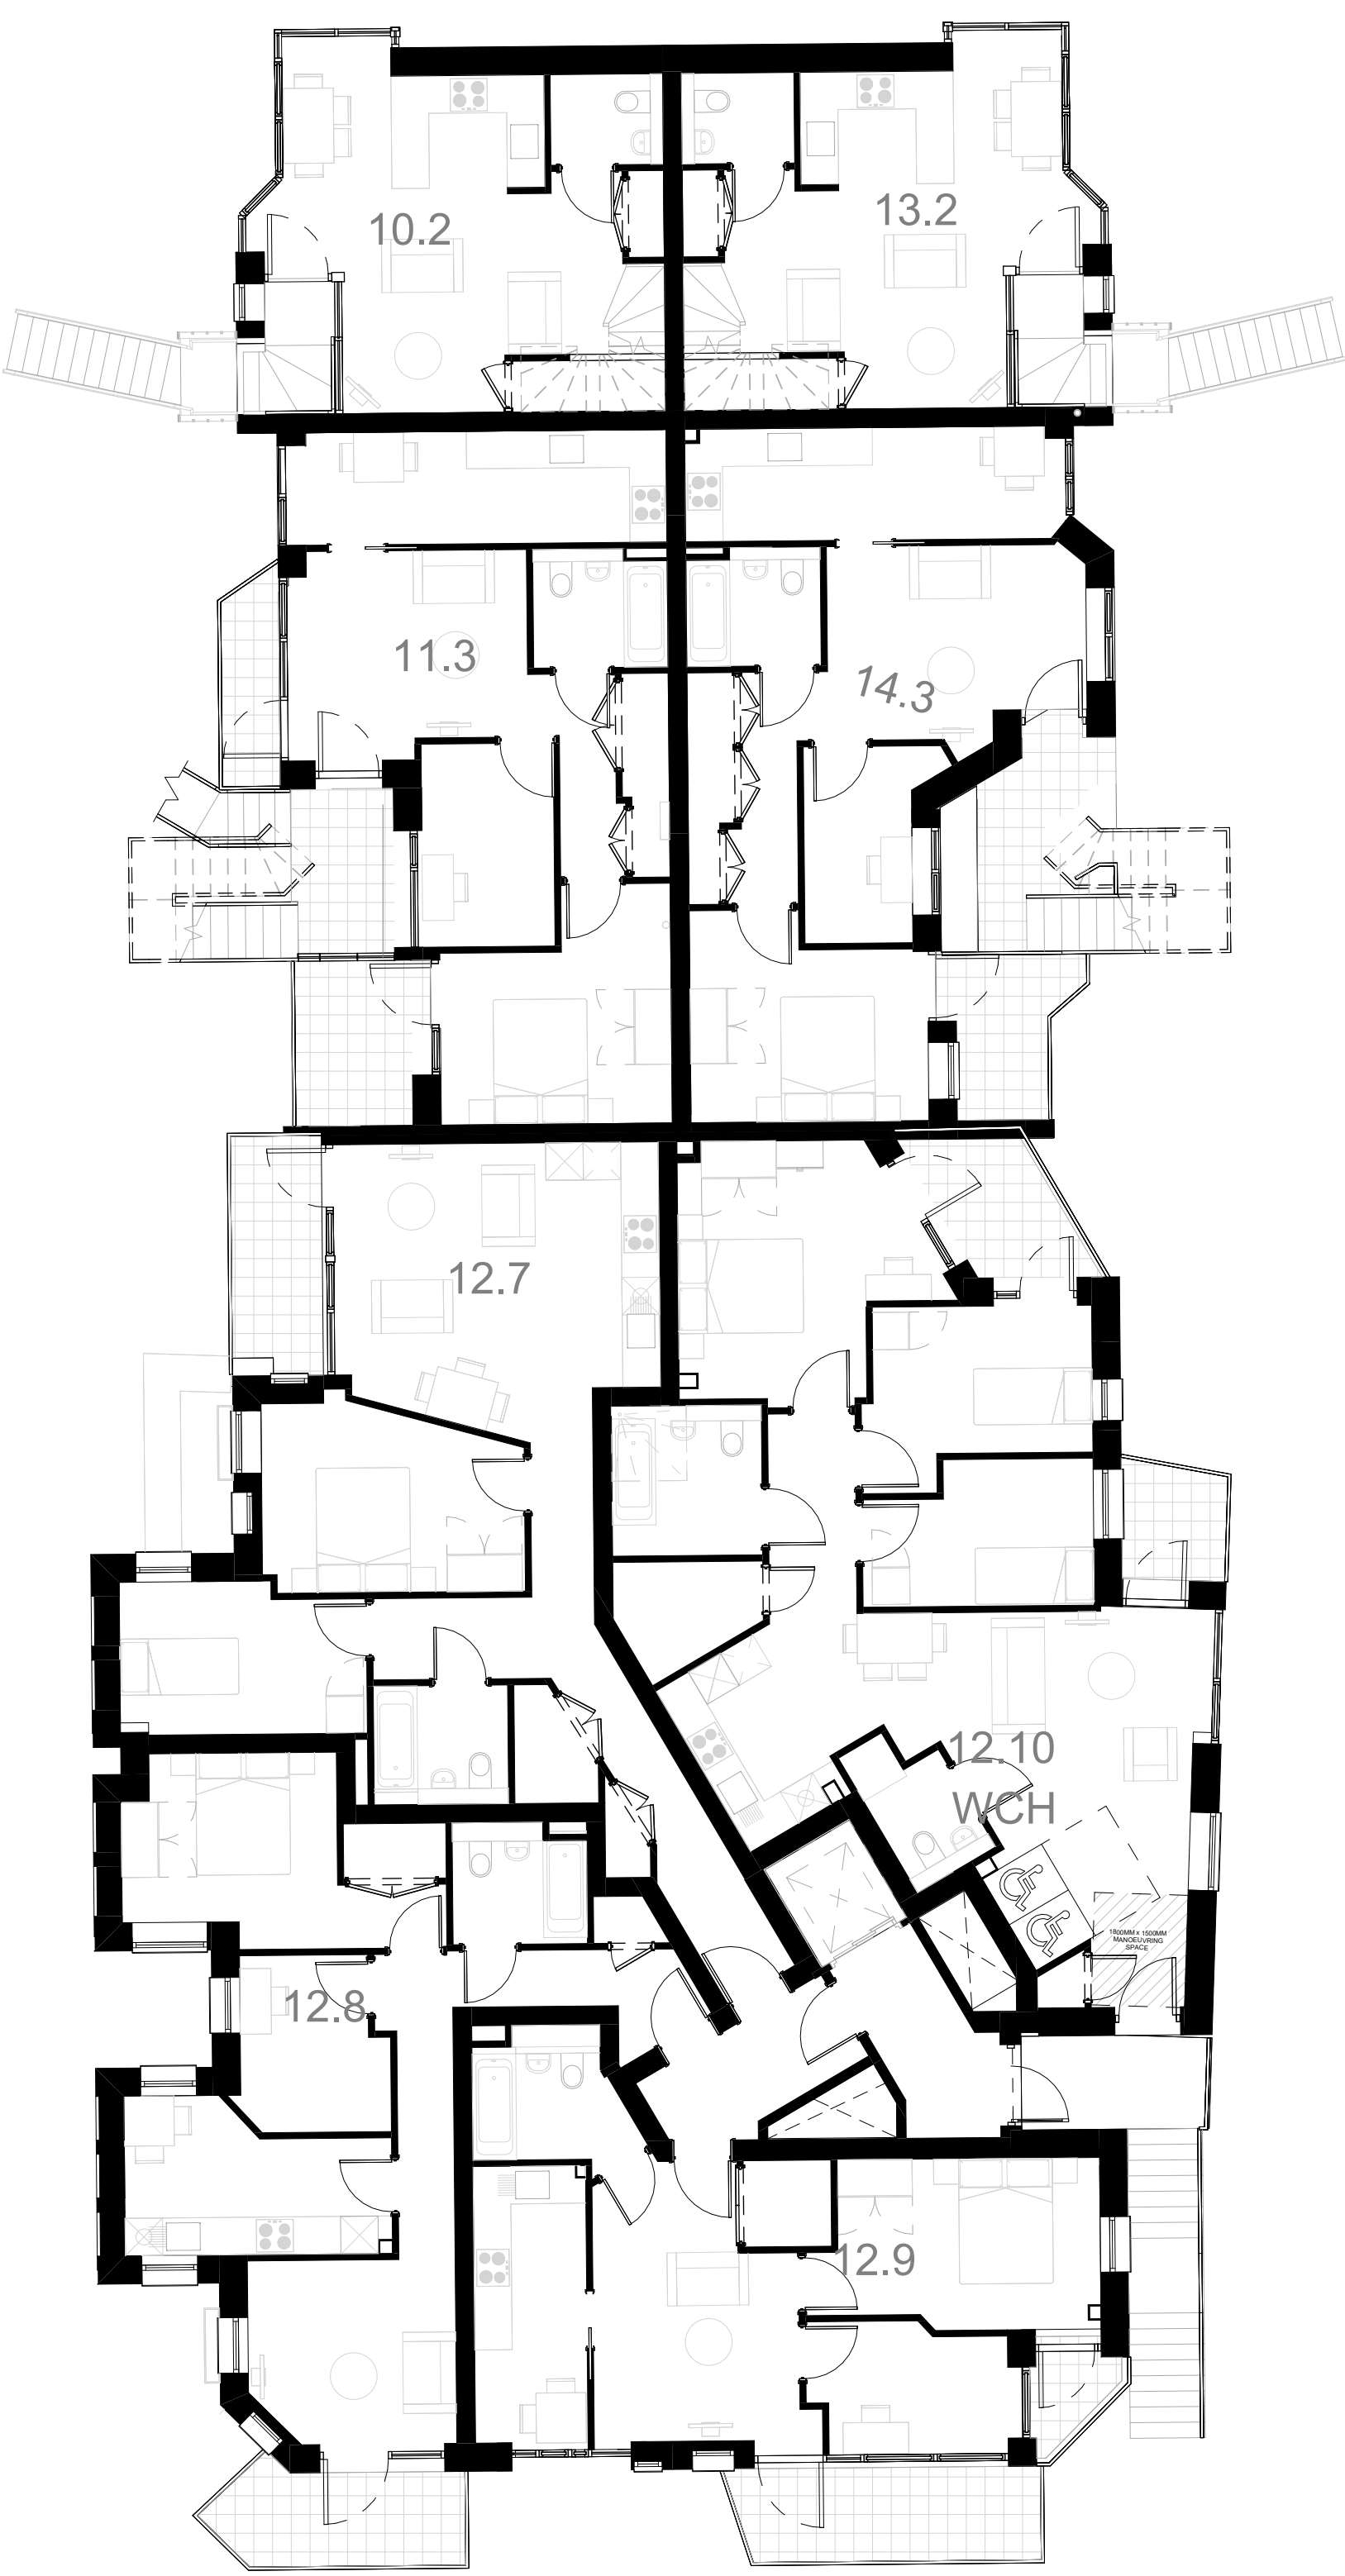


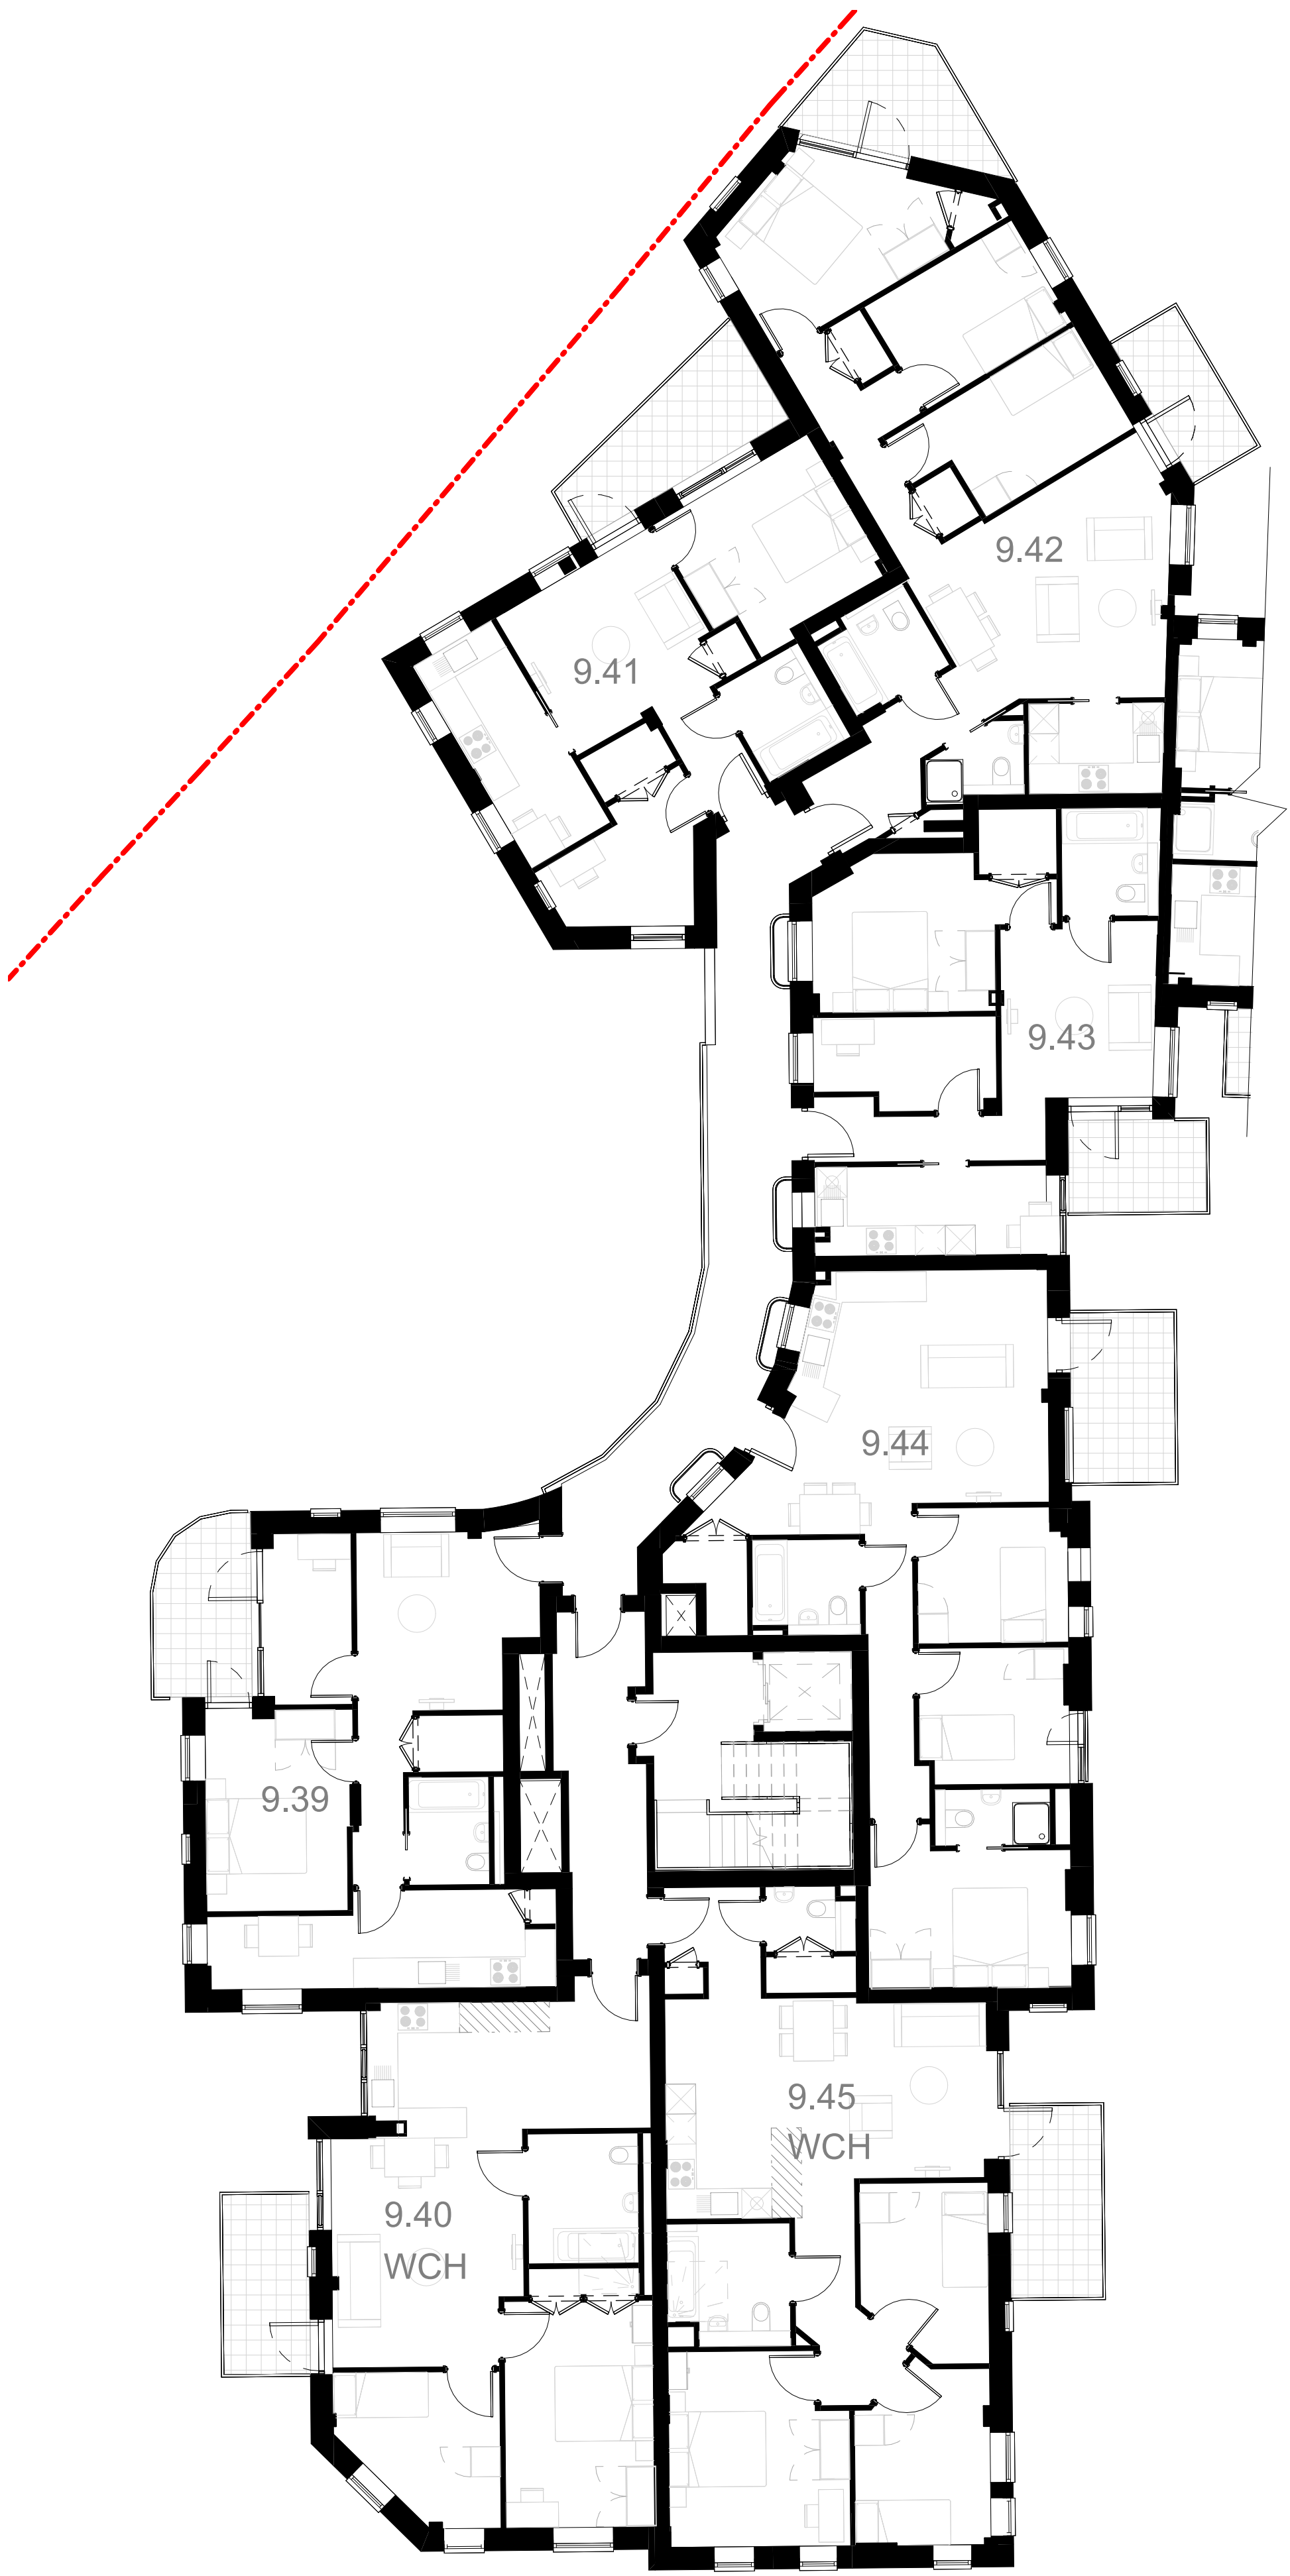


5 Block B,C - Plan L3
1:100

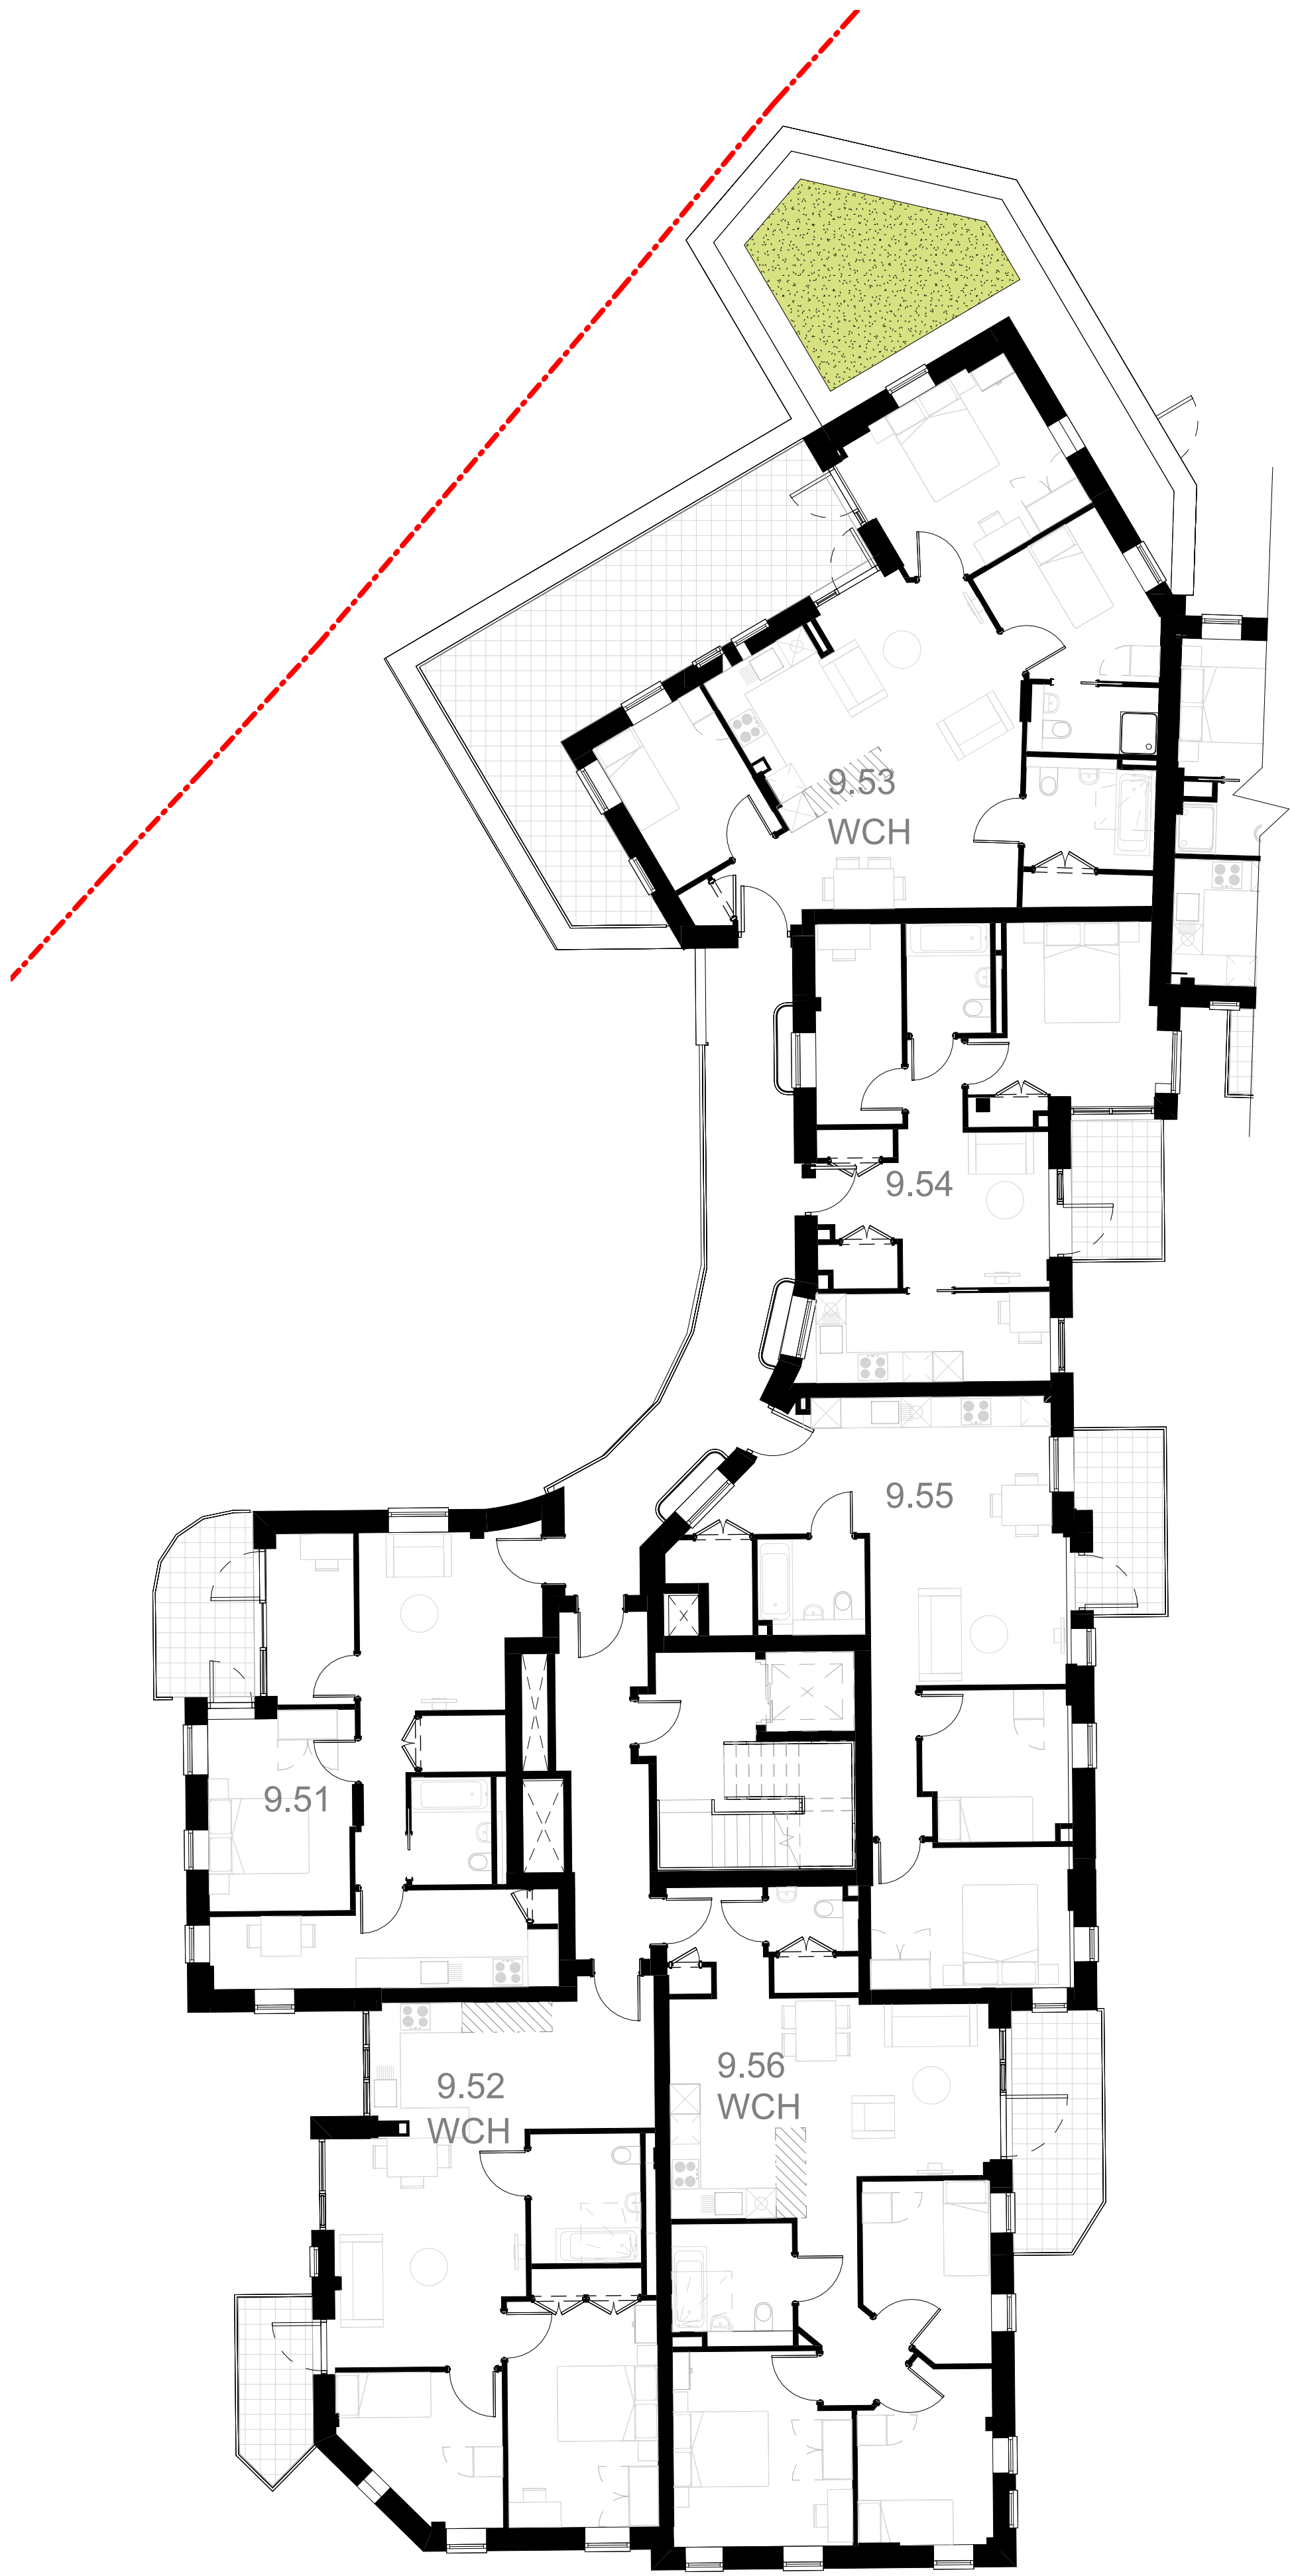

6 Block B,C - Plan L4
1:100

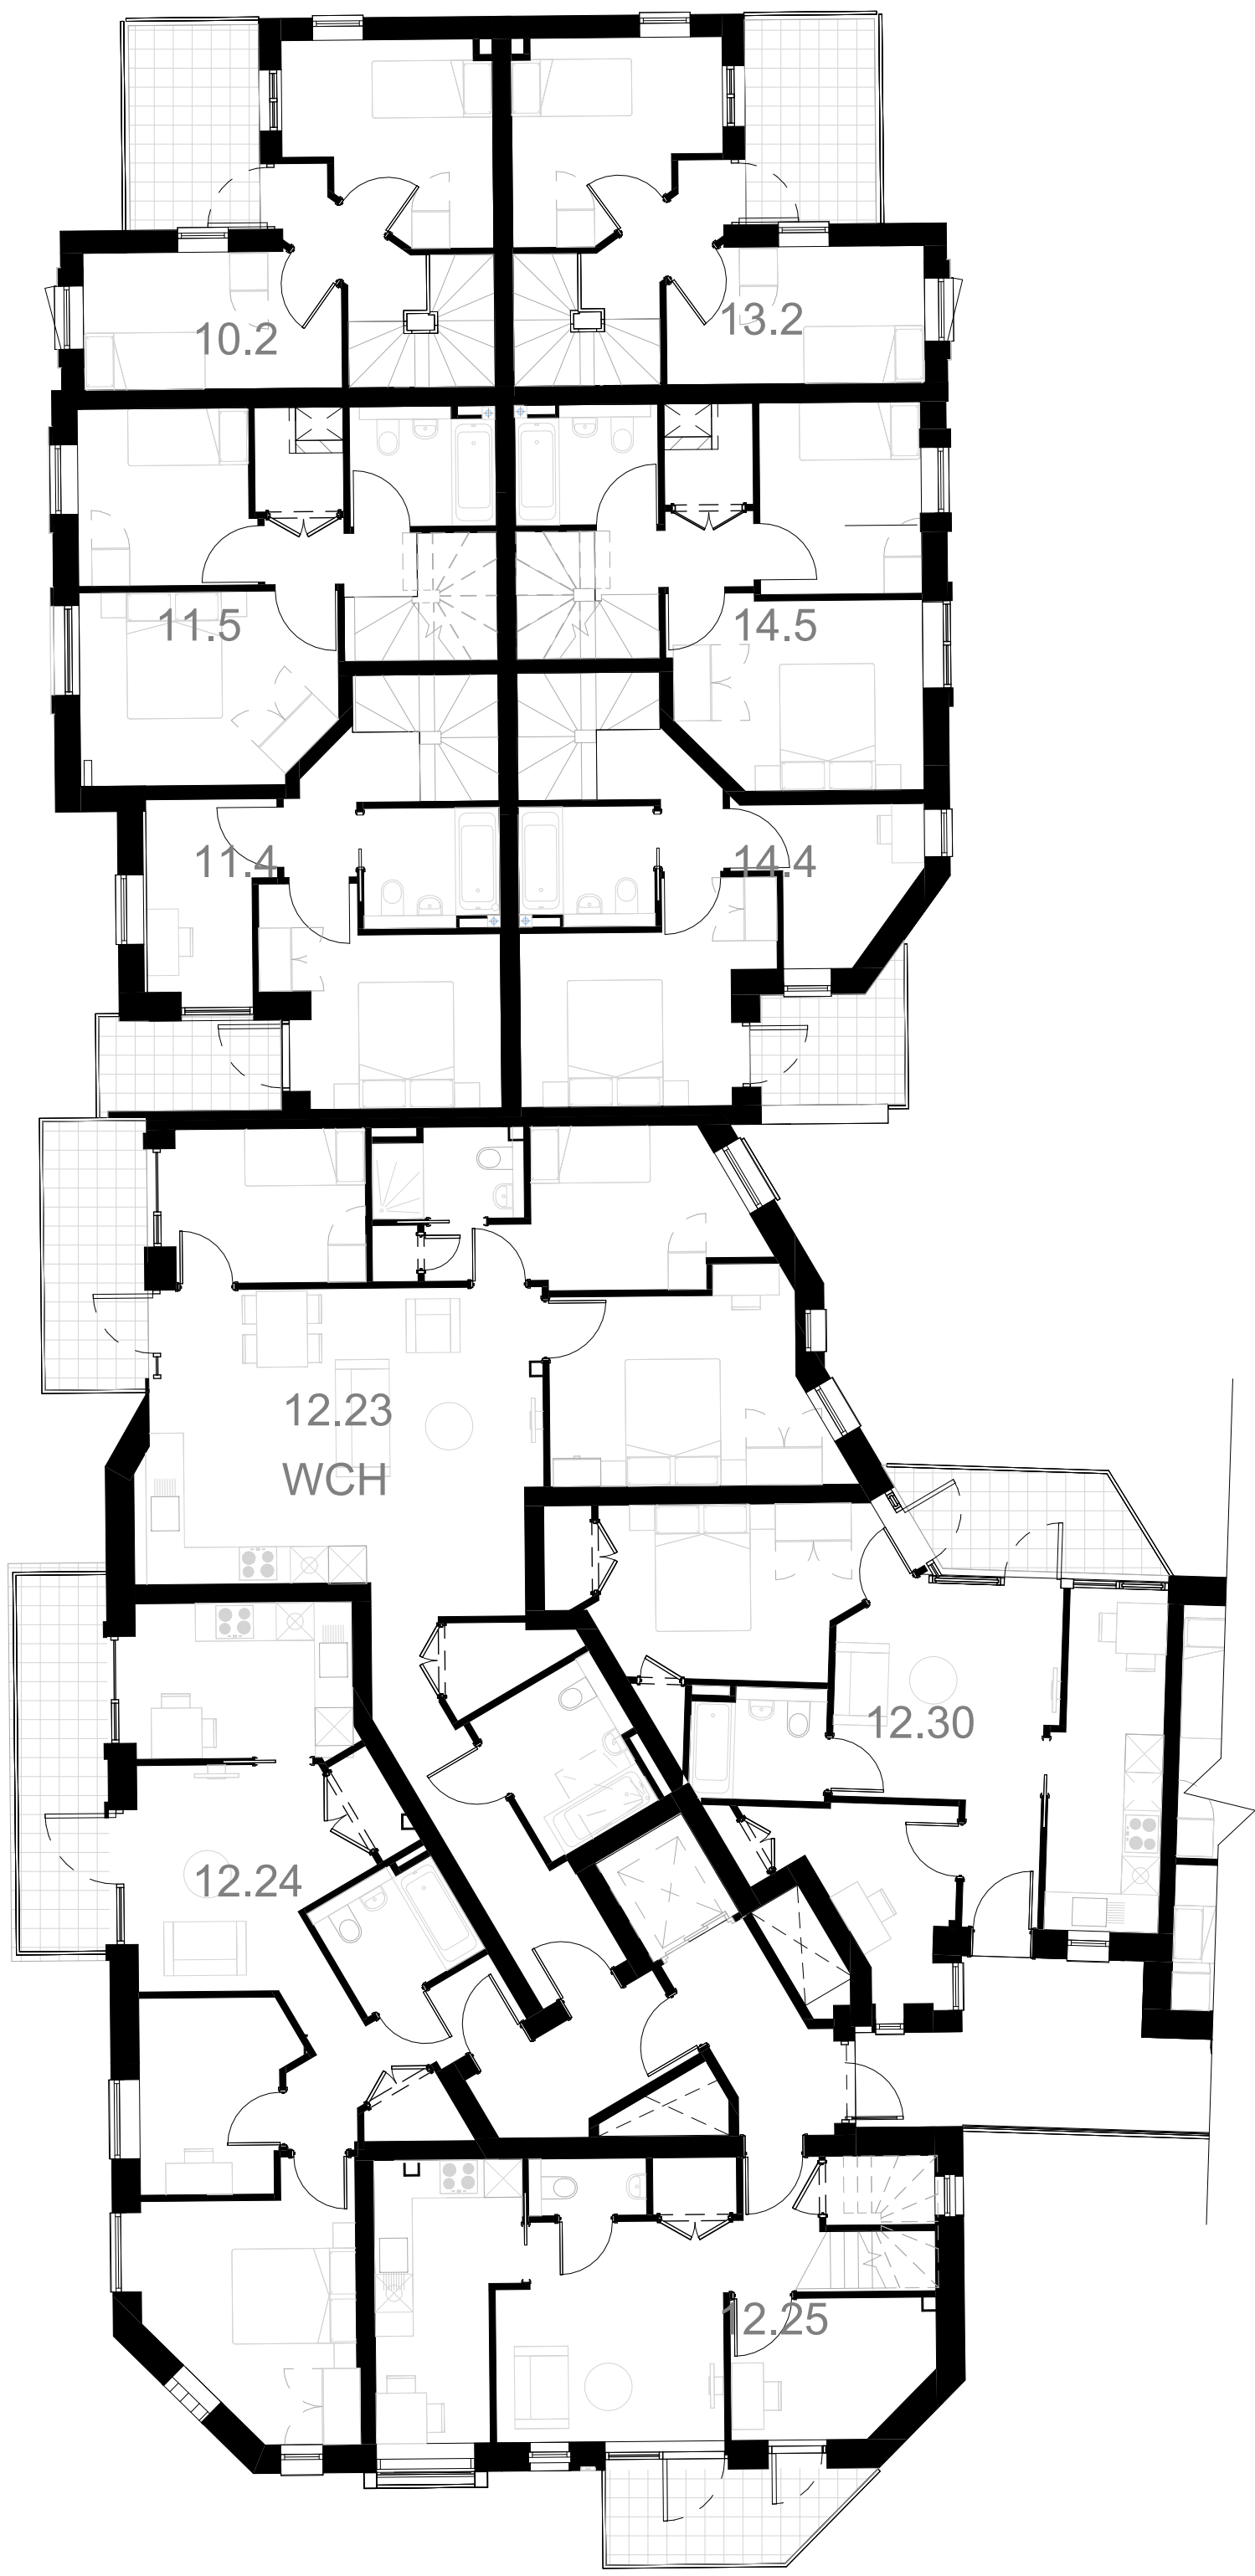

5 Block B,C - Plan L5
1:100

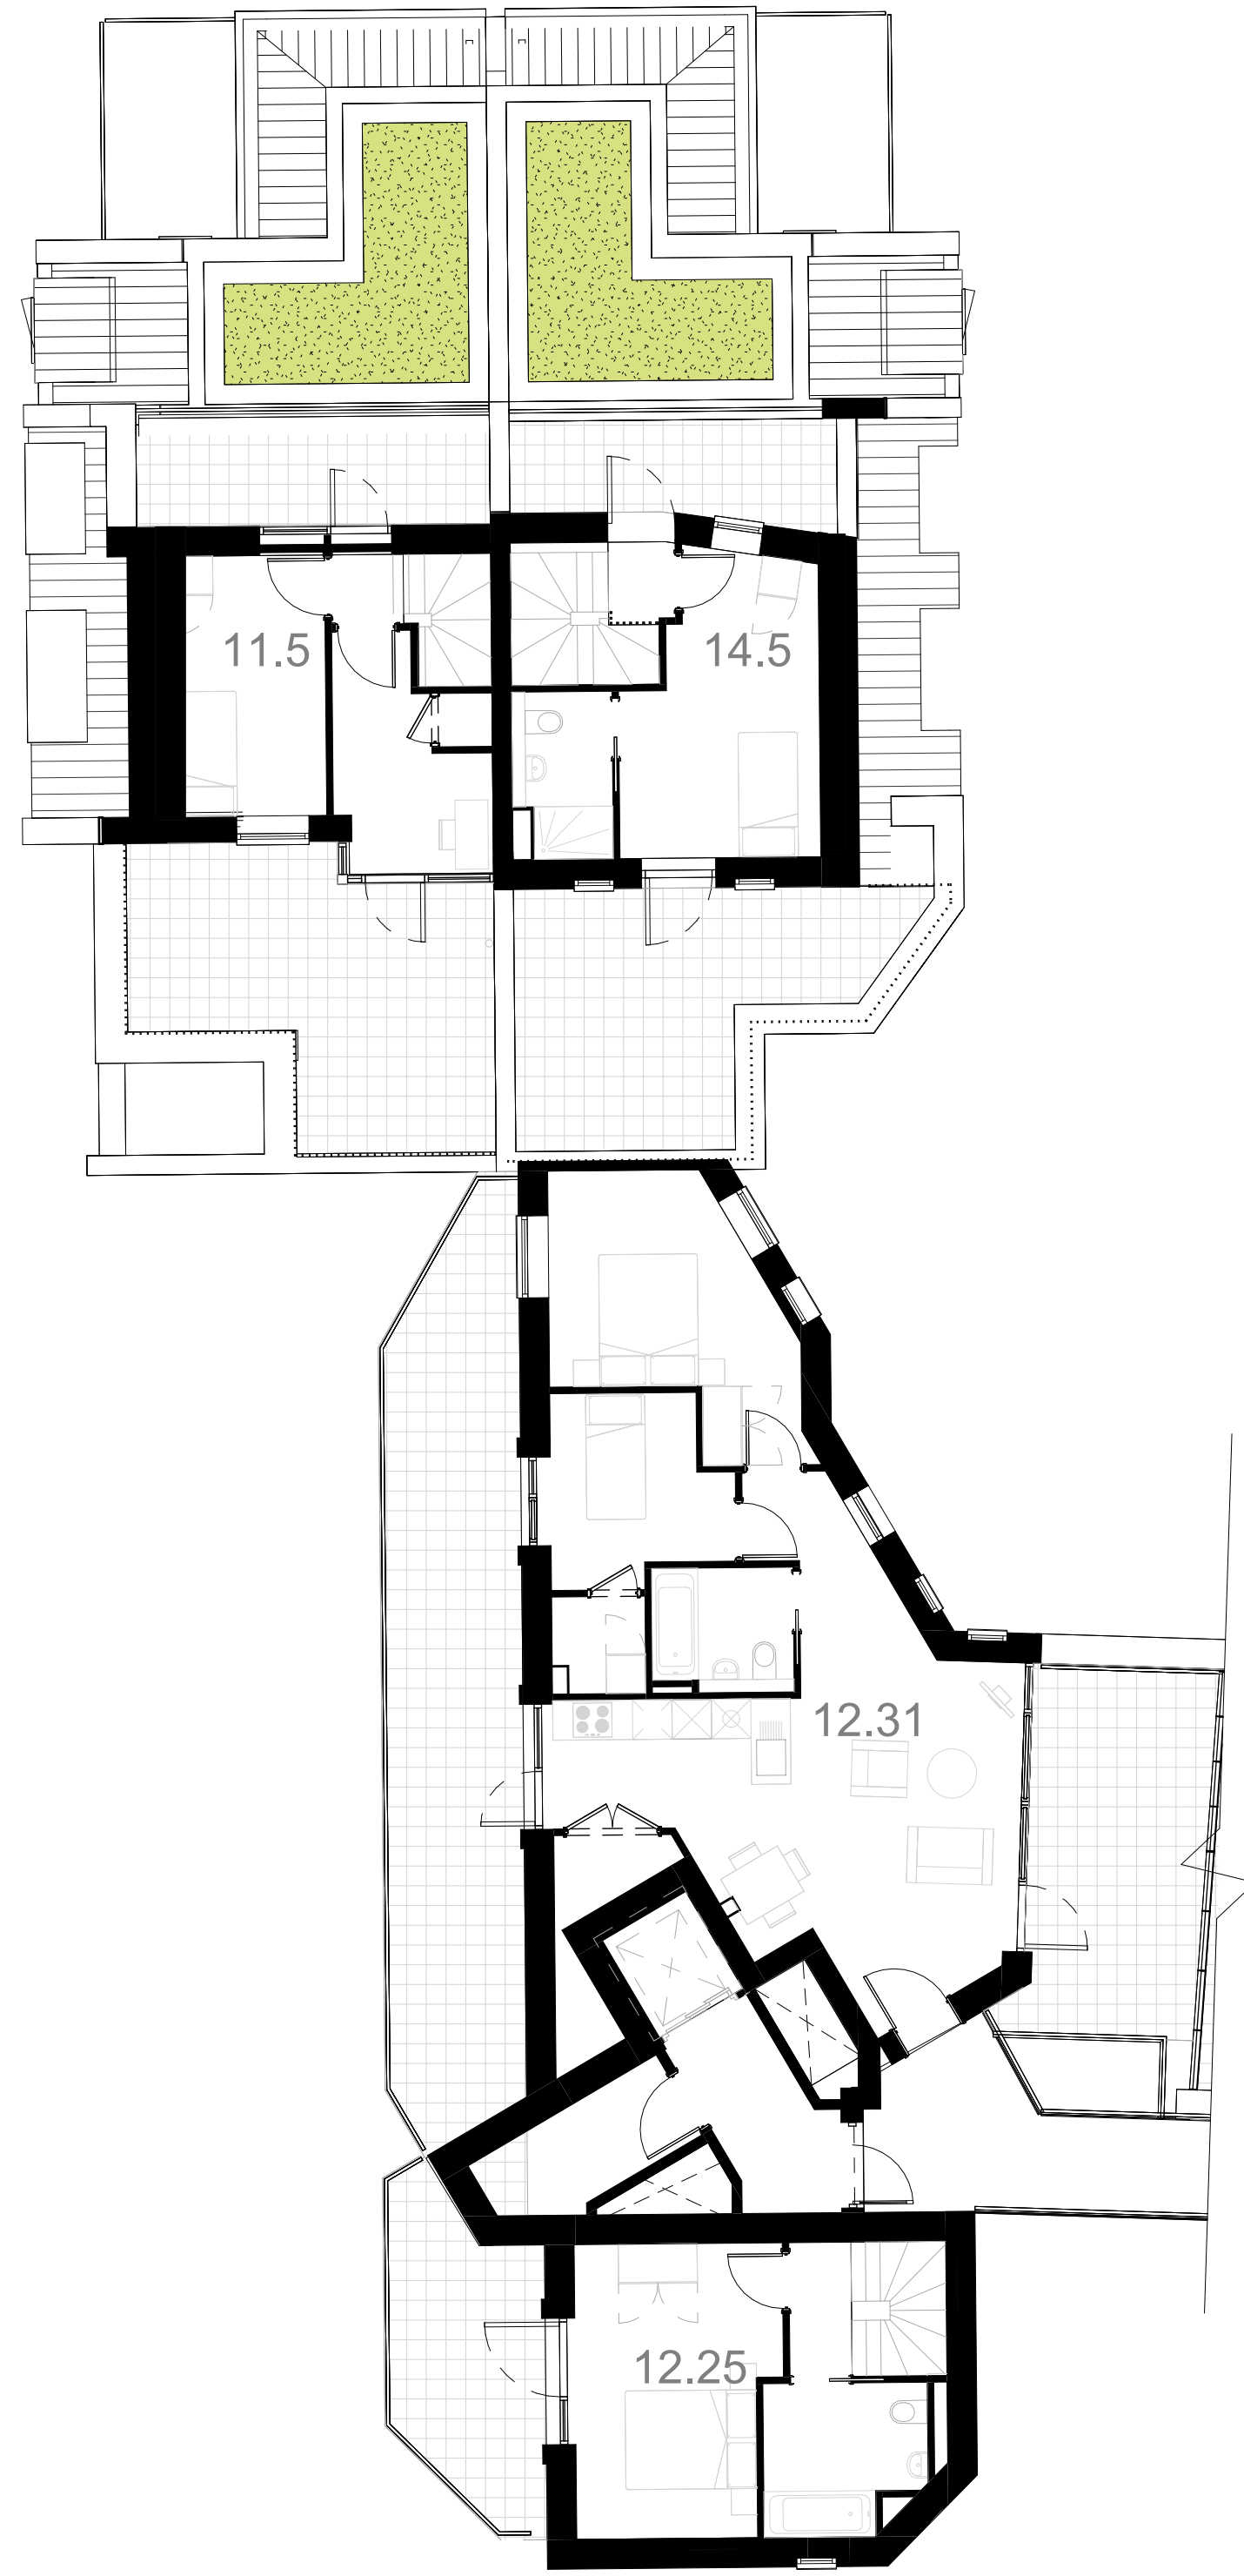

6 Block B,C - Plan L6
1:100



Figured dimensions must be taken in preference to scaled dimensions and any discrepancies or errors are to be referred to the designers. Contractors, sub-contractors, and suppliers must verify all dimensions on site before commencing any work or production of shop drawings

Positions or details of windows, doors or building fabric to adjoining properties are indicative only. They may not have been surveyed accurately due to limited access.

NOTES:

ALL DIMENSIONS GIVEN ARE FOR COSTING PURPOSES ONLY. SITE DIMENSIONS MUST BE TAKEN PRIOR TO ANY ORDERING. CONTRACTOR TO BE RESPONSIBLE FOR SIGNING OFF ON ALL ORDERS.





KEY PLAN:

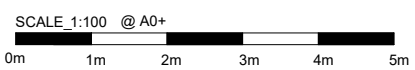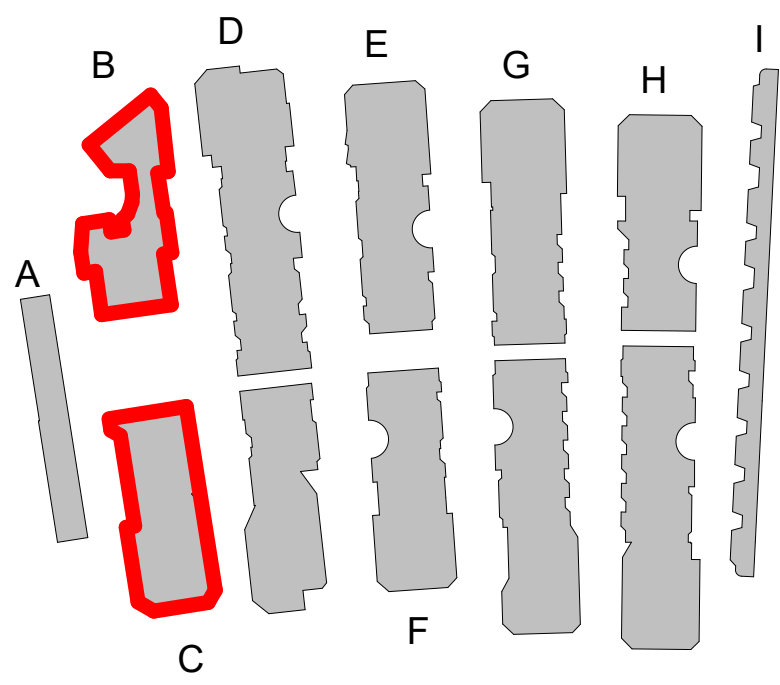

REVISION:

DATE	REVISION	DESCRIPTION
24.11.25	1	Issued for Planning
10.07.26	2	Revised Planning

PROJECT ADDRESS:	Stoney Wood Quarter, The Fairway, London NW7 3HJ		
CLIENT:	Fairway Barnet Ltd		
DRAWING NAME:	GA - Block B,C - L3 L4		
PURPOSE:	Issued for Planning		
DRAWN BY:	SK		
DRAWING NO_ ISSUE NO:	SWQ- LPM- ZZ- DR - A- ZZ- 1404	Rev. 2	
SCALE:	As indicated @ A0+ (1292mm x 914mm)		

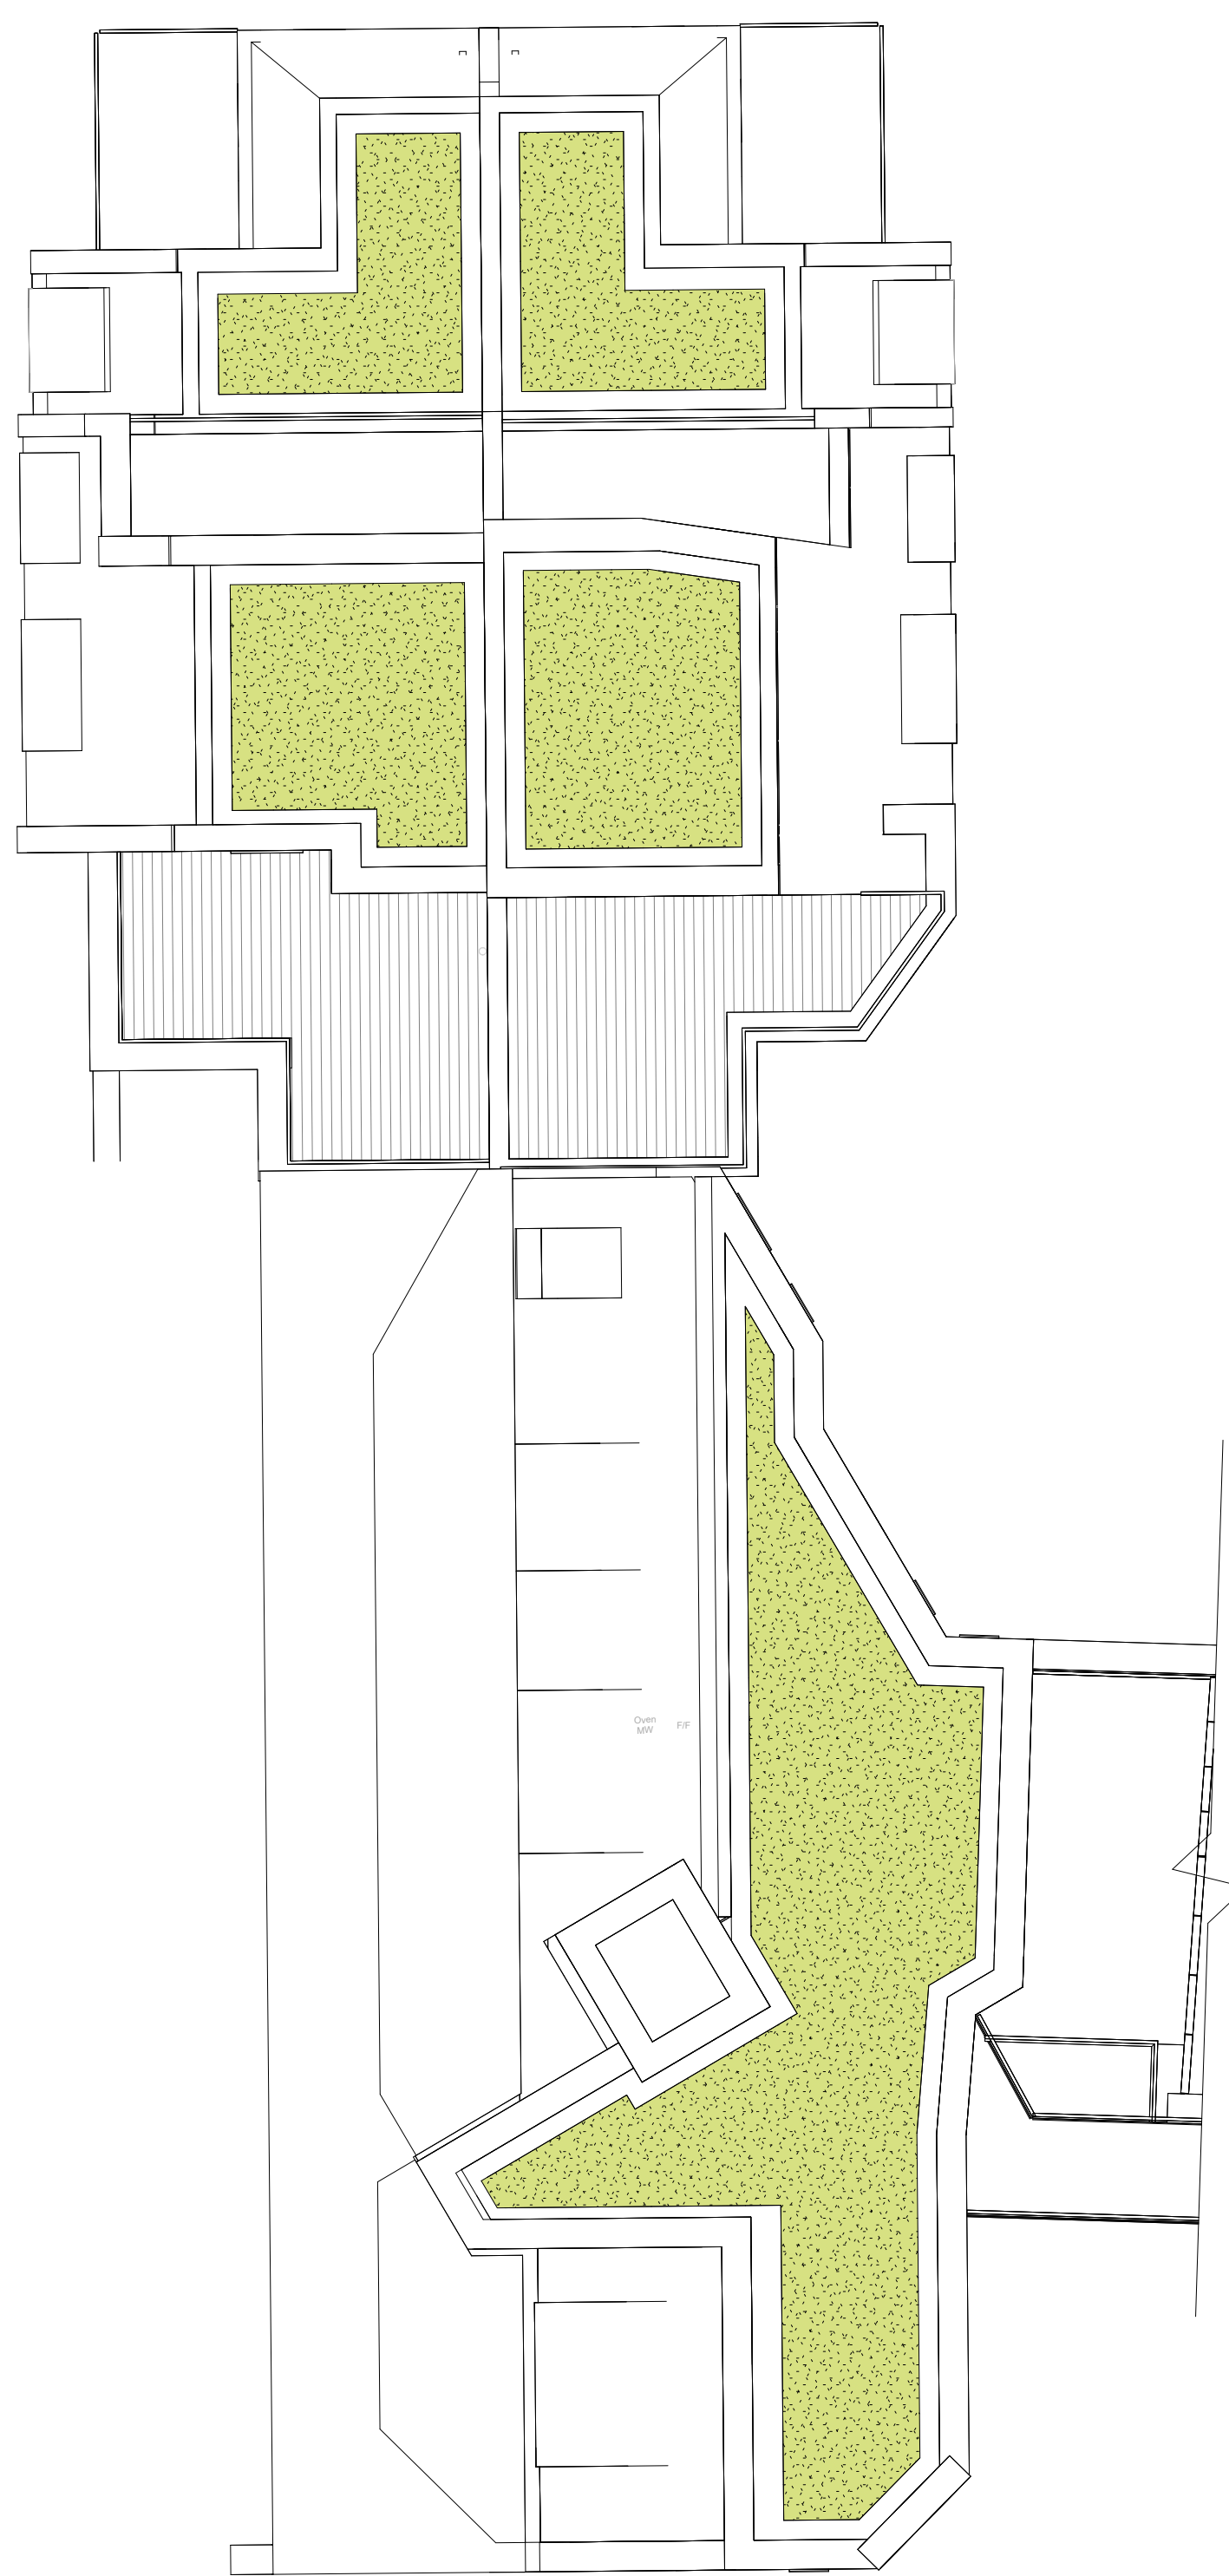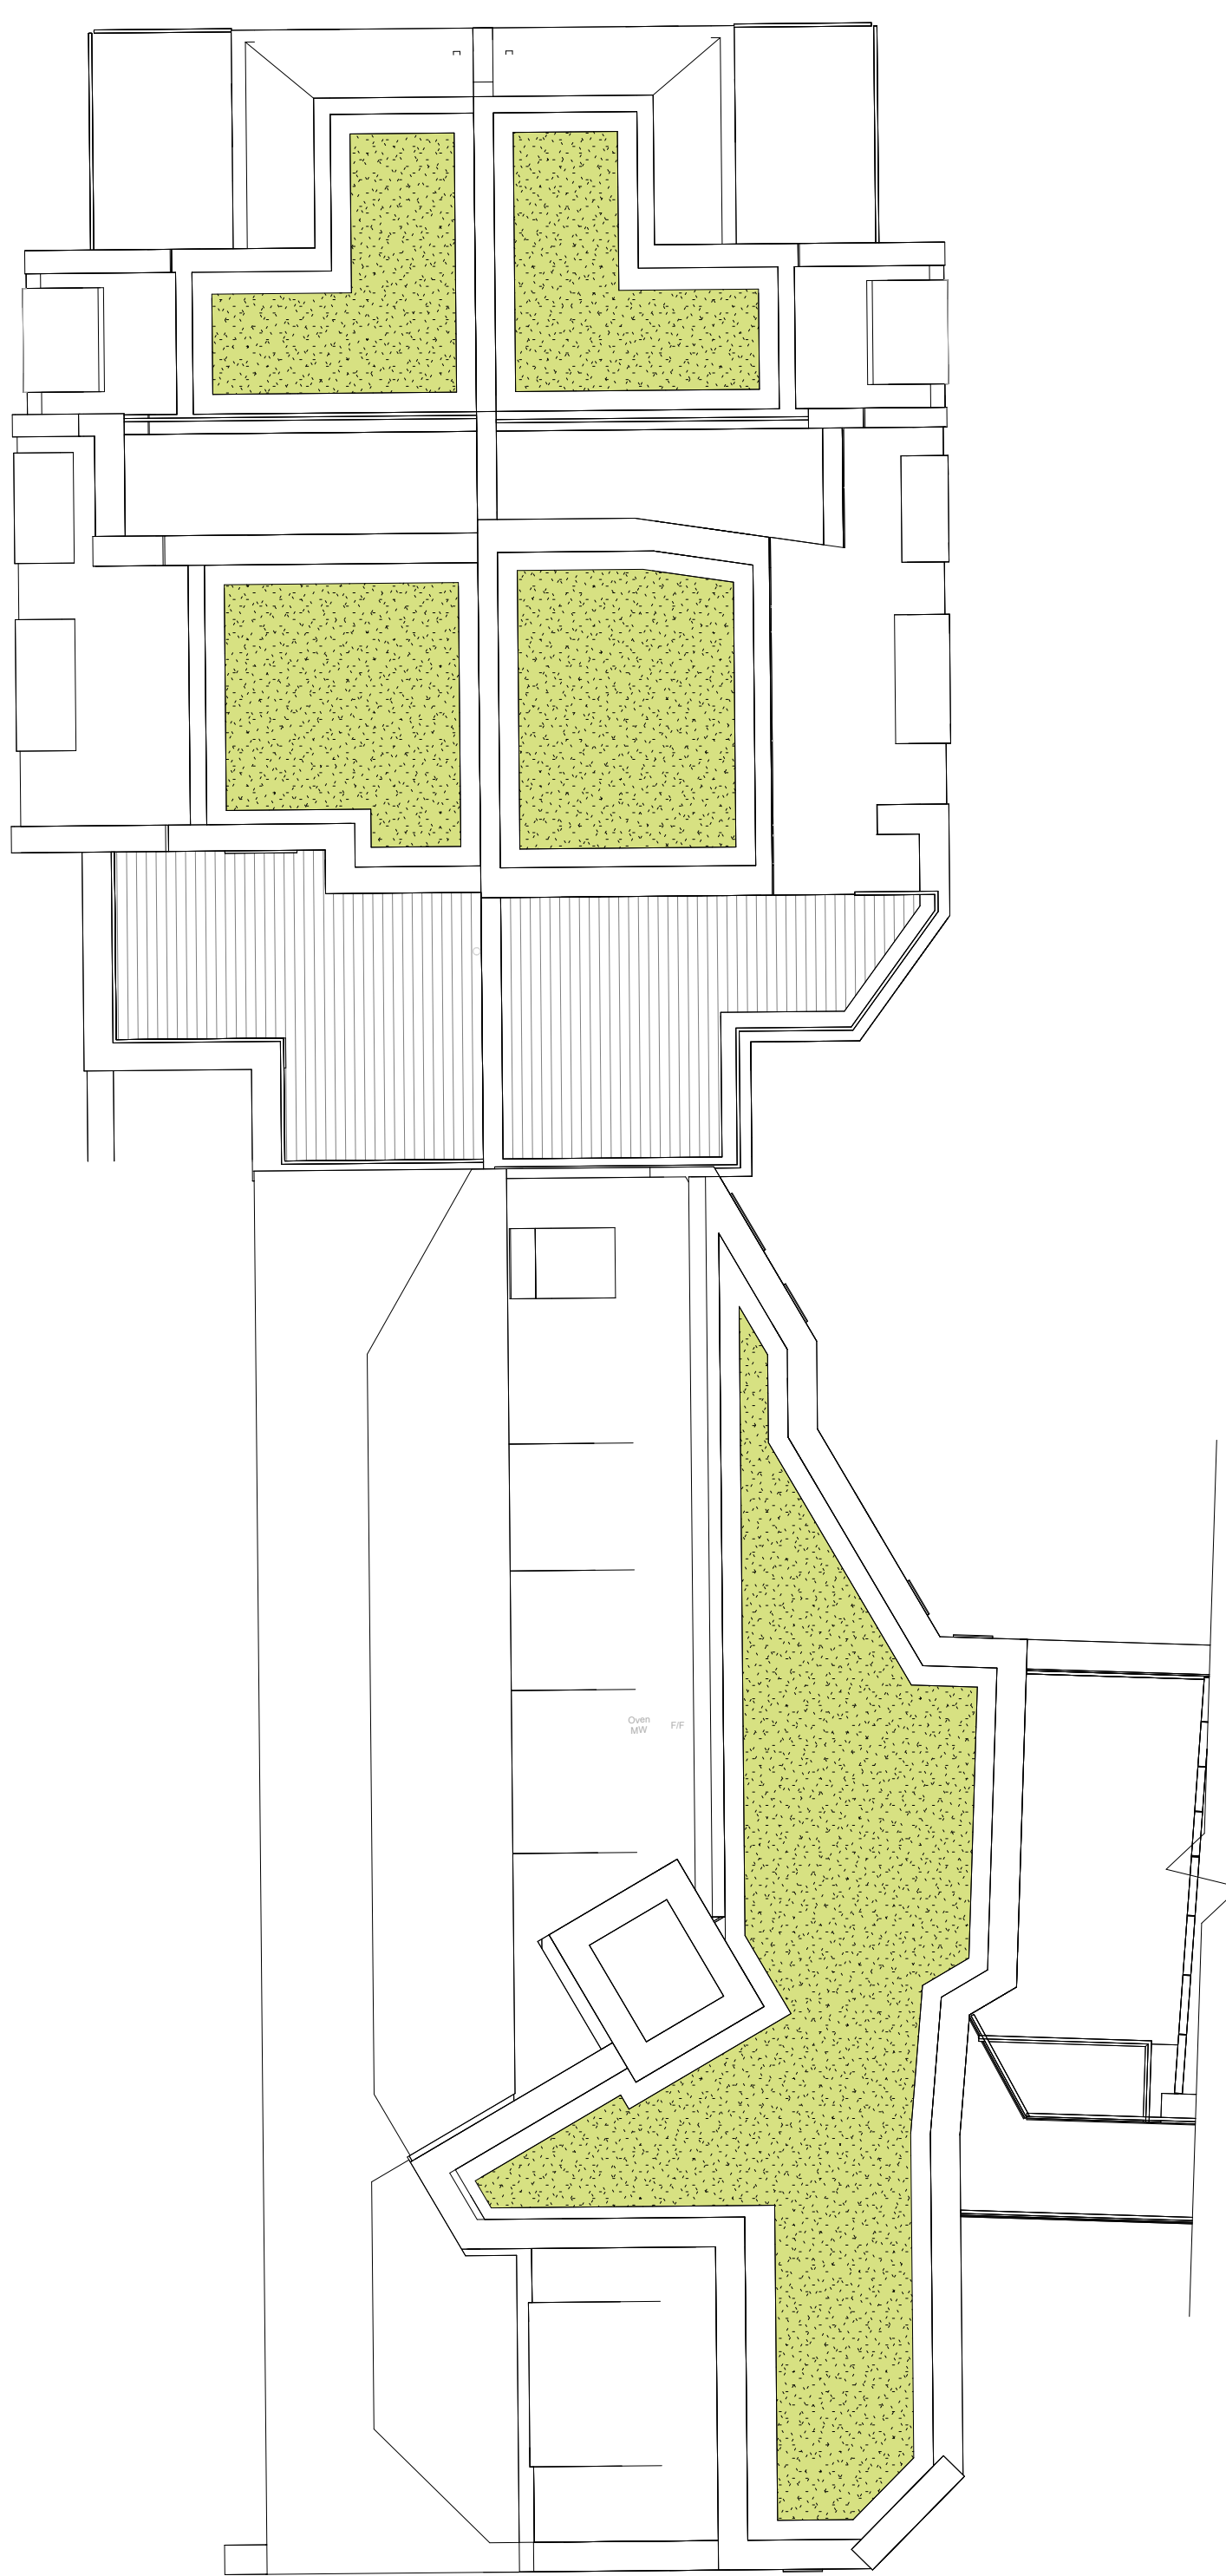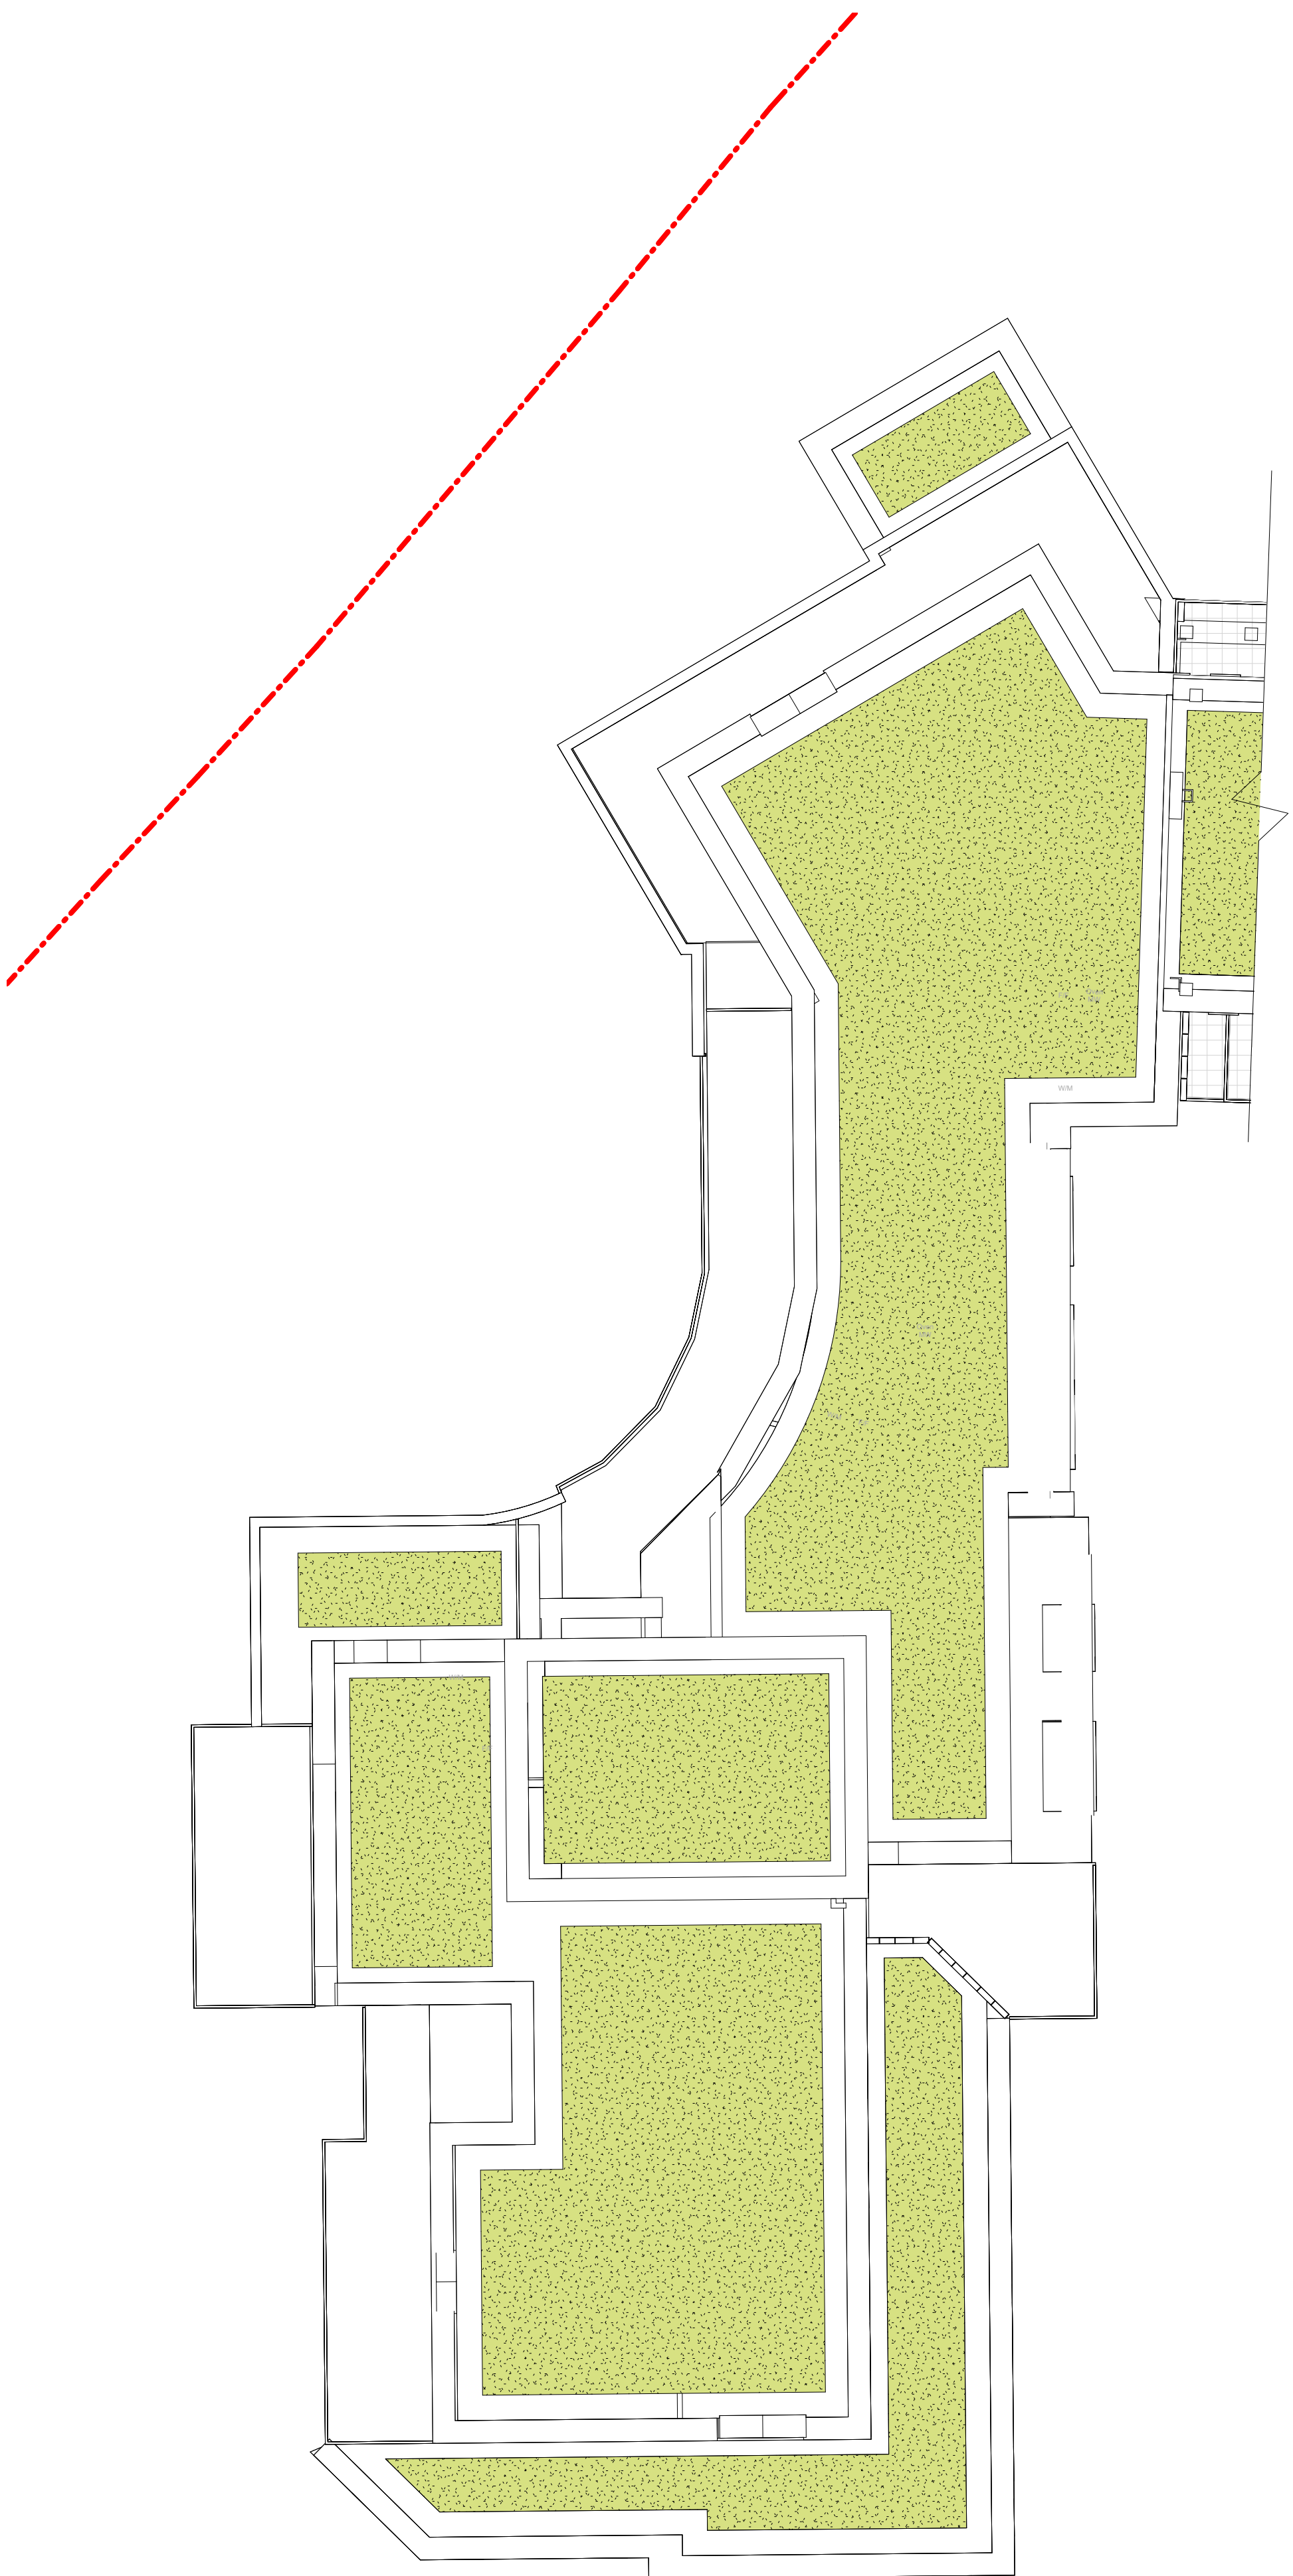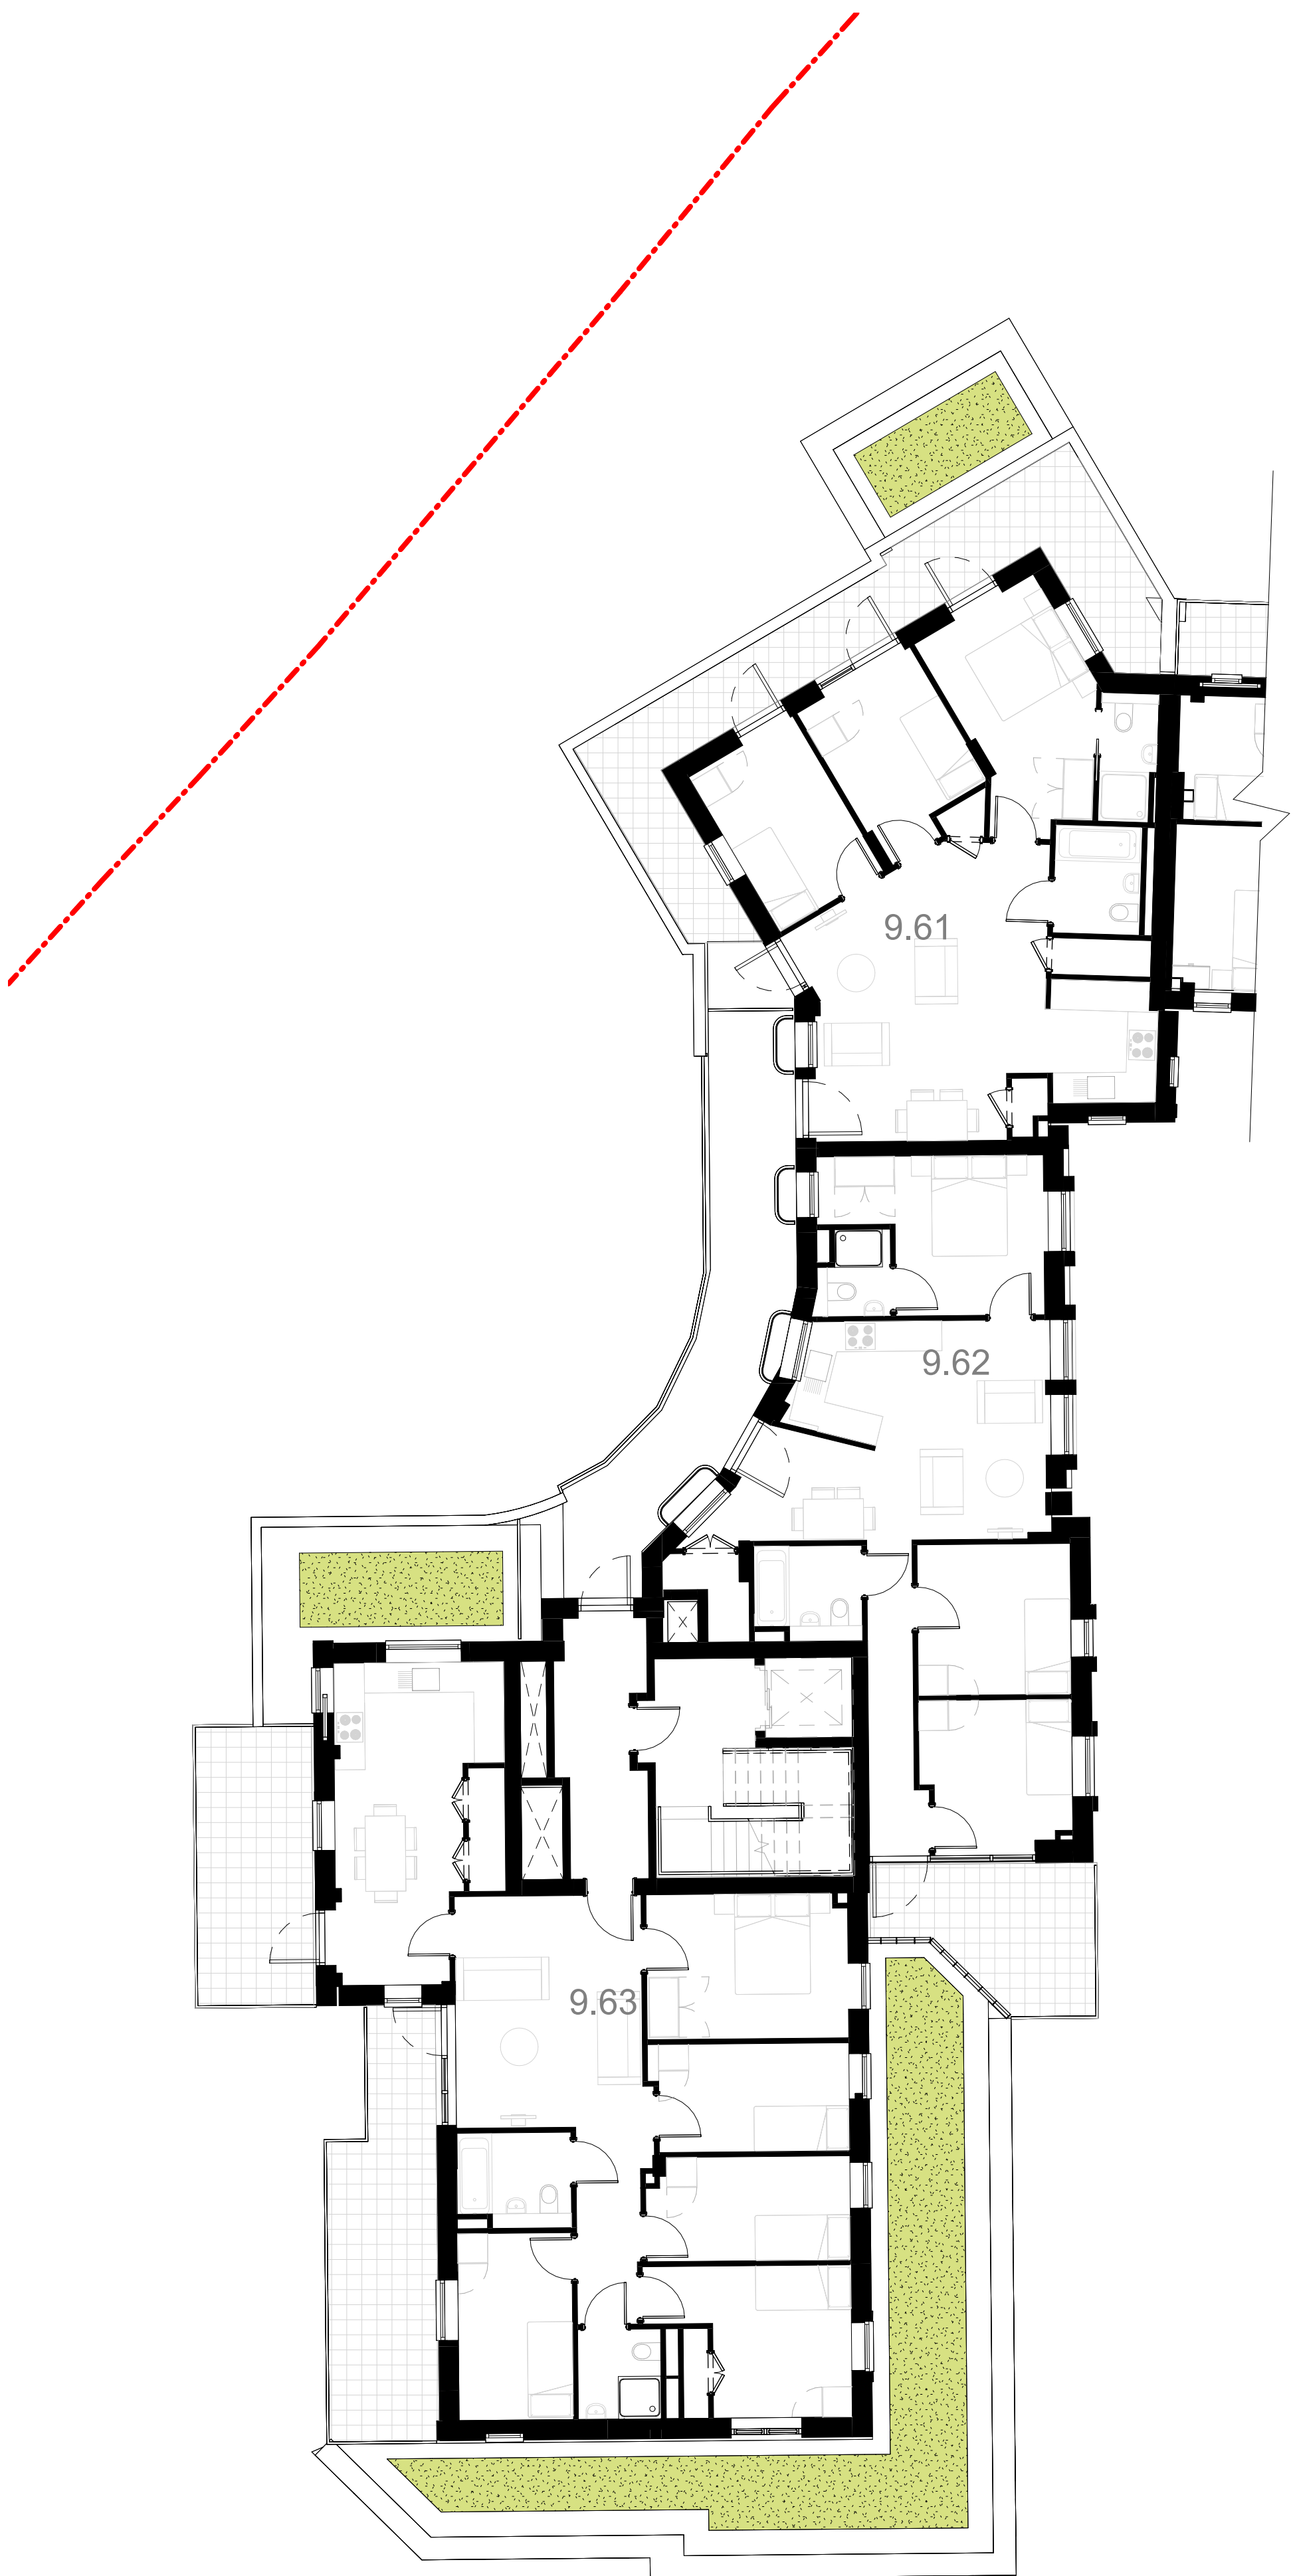

7 Block B,C - Plan L5
1 : 100

1 Block B,C - Plan roof level
1 : 100



Figured dimensions must be taken in preference to scaled dimensions and any discrepancies or errors are to be referred to the designers. Contractors, sub-contractors, and suppliers must verify all dimensions on site before commencing any work or production of shop drawings

Positions or details of windows, doors or building fabric to adjoining properties are indicative only. They may not have been surveyed accurately due to limited access.

NOTES:

ALL DIMENSIONS GIVEN ARE FOR COSTING PURPOSES ONLY. SITE DIMENSIONS MUST BE TAKEN PRIOR TO ANY ORDERING. CONTRACTOR TO BE RESPONSIBLE FOR SIGNING OFF ON ALL ORDERS.


KEY PLAN:

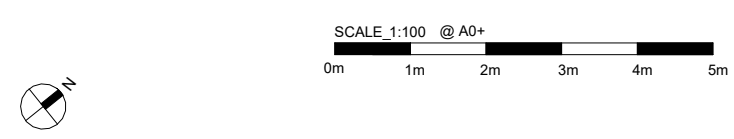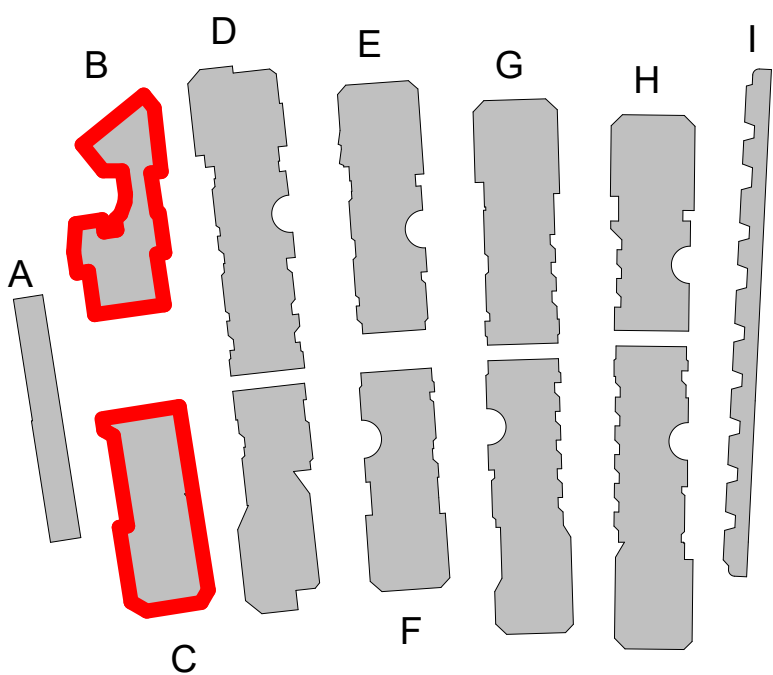


REVISION:

DATE	REVISION	DESCRIPTION
24.11.25	1	Issued for Planning
10.07.26	2	Revised Planning

PROJECT ADDRESS:	Stoney Wood Quarter, The Fairway, London NW7 3HJ	
CLIENT:	Fairway Barnet Ltd	
DRAWING NAME:	GA - Block B,C - L5 Roof	
PURPOSE:	Issued for Planning	
DRAWN BY:	SK	
DRAWING NO_ ISSUE NO:	SWQ-LPM-ZZ-DR - A-ZZ-1405	Rev. 2
SCALE:	As indicated @ A0+ (1292mm x 914mm)	

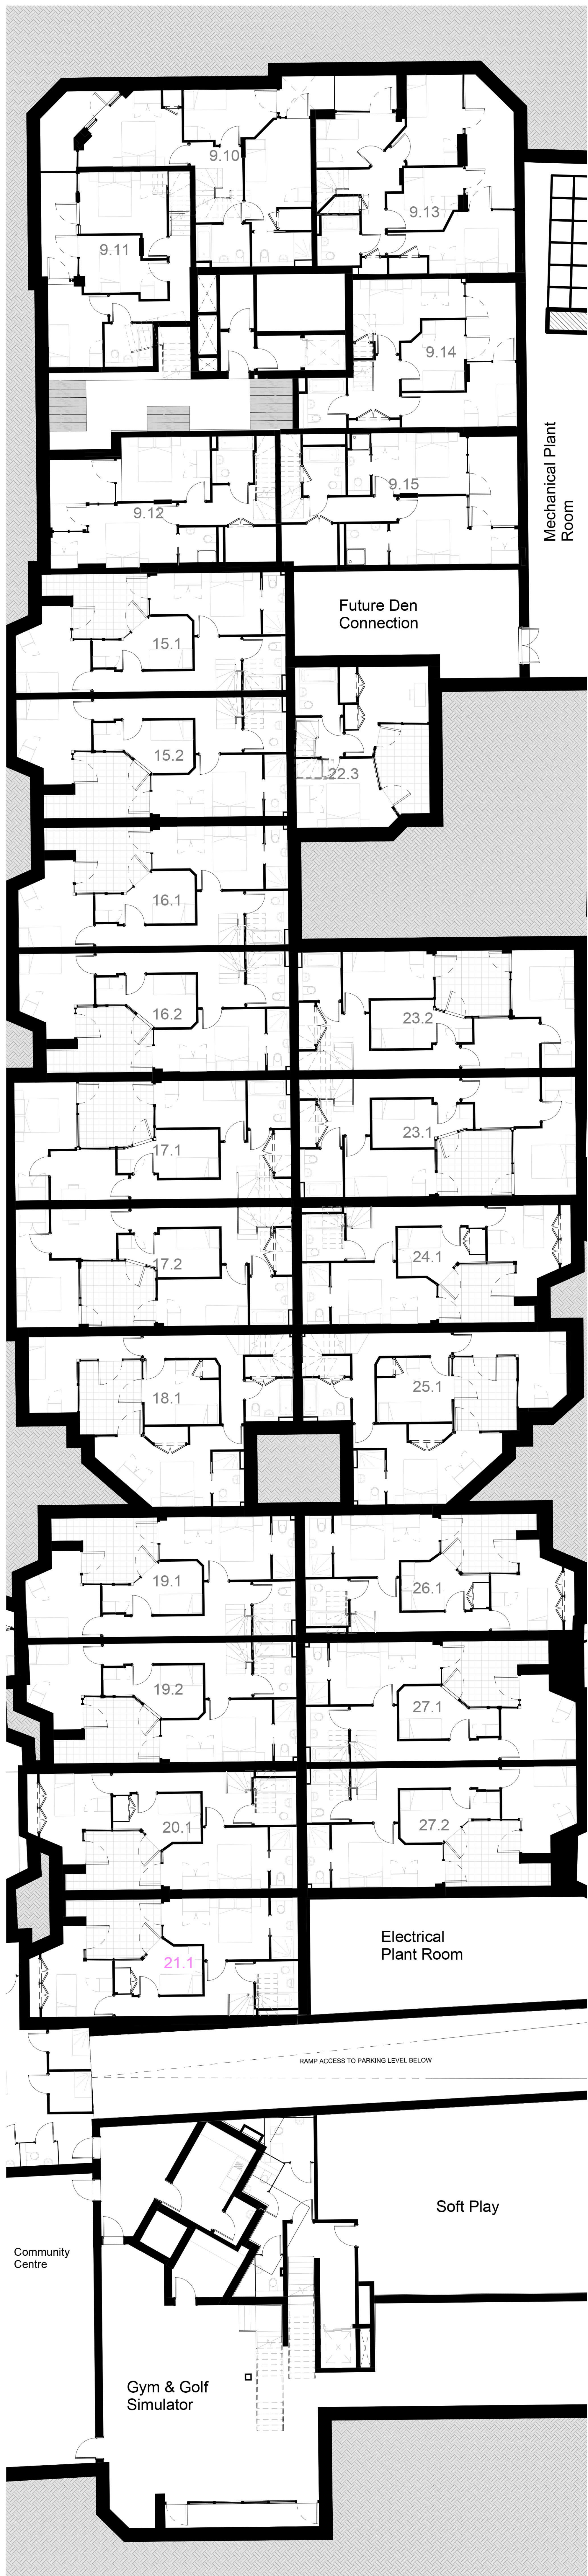

1 Block D - Plan LG
1 : 100

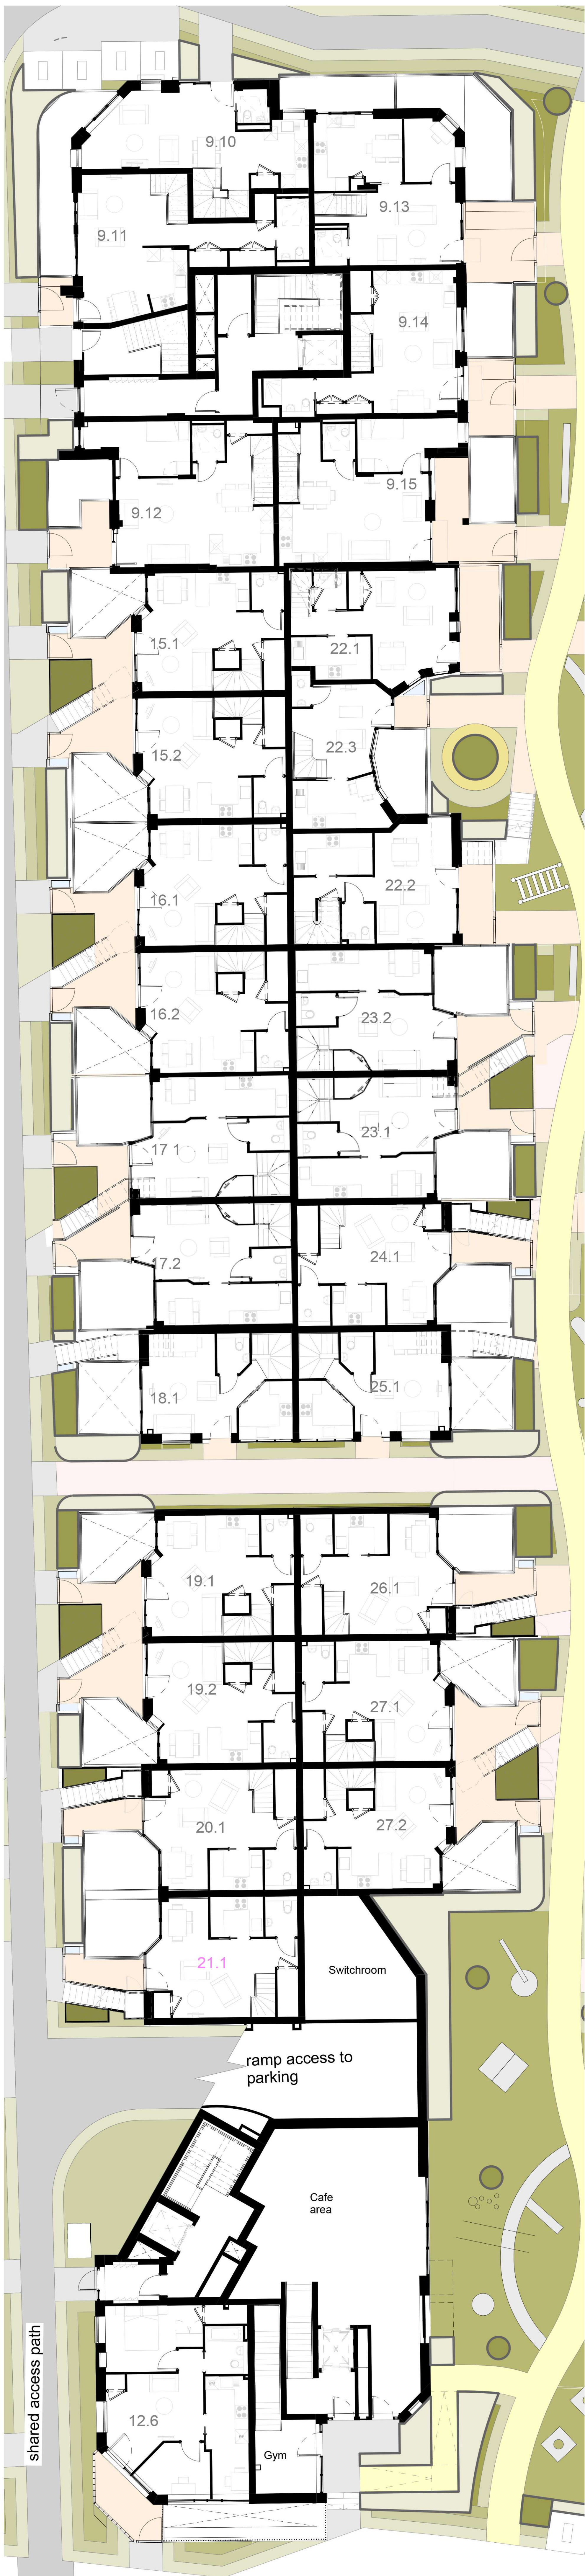

2 Block D - Plan GF
1 : 100

Figured dimensions must be taken in preference to scaled dimensions and any discrepancies or errors are to be referred to the designers. Contractors, sub-contractors, and suppliers must verify all dimensions on site before commencing any work or production of shop drawings

Positions or details of windows, doors or building fabric to adjoining properties are indicative only. They may not have been surveyed accurately due to limited access.

NOTES:

ALL DIMENSIONS GIVEN ARE FOR COSTING PURPOSES ONLY. SITE DIMENSIONS MUST BE TAKEN PRIOR TO ANY ORDERING. CONTRACTOR TO BE RESPONSIBLE FOR SIGNING OFF ON ALL ORDERS.



Bed Types Legend:

- 1 BED
- 2 BED
- 3 BED
- 4 BED

12 non-compliant single bedrooms identified by the LPA

SINGLE BEDROOM


KEY PLAN:

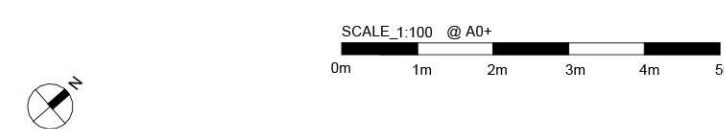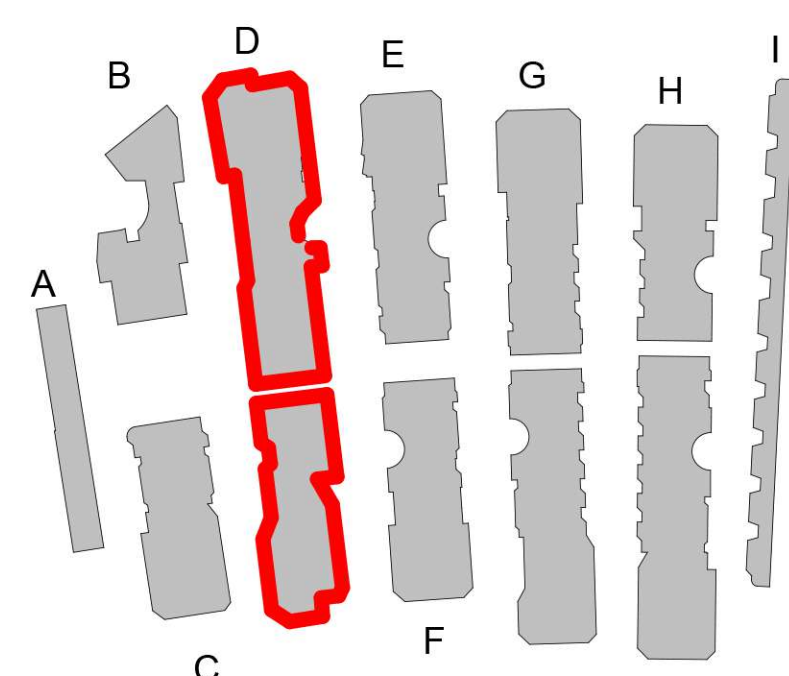


REVISION:

DATE	REVISION	DESCRIPTION
24.11.25	1	Issued for Planning
10.07.26	2	Revised Planning

PROJECT ADDRESS:	Stoney Wood Quarter, The Fairway, London NW7 3HJ		
CLIENT:	Fairway Barnet Ltd		
DRAWING NAME:	GA - Block D - LG GF		
PURPOSE:	Issued for Planning		
DRAWN BY:	SK		
DRAWING NO_ ISSUE NO:	SWQ- LPM- ZZ- DR - A- ZZ- 1406	Rev. 2	
SCALE:	As indicated @ A0+ (1292mm x 914mm)		

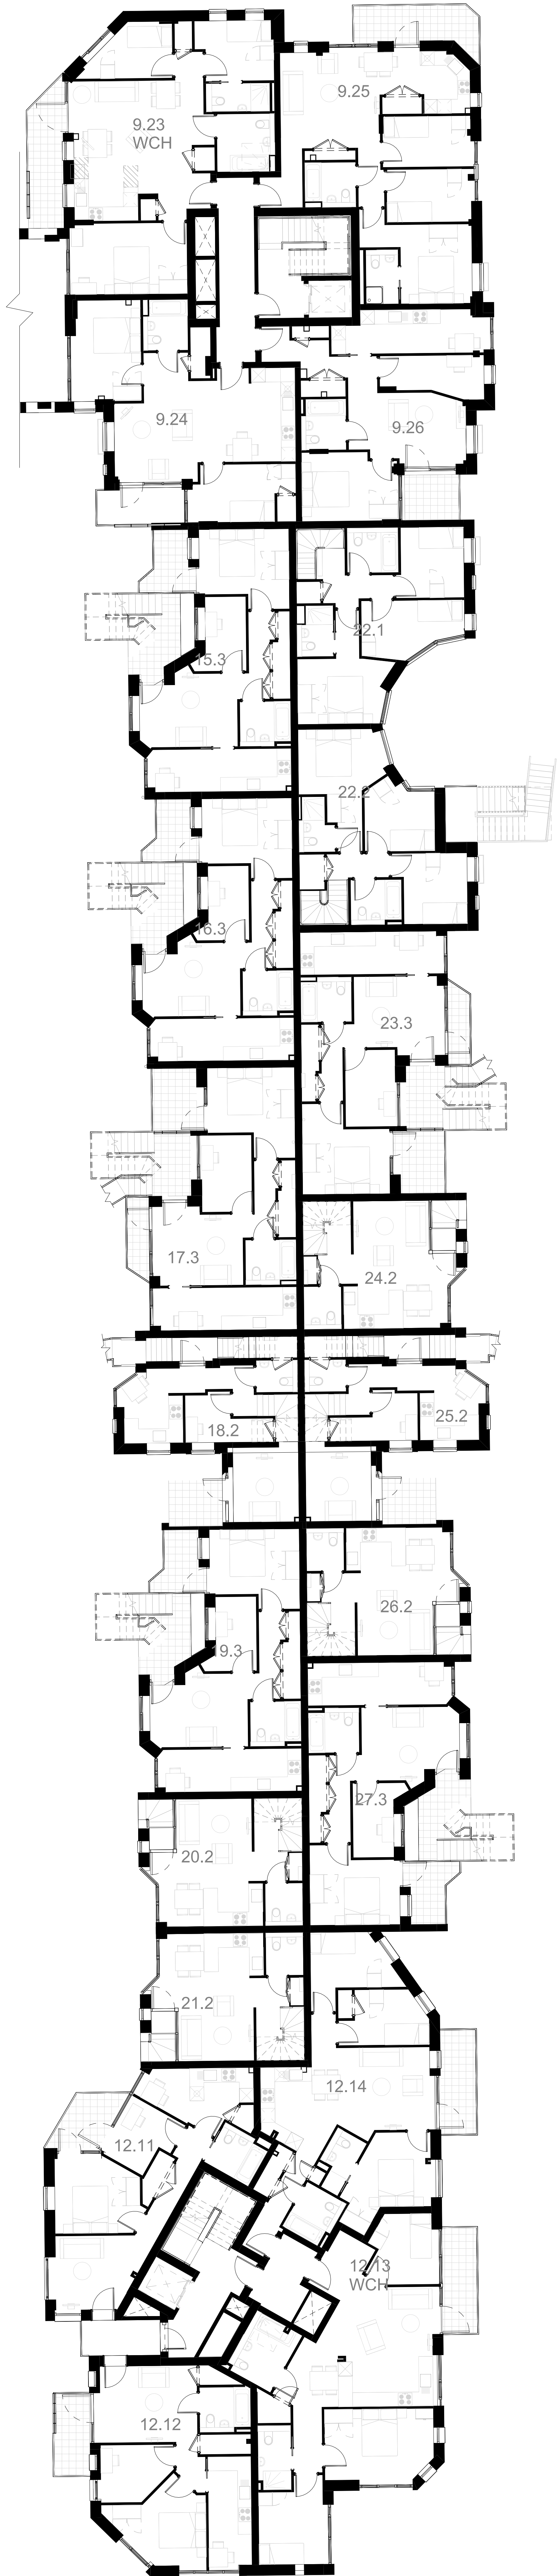

3 Block D - Plan L1
1 : 100

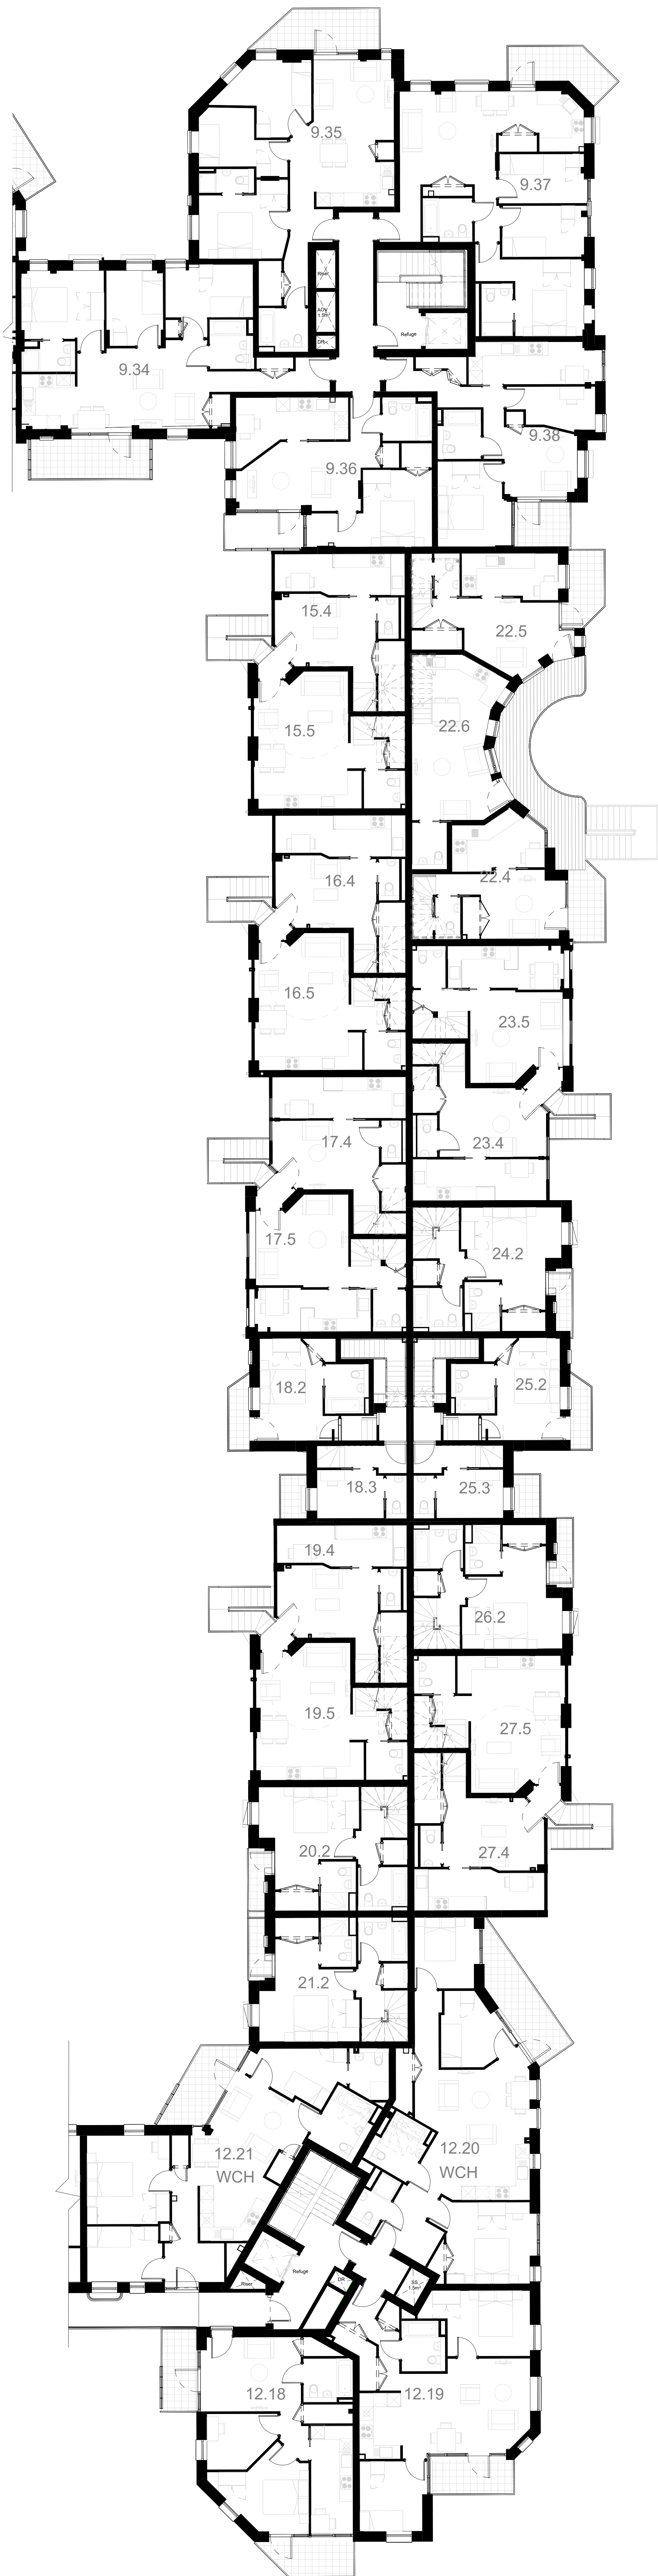

1 Block D - Plan L2
1 : 100

Figured dimensions must be taken in preference to scaled dimensions and any discrepancies or errors are to be referred to the designers. Contractors, sub-contractors, and suppliers must verify all dimensions on site before commencing any work or production of shop drawings

Positions or details of windows, doors or building fabric to adjoining properties are indicative only. They may not have been surveyed accurately due to limited access.

NOTES:

ALL DIMENSIONS GIVEN ARE FOR COSTING PURPOSES ONLY. SITE DIMENSIONS MUST BE TAKEN PRIOR TO ANY ORDERING. CONTRACTOR TO BE RESPONSIBLE FOR SIGNING OFF ON ALL ORDERS.



Bed Types Legend:

- 1 BED
- 2 BED
- 3 BED
- 4 BED

12 non-compliant single bedrooms identified by the LPA

SINGLE BEDROOM


KEY PLAN:

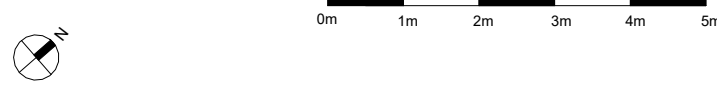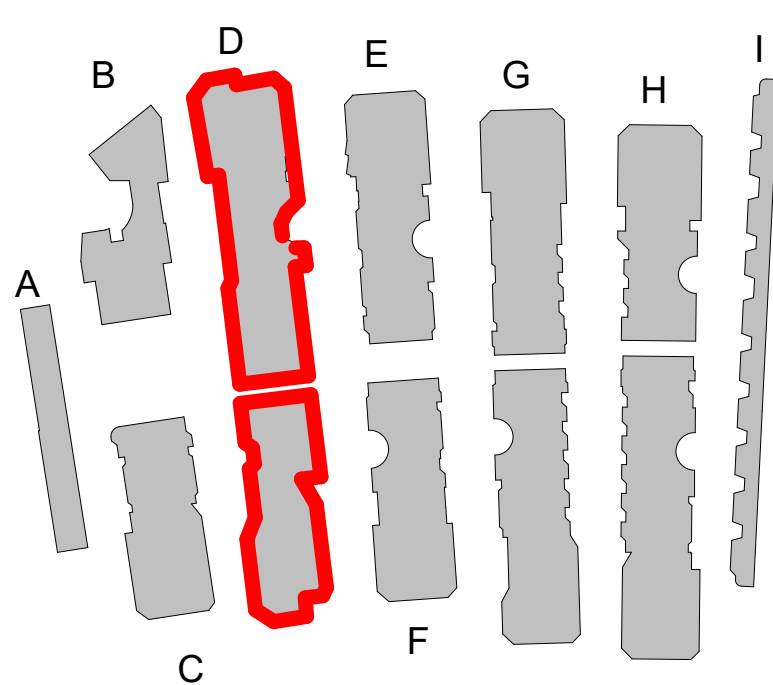


REVISION:

DATE	REVISION	DESCRIPTION
24.11.25	1	Issued for Planning
10.07.26	2	Revised Planning

PROJECT ADDRESS:	Stoney Wood Quarter, The Fairway, London NW7 3HJ		
CLIENT:	Fairway Barnet Ltd		
DRAWING NAME:	GA - Block D - L1 L2		
PURPOSE:	Issued for Planning		
DRAWN BY:	SK		
DRAWING NO_ ISSUE NO:	SWQ- LPM- ZZ- DR - A- ZZ- 1407	Rev. 2	
SCALE:	As indicated @ A0+ (1292mm x 914mm)		

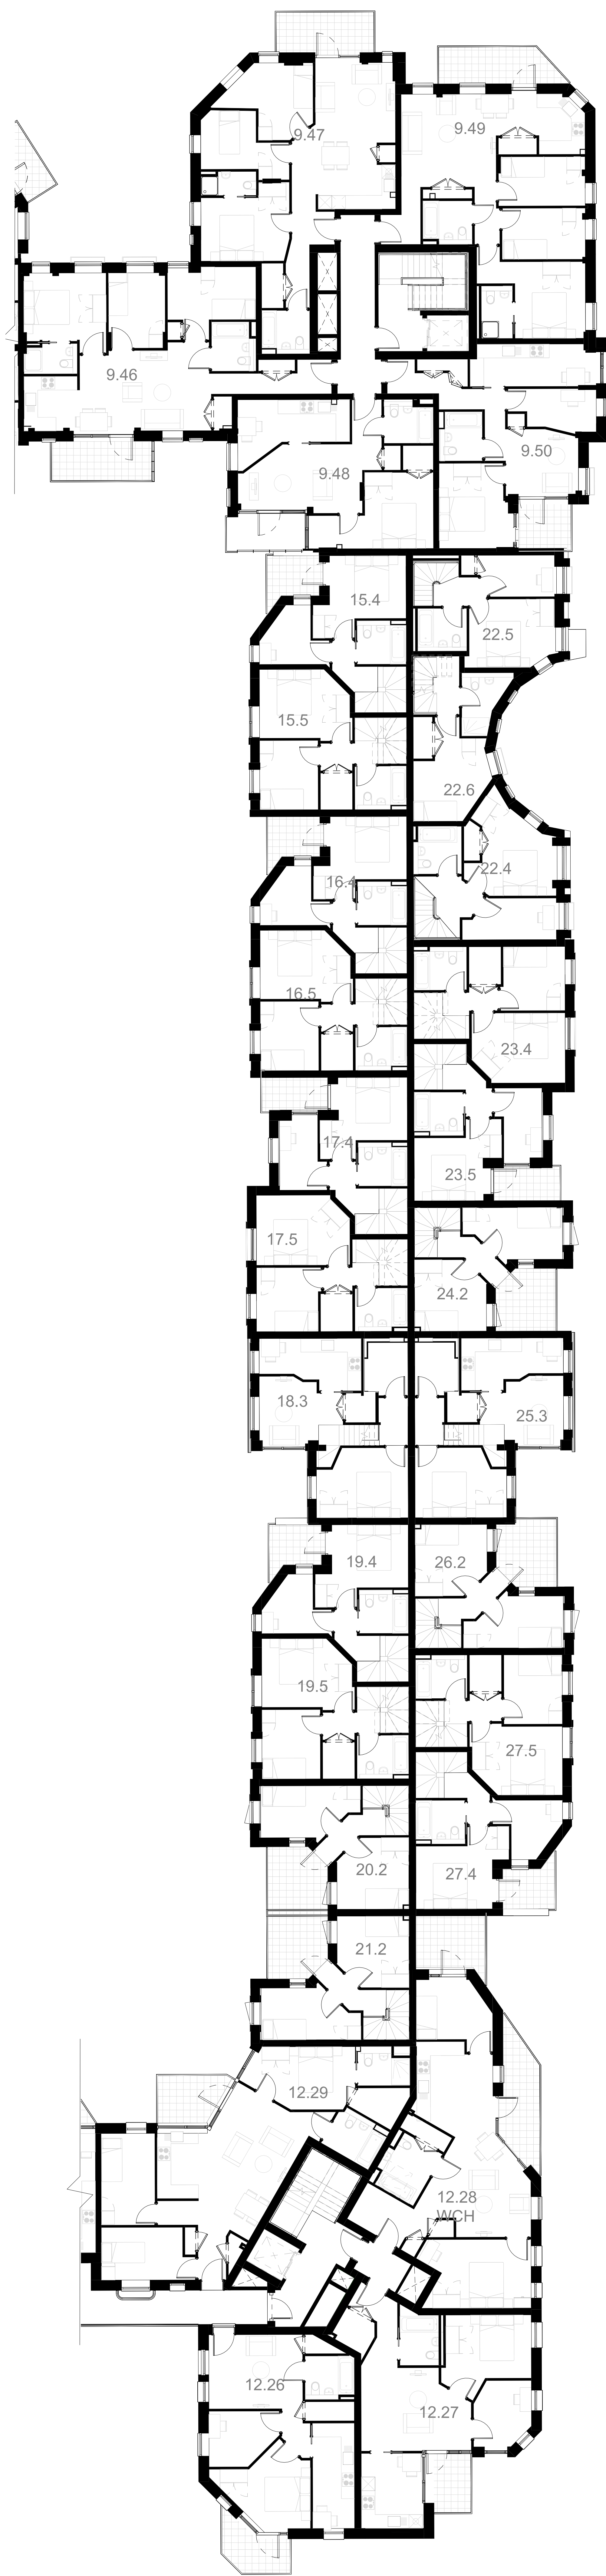

5 Block D - Plan L3
1:100

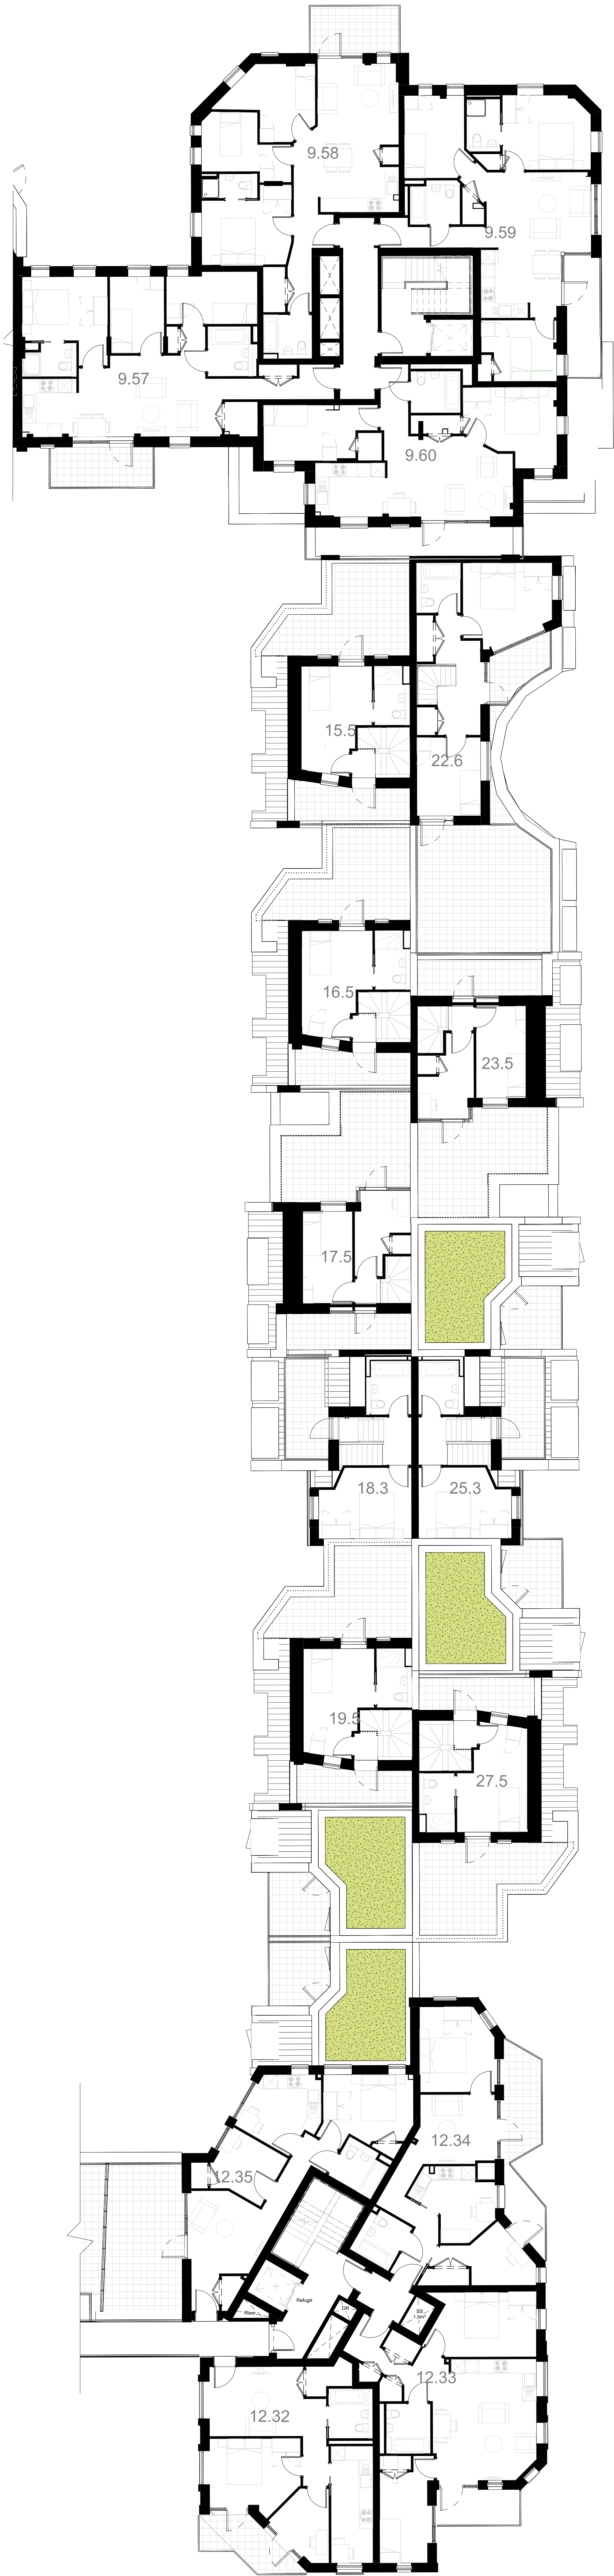

6 Block D - Plan L4
1:100



Figured dimensions must be taken in preference to scaled dimensions and any discrepancies or errors are to be referred to the designers. Contractors, sub-contractors, and suppliers must verify all dimensions on site before commencing any work or production of shop drawings

Positions or details of windows, doors or building fabric to adjoining properties are indicative only. They may not have been surveyed accurately due to limited access.

NOTES:

ALL DIMENSIONS GIVEN ARE FOR COSTING PURPOSES ONLY. SITE DIMENSIONS MUST BE TAKEN PRIOR TO ANY ORDERING. CONTRACTOR TO BE RESPONSIBLE FOR SIGNING OFF ON ALL ORDERS.


KEY PLAN:

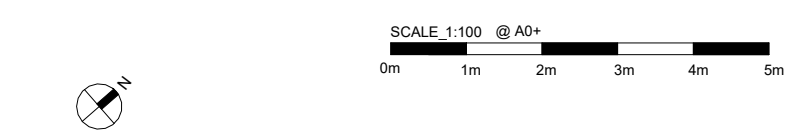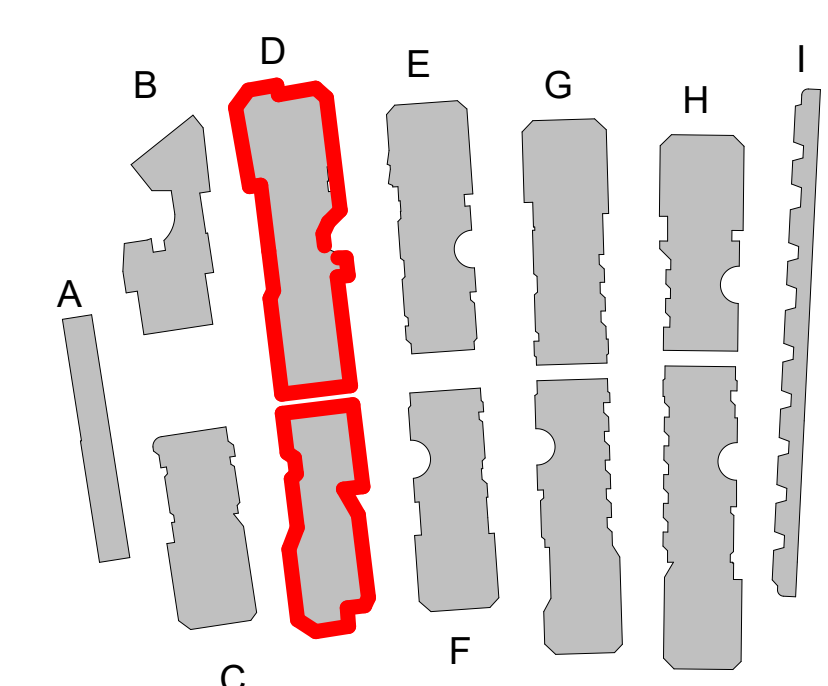


REVISION:

DATE	REVISION	DESCRIPTION
24.11.25	1	Issued for Planning
10.07.26	2	Revised Planning

PROJECT ADDRESS:	Stoney Wood Quarter, The Fairway, London NW7 3HJ	
CLIENT:	Fairway Barnet Ltd	
DRAWING NAME:	GA - Block D - L3 L4	
PURPOSE:	Issued for Planning	
DRAWN BY:	SK	
DRAWING NO_ ISSUE NO:	SWQ- LPM- ZZ- DR - A- ZZ- 1408	Rev. 2
SCALE:	As indicated @ A0+ (1292mm x 914mm)	

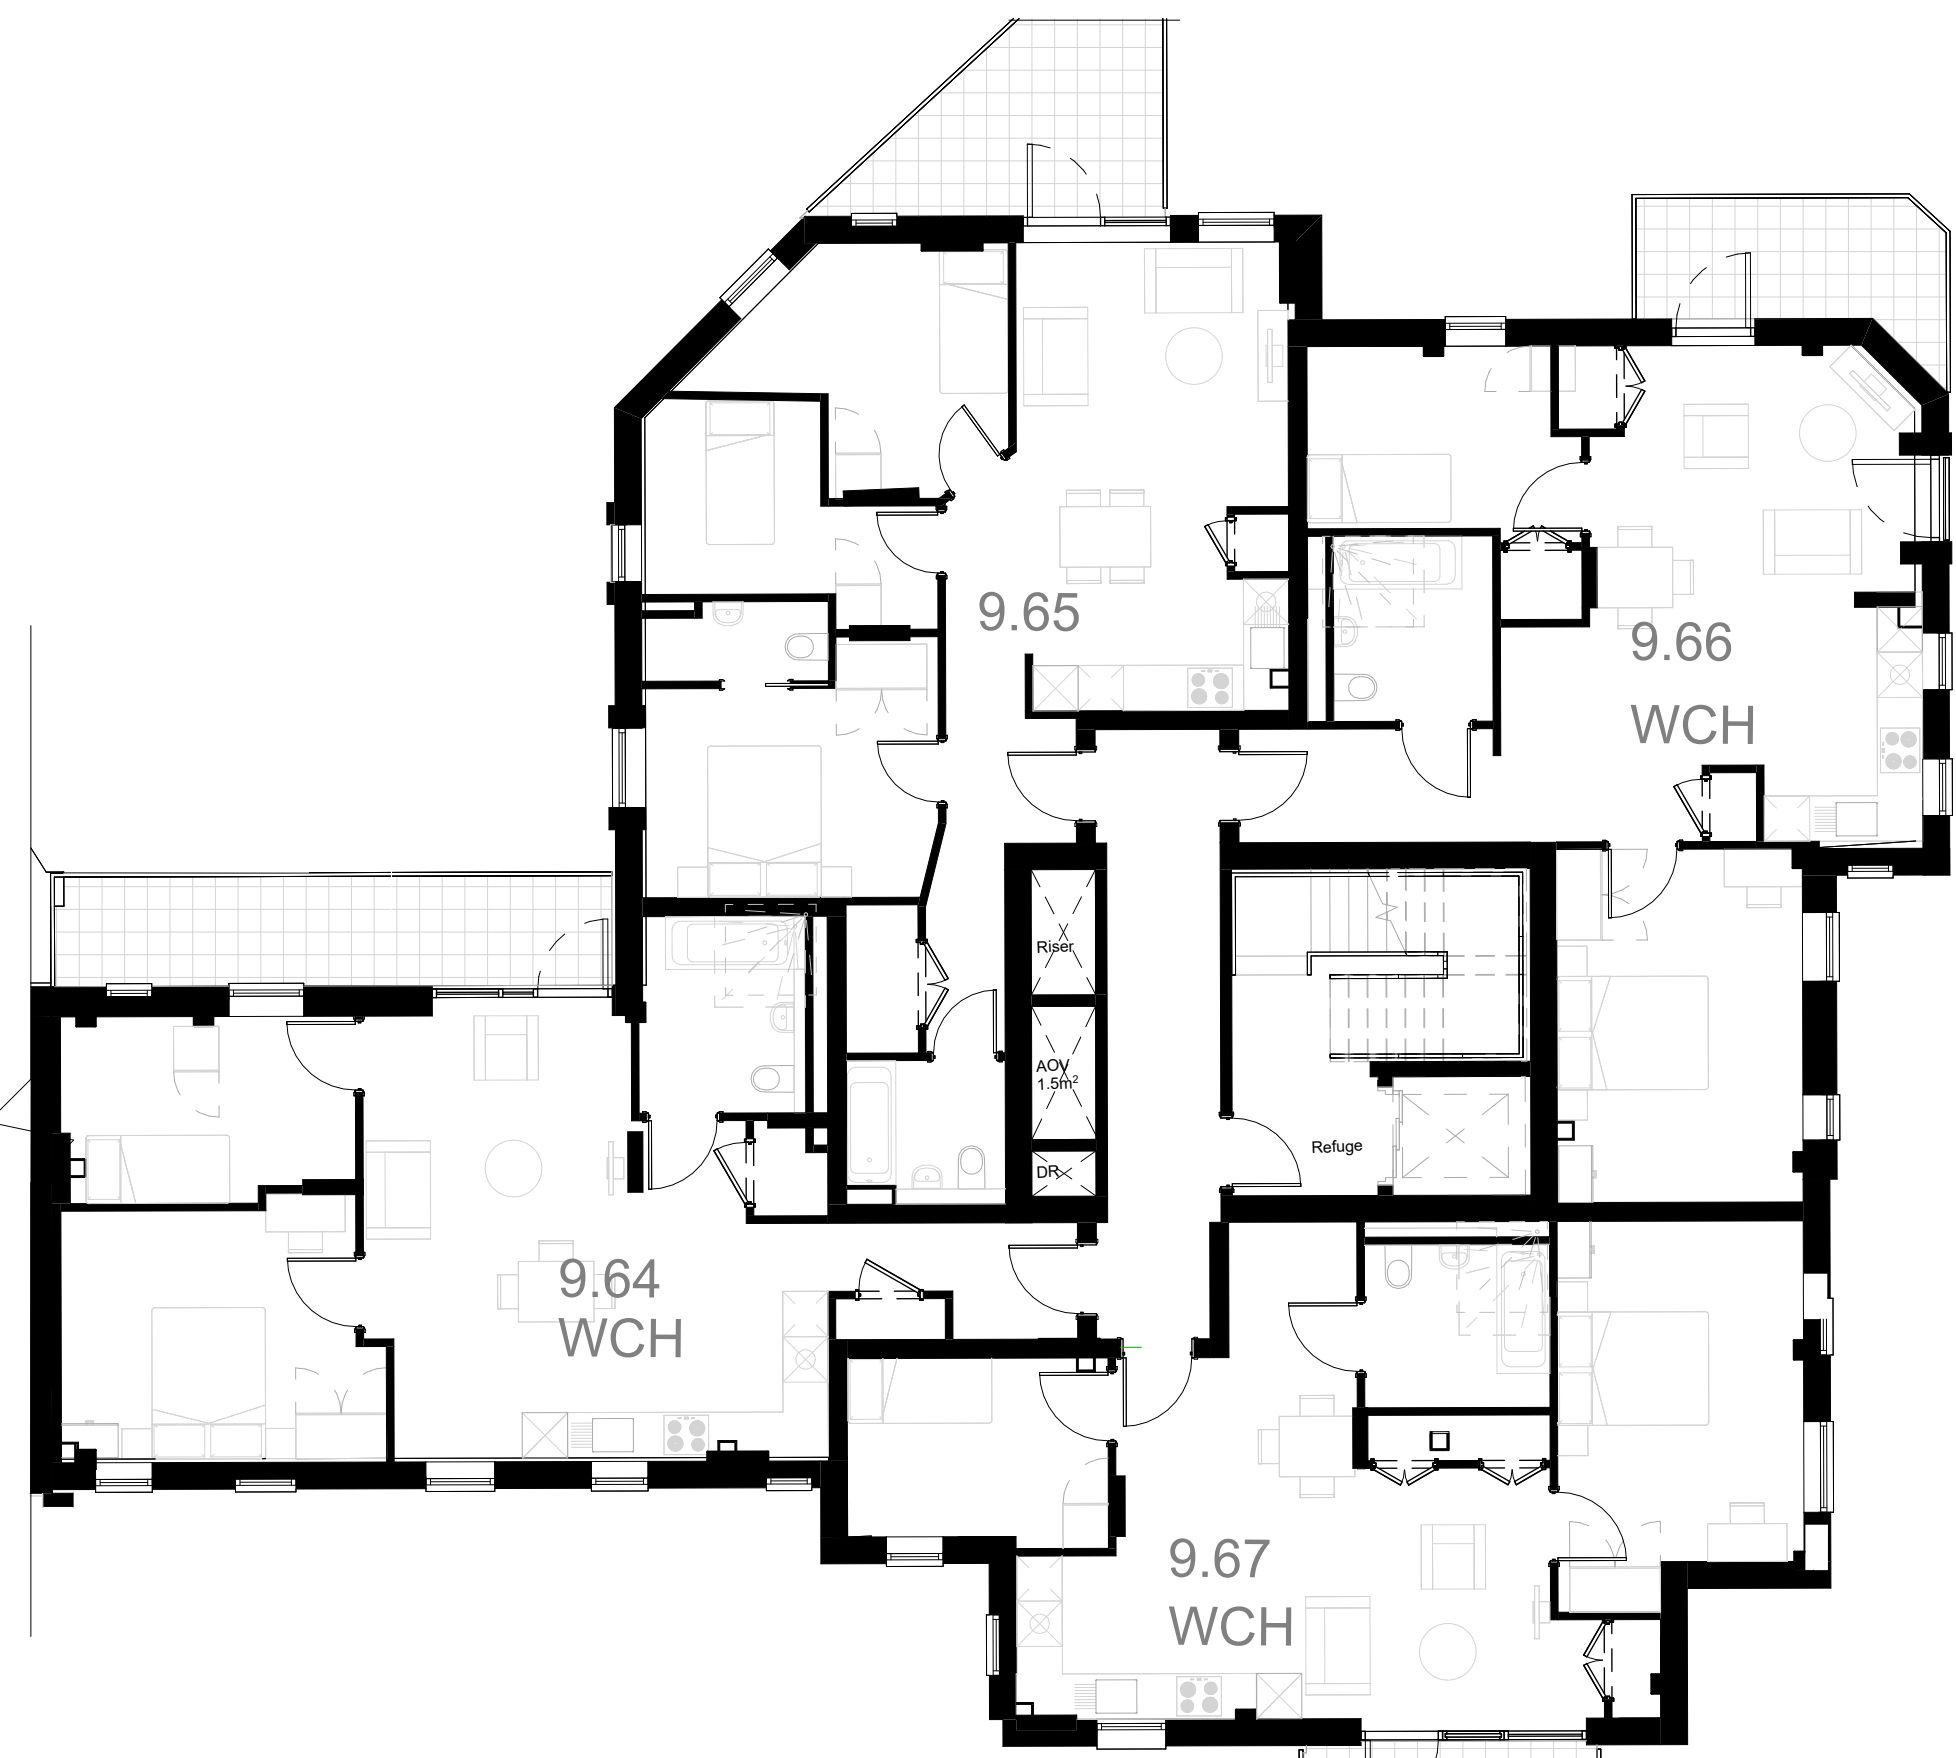

7 Block D - Plan L5
1:100

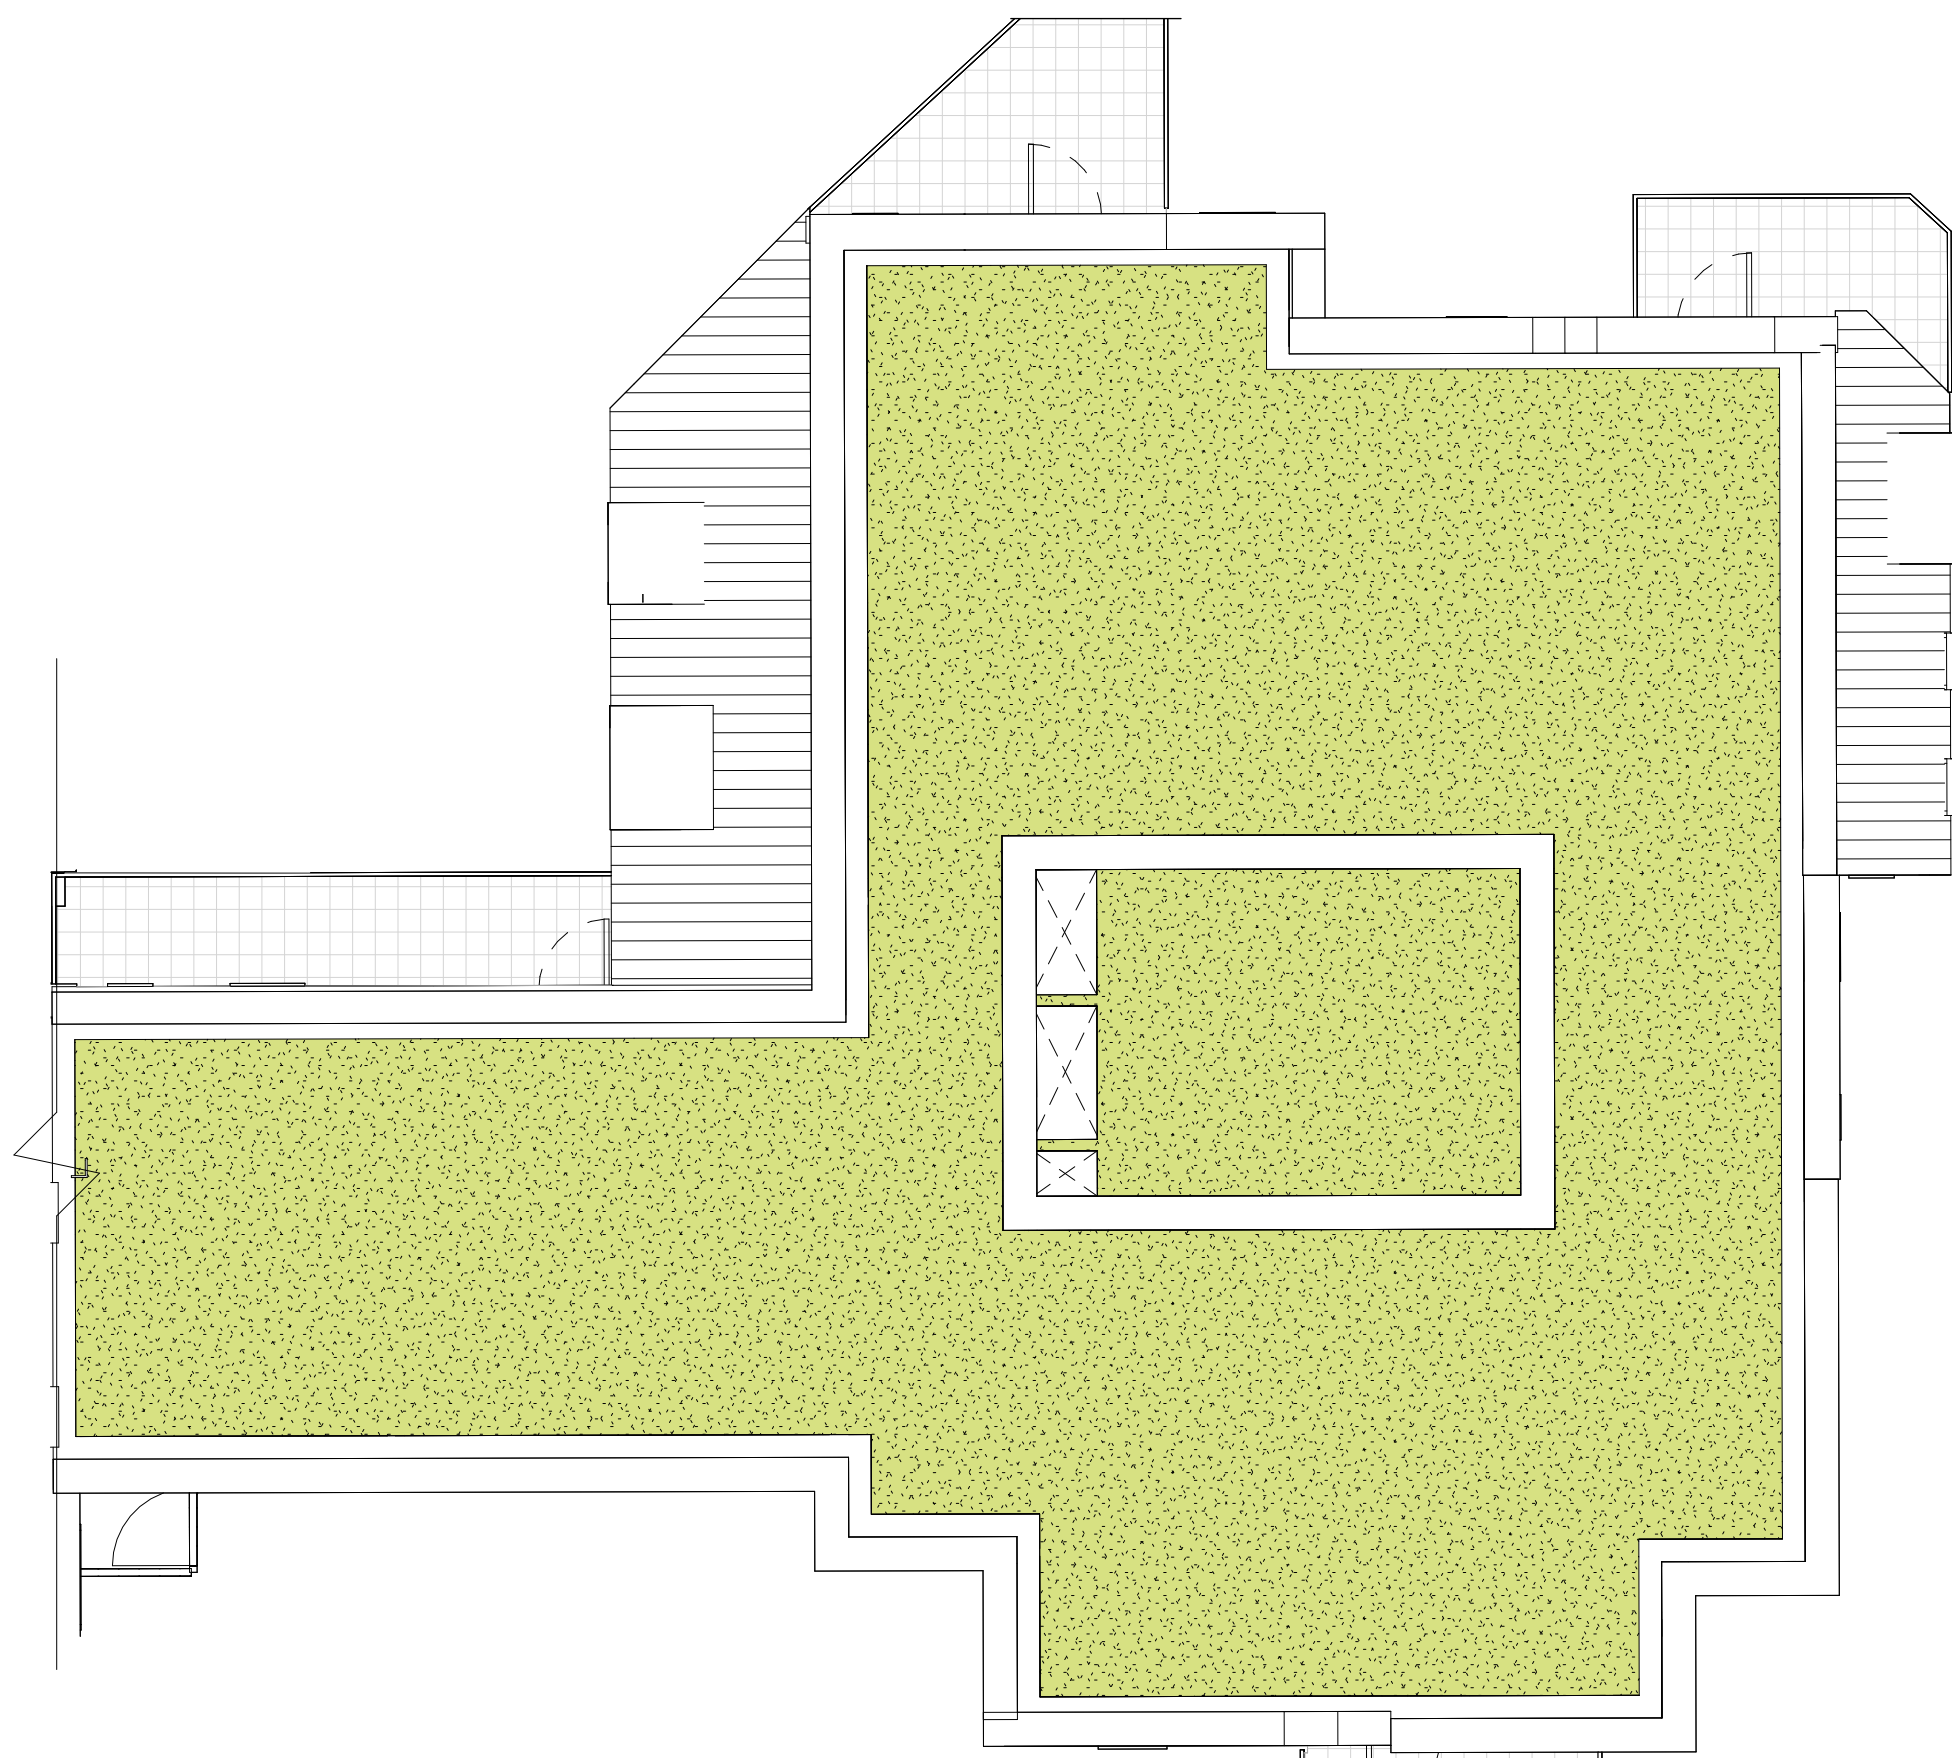

1 Block D - Plan roof level
1:100



Figured dimensions must be taken in preference to scaled dimensions and any discrepancies or errors are to be referred to the designers. Contractors, sub-contractors, and suppliers must verify all dimensions on site before commencing any work or production of shop drawings

Positions or details of windows, doors or building fabric to adjoining properties are indicative only. They may not have been surveyed accurately due to limited access.

NOTES:

ALL DIMENSIONS GIVEN ARE FOR COSTING PURPOSES ONLY. SITE DIMENSIONS MUST BE TAKEN PRIOR TO ANY ORDERING. CONTRACTOR TO BE RESPONSIBLE FOR SIGNING OFF ON ALL ORDERS.


KEY PLAN:

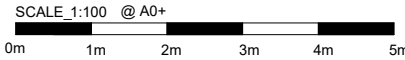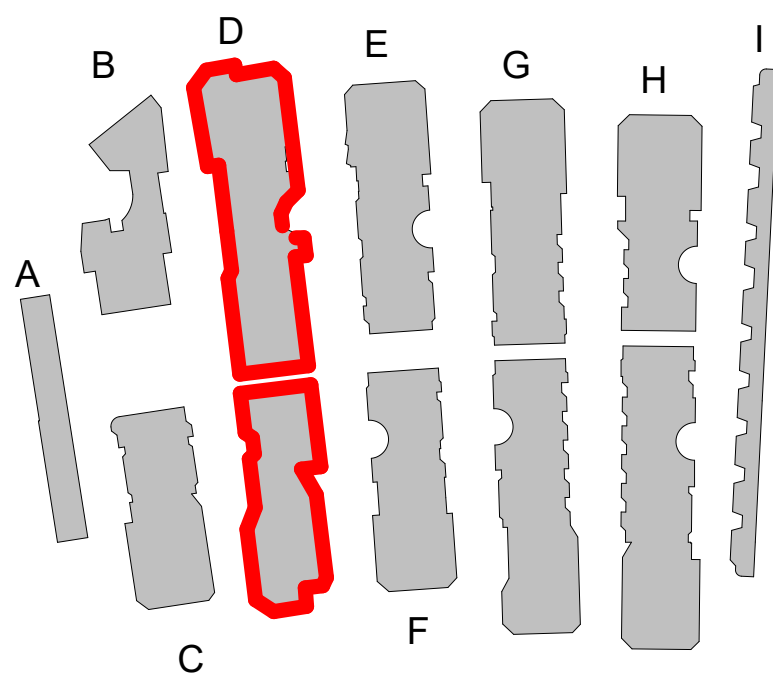


REVISION:

DATE	REVISION	DESCRIPTION
24.11.25	1	Issued for Planning
10.07.26	2	Revised Planning

PROJECT ADDRESS:	Stoney Wood Quarter, The Fairway, London NW7 3HJ	
CLIENT:	Fairway Barnet Ltd	
DRAWING NAME:	GA - Block D - L5 Roof	
PURPOSE:	Issued for Planning	
DRAWN BY:	SK	
DRAWING NO_ ISSUE NO:	SWQ- LPM- ZZ- DR - A- ZZ- 1409	Rev. 2
SCALE:	As indicated @ A0+ (1292mm x 914mm)	

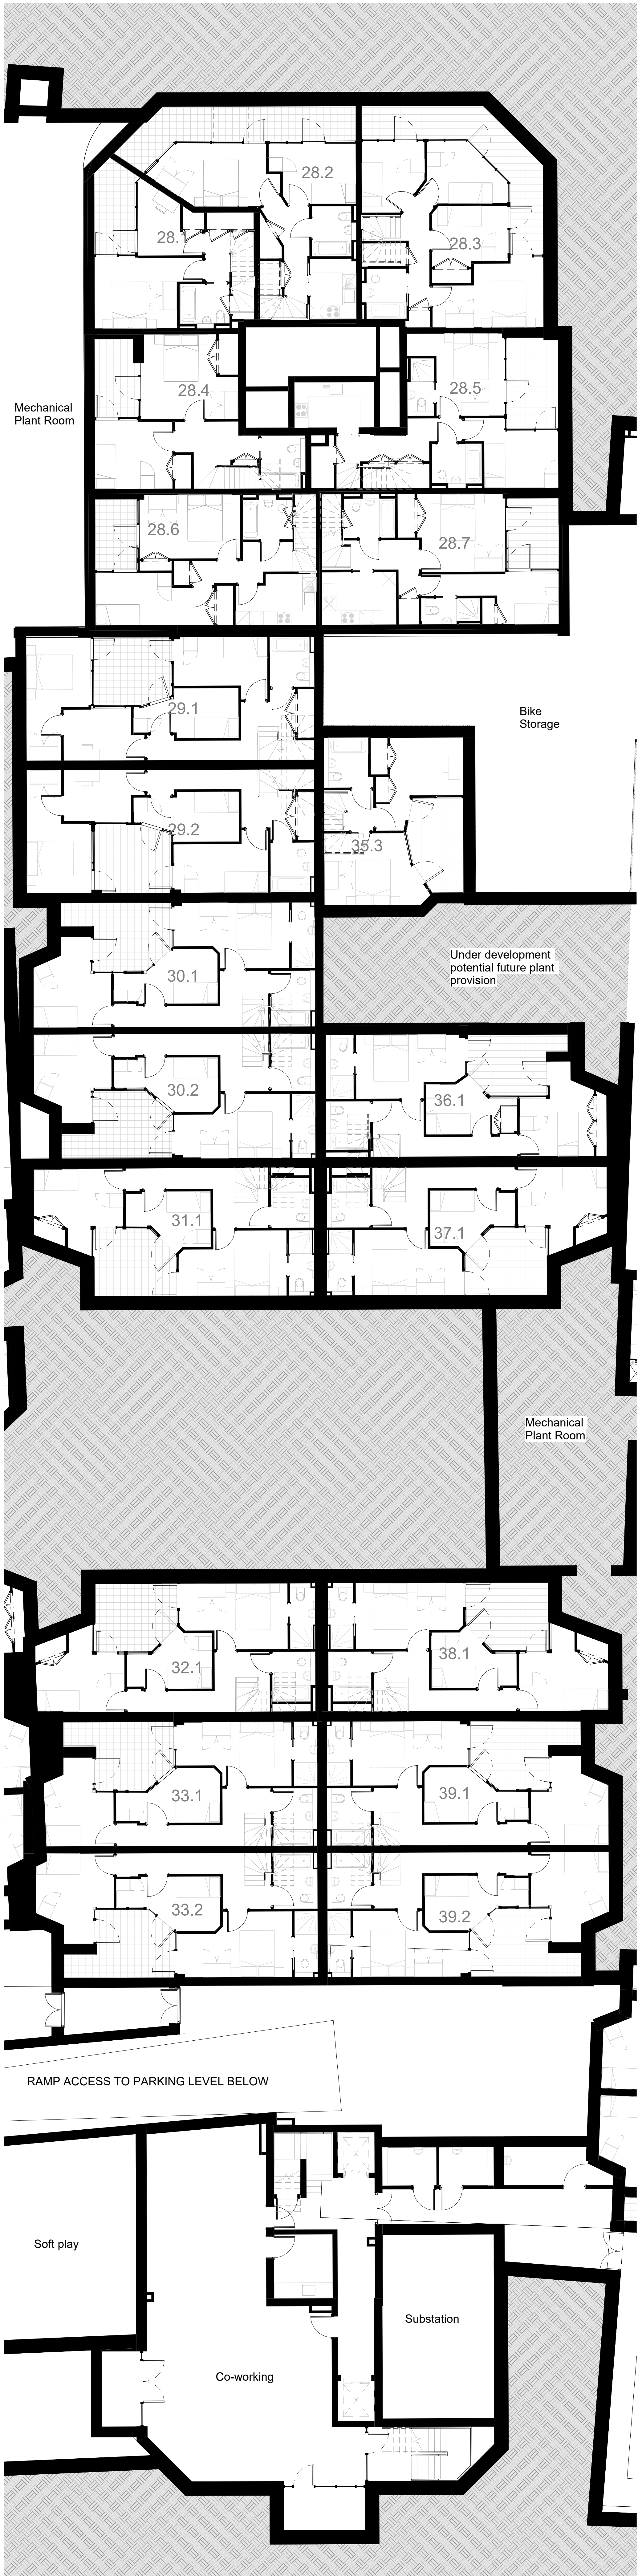

1 Block E,F - Plan LG
1 : 100

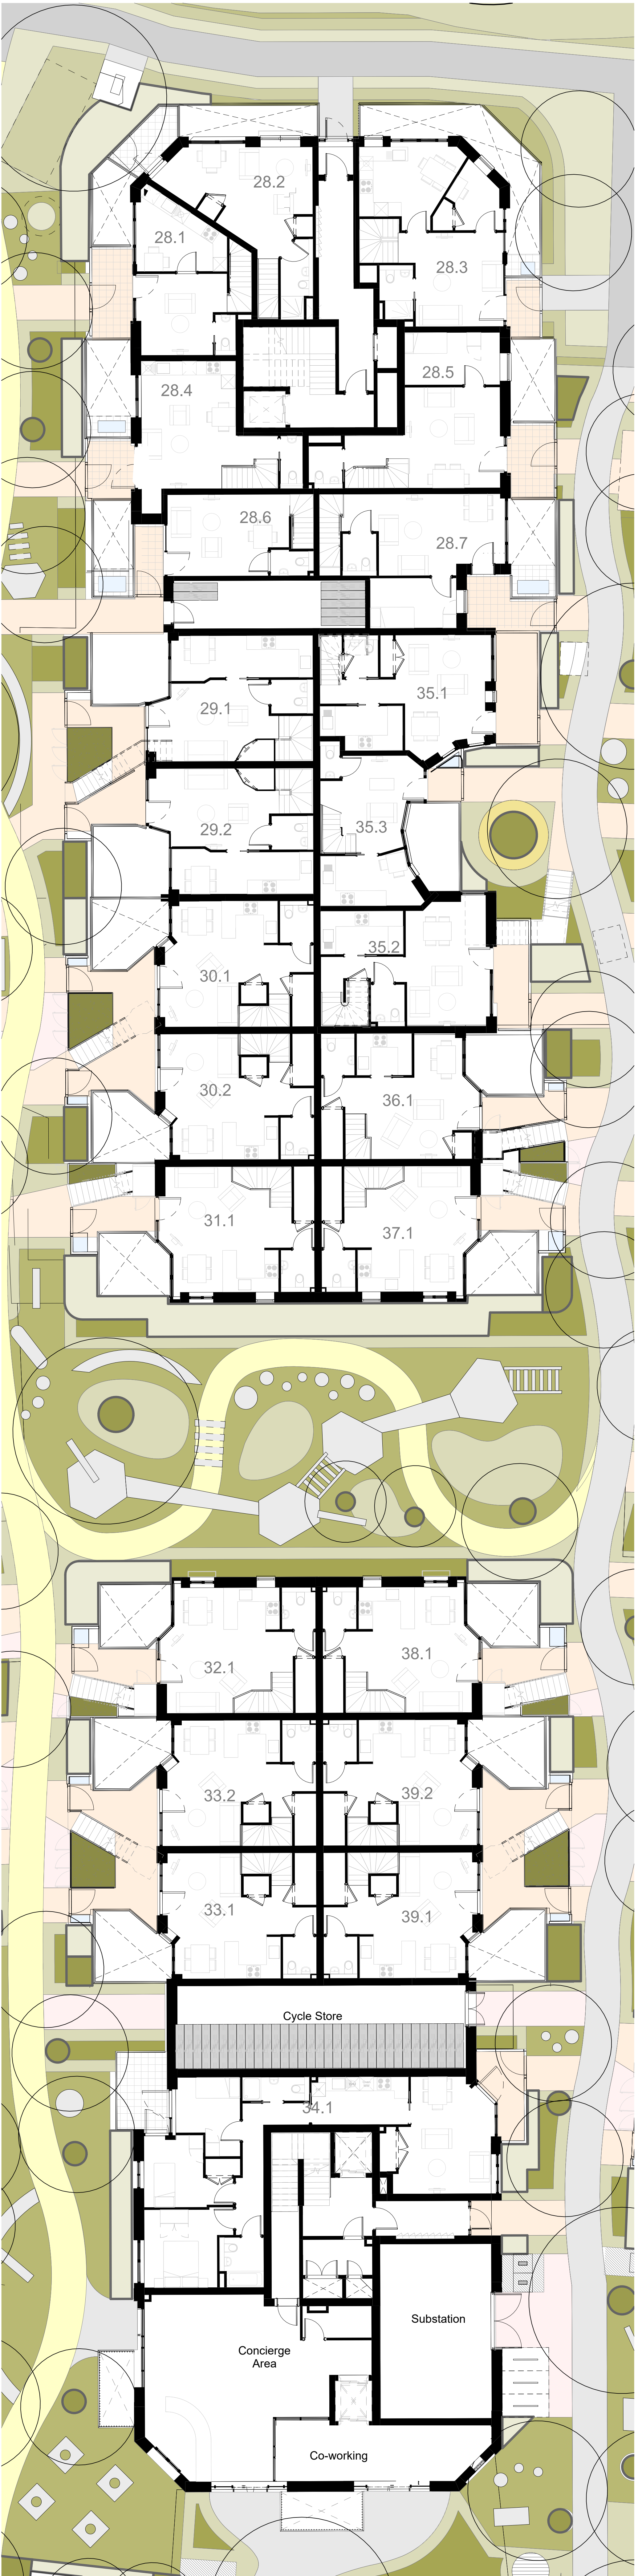

2 Block E,F - Plan GF
1 : 100



Figured dimensions must be taken in preference to scaled dimensions and any discrepancies or errors are to be referred to the designers. Contractors, sub-contractors, and suppliers must verify all dimensions on site before commencing any work or production of shop drawings

Positions or details of windows, doors or building fabric to adjoining properties are indicative only. They may not have been surveyed accurately due to limited access.

NOTES:

ALL DIMENSIONS GIVEN ARE FOR COSTING PURPOSES ONLY. SITE DIMENSIONS MUST BE TAKEN PRIOR TO ANY ORDERING. CONTRACTOR TO BE RESPONSIBLE FOR SIGNING OFF ON ALL ORDERS.

KEY PLAN:

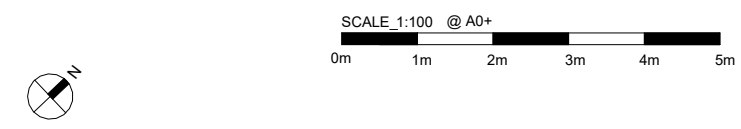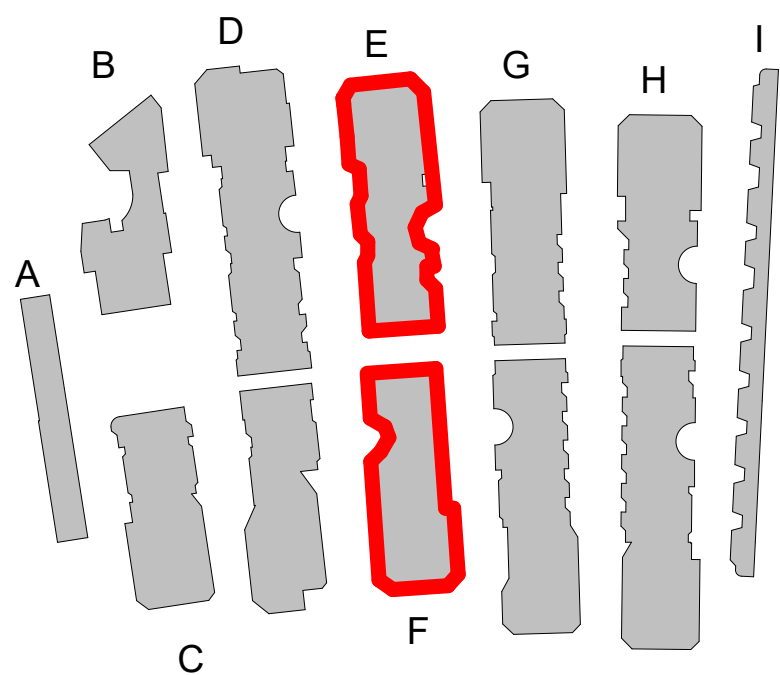

REVISION:

DATE	REVISION	DESCRIPTION
24.11.25	1	Issued for Planning
10.07.26	2	Revised Planning

PROJECT ADDRESS:	Stoney Wood Quarter, The Fairway, London NW7 3HJ	
CLIENT:	Fairway Barnet Ltd	
DRAWING NAME:	GA - Block E, F - LG GF	
PURPOSE:	Issued for Planning	
DRAWN BY:	SK	
DRAWING NO_ ISSUE NO:	SWQ-LPM-ZZ-DR - A-ZZ-1410	Rev. 2
SCALE:	As indicated @ A0+ (1292mm x 914mm)	



Figured dimensions must be taken in preference to scaled dimensions and any discrepancies or errors are to be referred to the designers. Contractors, sub-contractors, and suppliers must verify all dimensions on site before commencing any work or production of shop drawings

Positions or details of windows, doors or building fabric to adjoining properties are indicative only. They may not have been surveyed accurately due to limited access.

NOTES:

ALL DIMENSIONS GIVEN ARE FOR COSTING PURPOSES ONLY. SITE DIMENSIONS MUST BE TAKEN PRIOR TO ANY ORDERING. CONTRACTOR TO BE RESPONSIBLE FOR SIGNING OFF ON ALL ORDERS.

KEY PLAN:

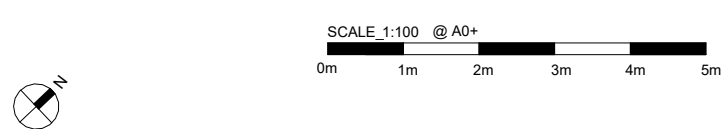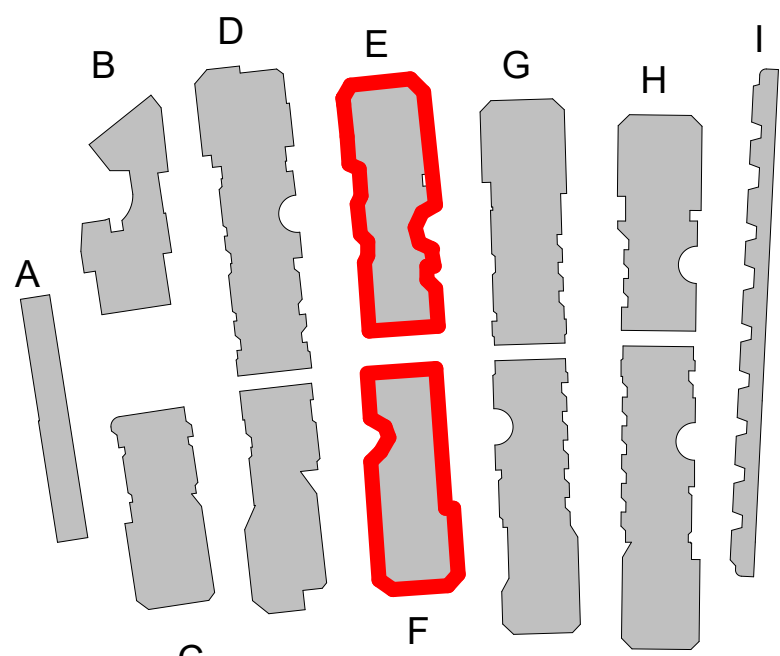

REVISION:

DATE	REVISION	DESCRIPTION
24.11.25	1	Issued for Planning
10.07.26	2	Revised Planning

PROJECT ADDRESS: Stoney Wood Quarter, The Fairway, London NW7 3HJ

CLIENT: Fairway Barnet Ltd





DRAWING NAME: GA - Block E, F - L1 L2

PURPOSE: Issued for Planning

DRAWN BY: SK

DRAWING NO_ SWQ- LPM- ZZ- DR - A- ZZ- 1411 **Rev. 2**

SCALE: As indice@ A0+ (1292mm x 914mm)

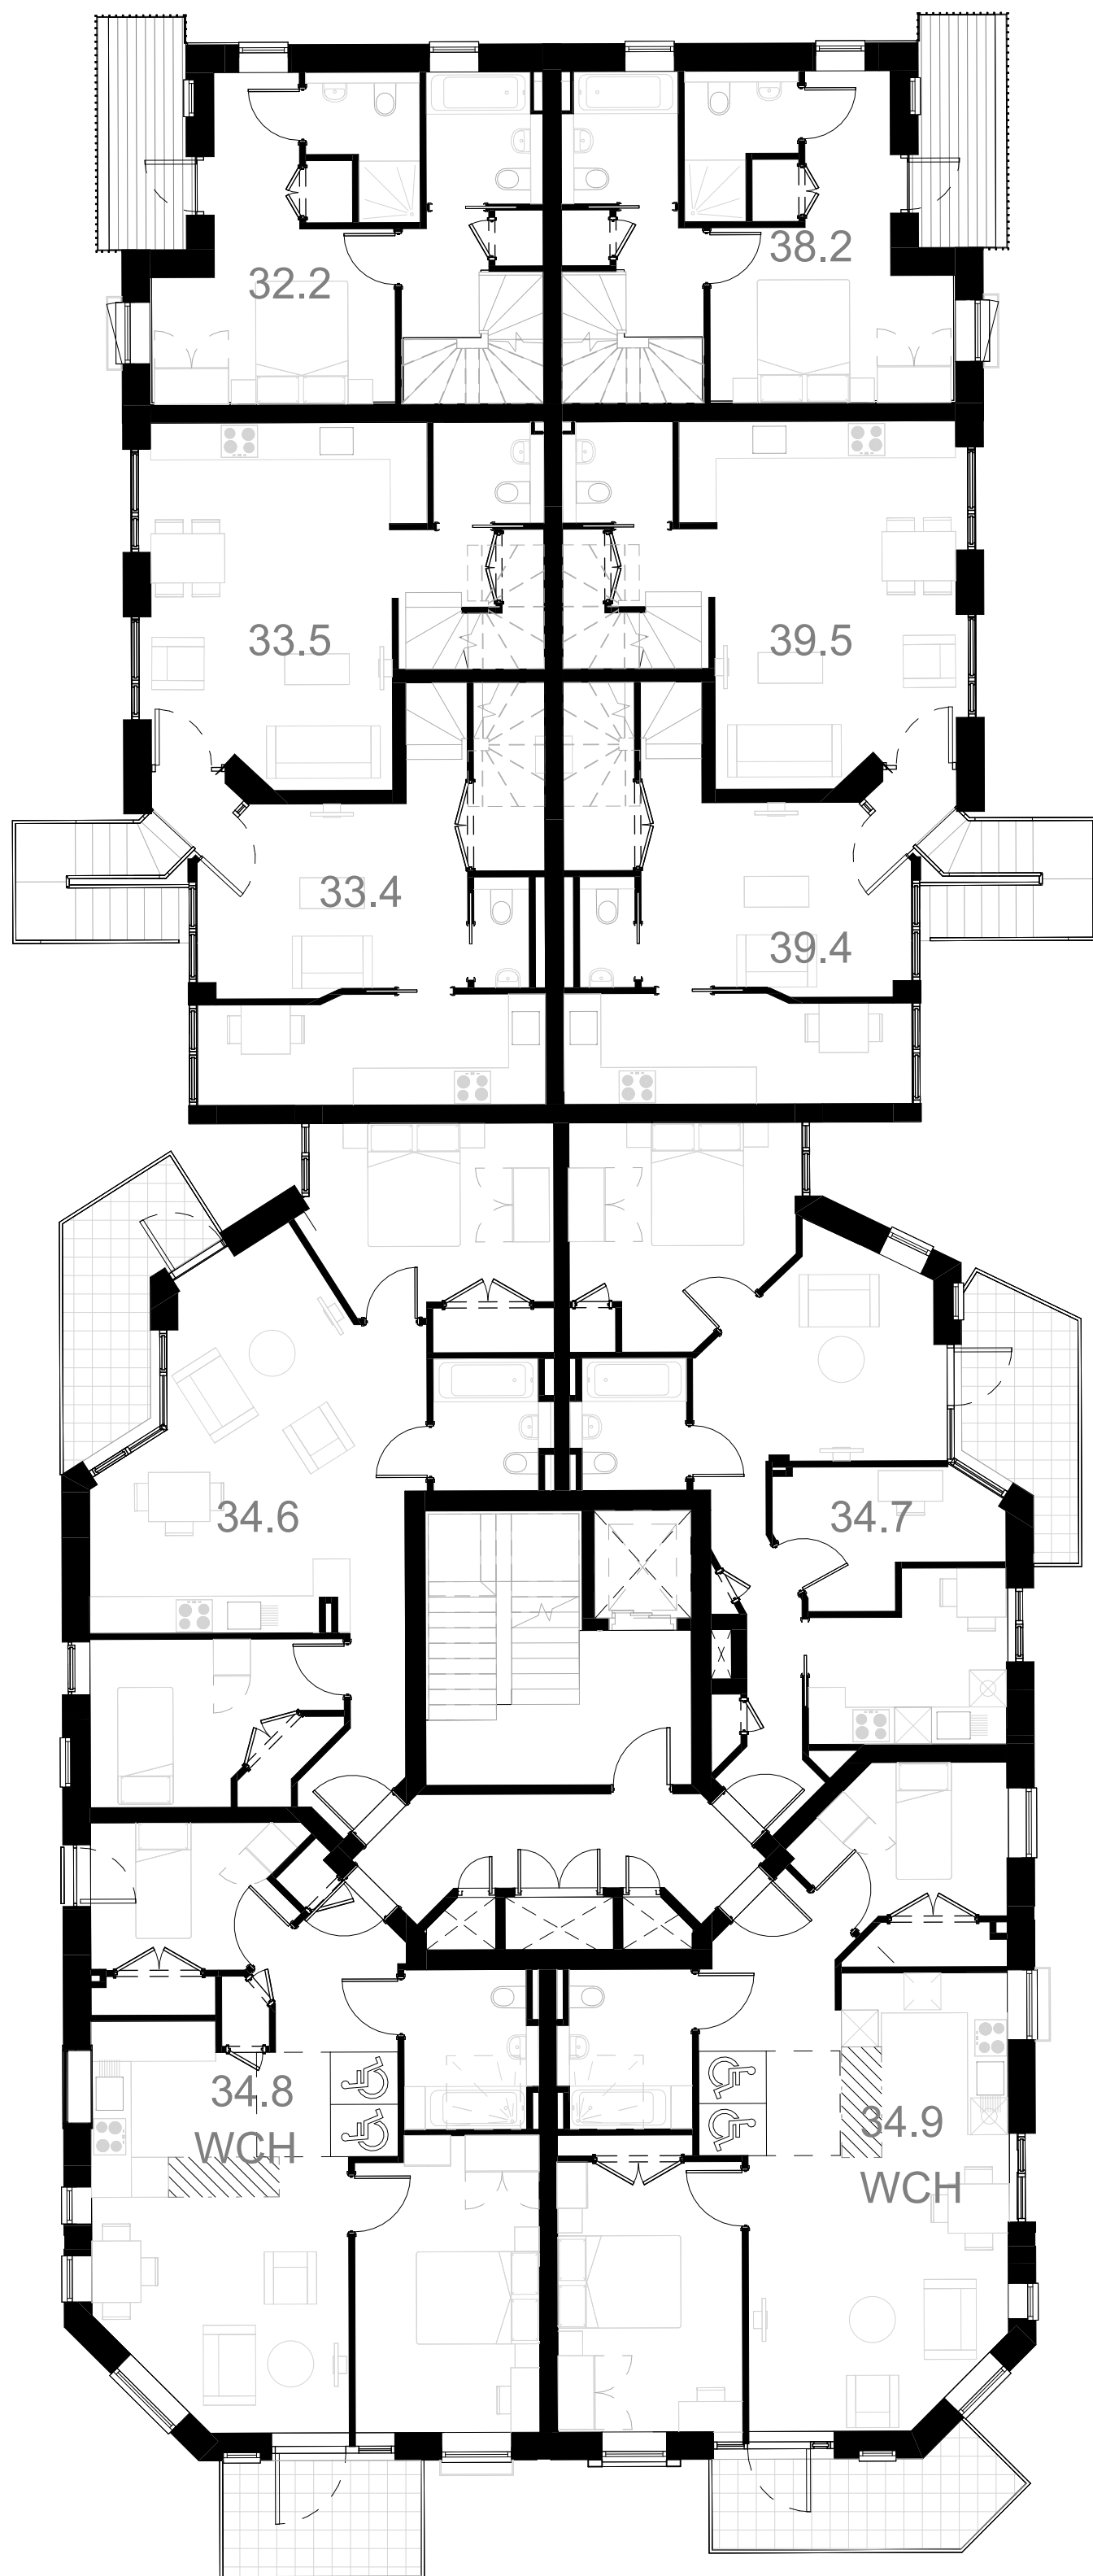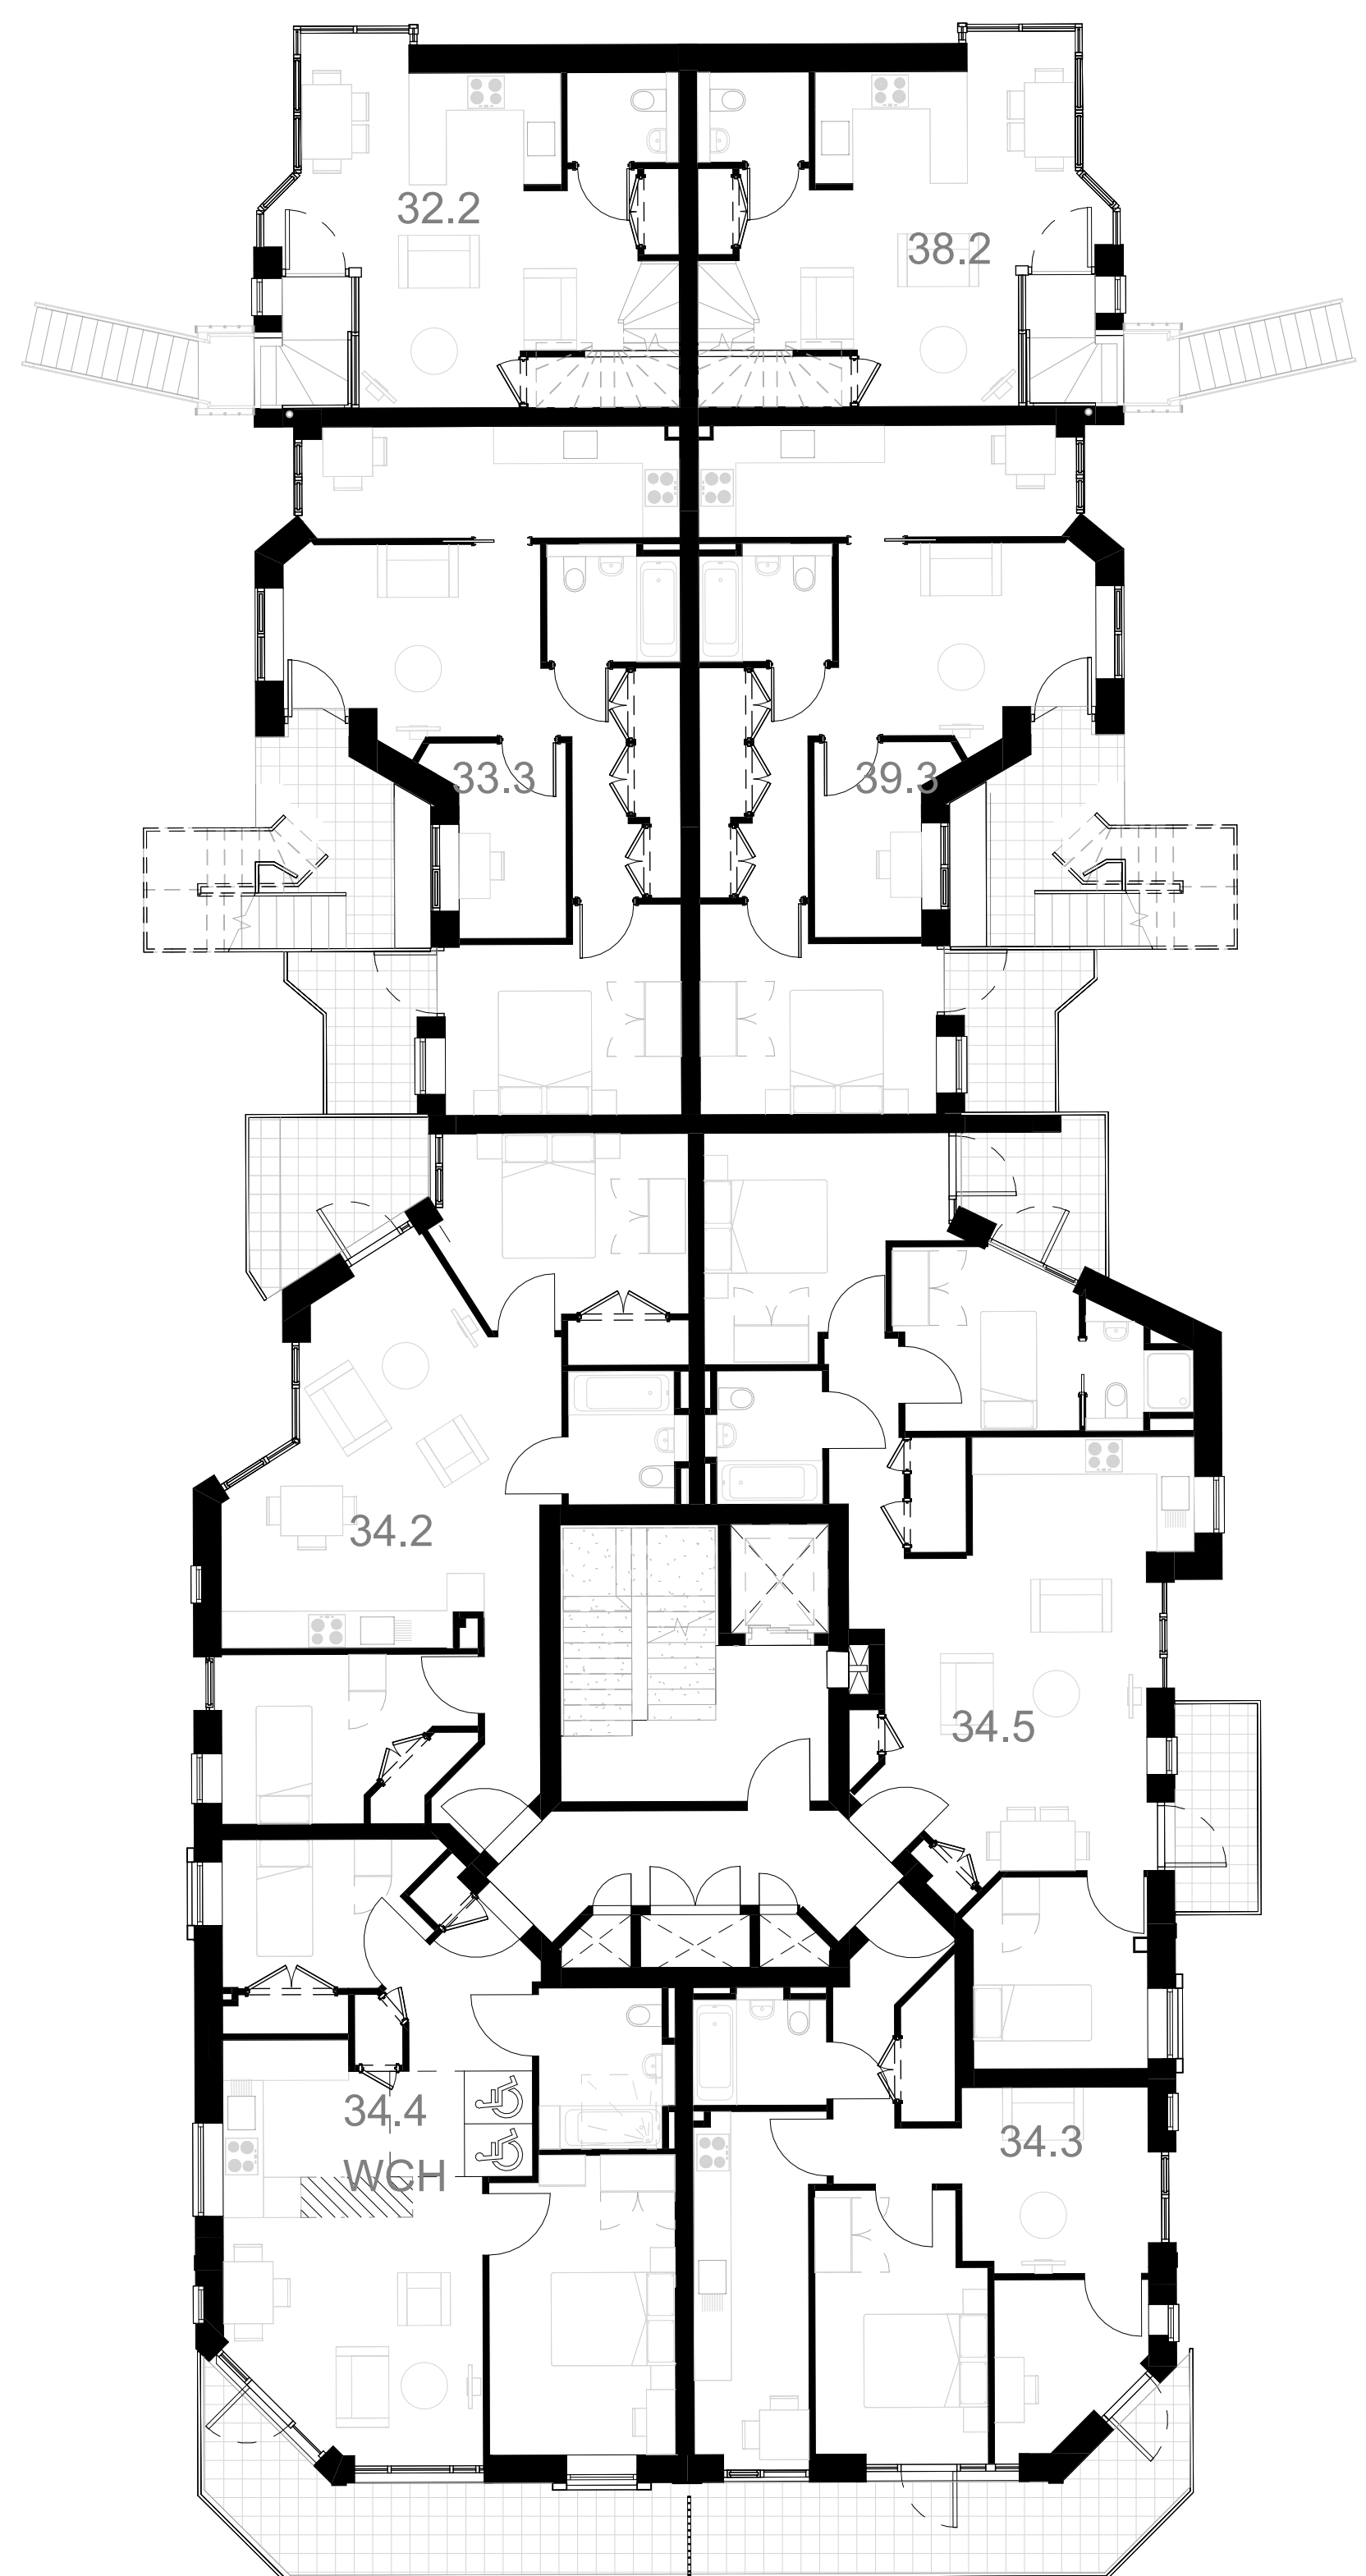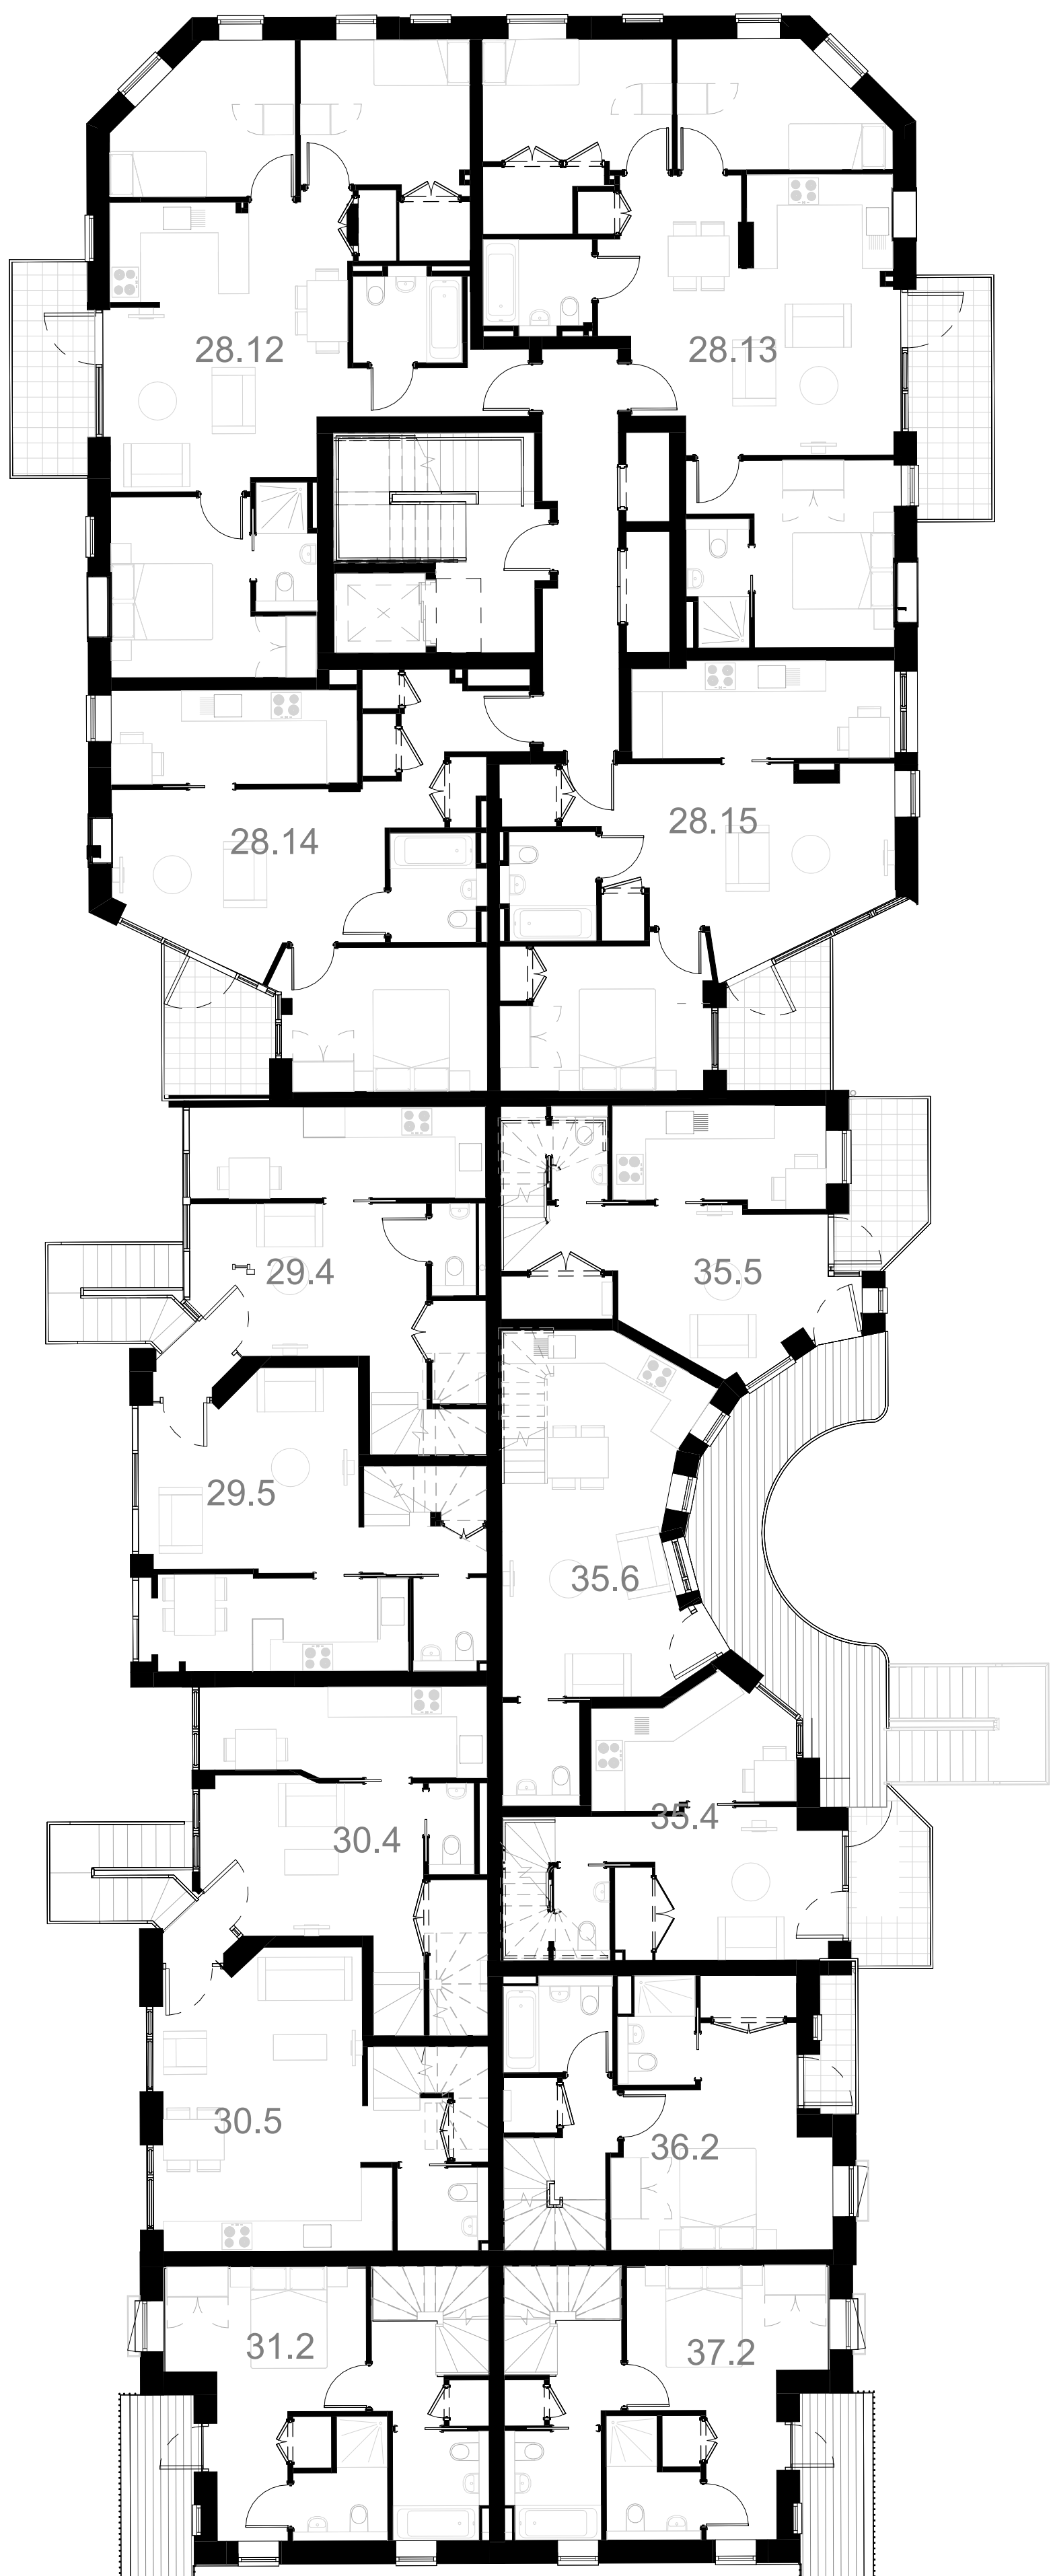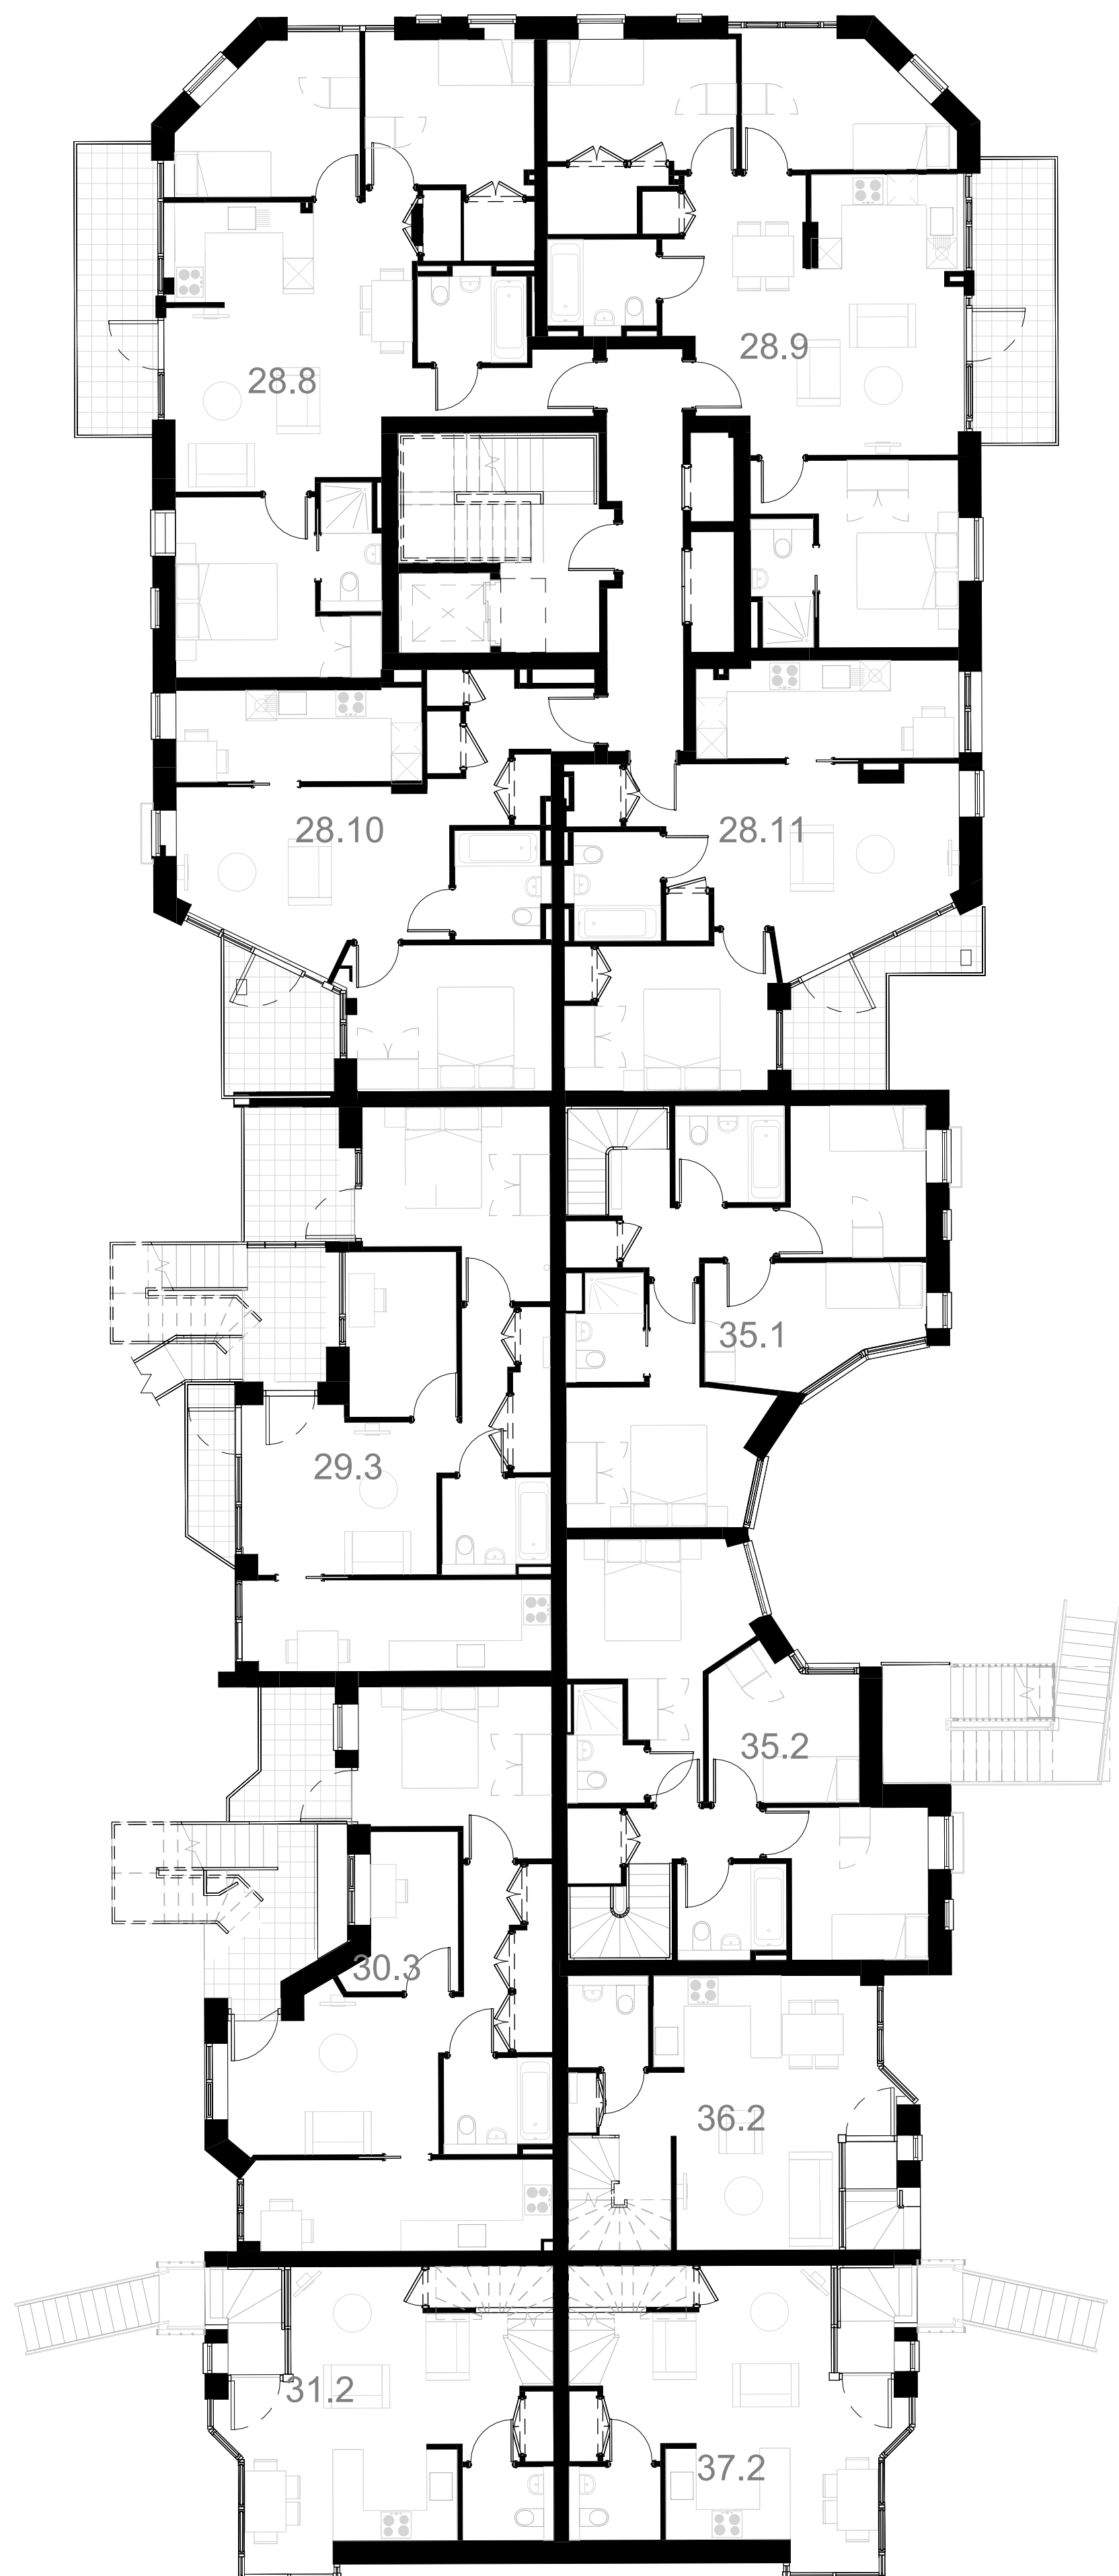

3 Block E,F - Plan L1

1 : 100

1 Block E,F - Plan L2

1 : 100



Figured dimensions must be taken in preference to scaled dimensions and any discrepancies or errors are to be referred to the designers. Contractors, sub-contractors, and suppliers must verify all dimensions on site before commencing any work or production of shop drawings

Positions or details of windows, doors or building fabric to adjoining properties are indicative only. They may not have been surveyed accurately due to limited access.

NOTES:

ALL DIMENSIONS GIVEN ARE FOR COSTING PURPOSES ONLY. SITE DIMENSIONS MUST BE TAKEN PRIOR TO ANY ORDERING. CONTRACTOR TO BE RESPONSIBLE FOR SIGNING OFF ON ALL ORDERS.


KEY PLAN:

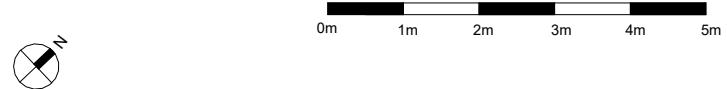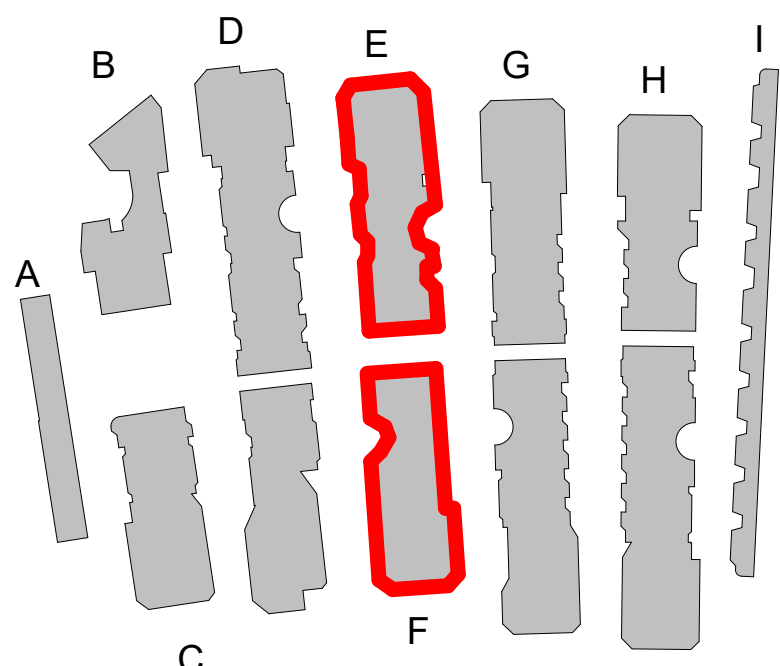


REVISION:

DATE	REVISION	DESCRIPTION
24.11.25	1	Issued for Planning
10.07.26	2	Revised Planning



PROJECT ADDRESS:	Stoney Wood Quarter, The Fairway, London NW7 3HJ	
CLIENT:	Fairway Barnet Ltd	
DRAWING NAME:	GA - Block E, F - L3 L4	
PURPOSE:	Issued for Planning	
DRAWN BY:	SK	
DRAWING NO_ ISSUE NO:	SWQ- LPM- ZZ- DR - A- ZZ- 1412	Rev. 2
SCALE:	As indicated @ A0+ (1292mm x 914mm)	

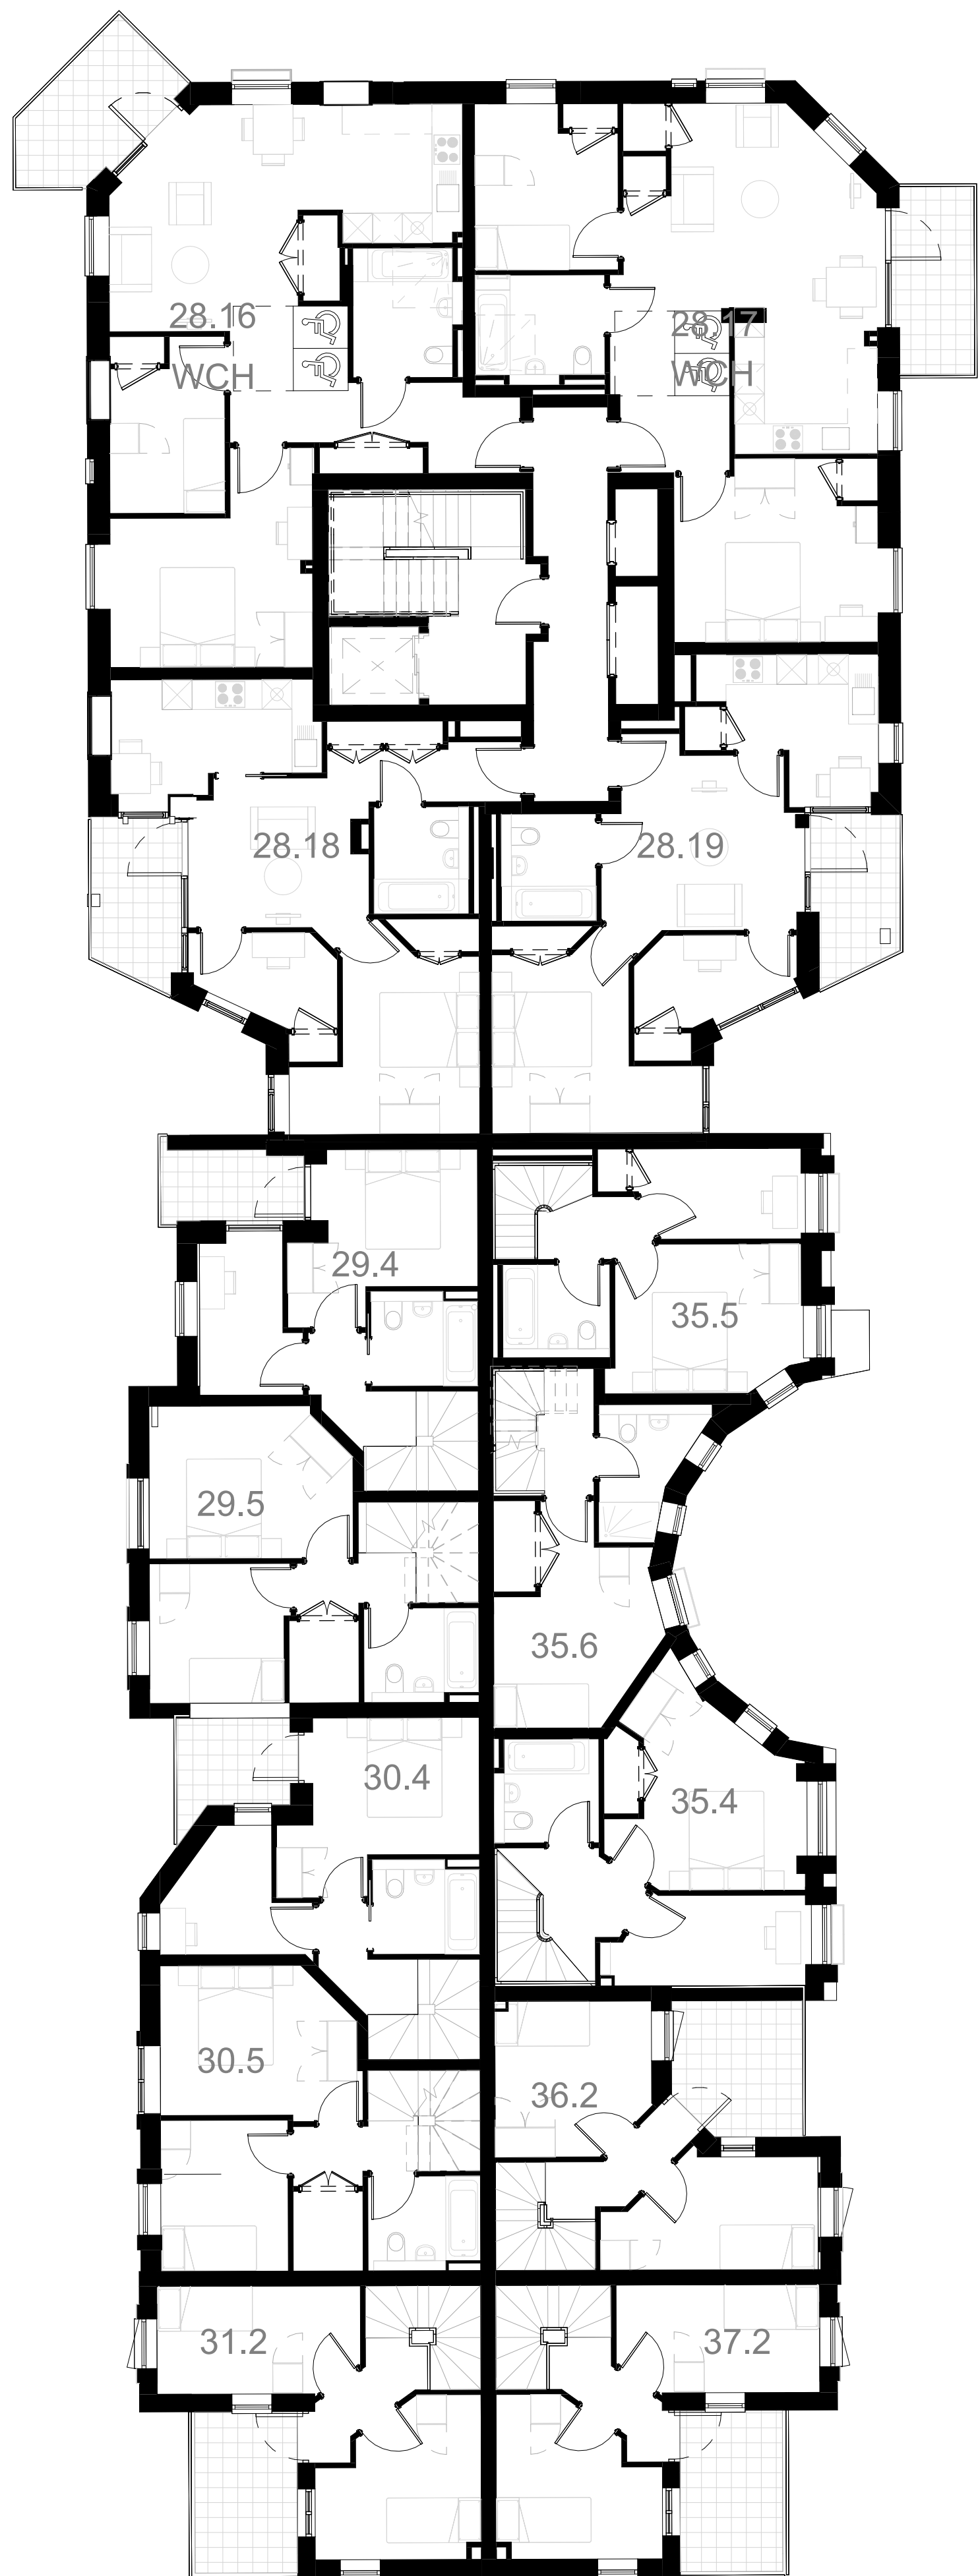

5 Block E,F - Plan L3
1 : 100

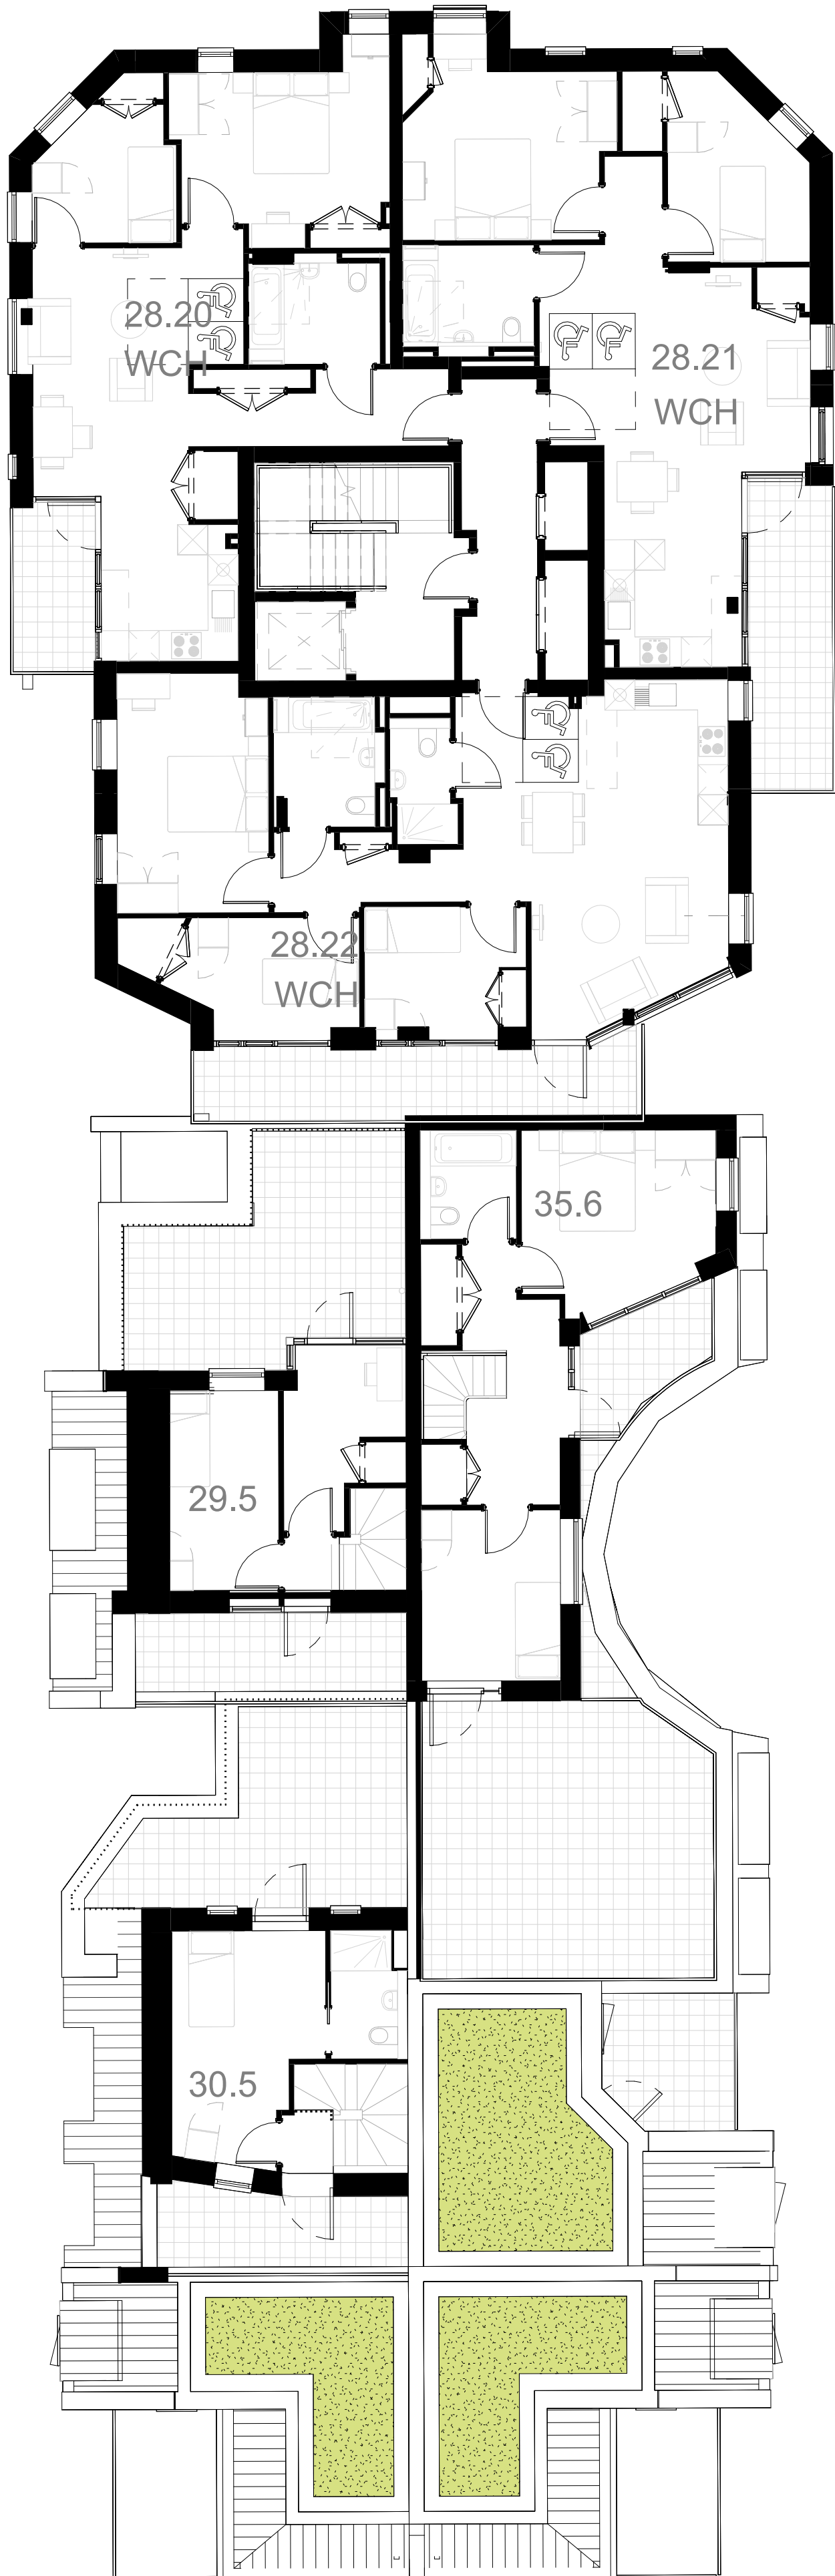

6 Block E,F - Plan L4
1 : 100

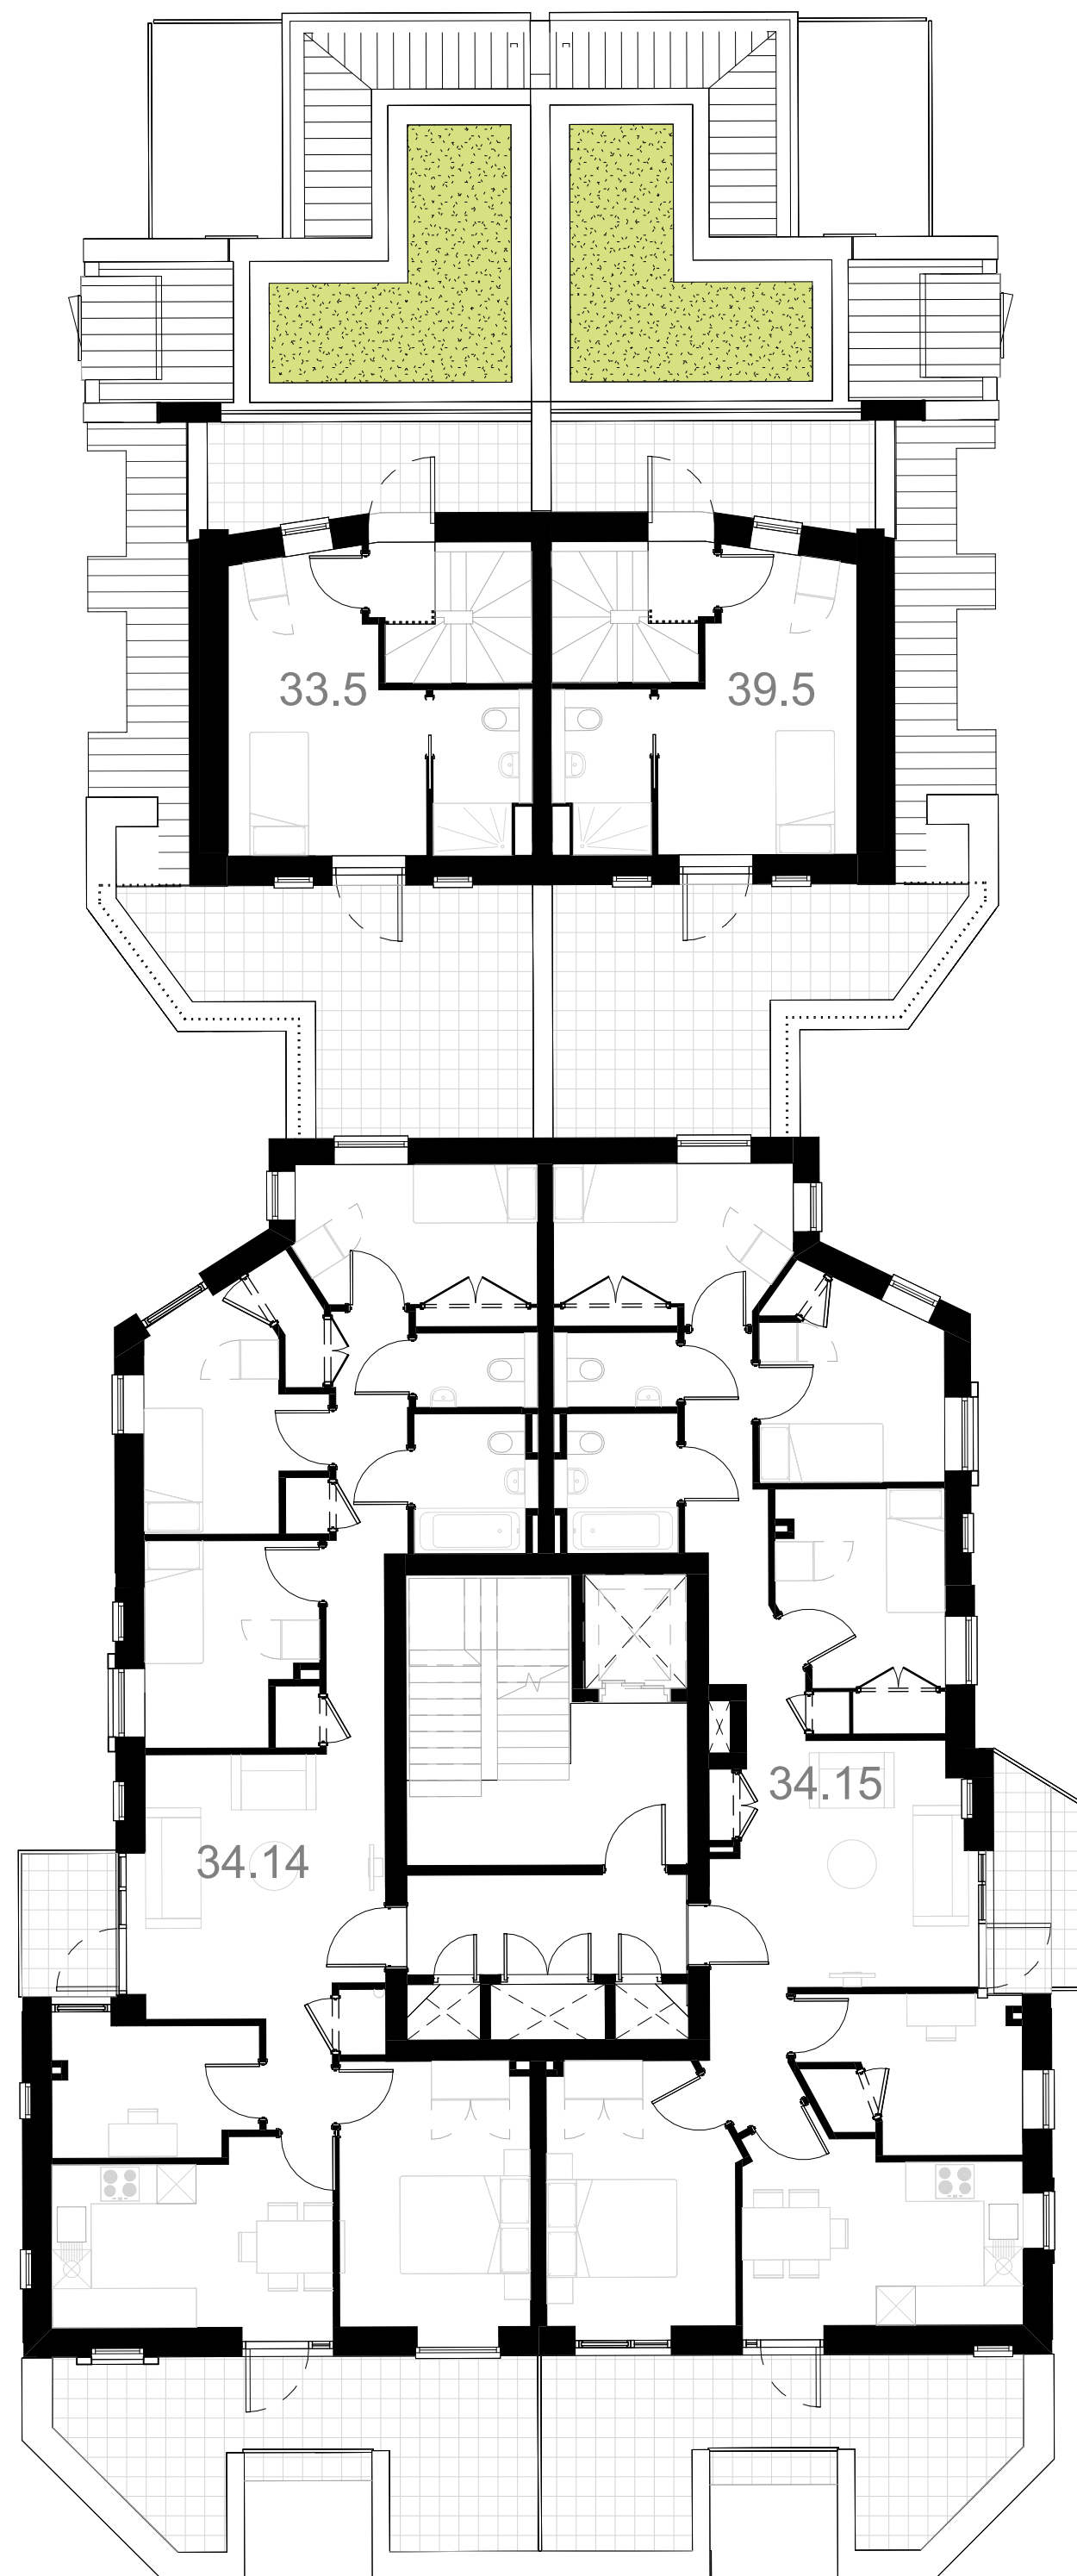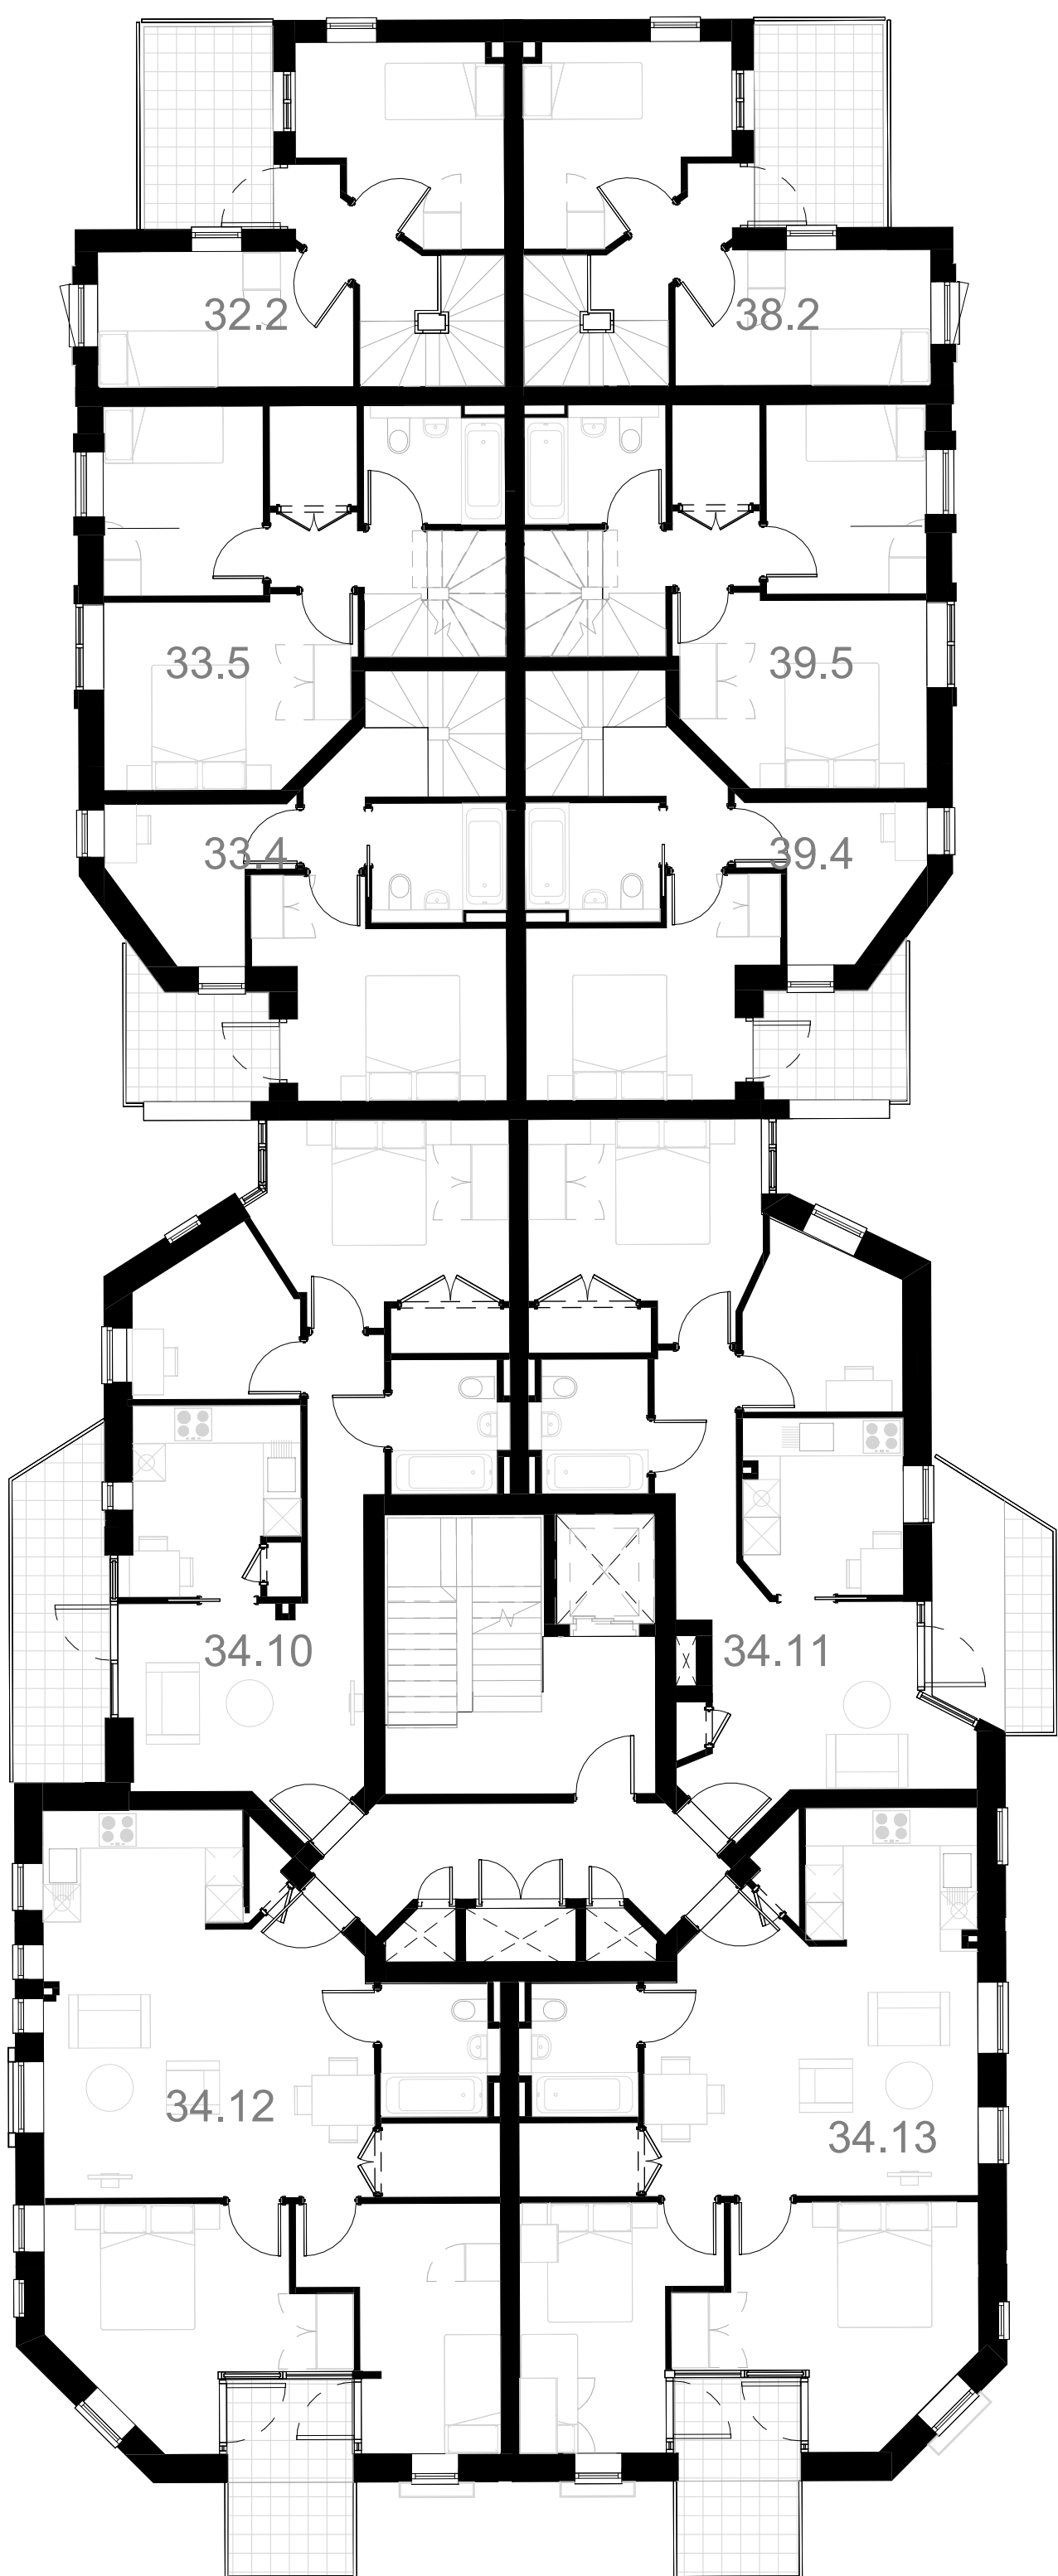



Figured dimensions must be taken in preference to scaled dimensions and any discrepancies or errors are to be referred to the designers. Contractors, sub-contractors, and suppliers must verify all dimensions on site before commencing any work or production of shop drawings

Positions or details of windows, doors or building fabric to adjoining properties are indicative only. They may not have been surveyed accurately due to limited access.

NOTES:

ALL DIMENSIONS GIVEN ARE FOR COSTING PURPOSES ONLY. SITE DIMENSIONS MUST BE TAKEN PRIOR TO ANY ORDERING. CONTRACTOR TO BE RESPONSIBLE FOR SIGNING OFF ON ALL ORDERS.






KEY PLAN:

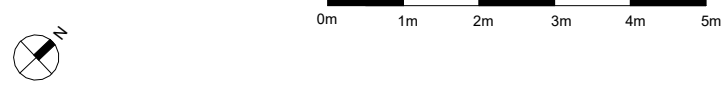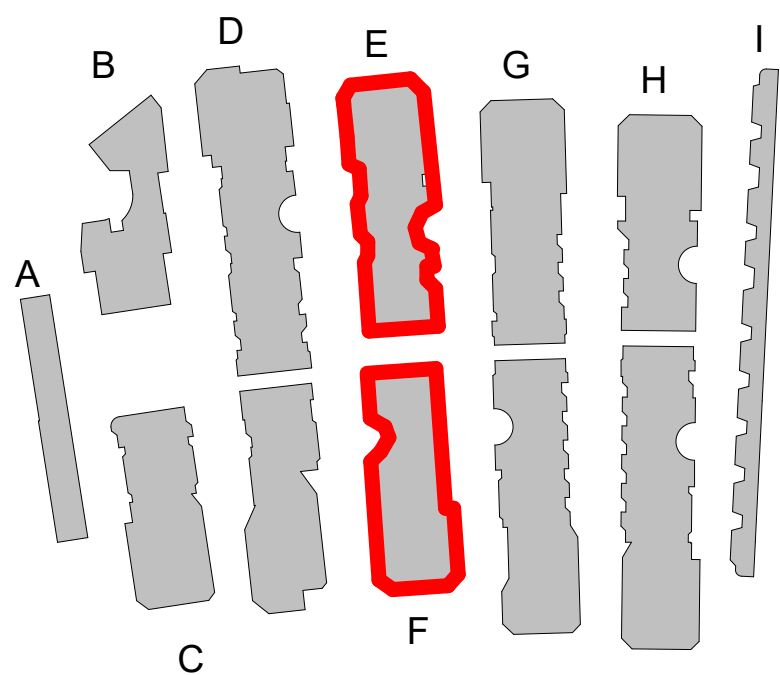

REVISION:

DATE	REVISION	DESCRIPTION
24.11.25	1	Issued for Planning
10.07.26	2	Revised Planning

PROJECT ADDRESS:	Stoney Wood Quarter, The Fairway, London NW7 3HJ	
CLIENT:	Fairway Barnet Ltd	
DRAWING NAME:	GA - Block E, F - L5 Roof	
PURPOSE:	Issued for Planning	
DRAWN BY:	SK	
DRAWING NO_ ISSUE NO:	SWQ- LPM- ZZ- DR - A- ZZ- 1413	Rev. 2
SCALE:	As indice@ A0+ (1292mm x 914mm)	

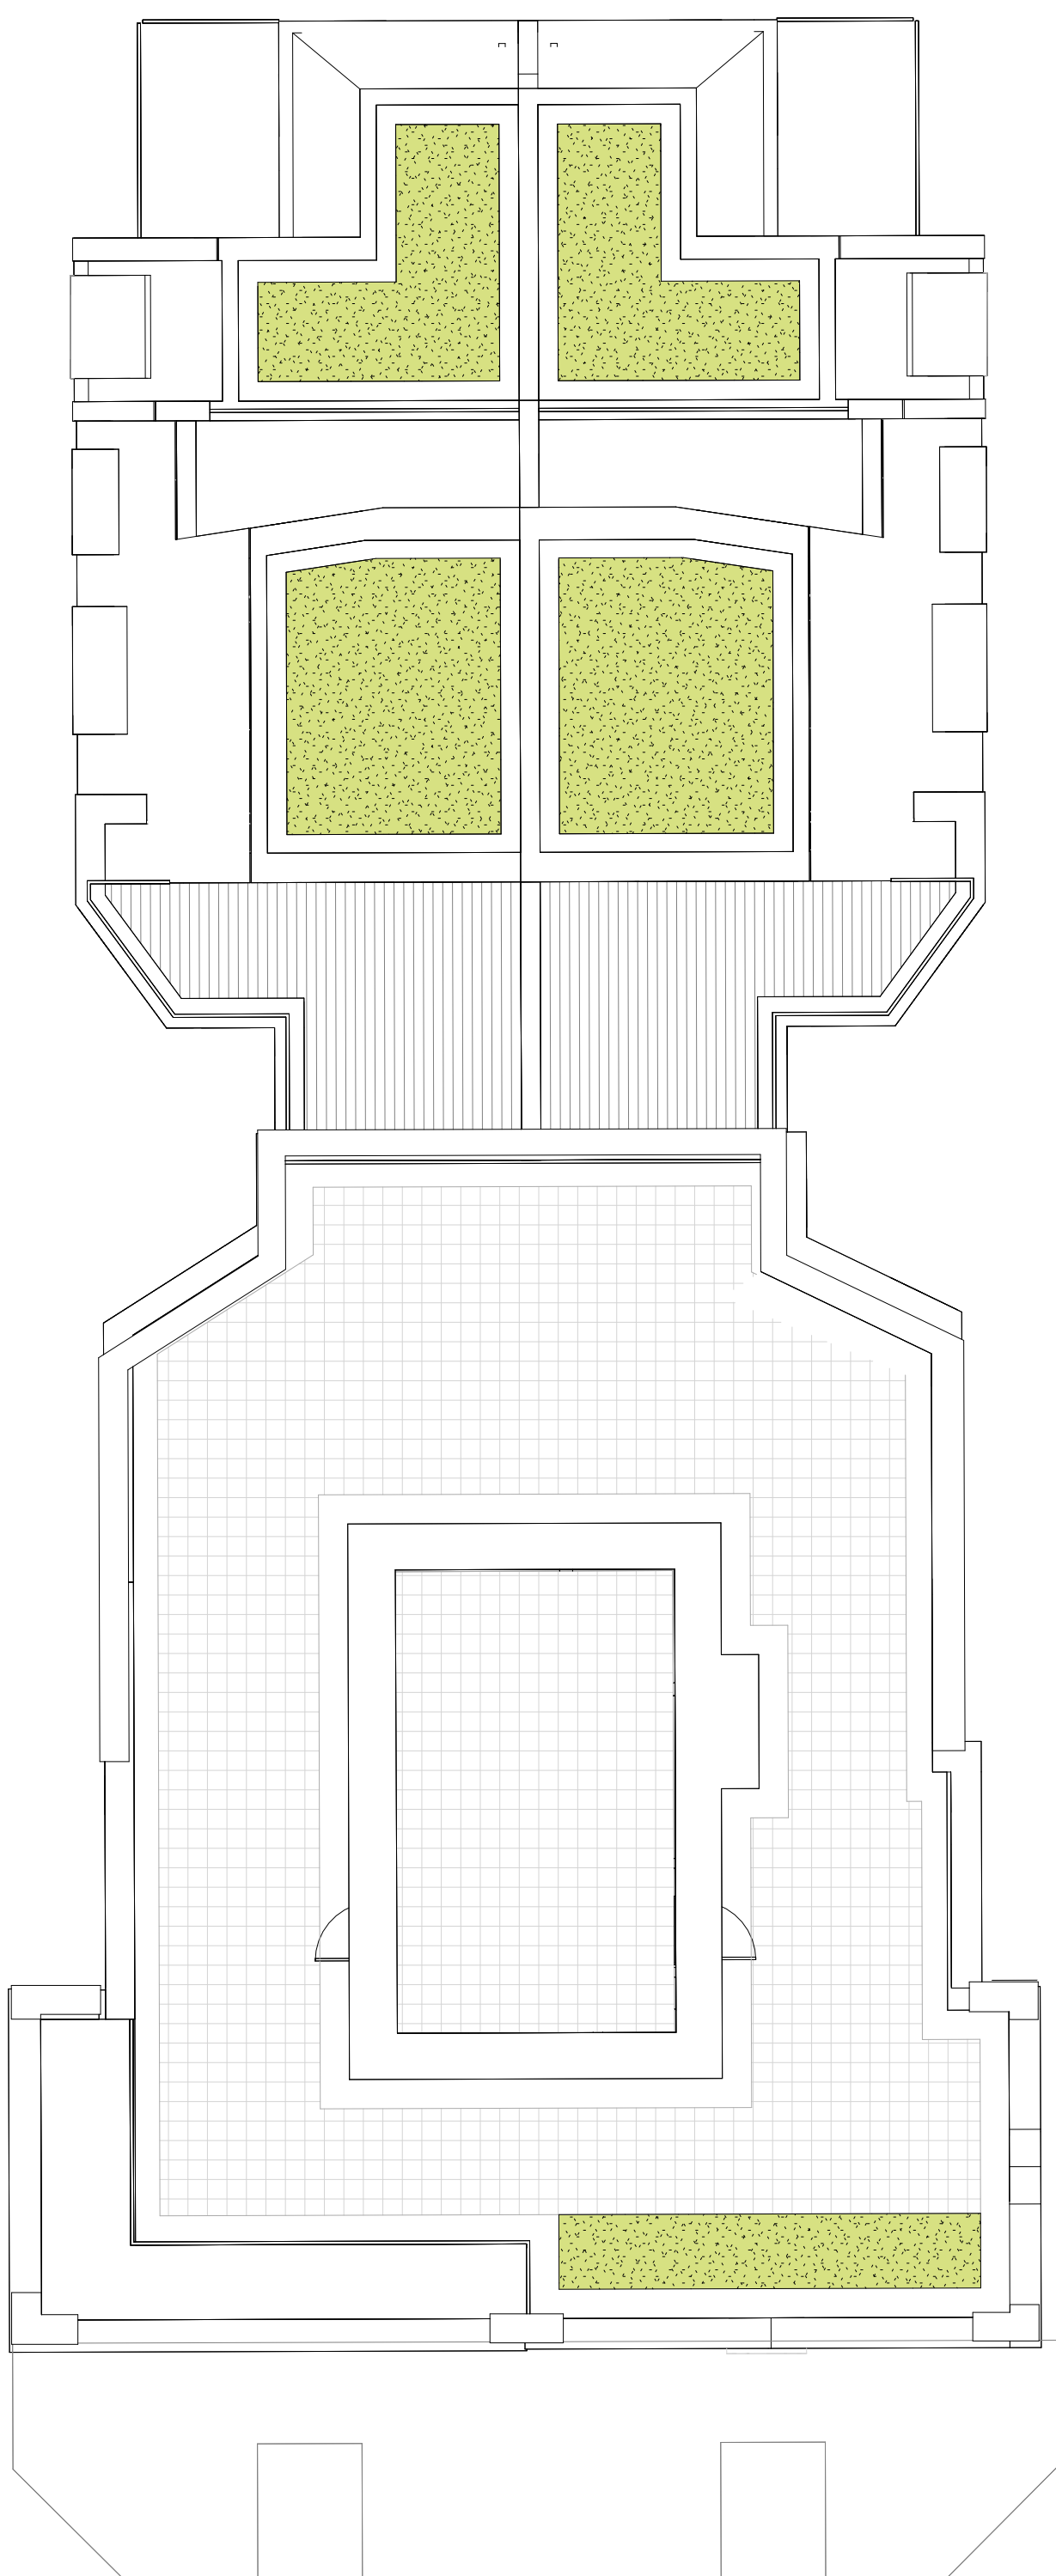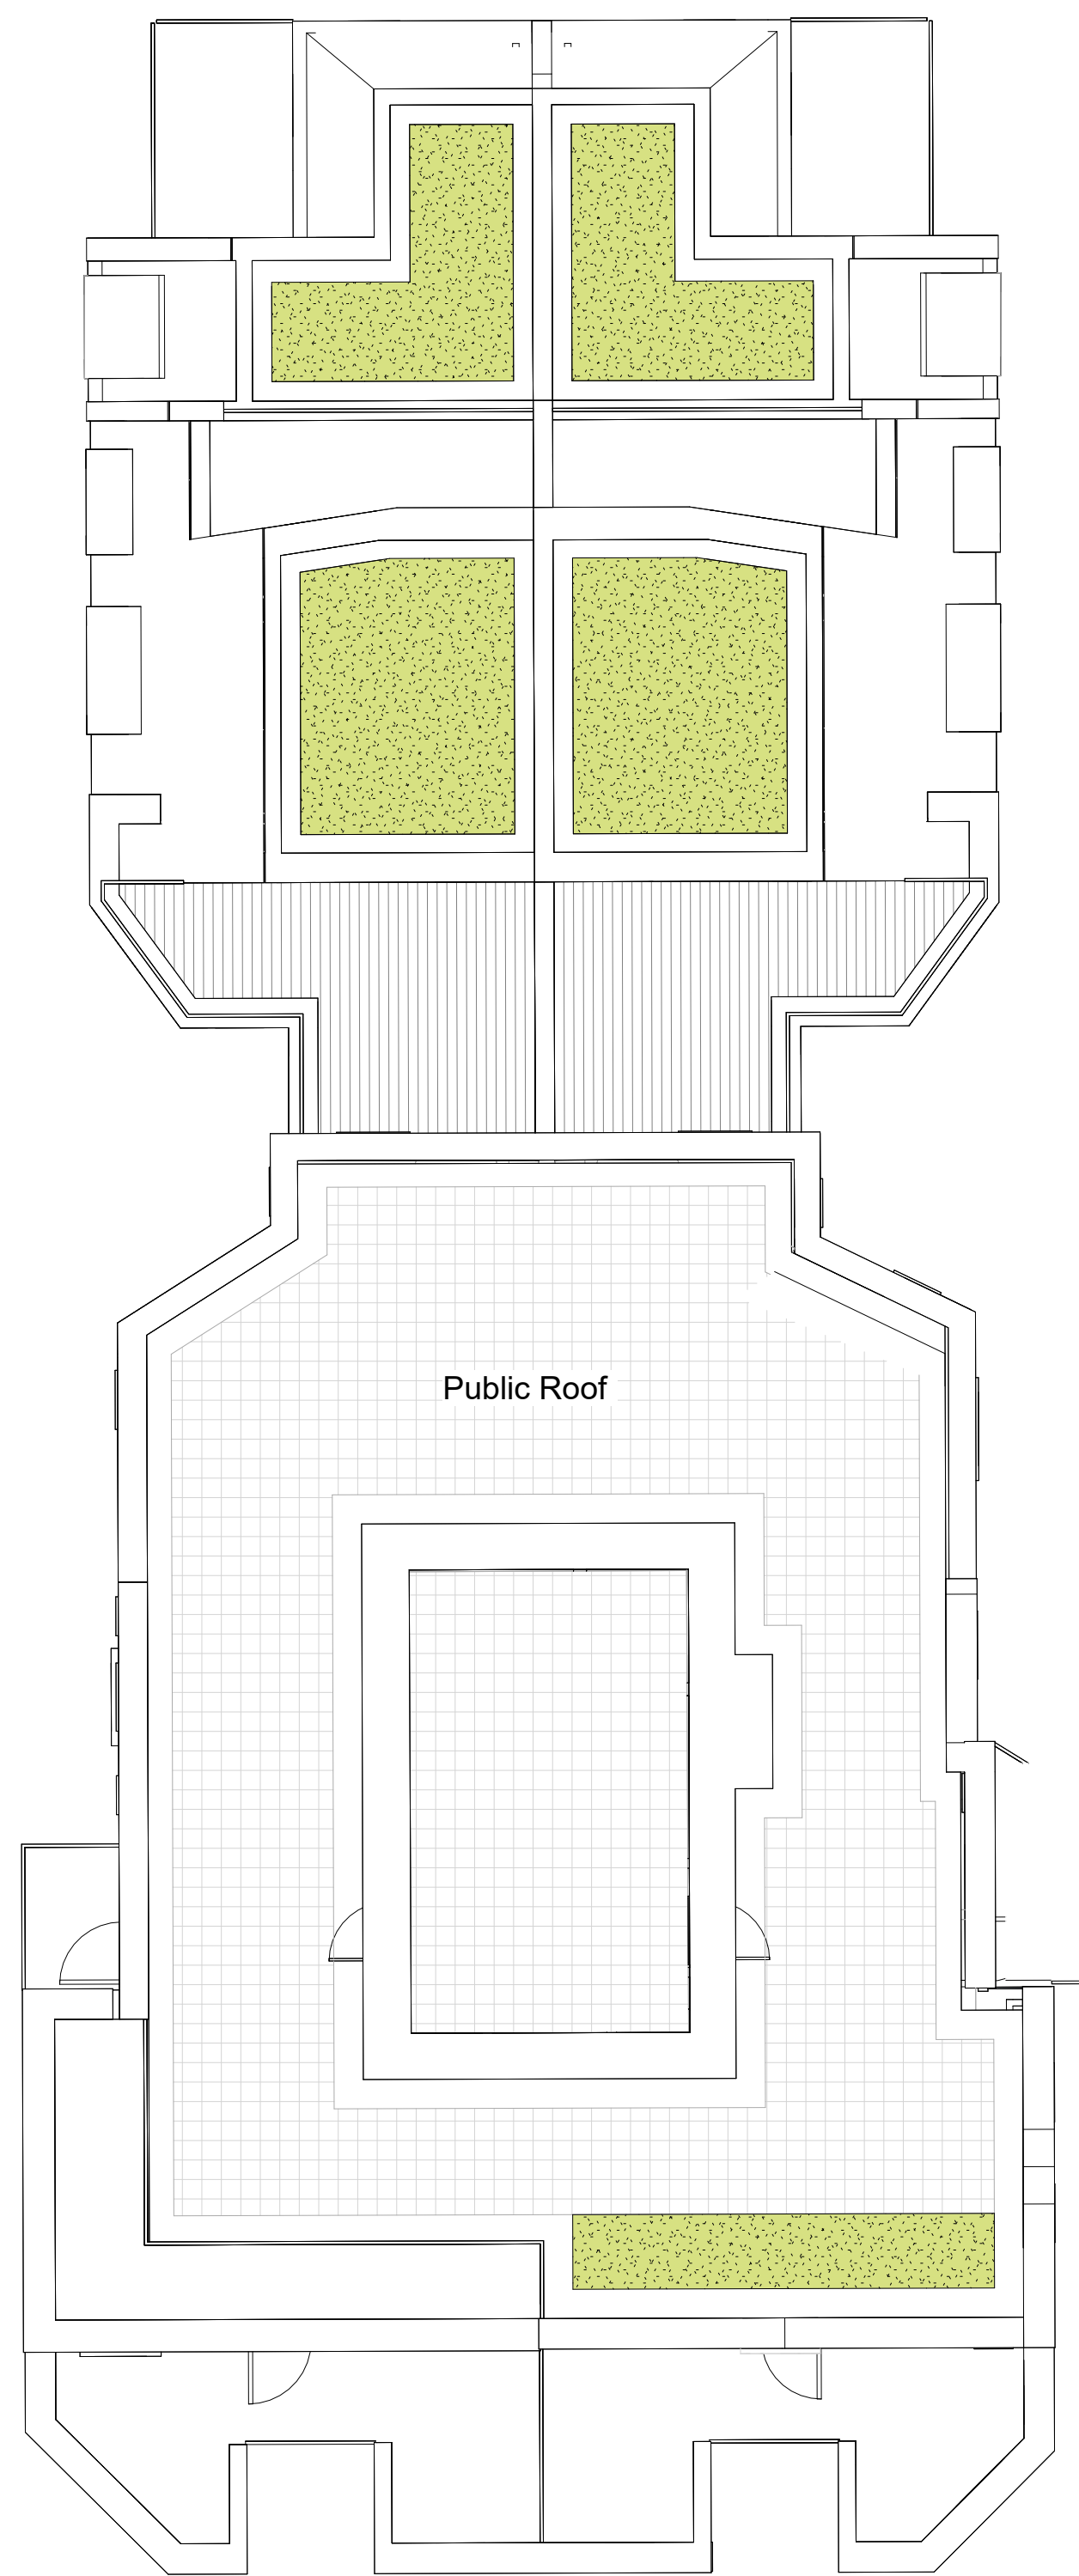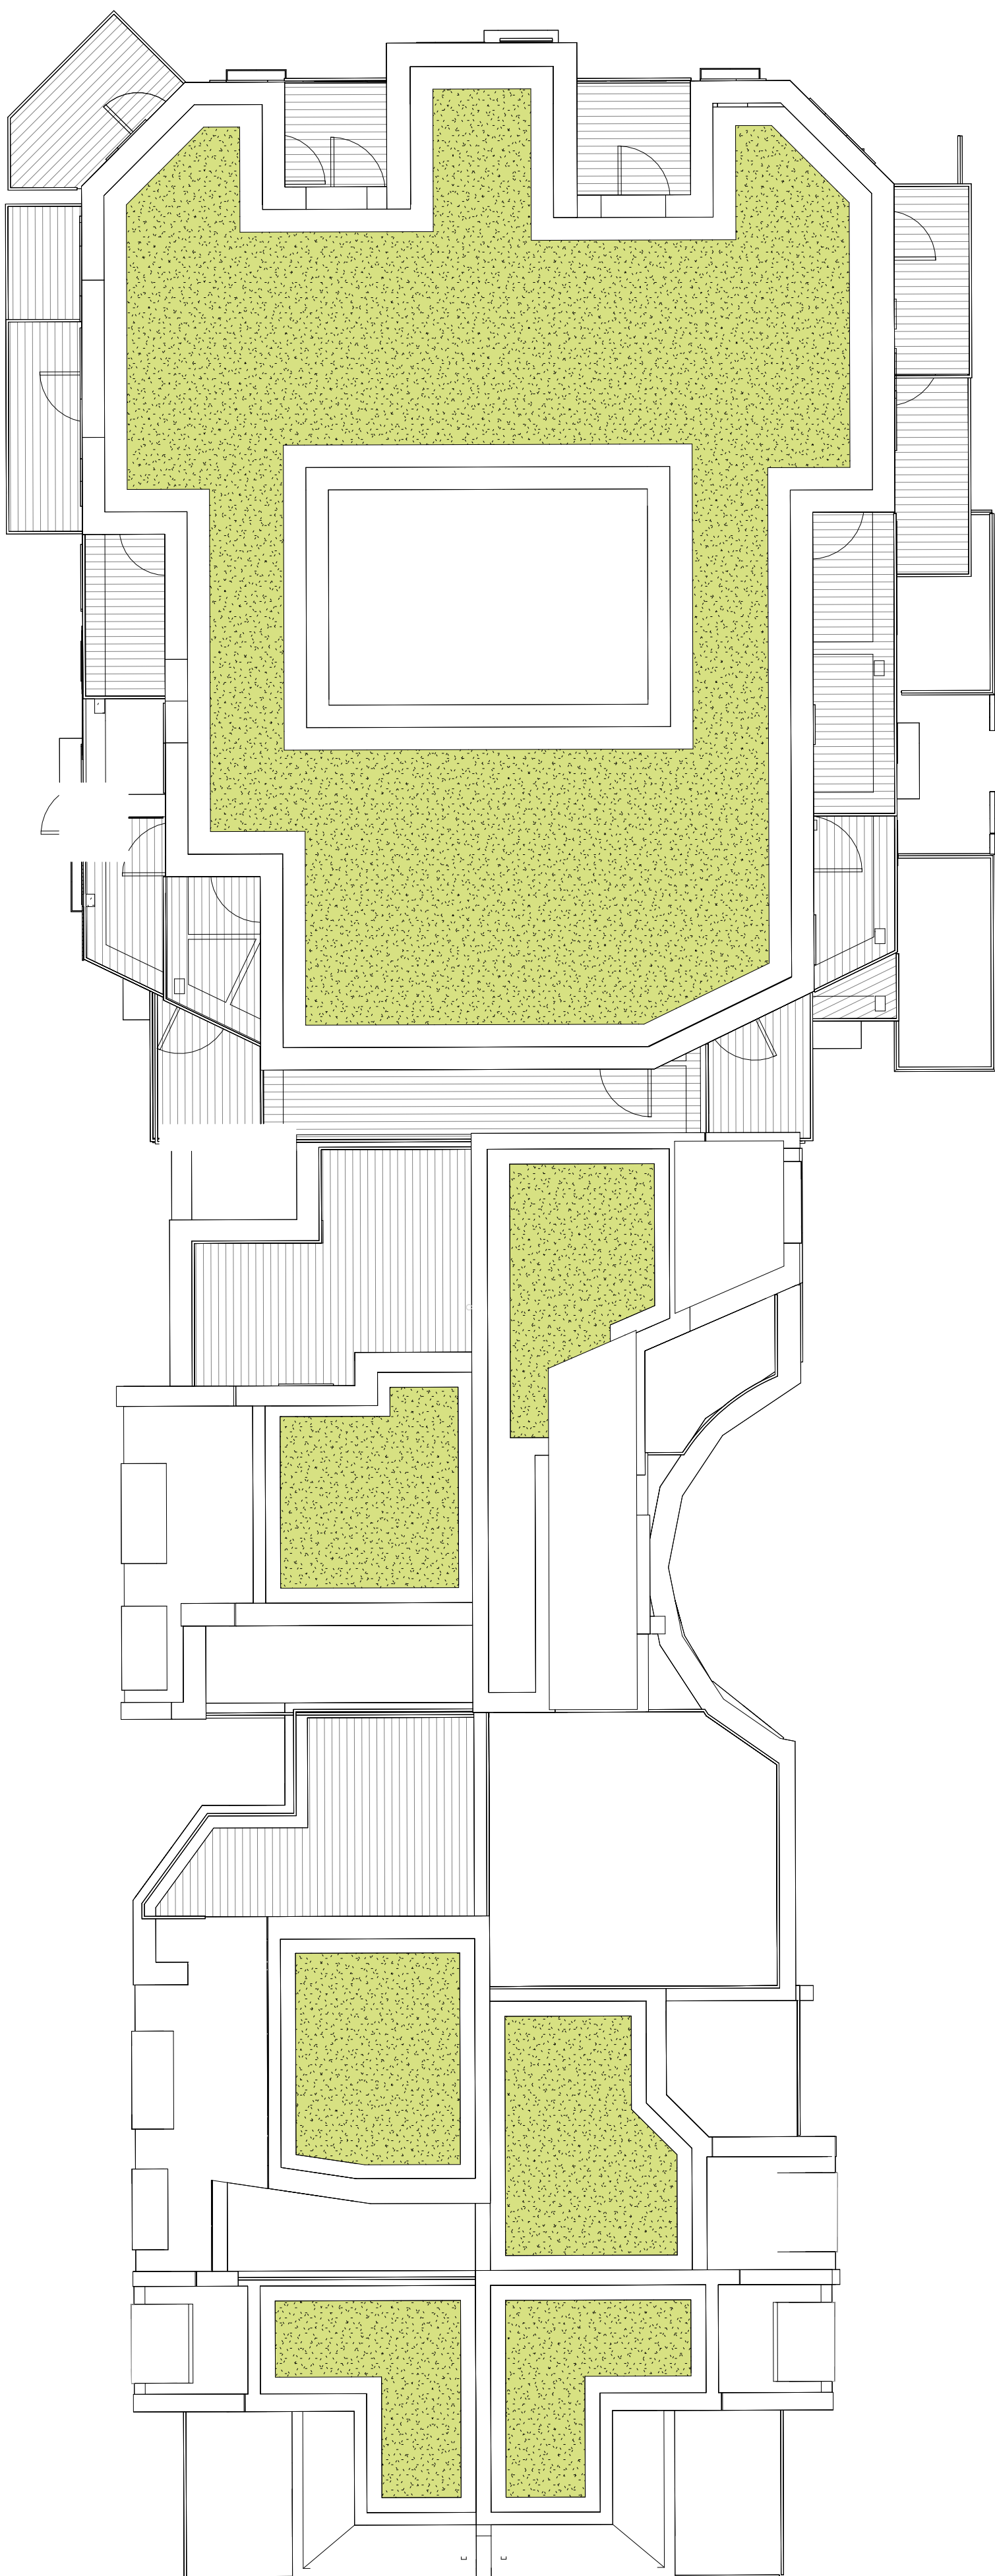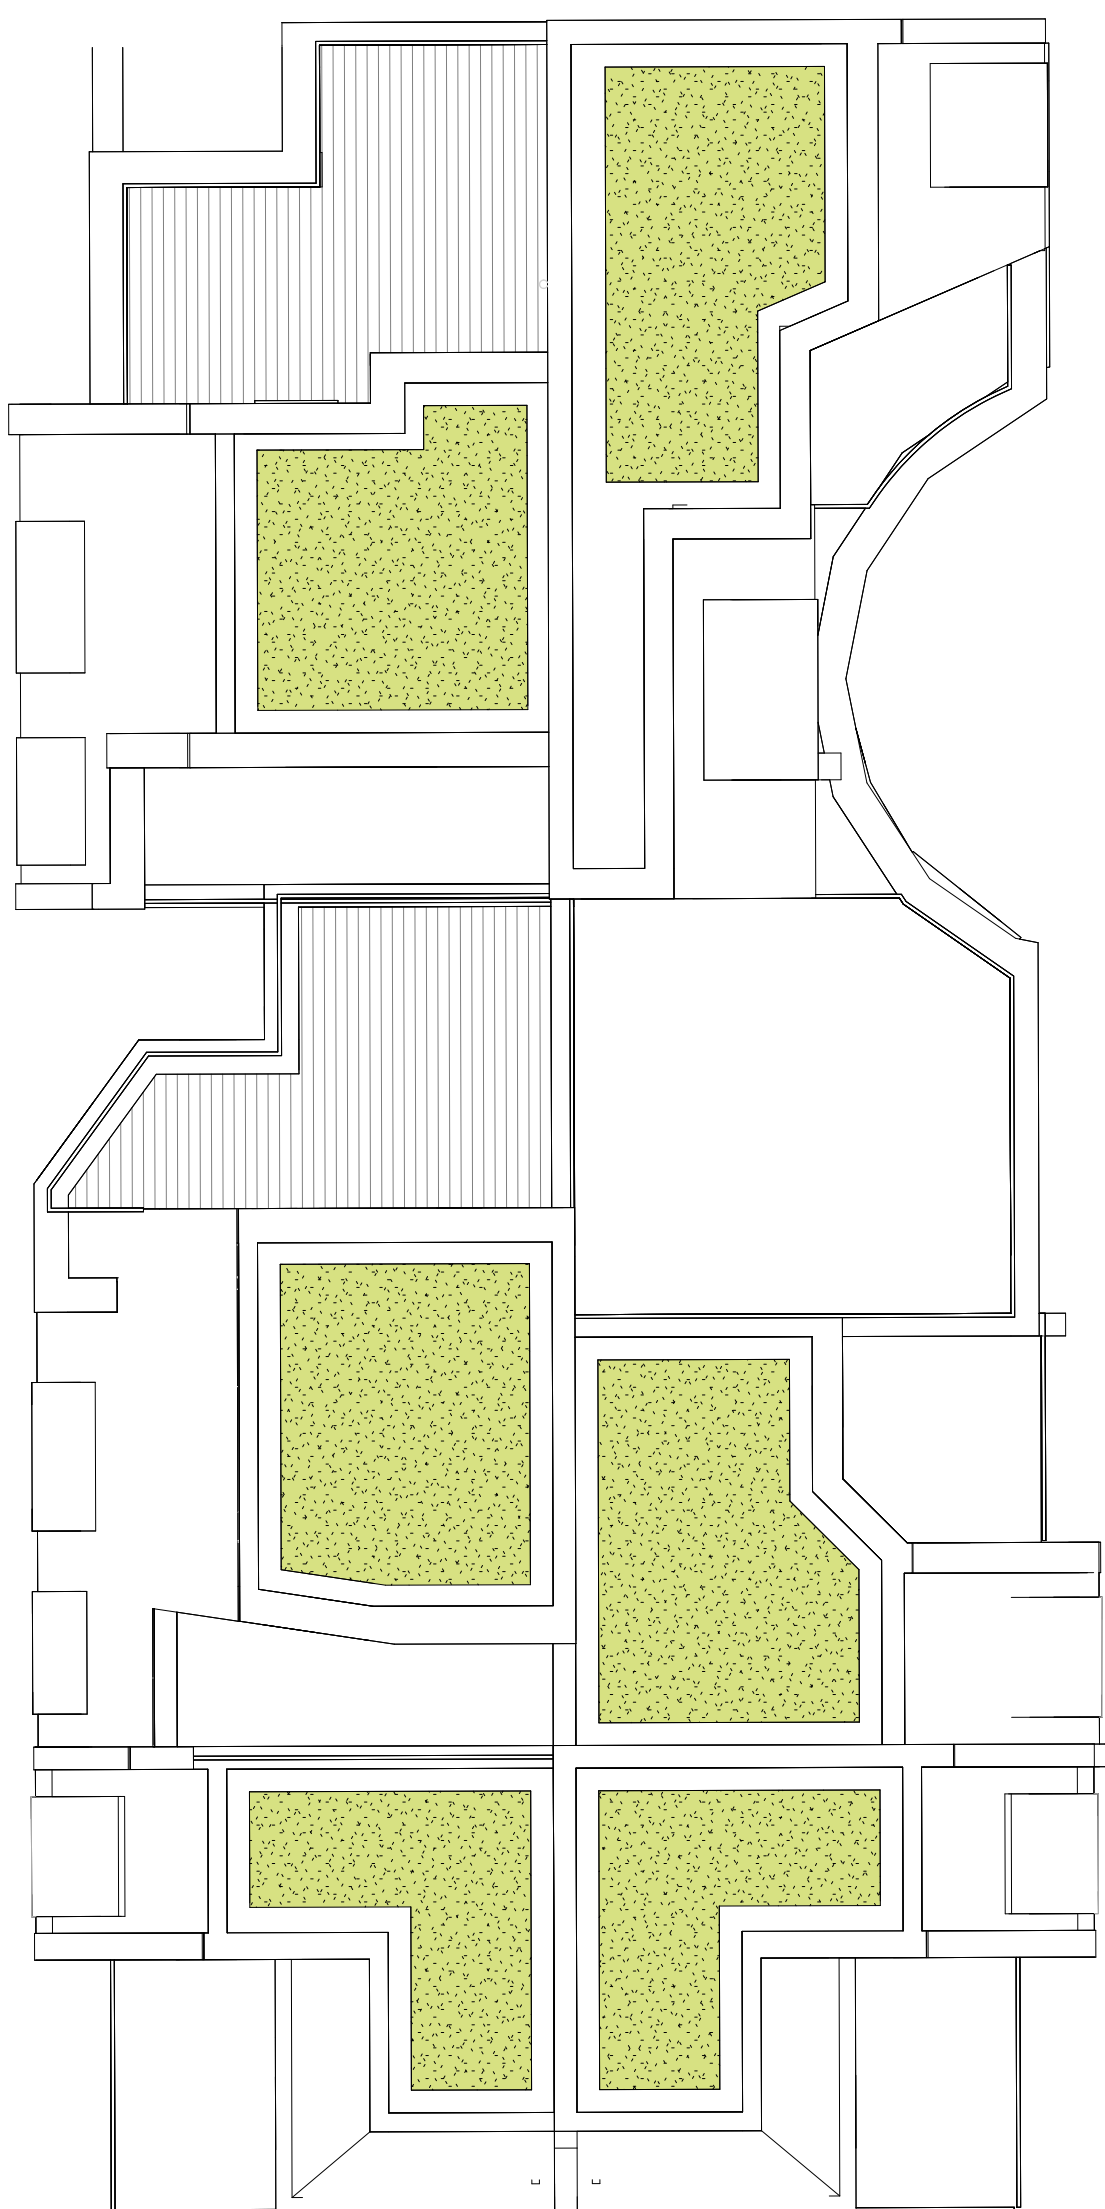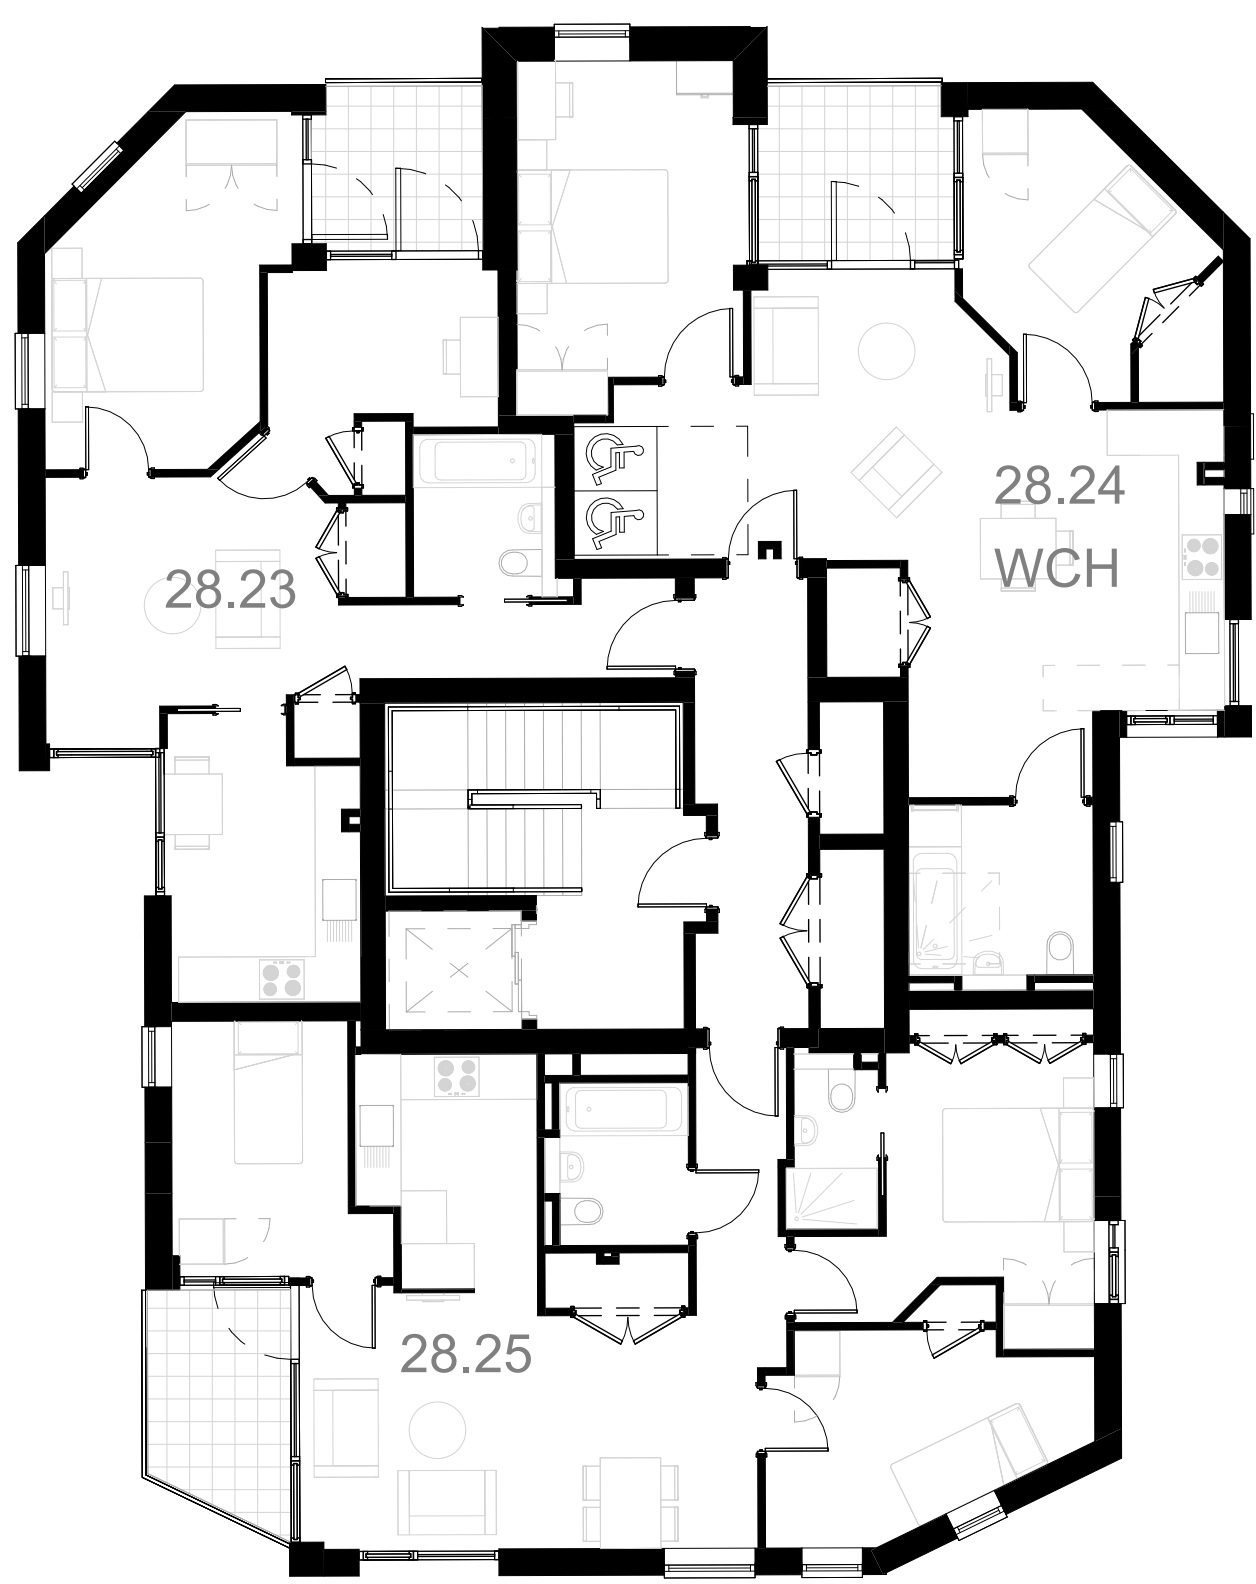

7 Block E,F - Plan L5
1:100

1 Block E,F - Plan roof level
1:100



Figured dimensions must be taken in preference to scaled dimensions and any discrepancies or errors are to be referred to the designers. Contractors, sub-contractors, and suppliers must verify all dimensions on site before commencing any work or production of shop drawings

Positions or details of windows, doors or building fabric to adjoining properties are indicative only. They may not have been surveyed accurately due to limited access.

NOTES:

ALL DIMENSIONS GIVEN ARE FOR COSTING PURPOSES ONLY. SITE DIMENSIONS MUST BE TAKEN PRIOR TO ANY ORDERING. CONTRACTOR TO BE RESPONSIBLE FOR SIGNING OFF ON ALL ORDERS.


KEY PLAN:

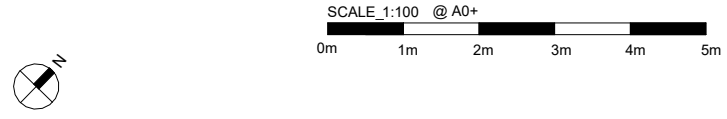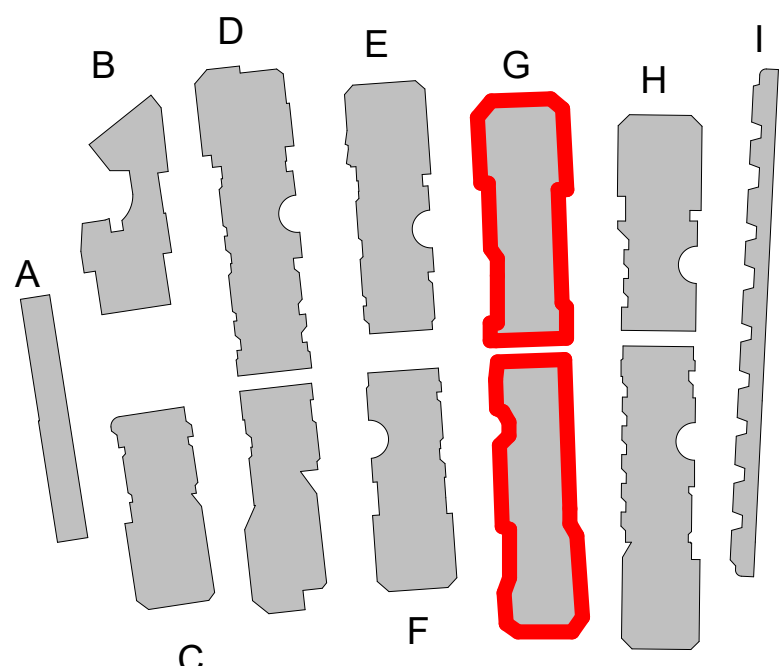


REVISION:

DATE	REVISION	DESCRIPTION
24.11.25	1	Issued for Planning
10.07.26	2	Revised Planning

PROJECT ADDRESS:	Stoney Wood Quarter, The Fairway, London NW7 3HJ	
CLIENT:	Fairway Barnet Ltd	
DRAWING NAME:	GA - Block G - LG GF	
PURPOSE:	Issued for Planning	
DRAWN BY:	SK	
DRAWING NO_ ISSUE NO:	SWQ- LPM- ZZ- DR - A- ZZ- 1414	Rev. 2
SCALE:	As indicated @ A0+ (1292mm x 914mm)	

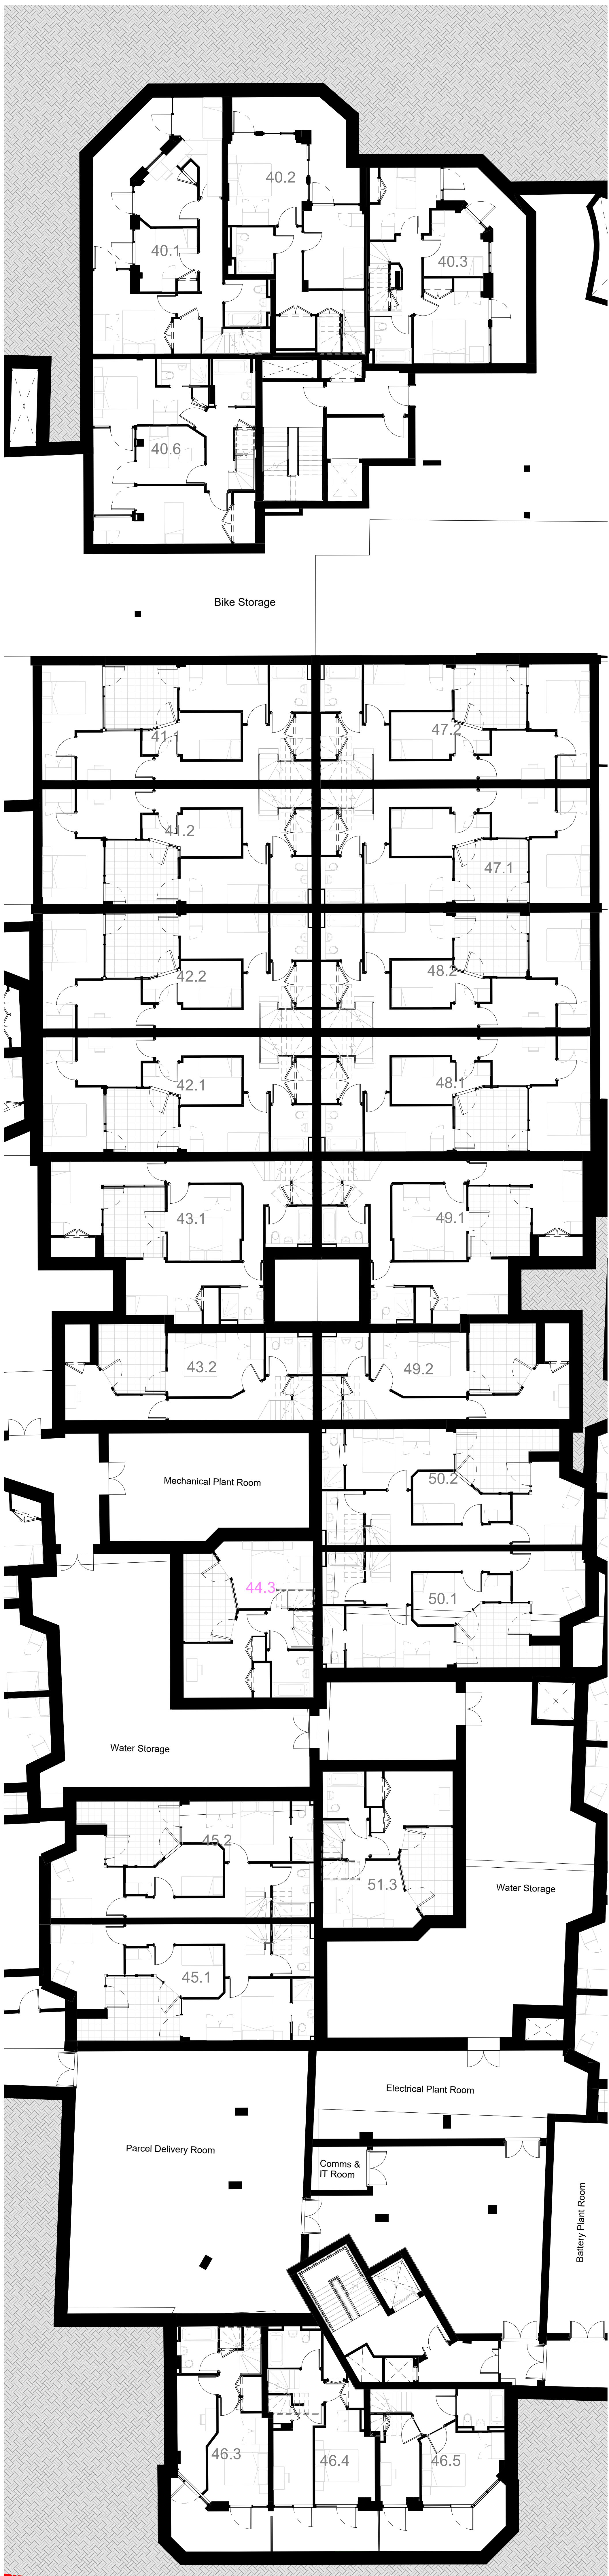

1 Block G - Plan LG
1 : 100

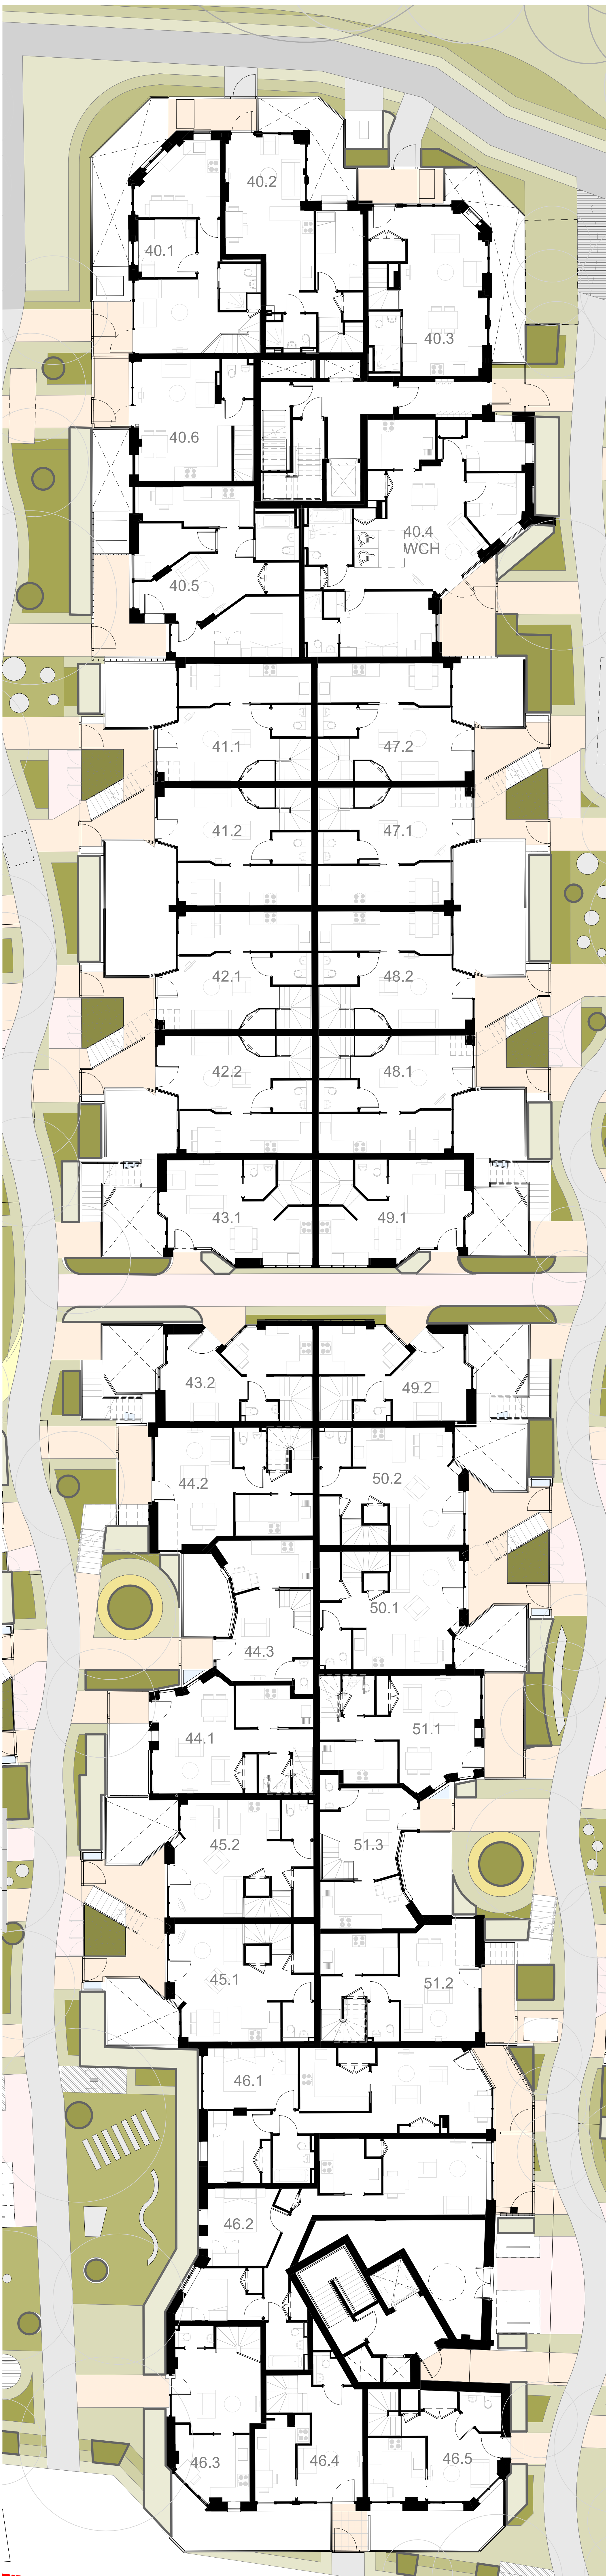

2 Block G - Plan GF
1 : 100



Figured dimensions must be taken in preference to scaled dimensions and any discrepancies or errors are to be referred to the designers. Contractors, sub-contractors, and suppliers must verify all dimensions on site before commencing any work or production of shop drawings

Positions or details of windows, doors or building fabric to adjoining properties are indicative only. They may not have been surveyed accurately due to limited access.

NOTES:

ALL DIMENSIONS GIVEN ARE FOR COSTING PURPOSES ONLY. SITE DIMENSIONS MUST BE TAKEN PRIOR TO ANY ORDERING. CONTRACTOR TO BE RESPONSIBLE FOR SIGNING OFF ON ALL ORDERS.



KEY PLAN:

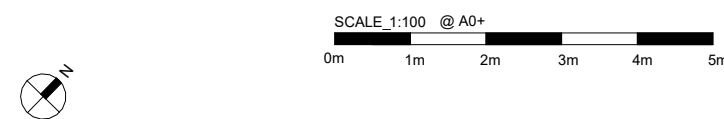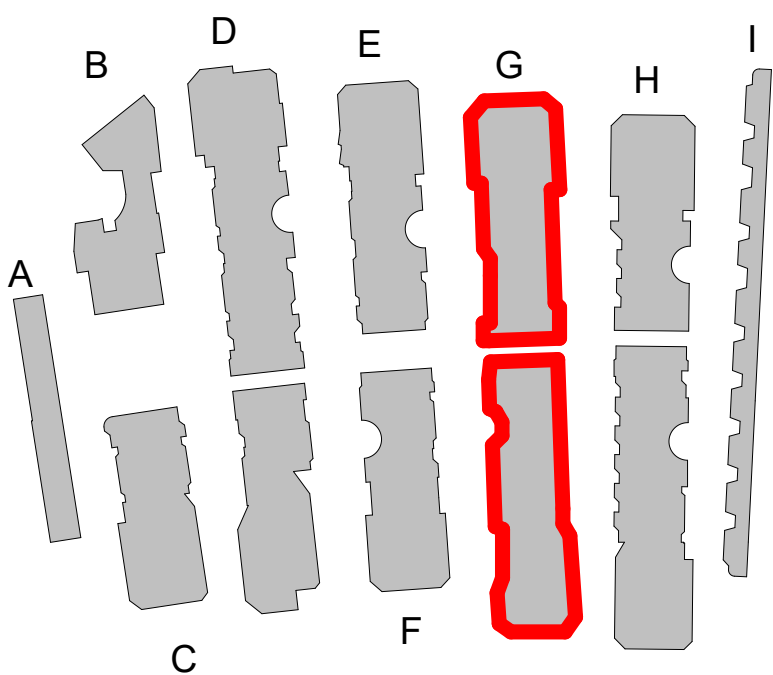

REVISION:

DATE	REVISION	DESCRIPTION
24.11.25	1	Issued for Planning
10.07.26	2	Revised Planning

PROJECT ADDRESS:	Stoney Wood Quarter, The Fairway, London NW7 3HJ	
CLIENT:	Fairway Barnet Ltd	
DRAWING NAME:	GA - Block G - L1 L2	
PURPOSE:	Issued for Planning	
DRAWN BY:	SK	
DRAWING NO_ ISSUE NO:	SWQ- LPM- ZZ- DR - A- ZZ- 1415	Rev. 2
SCALE:	As indicated @ A0+ (1292mm x 914mm)	

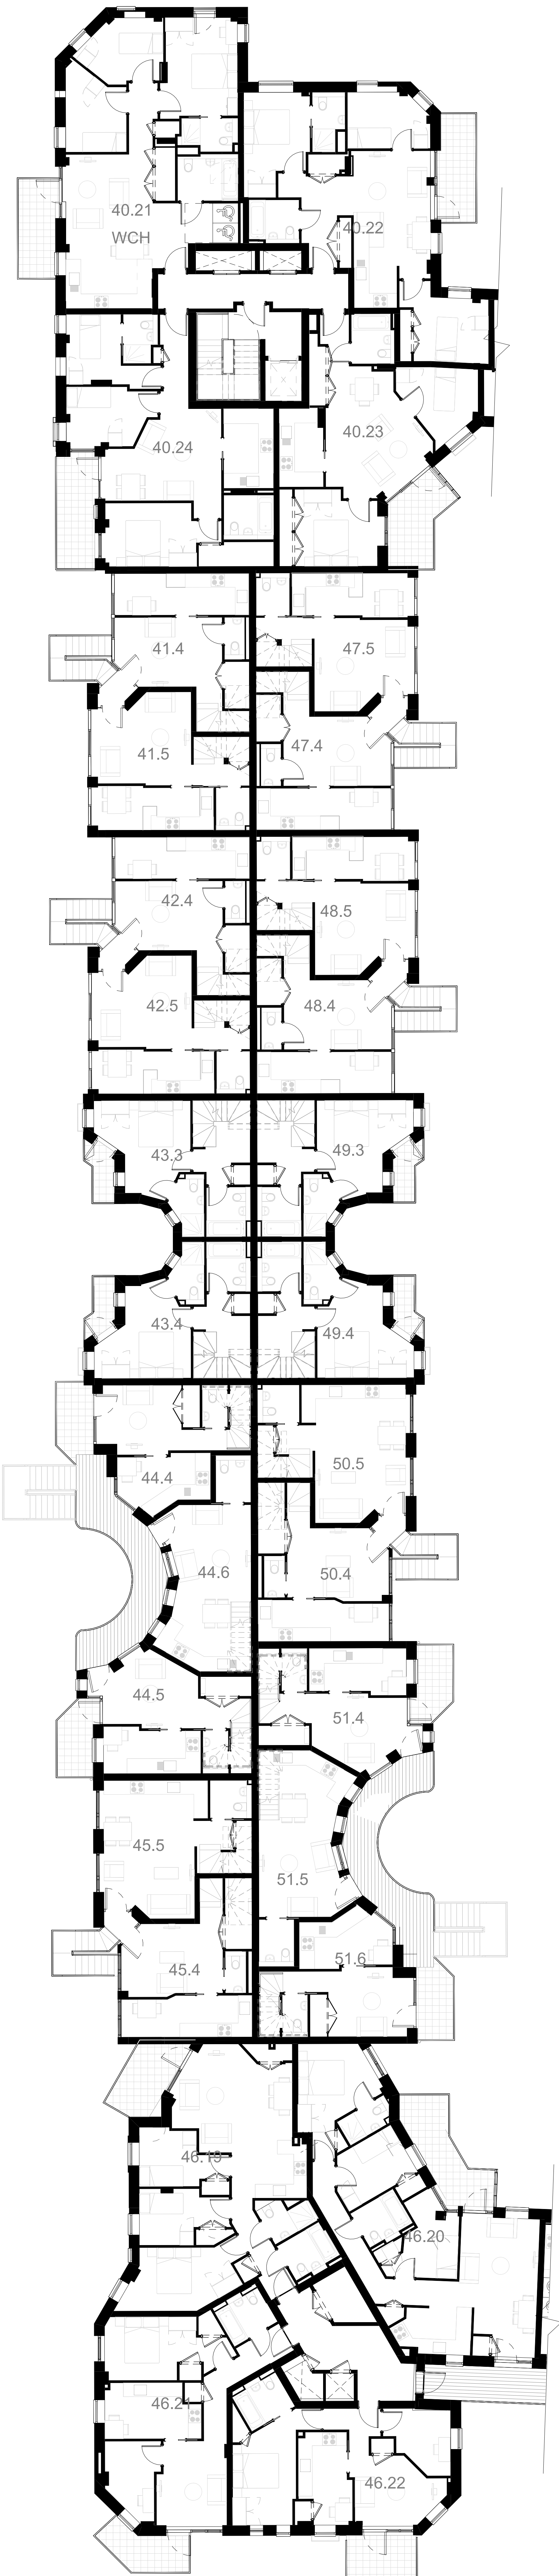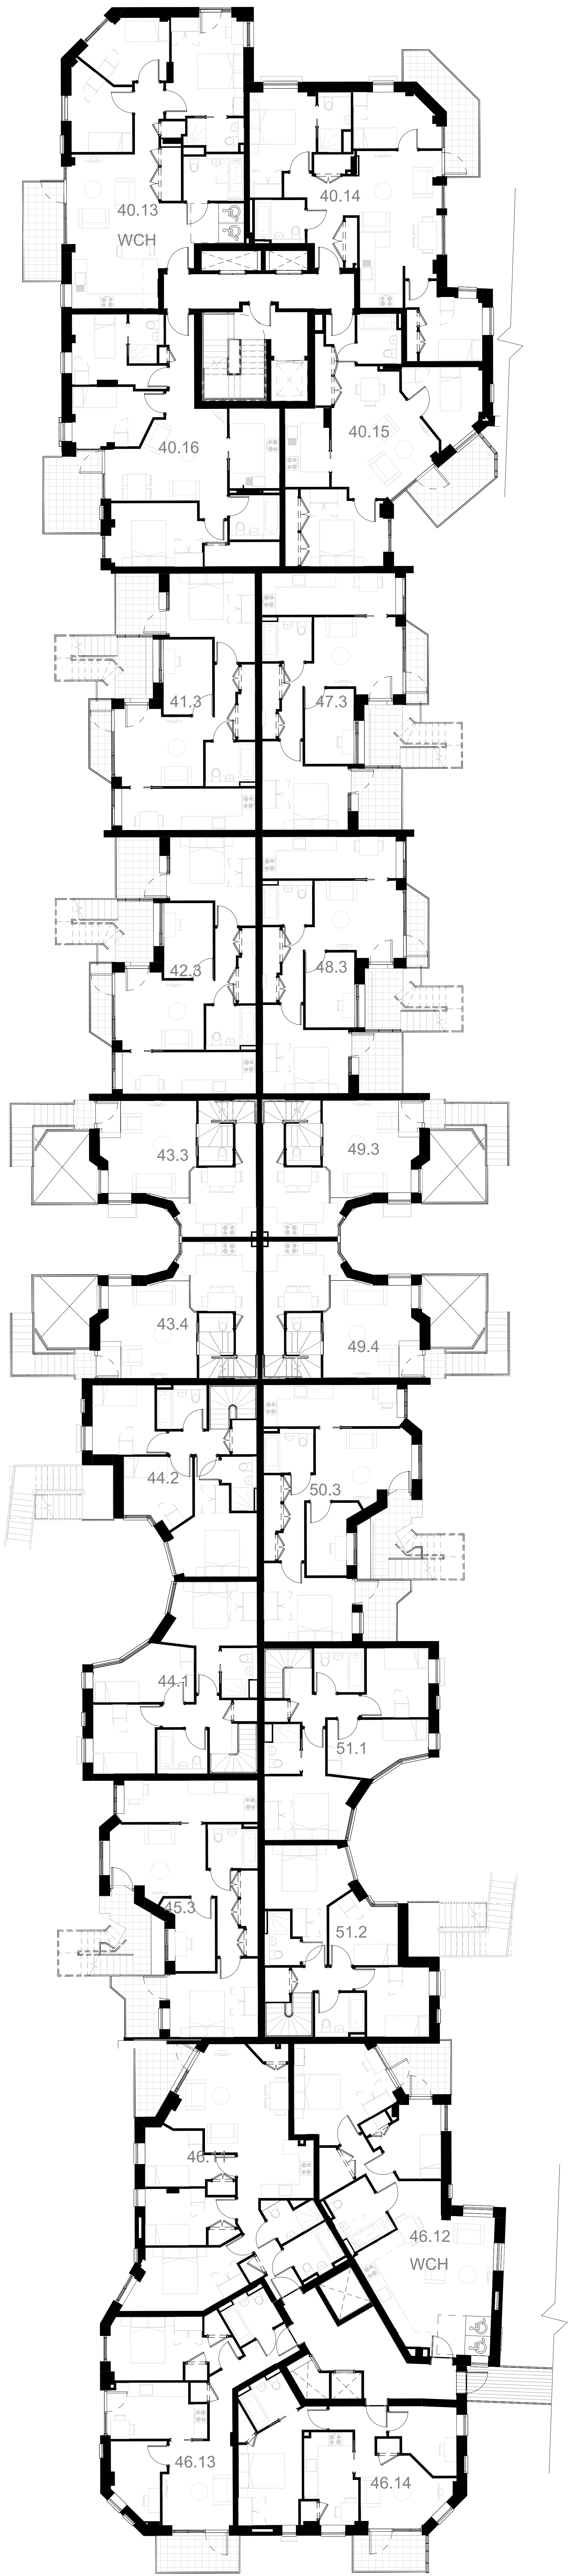



Figured dimensions must be taken in preference to scaled dimensions and any discrepancies or errors are to be referred to the designers. Contractors, sub-contractors, and suppliers must verify all dimensions on site before commencing any work or production of shop drawings

Positions or details of windows, doors or building fabric to adjoining properties are indicative only. They may not have been surveyed accurately due to limited access.

NOTES:

ALL DIMENSIONS GIVEN ARE FOR COSTING PURPOSES ONLY. SITE DIMENSIONS MUST BE TAKEN PRIOR TO ANY ORDERING. CONTRACTOR TO BE RESPONSIBLE FOR SIGNING OFF ON ALL ORDERS.


KEY PLAN:

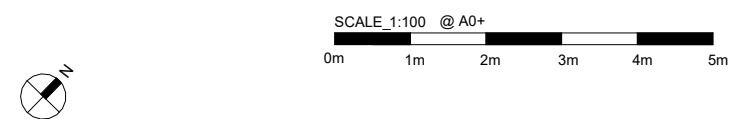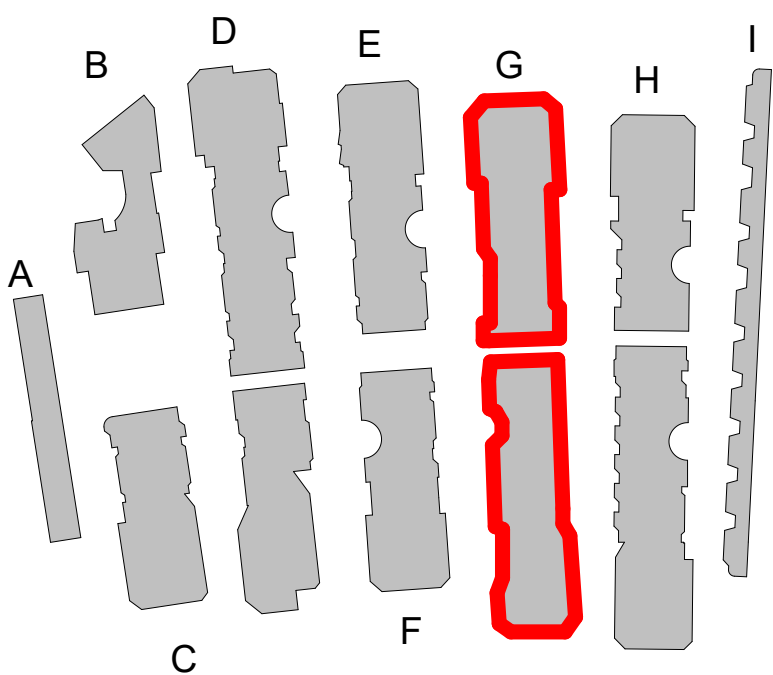


REVISION:

DATE	REVISION	DESCRIPTION
24.11.25	1	Issued for Planning
10.07.26	2	Revised Planning

PROJECT ADDRESS:	Stoney Wood Quarter, The Fairway, London NW7 3HJ	
CLIENT:	Fairway Barnet Ltd	
DRAWING NAME:	GA - Block G - L3 L4	
PURPOSE:	Issued for Planning	
DRAWN BY:	SK	
DRAWING NO_ ISSUE NO:	SWQ- LPM- ZZ- DR - A- ZZ- 1416	Rev. 2
SCALE:	As indicated @ A0+ (1292mm x 914mm)	

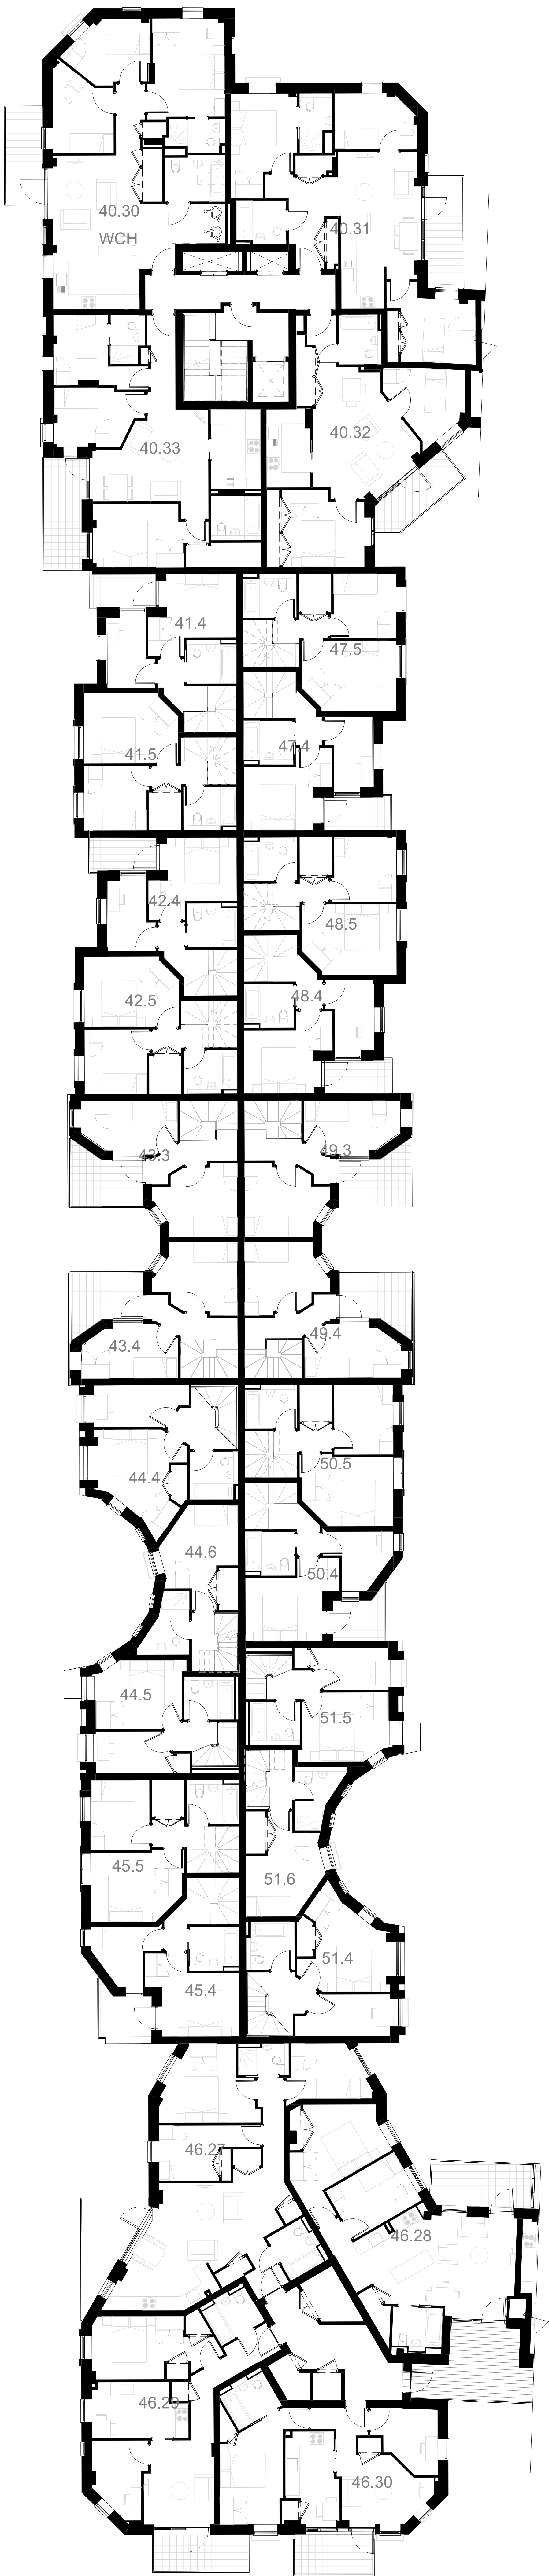

5 Block G - Plan L3
1 : 100

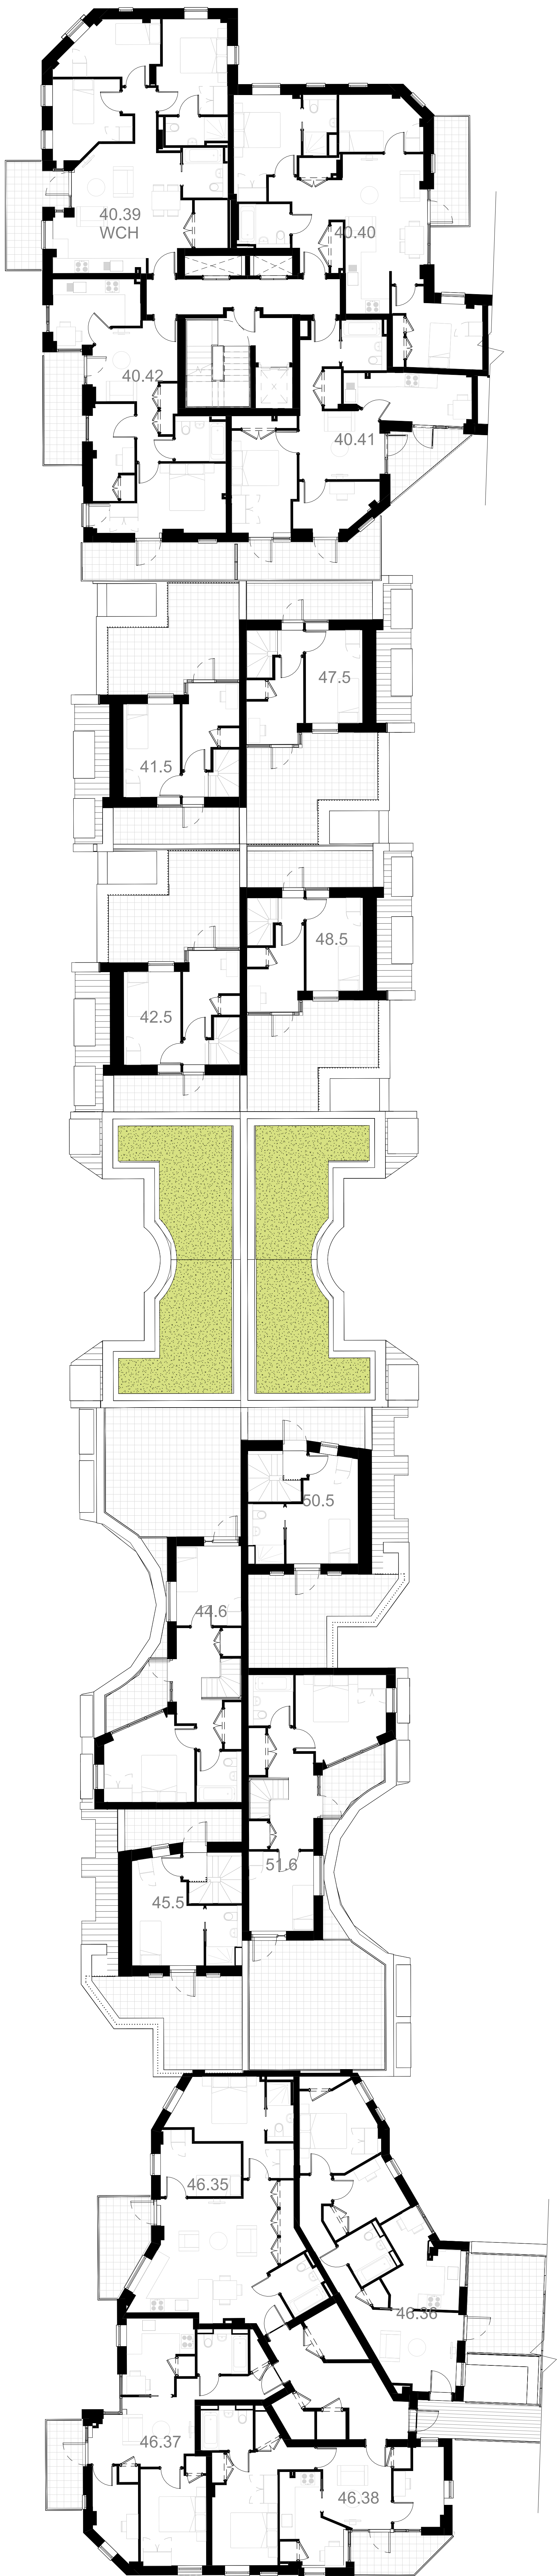

6 Block G - Plan L4
1 : 100



Figured dimensions must be taken in preference to scaled dimensions and any discrepancies or errors are to be referred to the designers. Contractors, sub-contractors, and suppliers must verify all dimensions on site before commencing any work or production of shop drawings

Positions or details of windows, doors or building fabric to adjoining properties are indicative only. They may not have been surveyed accurately due to limited access.

NOTES:

ALL DIMENSIONS GIVEN ARE FOR COSTING PURPOSES ONLY. SITE DIMENSIONS MUST BE TAKEN PRIOR TO ANY ORDERING. CONTRACTOR TO BE RESPONSIBLE FOR SIGNING OFF ON ALL ORDERS.







KEY PLAN:

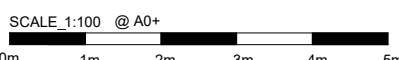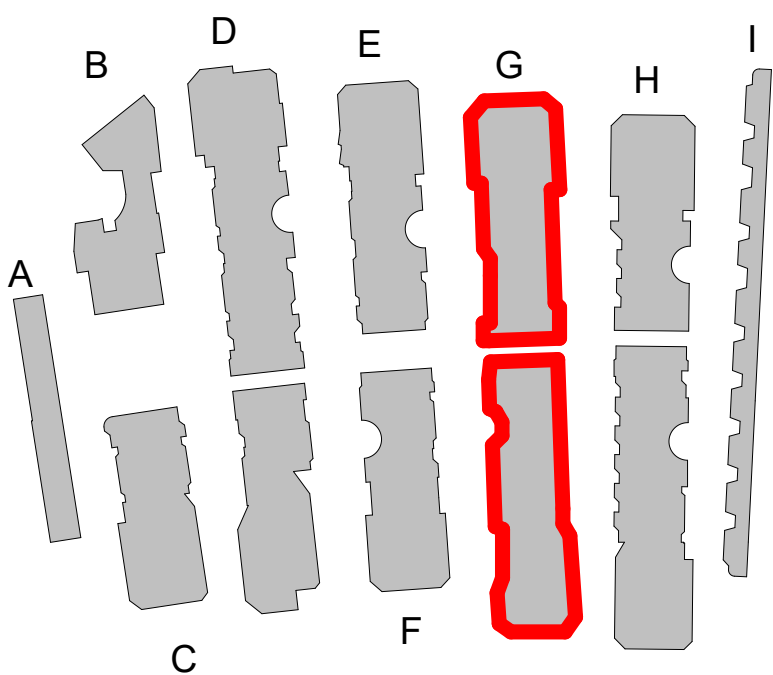

REVISION:

DATE	REVISION	DESCRIPTION
24.11.25	1	Issued for Planning
10.07.26	2	Revised Planning

PROJECT ADDRESS:	Stoney Wood Quarter, The Fairway, London NW7 3HJ	
CLIENT:	Fairway Barnet Ltd	
DRAWING NAME:	GA - Block G - L5 Roof	
PURPOSE:	Issued for Planning	
DRAWN BY:	SK	
DRAWING NO_ ISSUE NO:	SWQ- LPM- ZZ- DR - A- ZZ- 1417	Rev. 2
SCALE:	As indicated @ A0+ (1292mm x 914mm)	

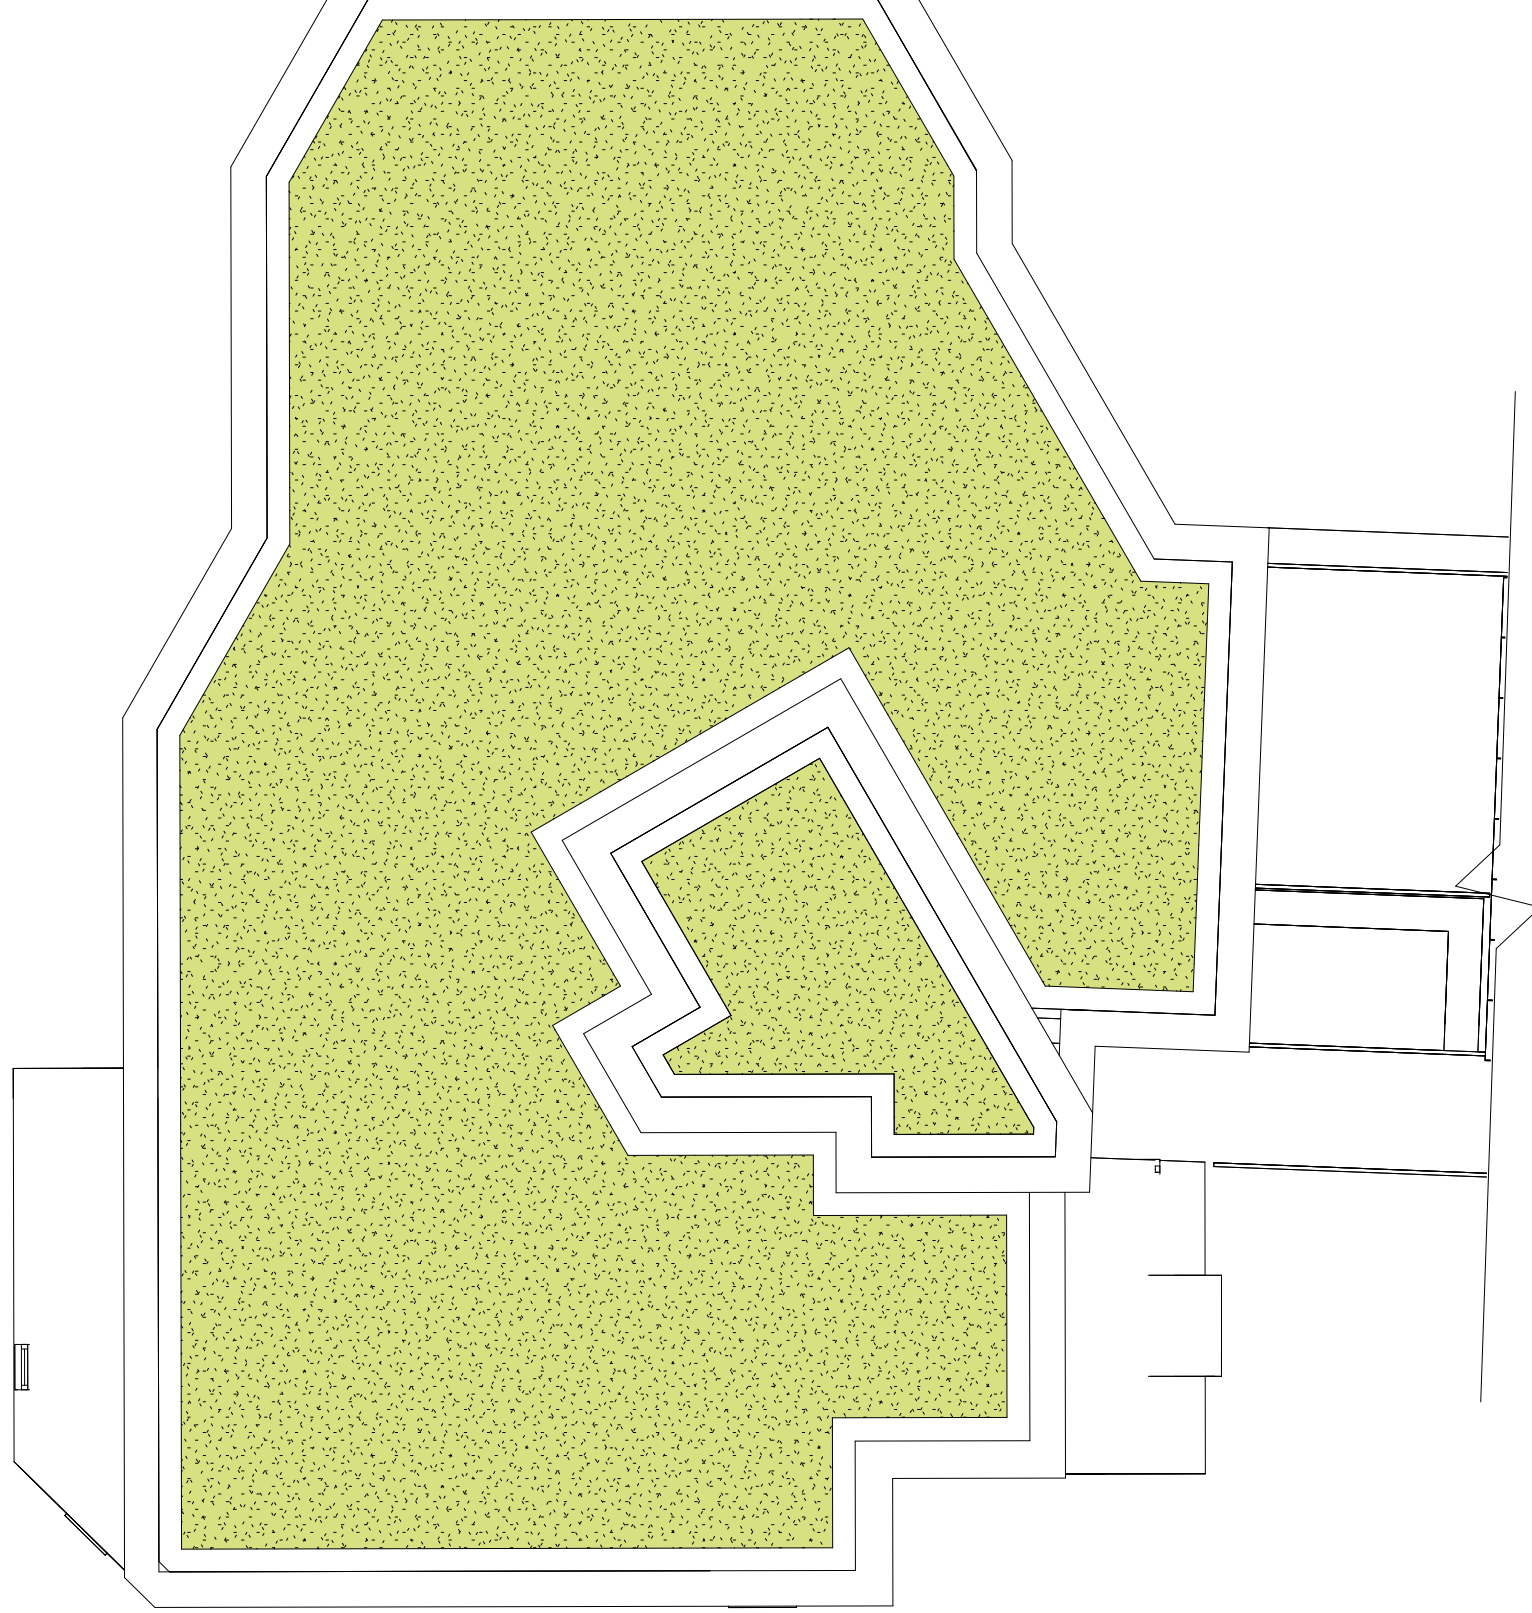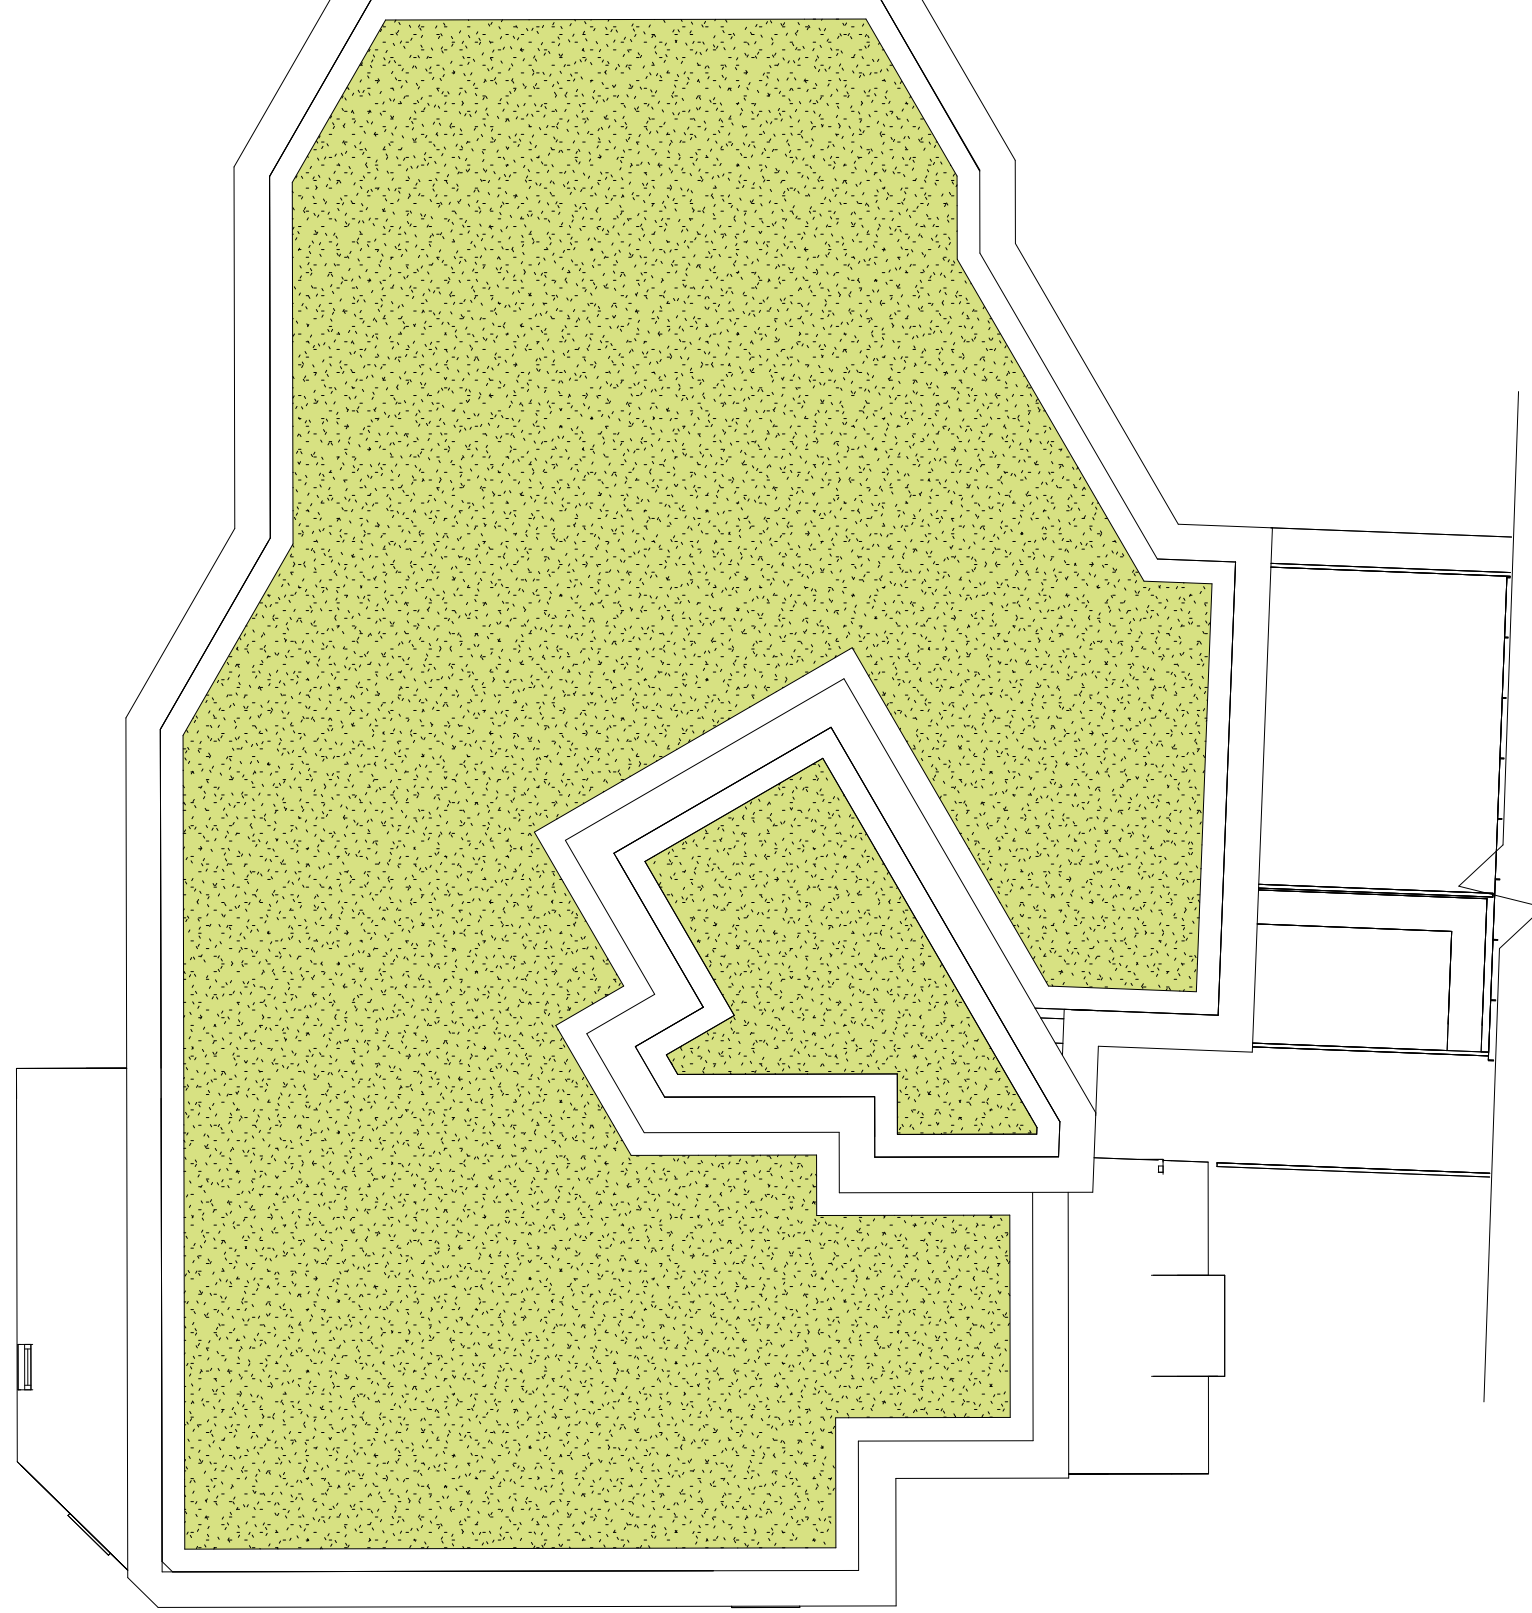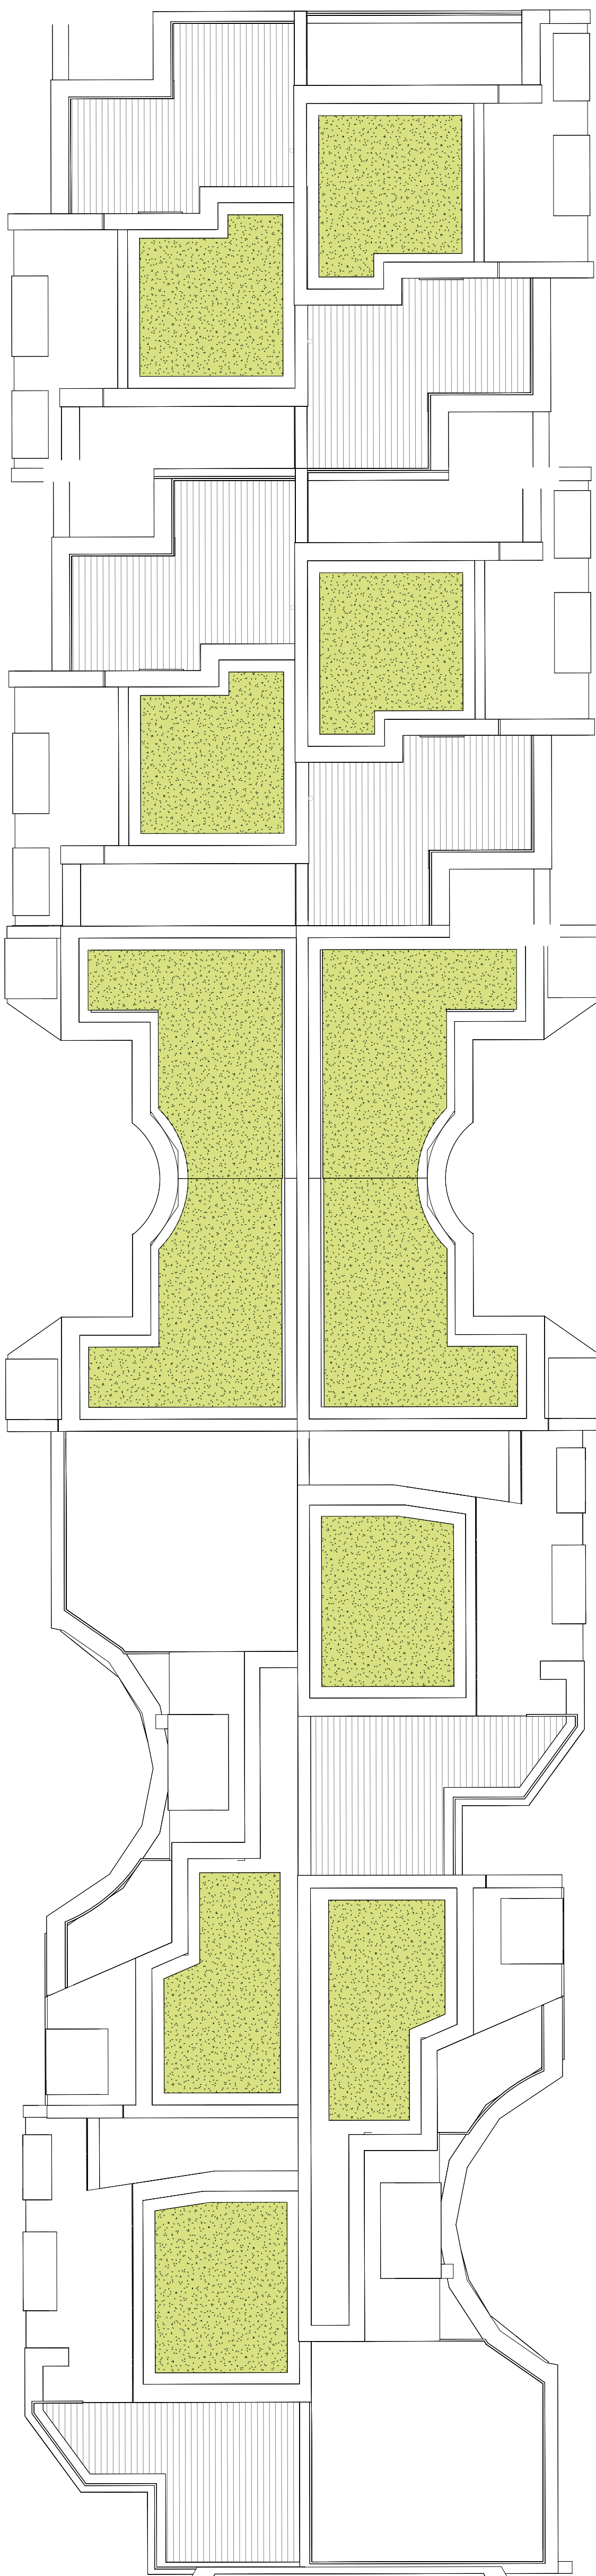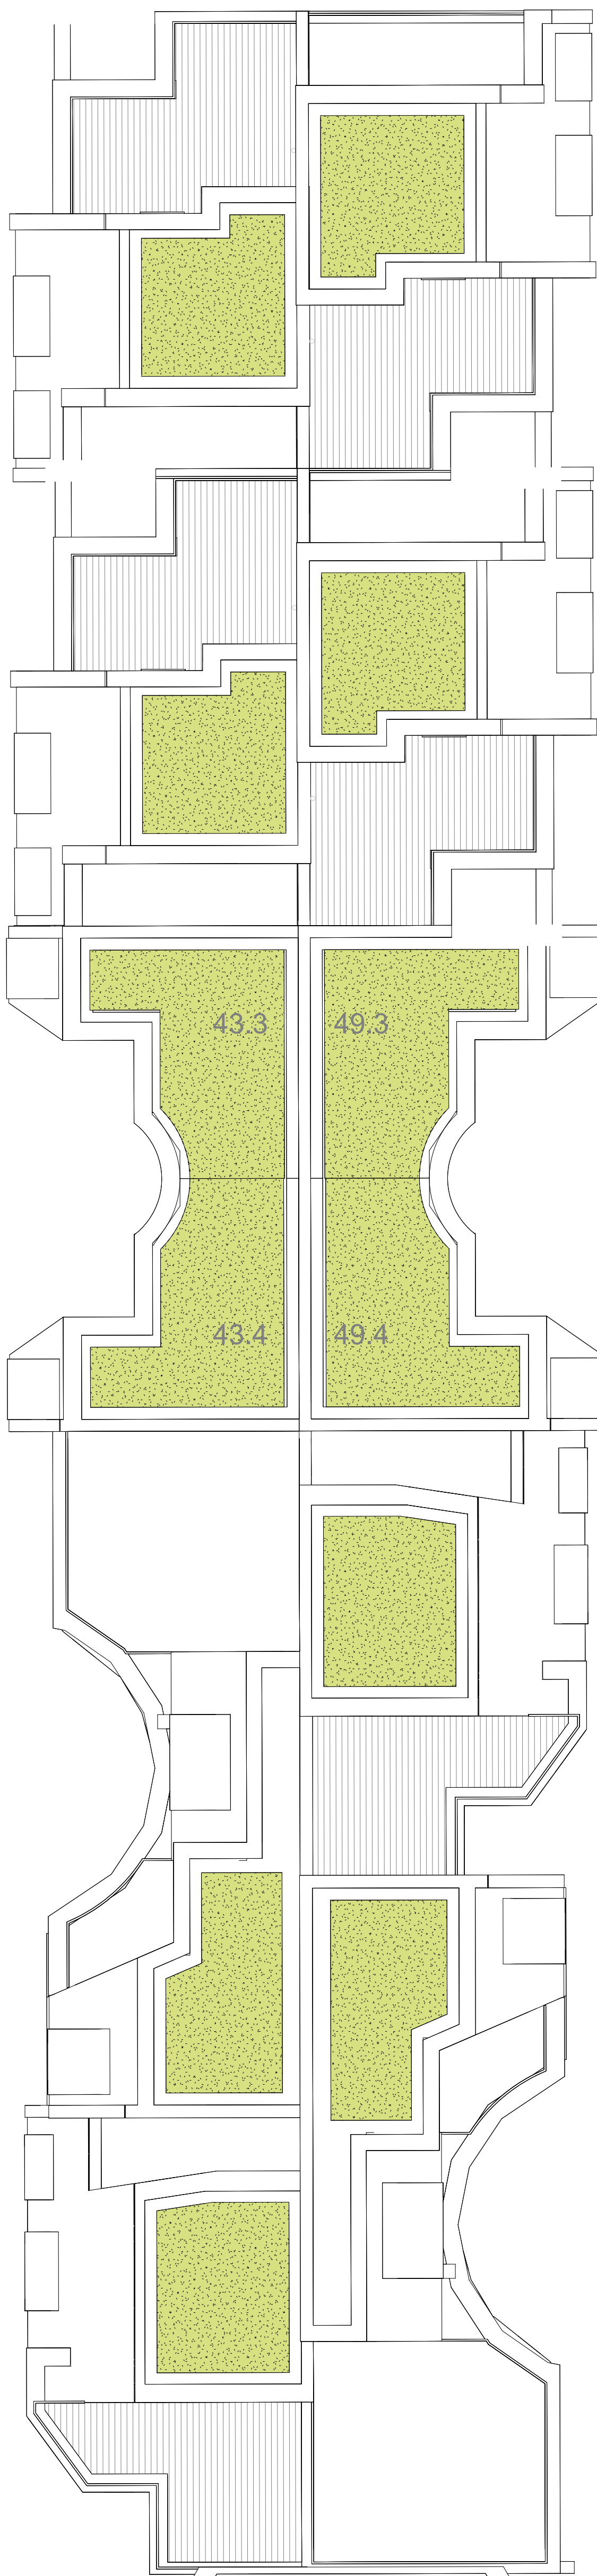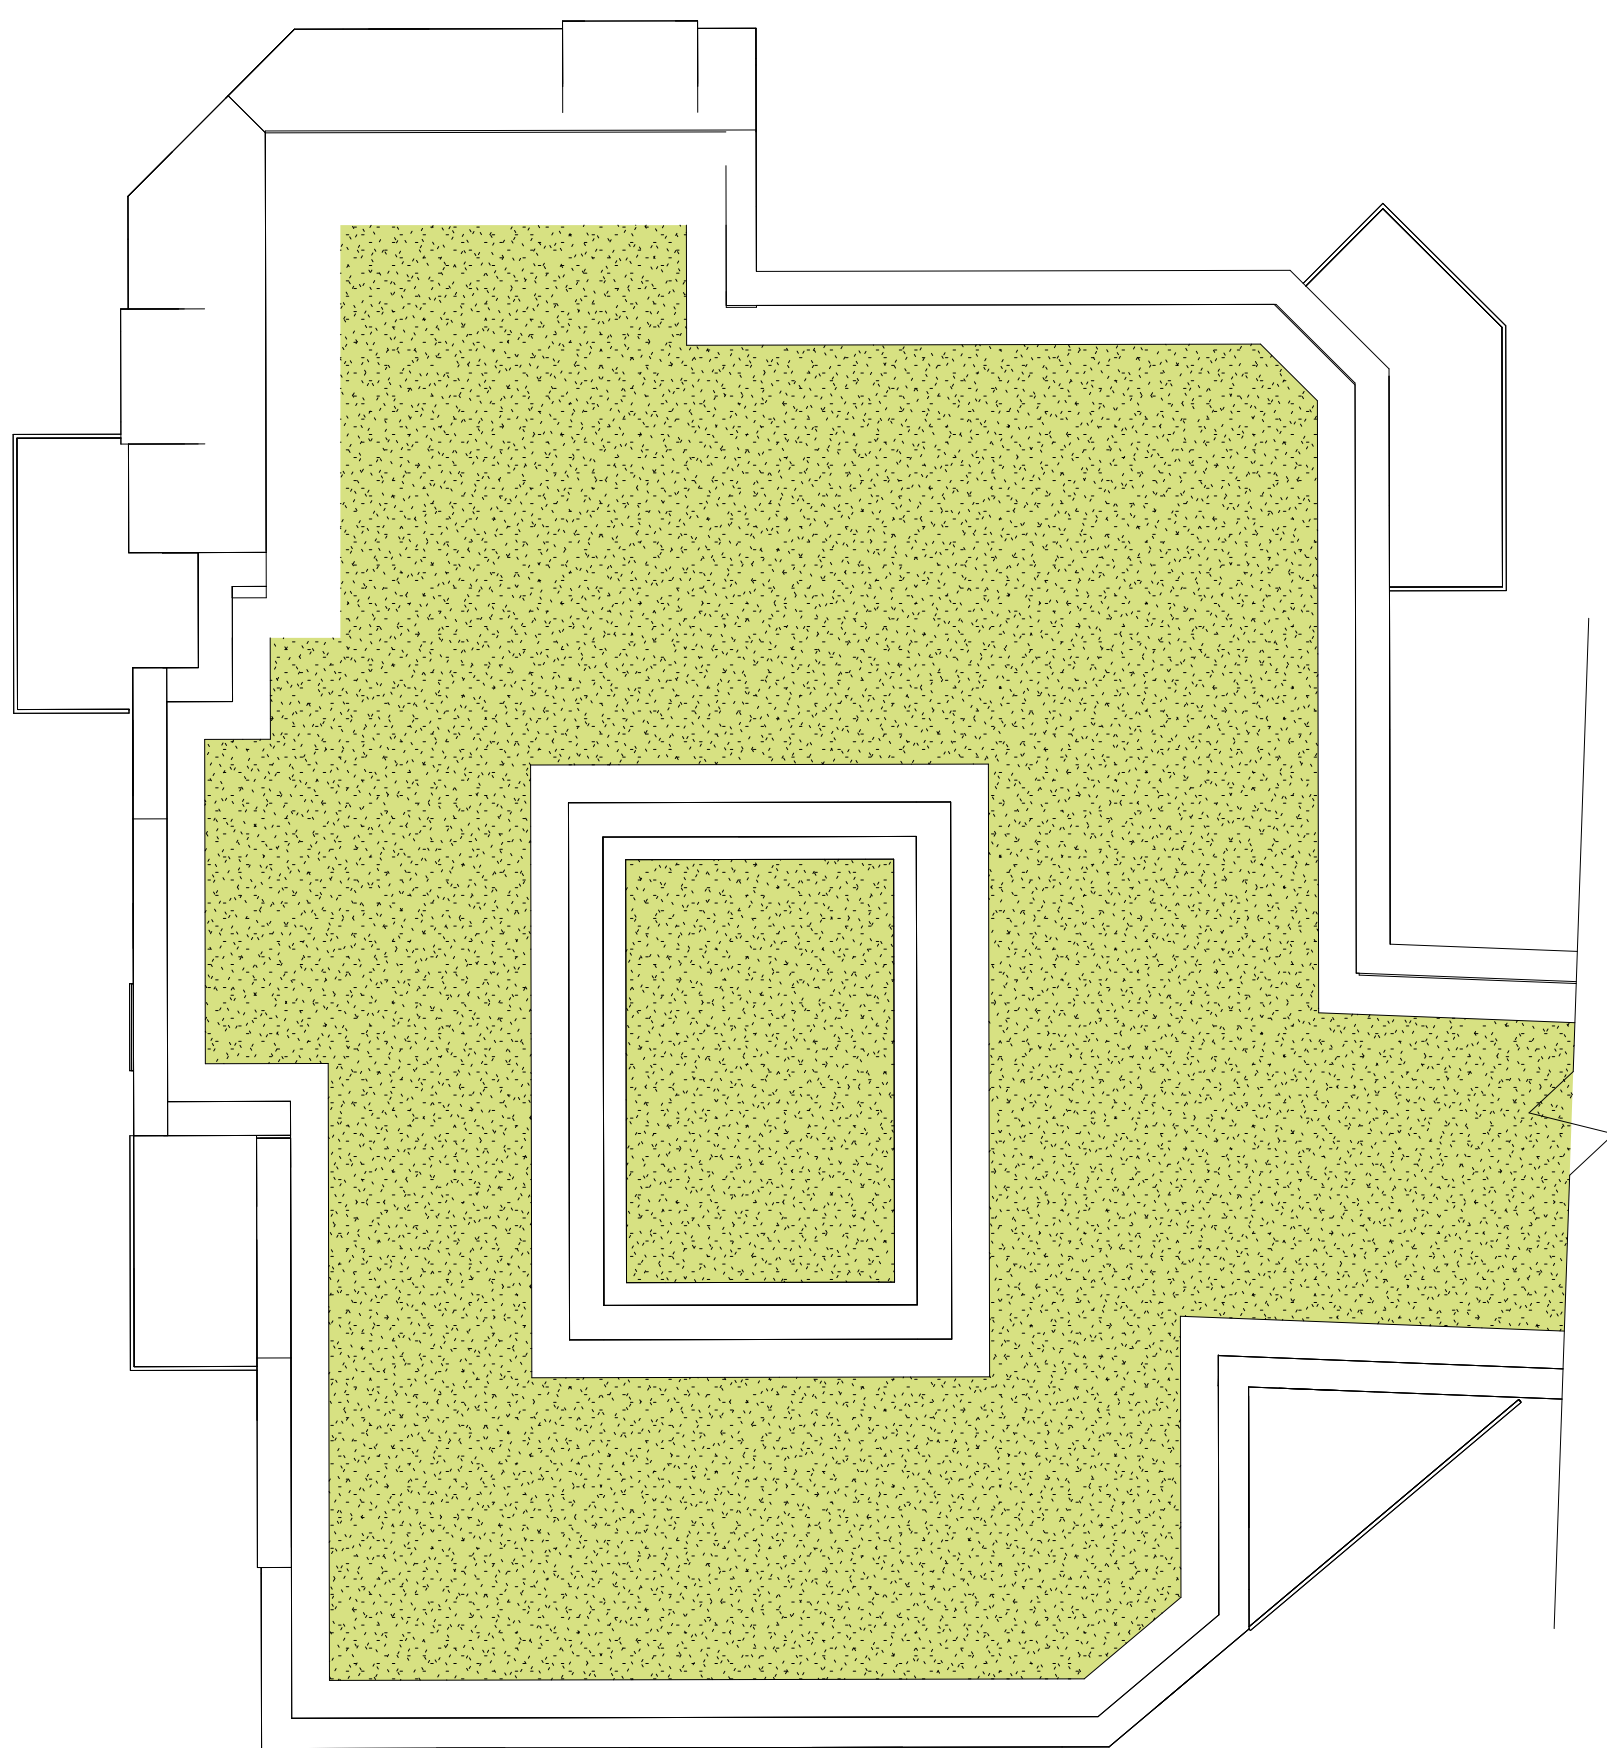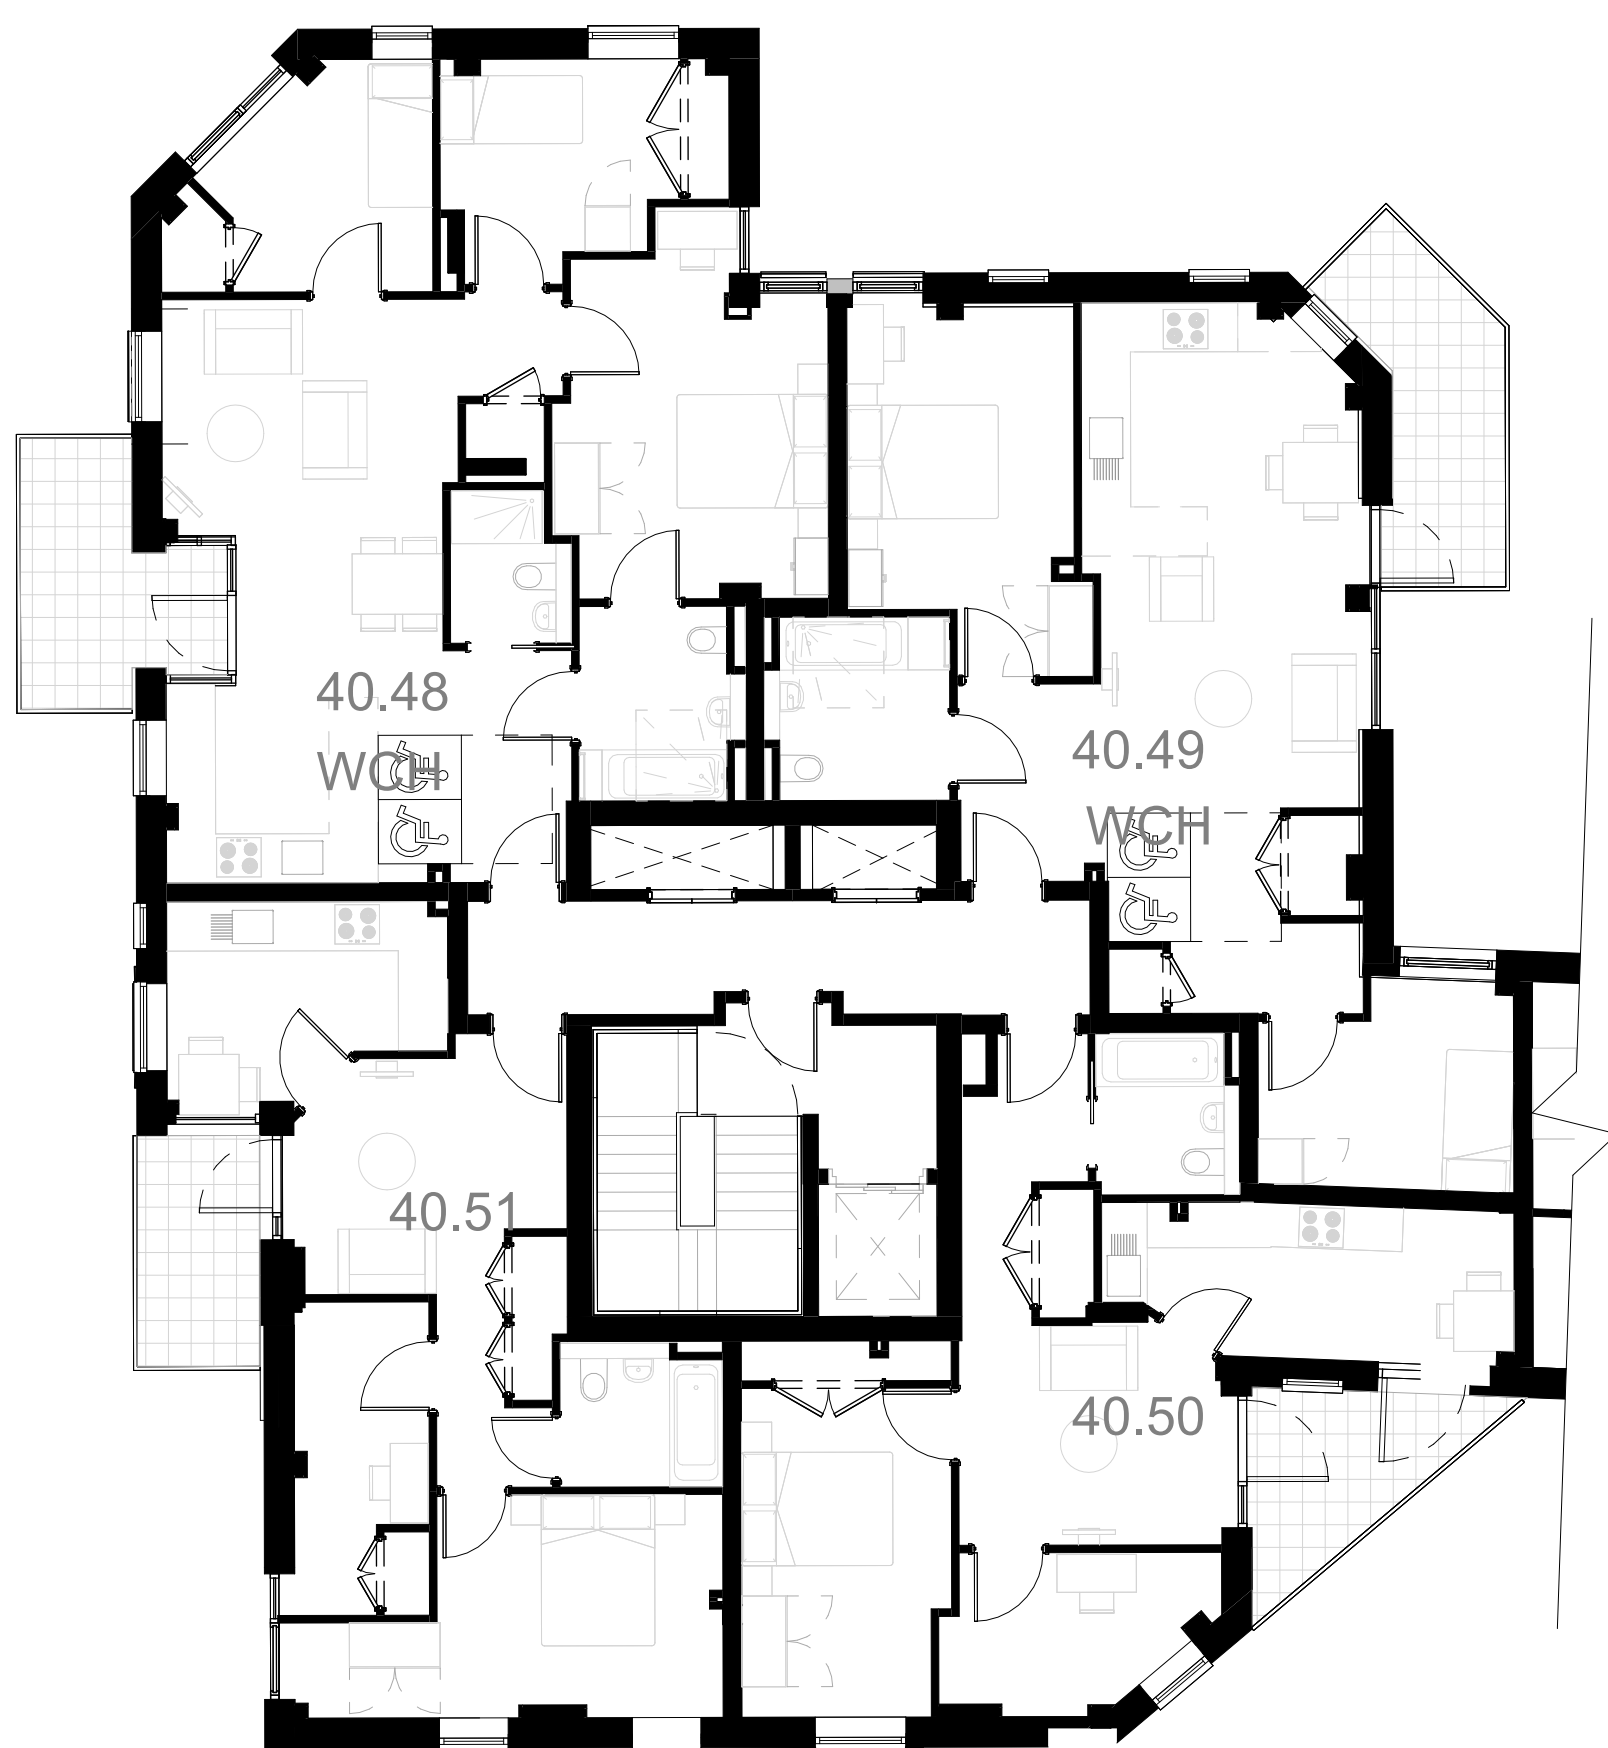

1 Block G - Plan L5
1 : 100

2 Block G - Plan roof level
1 : 100


Figured dimensions must be taken in preference to scaled dimensions and any discrepancies or errors are to be referred to the designers. Contractors, sub-contractors, and suppliers must verify all dimensions on site before commencing any work or production of shop drawings

Positions or details of windows, doors or building fabric to adjoining properties are indicative only. They may not have been surveyed accurately due to limited access.

NOTES:

ALL DIMENSIONS GIVEN ARE FOR COSTING PURPOSES ONLY. SITE DIMENSIONS MUST BE TAKEN PRIOR TO ANY ORDERING. CONTRACTOR TO BE RESPONSIBLE FOR SIGNING OFF ON ALL ORDERS.

KEY PLAN:

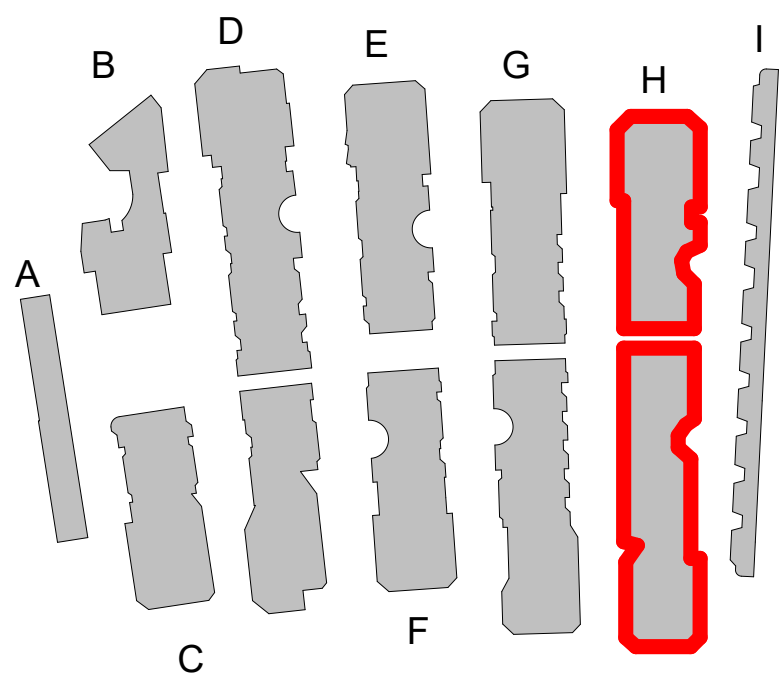

SCALE 1:100 @ A0

REVISION:

DATE	REVISION	DESCRIPTION
24.11.25	1	Issued for Planning
10.07.26	2	Revised Planning

PROJECT ADDRESS: Stoney Wood Quarter, The Fairway, London NW7 3HJ

CLIENT: Fairway Barnet Ltd


DRAWING NAME: GA - Block H - LG GF

PURPOSE: Issued for Planning


DRAWN BY: SK

DRAWING NO_ SWQ- LPM- ZZ- DR - A- ZZ- 1418 Rev. 2

SCALE: As indicated @ A0+ (1292mm x 914mm)

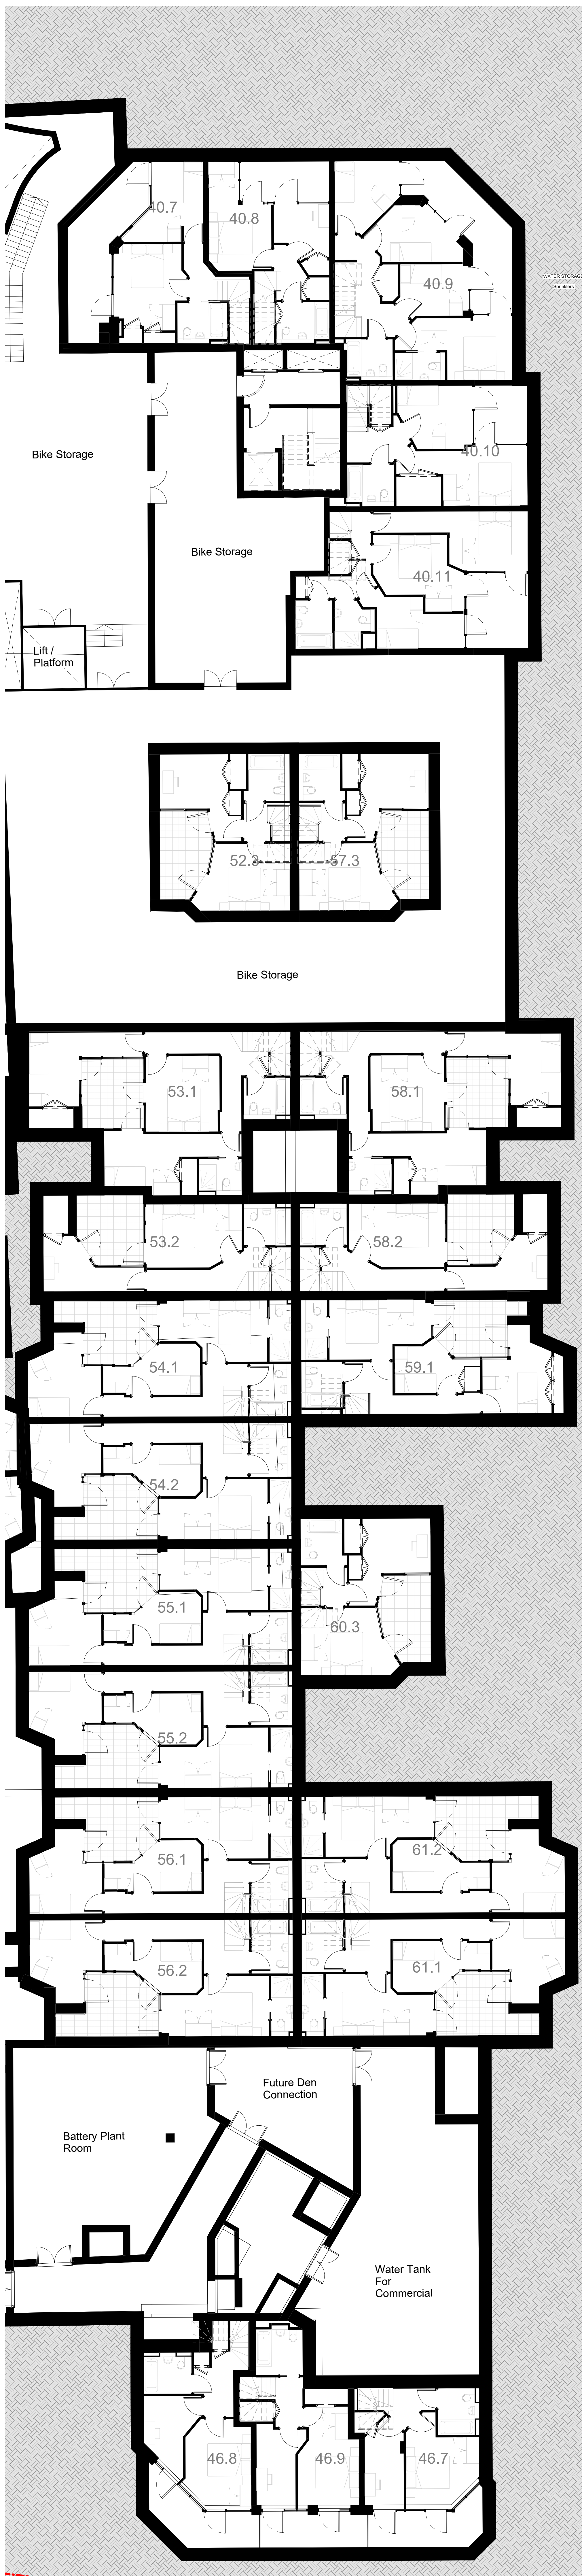

1 Block H - Plan LG
1:100

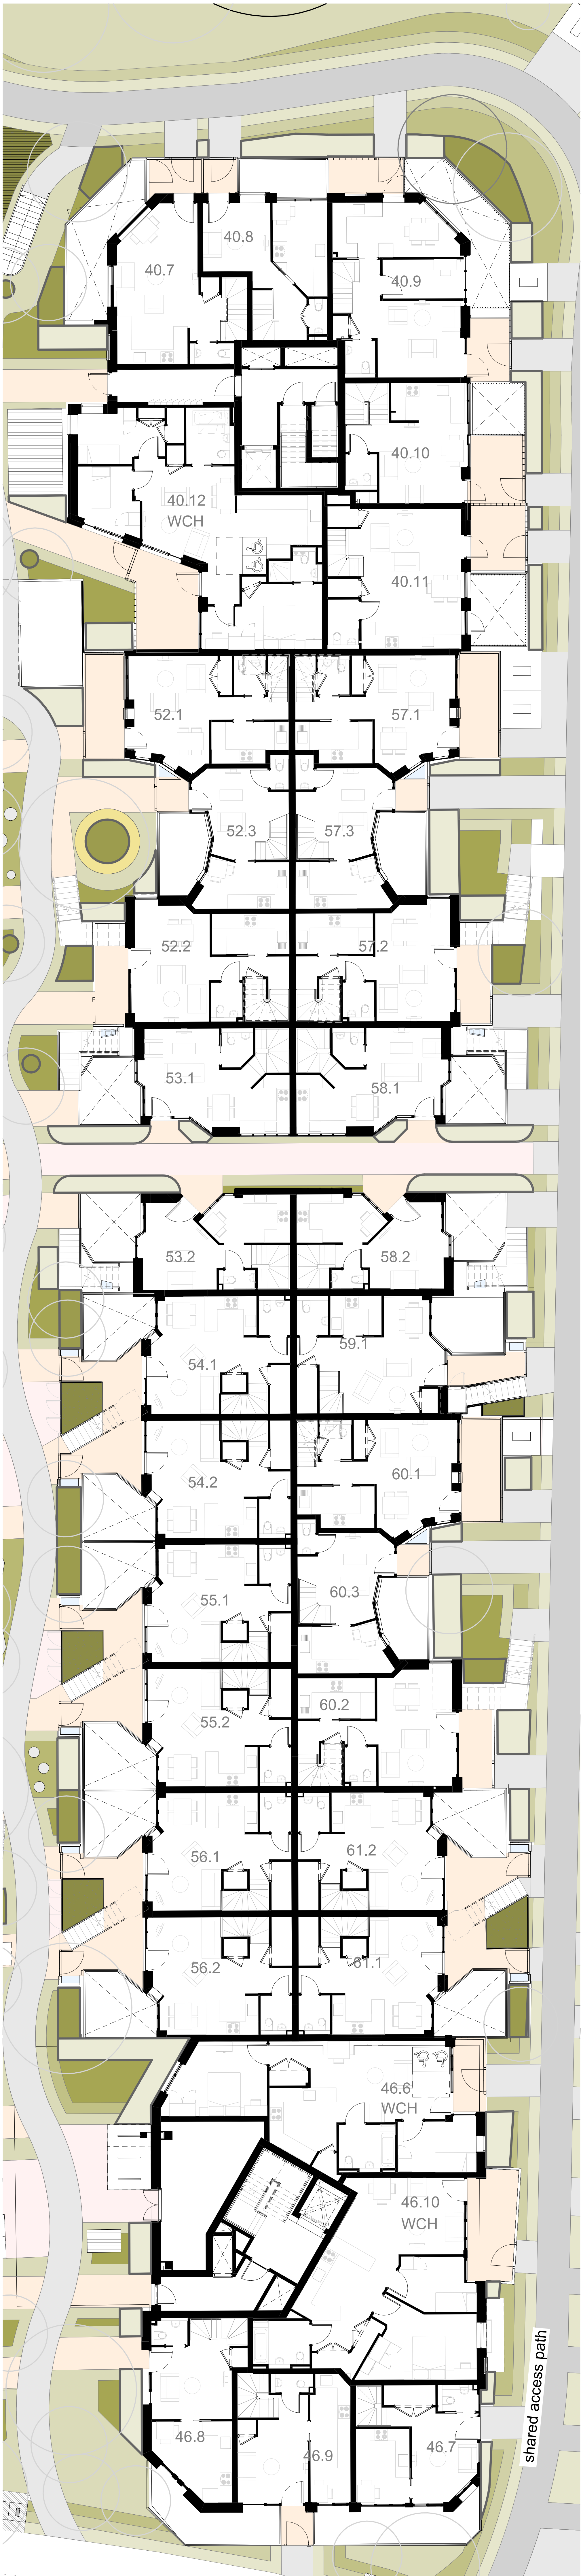

2 Block H - Plan GF
1:100



Figured dimensions must be taken in preference to scaled dimensions and any discrepancies or errors are to be referred to the designers. Contractors, sub-contractors, and suppliers must verify all dimensions on site before commencing any work or production of shop drawings

Positions or details of windows, doors or building fabric to adjoining properties are indicative only. They may not have been surveyed accurately due to limited access.

NOTES:

ALL DIMENSIONS GIVEN ARE FOR COSTING PURPOSES ONLY. SITE DIMENSIONS MUST BE TAKEN PRIOR TO ANY ORDERING. CONTRACTOR TO BE RESPONSIBLE FOR SIGNING OFF ON ALL ORDERS.



KEY PLAN:

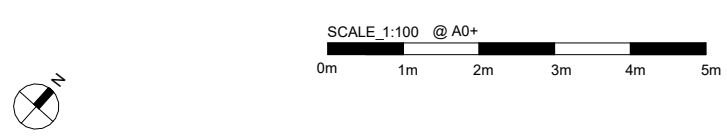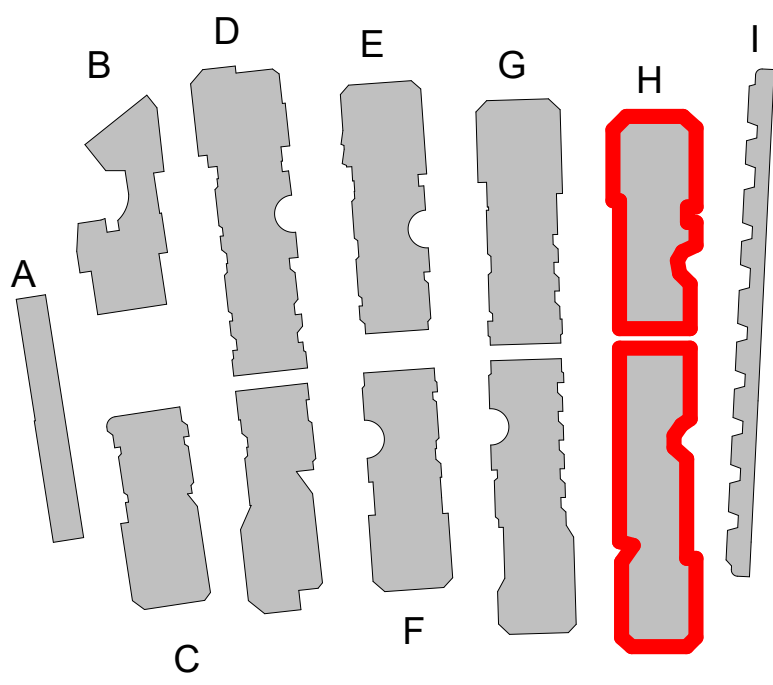

REVISION:

DATE	REVISION	DESCRIPTION
24.11.25	1	Issued for Planning
10.07.26	2	Revised Planning

PROJECT ADDRESS:	Stoney Wood Quarter, The Fairway, London NW7 3HJ	
CLIENT:	Fairway Barnet Ltd	
DRAWING NAME:	GA - Block H - L1 L2	
PURPOSE:	Issued for Planning	
DRAWN BY:	SK	
DRAWING NO_	SWQ- LPM- ZZ- DR - A- ZZ- 1419	Rev. 2
ISSUE NO:		
SCALE:	As indicated @ A0+ (1292mm x 914mm)	

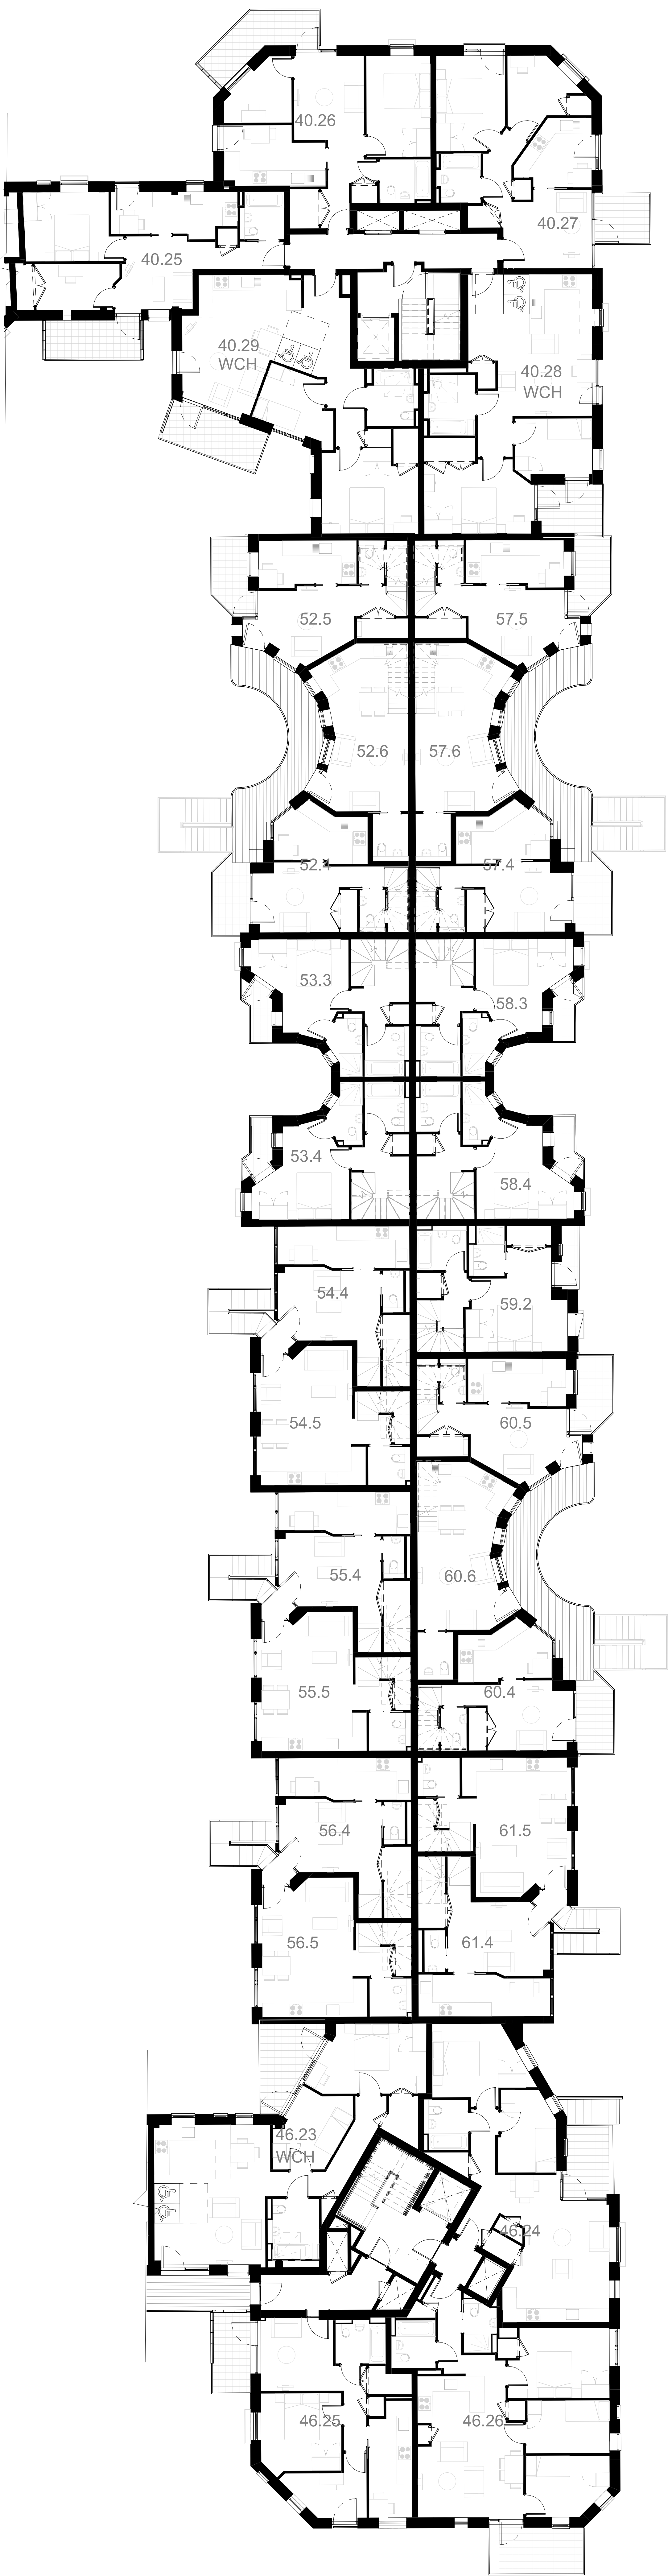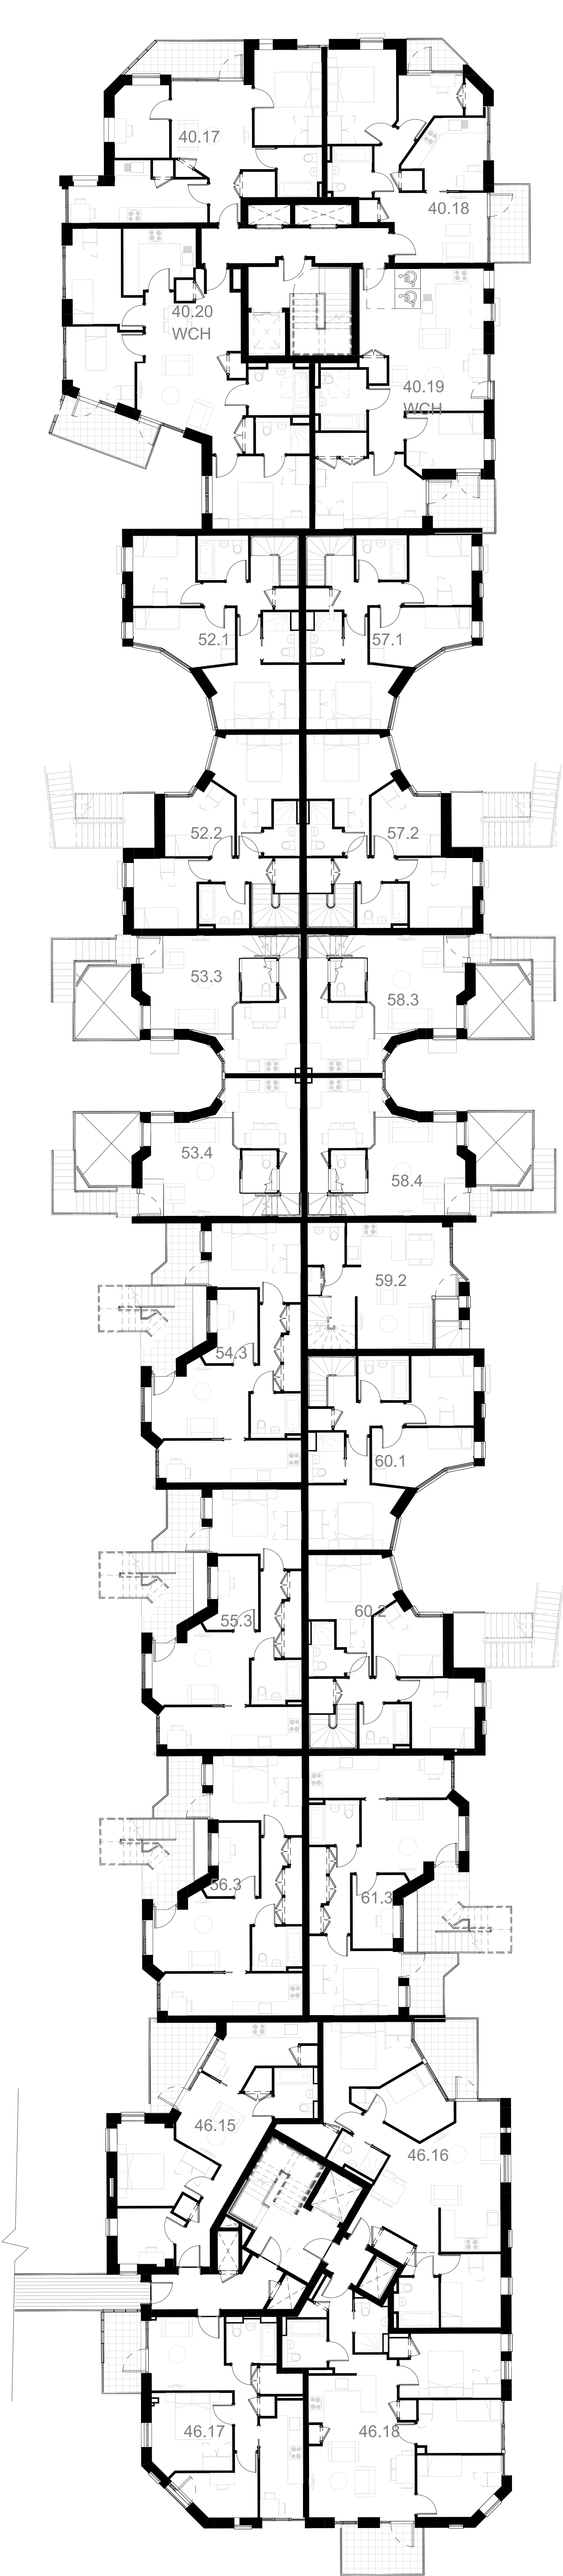



Figured dimensions must be taken in preference to scaled dimensions and any discrepancies or errors are to be referred to the designers. Contractors, sub-contractors, and suppliers must verify all dimensions on site before commencing any work or production of shop drawings

Positions or details of windows, doors or building fabric to adjoining properties are indicative only. They may not have been surveyed accurately due to limited access.

NOTES:

ALL DIMENSIONS GIVEN ARE FOR COSTING PURPOSES ONLY. SITE DIMENSIONS MUST BE TAKEN PRIOR TO ANY ORDERING. CONTRACTOR TO BE RESPONSIBLE FOR SIGNING OFF ON ALL ORDERS.


KEY PLAN:

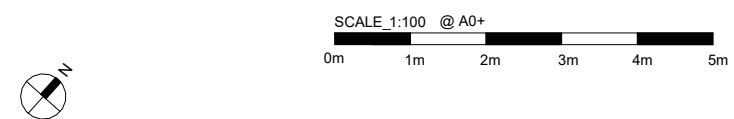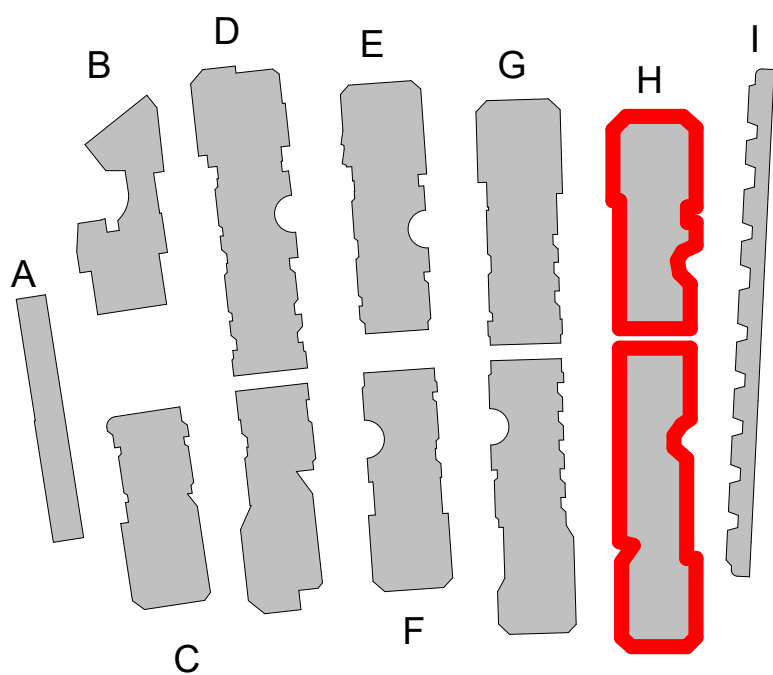


REVISION:

DATE	REVISION	DESCRIPTION
24.11.25	1	Issued for Planning
10.07.26	2	Revised Planning

PROJECT ADDRESS:	Stoney Wood Quarter, The Fairway, London NW7 3HJ	
CLIENT:	Fairway Barnet Ltd	
DRAWING NAME:	GA - Block H - L3 L4	
PURPOSE:	Issued for Planning	
DRAWN BY:	SK	
DRAWING NO_ ISSUE NO:	SWQ- LPM- ZZ- DR - A- ZZ- 1420	Rev. 2
SCALE:	As indicated @ A0+ (1292mm x 914mm)	

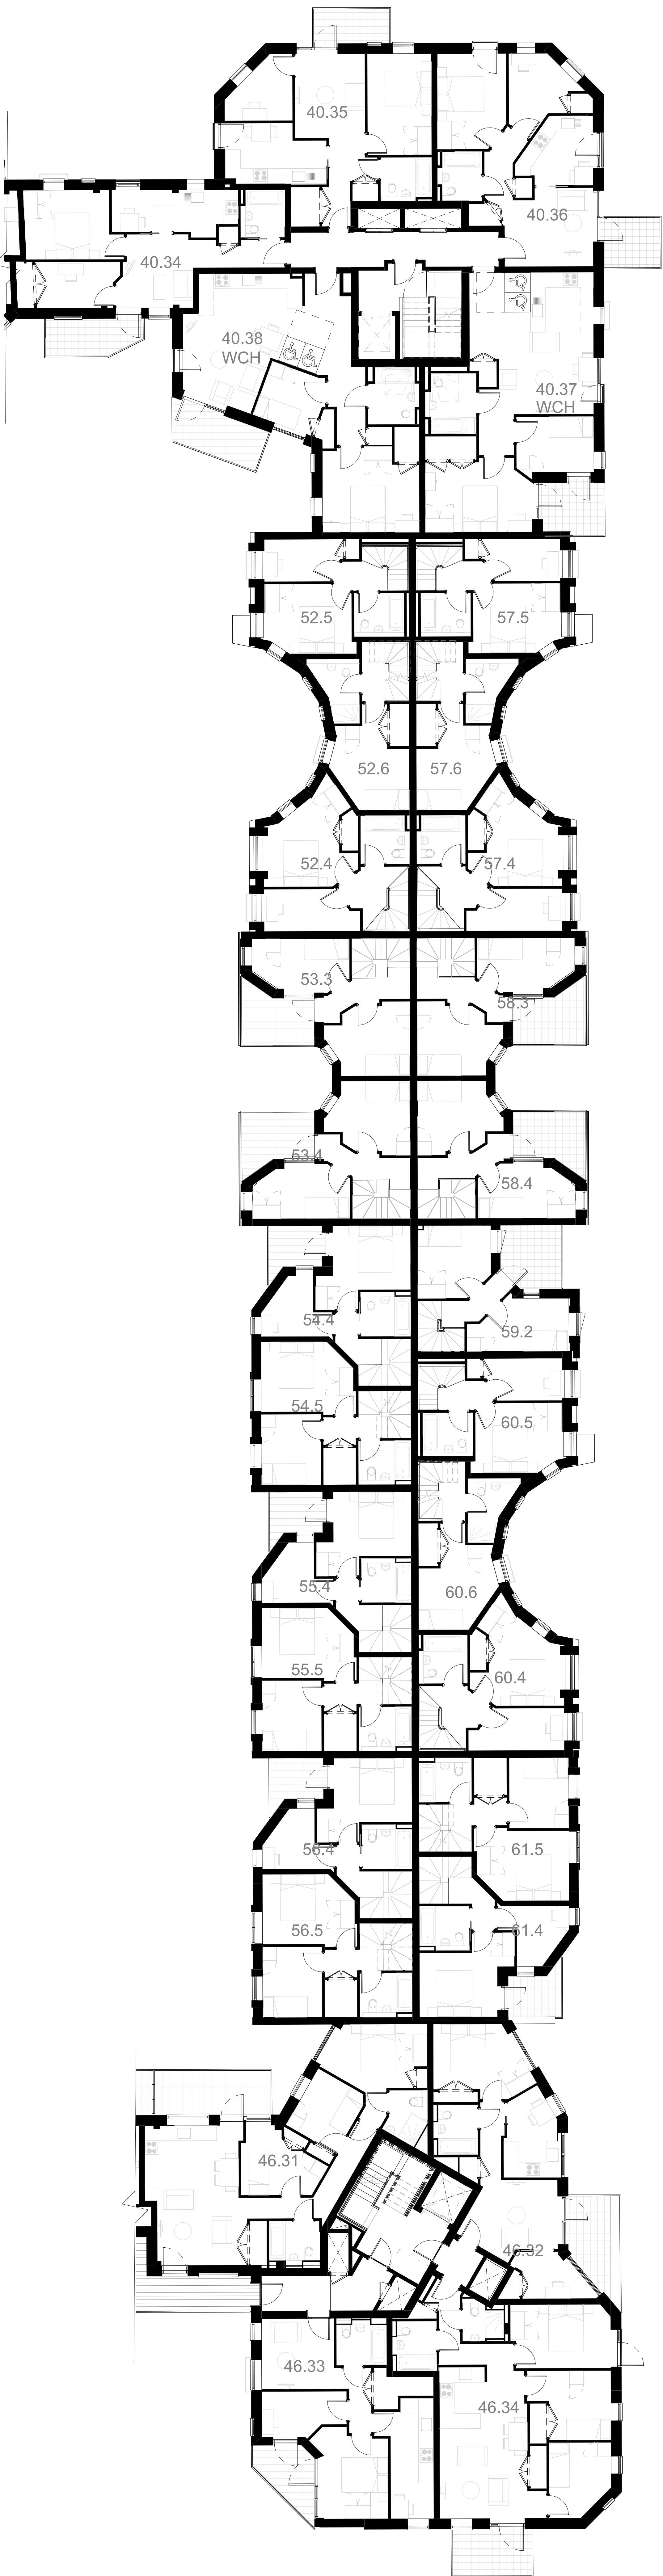

1 Block H - Plan L3
1 : 100

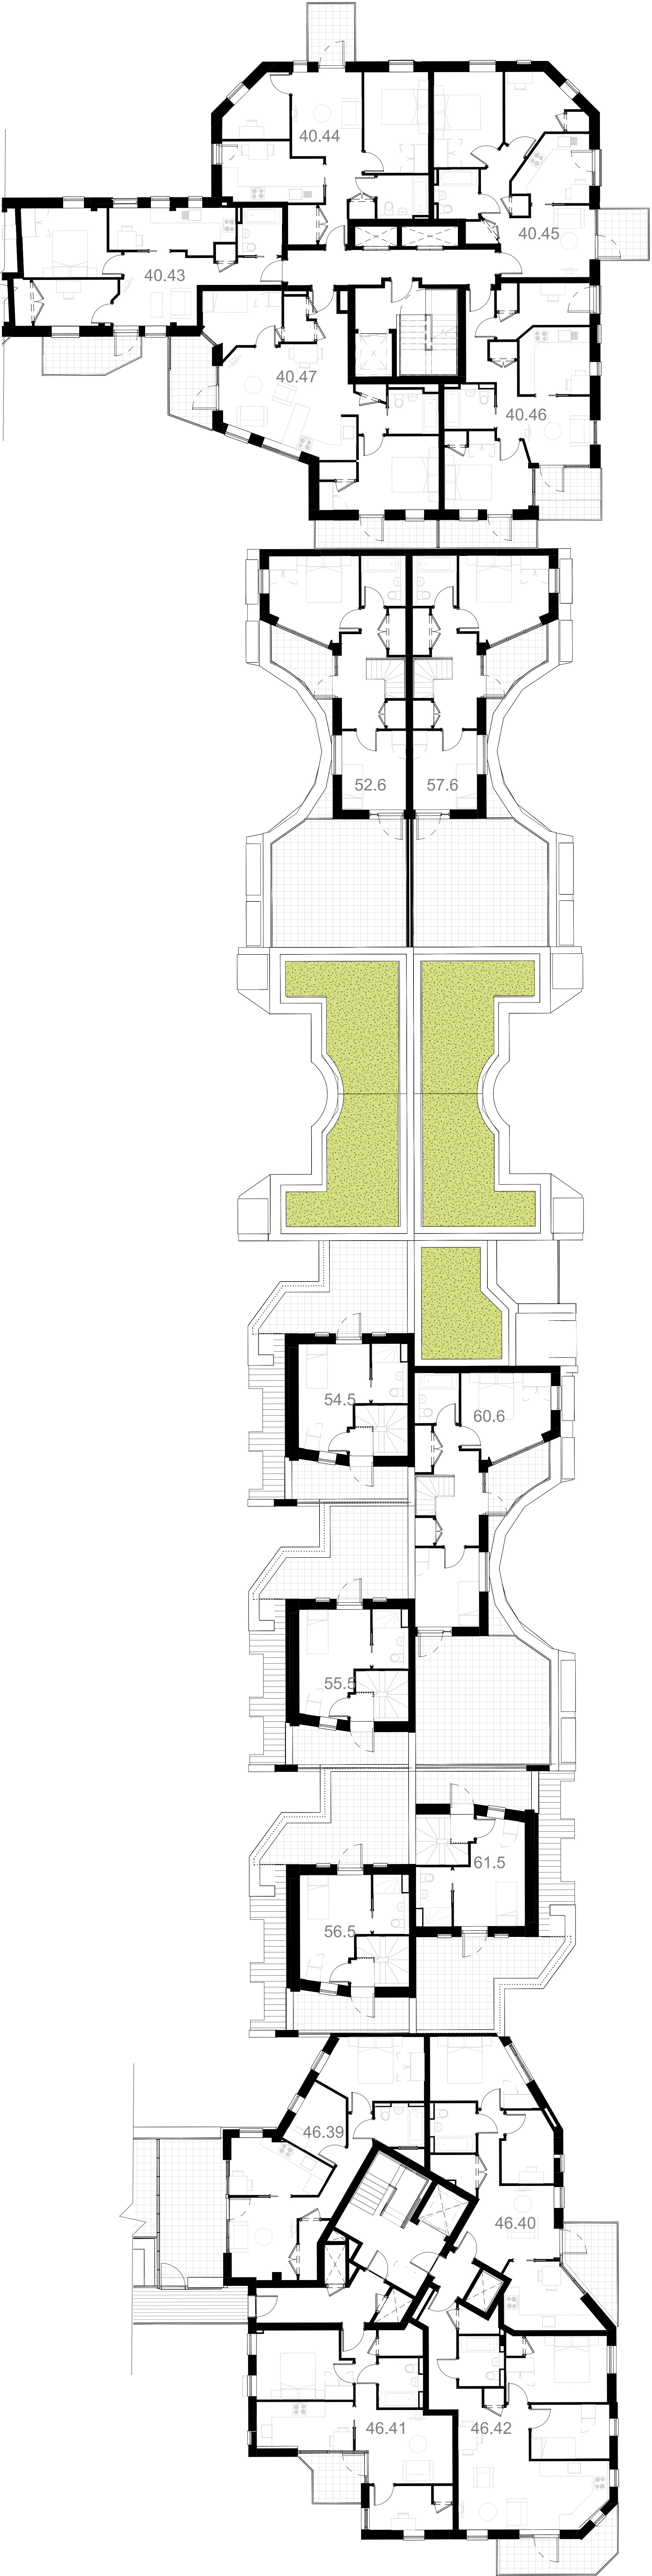

2 Block H - Plan L4
1 : 100



Figured dimensions must be taken in preference to scaled dimensions and any discrepancies or errors are to be referred to the designers. Contractors, sub-contractors, and suppliers must verify all dimensions on site before commencing any work or production of shop drawings

Positions or details of windows, doors or building fabric to adjoining properties are indicative only. They may not have been surveyed accurately due to limited access.

NOTES:

ALL DIMENSIONS GIVEN ARE FOR COSTING PURPOSES ONLY. SITE DIMENSIONS MUST BE TAKEN PRIOR TO ANY ORDERING. CONTRACTOR TO BE RESPONSIBLE FOR SIGNING OFF ON ALL ORDERS.



KEY PLAN:

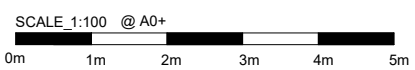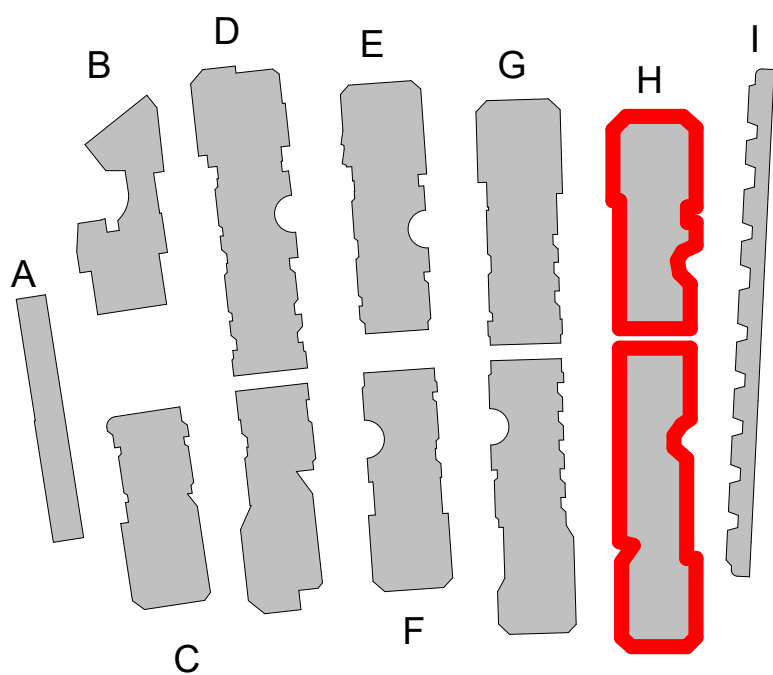



REVISION:

DATE	REVISION	DESCRIPTION
24.11.25	1	Issued for Planning
10.07.26	2	Revised Planning


PROJECT ADDRESS:	Stoney Wood Quarter, The Fairway, London NW7 3HJ	
CLIENT:	Fairway Barnet Ltd	
DRAWING NAME:	GA - Block H - L5 Roof	
PURPOSE:	Issued for Planning	
DRAWN BY:	SK	
DRAWING NO./ISSUE NO:	SWQ-LPM-ZZ-DR - A-ZZ-1421	Rev. 2
SCALE:	As indicated @ A0+ (1292mm x 914mm)	

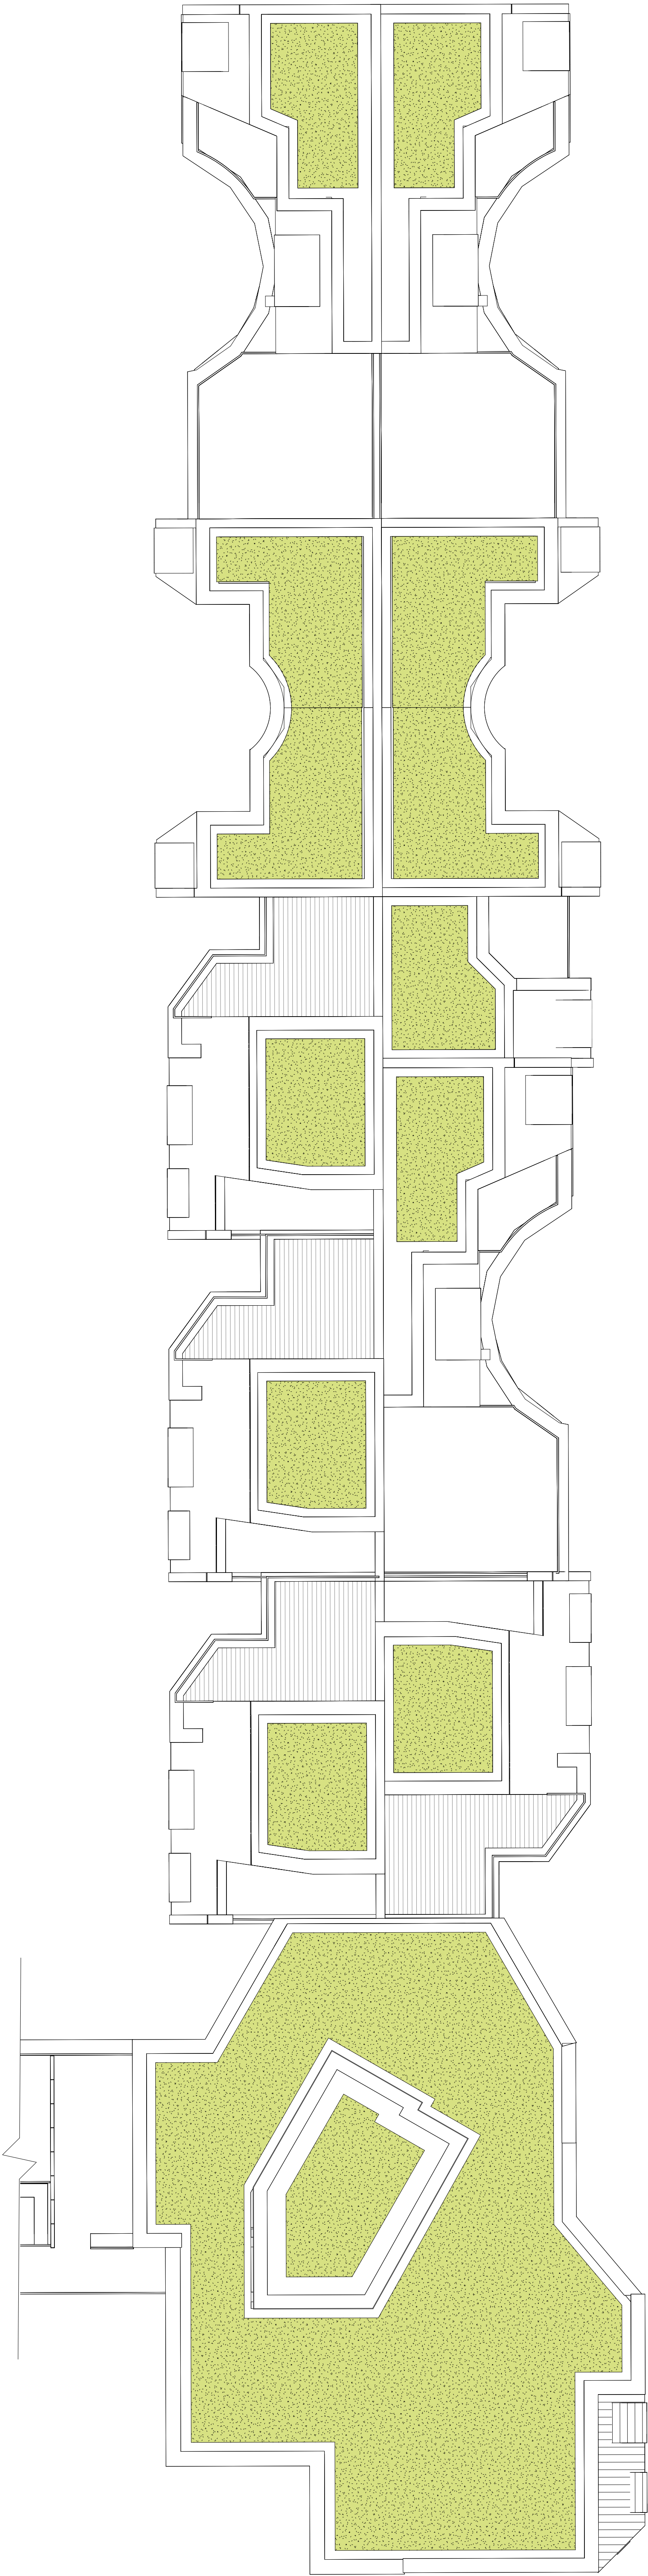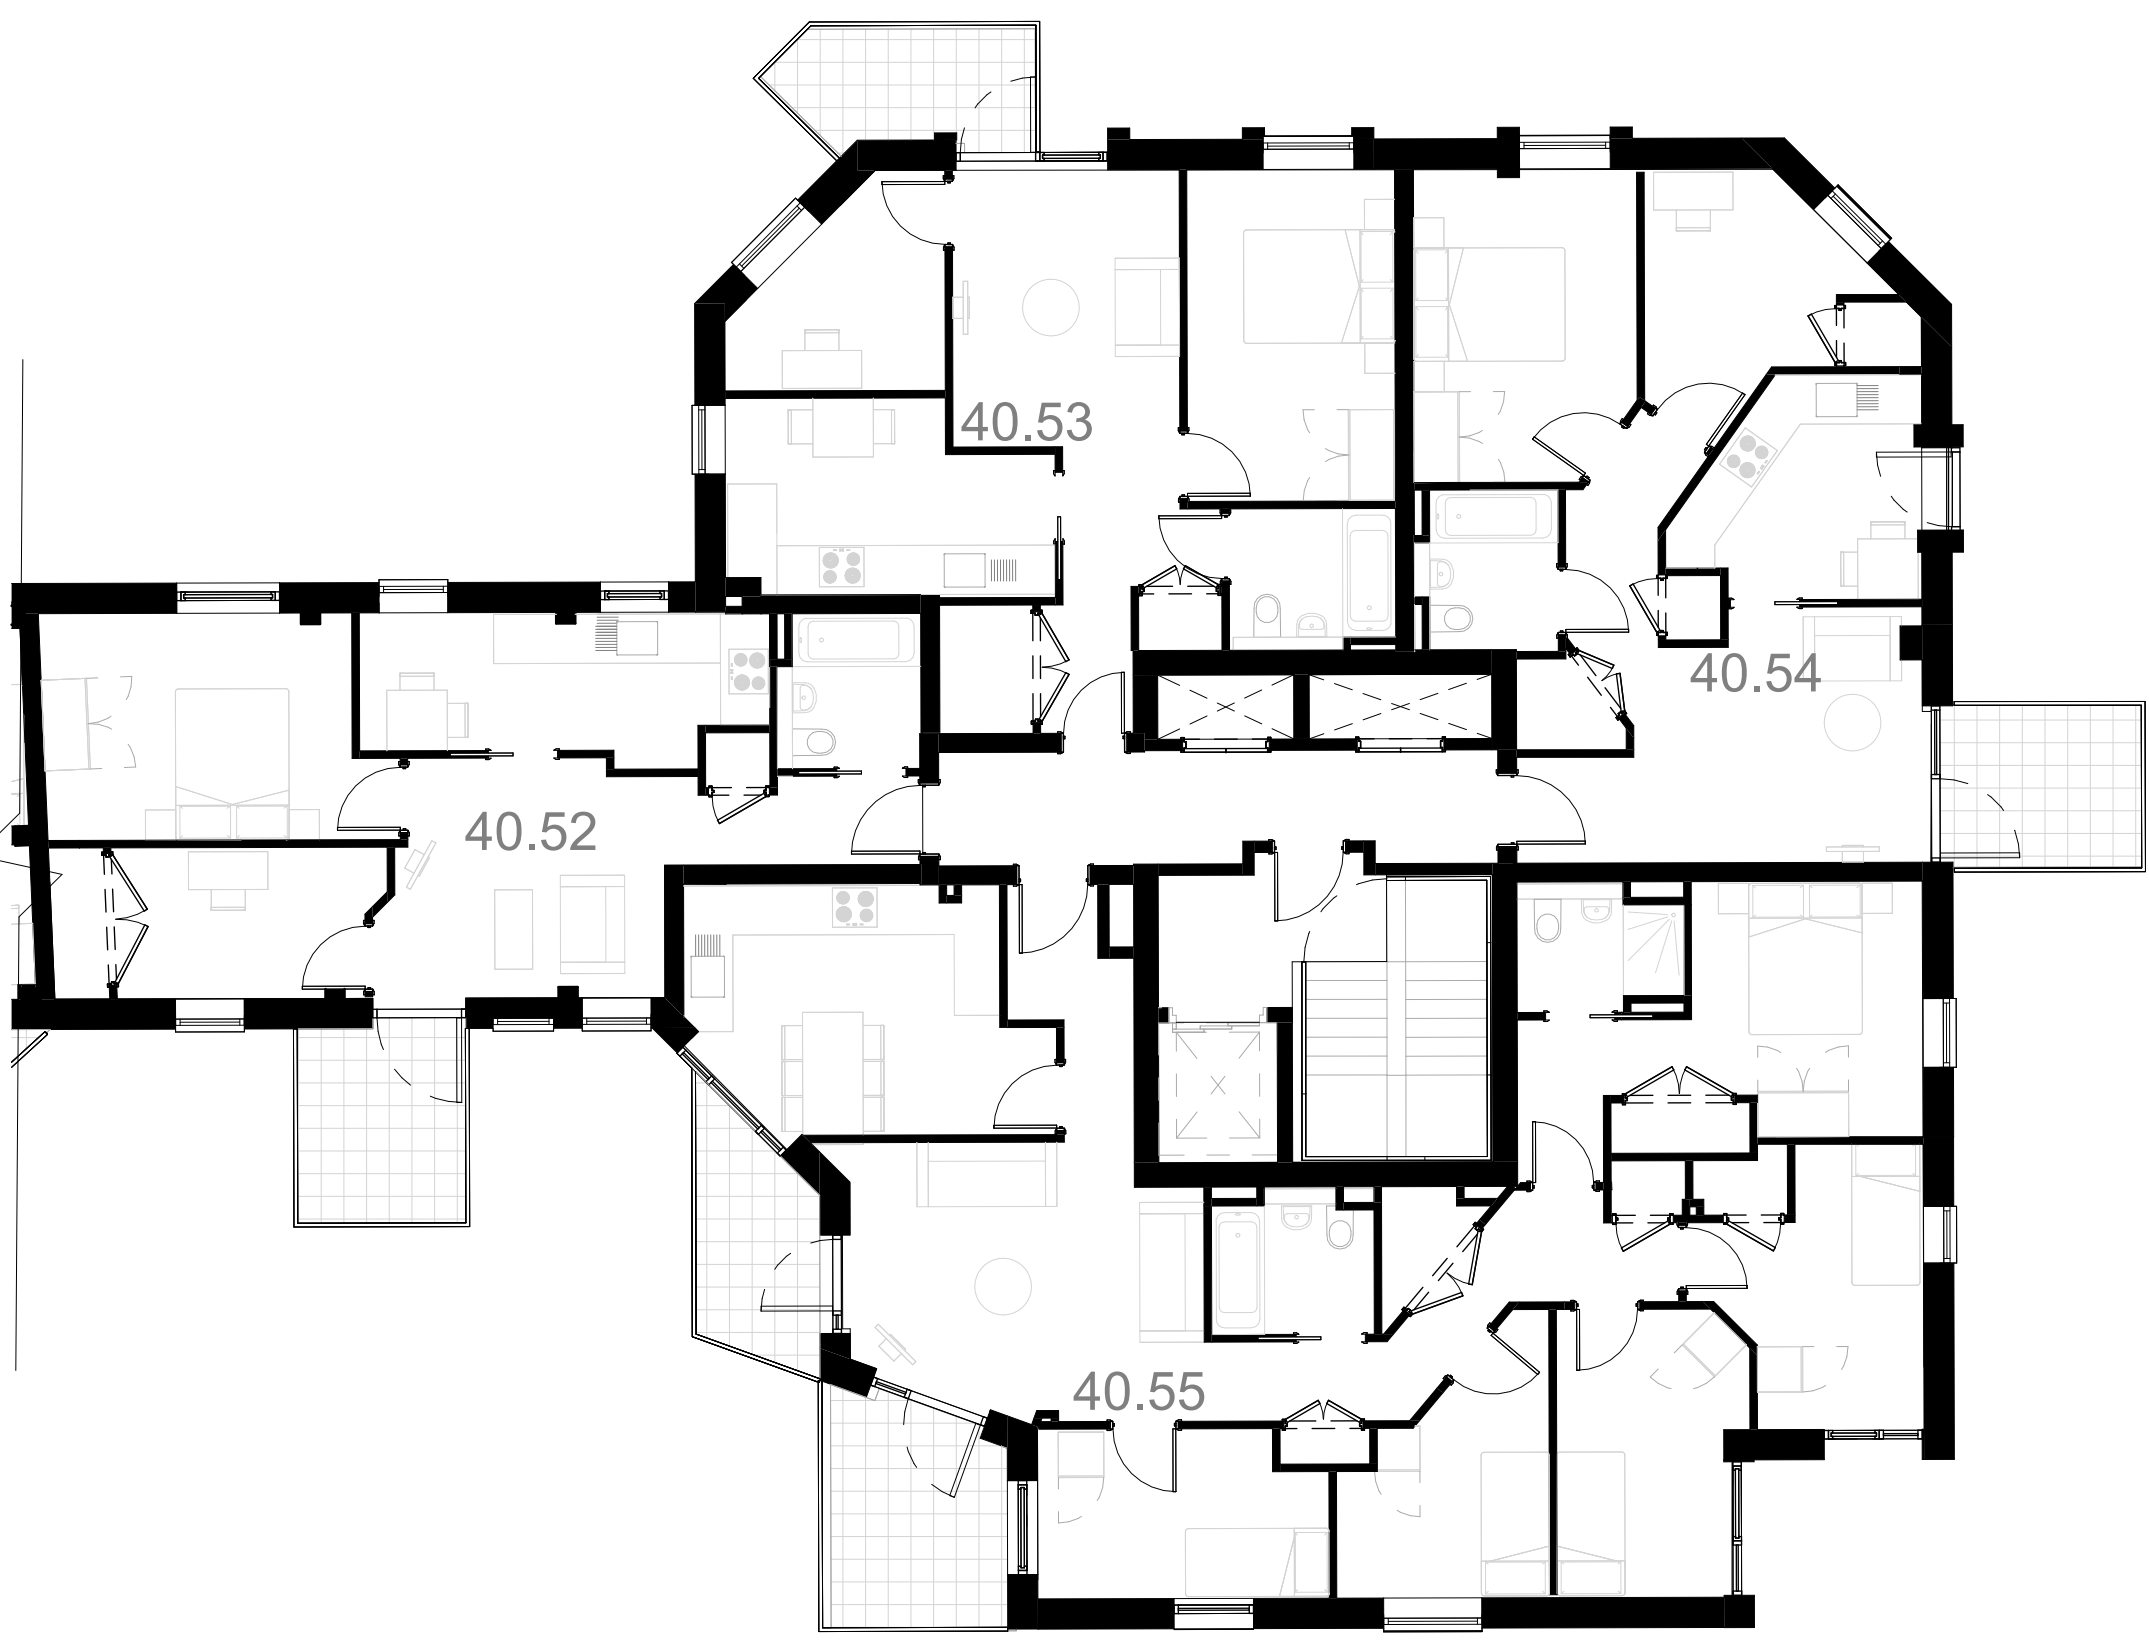


2 Block H - Plan L5
1 : 100

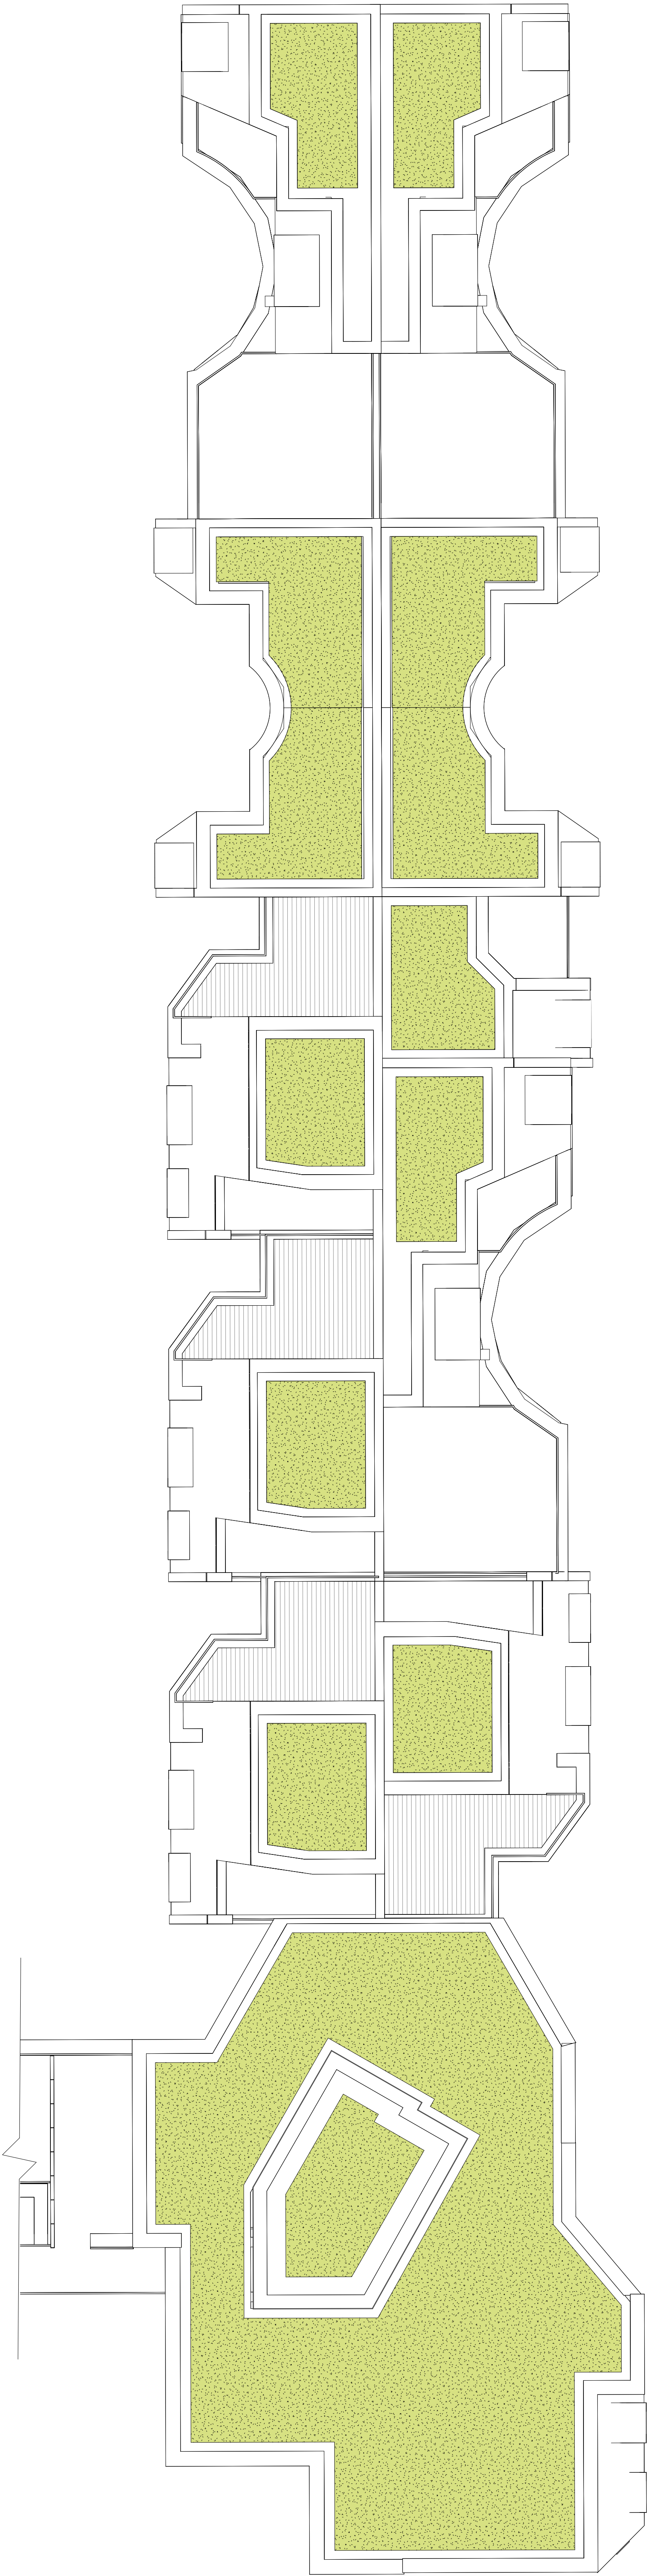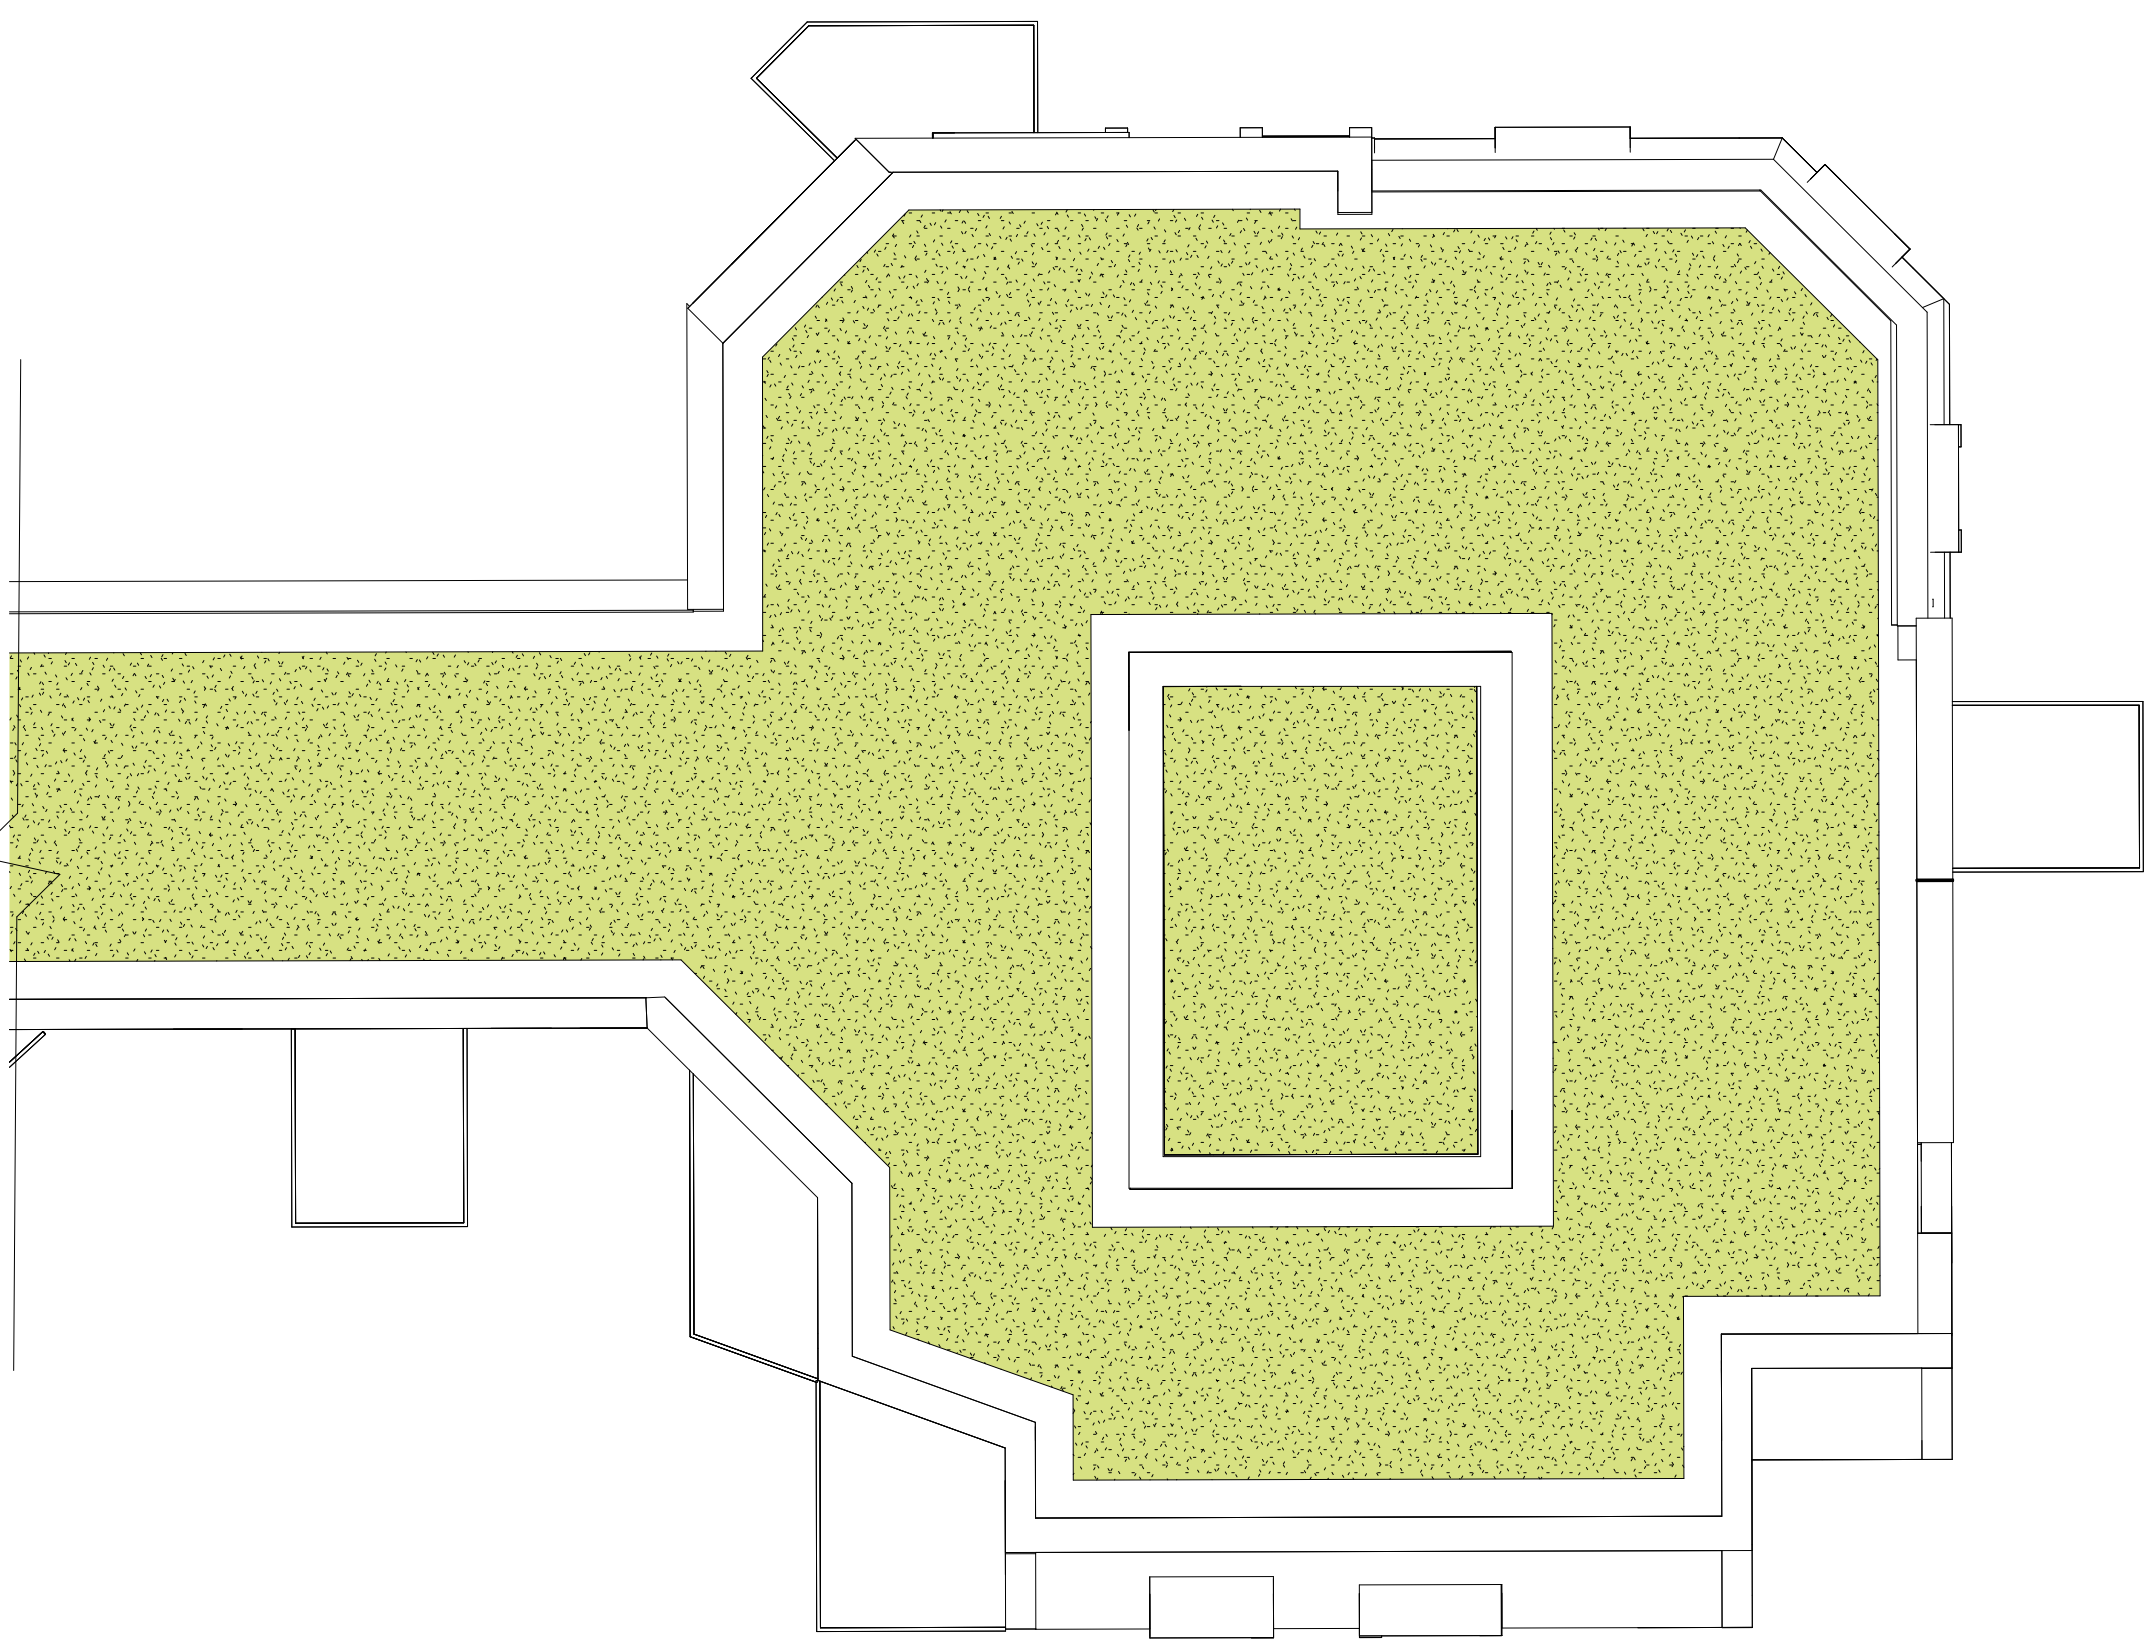


3 Block H - Plan roof level
1 : 100

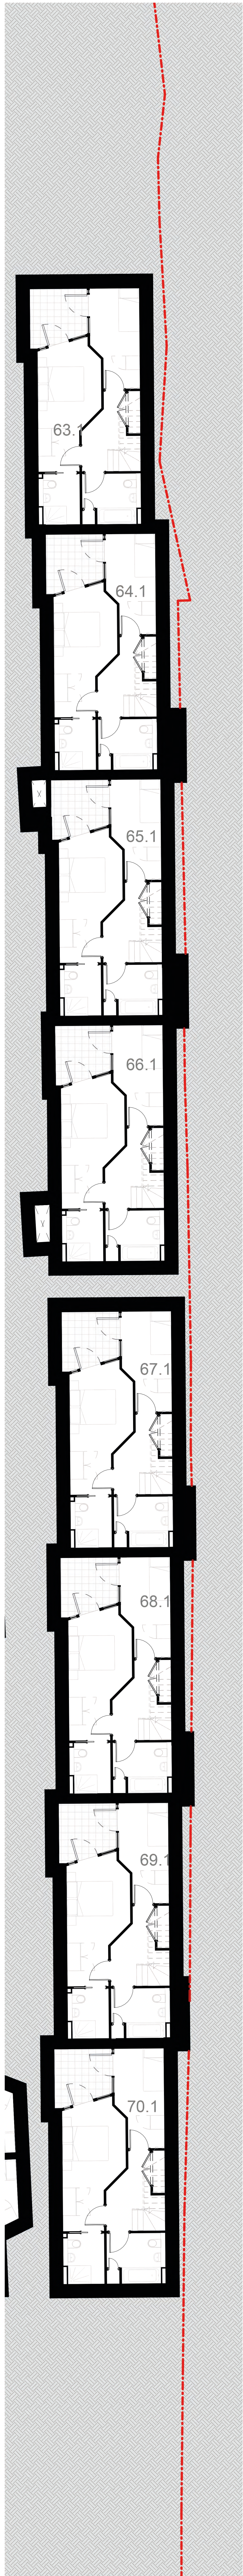

1 Block I - Plan LG
1 : 100

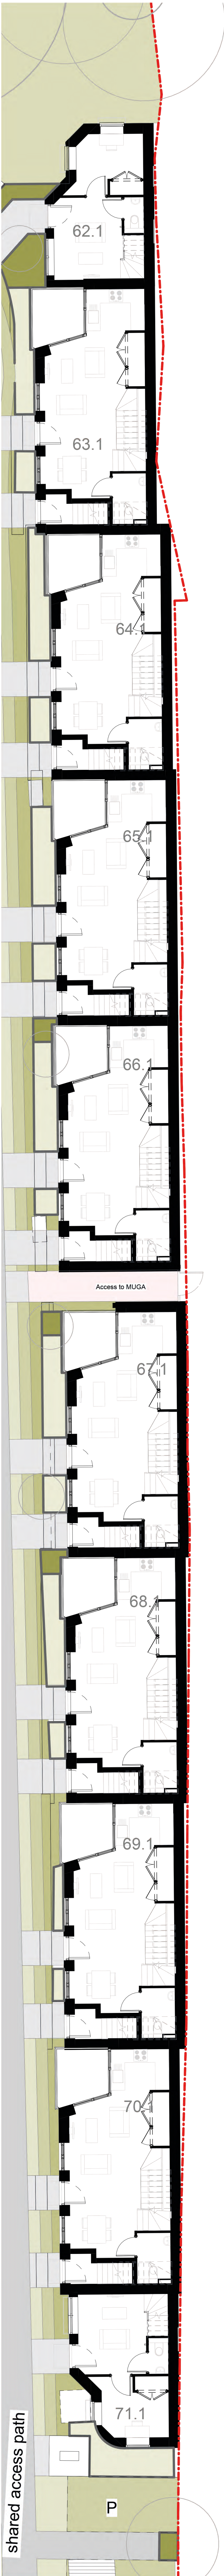

2 Block I - Plan GF
1 : 100

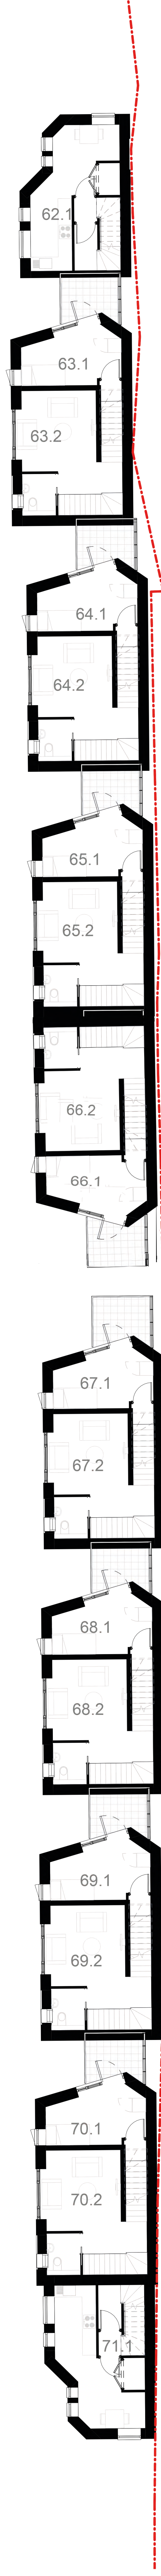

3 Block I - Plan L1
1 : 100



Figured dimensions must be taken in preference to scaled dimensions and any discrepancies or errors are to be referred to the designers. Contractors, sub-contractors, and suppliers must verify all dimensions on site before commencing any work or production of shop drawings

Positions or details of windows, doors or building fabric to adjoining properties are indicative only. They may not have been surveyed accurately due to limited access.

NOTES:

ALL DIMENSIONS GIVEN ARE FOR COSTING PURPOSES ONLY. SITE DIMENSIONS MUST BE TAKEN PRIOR TO ANY ORDERING. CONTRACTOR TO BE RESPONSIBLE FOR SIGNING OFF ON ALL ORDERS.

KEY PLAN:

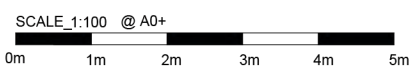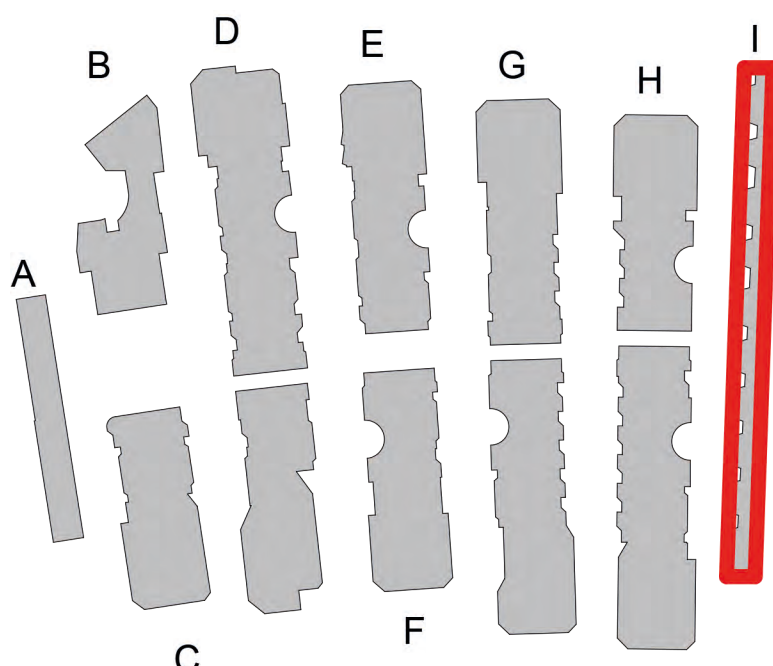

REVISION:

DATE	REVISION	DESCRIPTION
24.11.25	1	Issued for Planning
10.07.26	2	Revised Planning

PROJECT ADDRESS:	Stoney Wood Quarter, The Fairway, London NW7 3HJ	
CLIENT:	Fairway Barnet Ltd	
DRAWING NAME:	GA - Block I - LG GF L1	
PURPOSE:	Revised Planning Issue	
DRAWN BY:	SK	
DRAWING NO_ ISSUE NO:	SWQ- LPM- ZZ- DR - A- ZZ- 1422	Rev. 2
SCALE:	As indicated @ A0+ (1292mm x 914mm)	



Figured dimensions must be taken in preference to scaled dimensions and any discrepancies or errors are to be referred to the designers. Contractors, sub-contractors, and suppliers must verify all dimensions on site before commencing any work or production of shop drawings

Positions or details of windows, doors or building fabric to adjoining properties are indicative only. They may not have been surveyed accurately due to limited access.

NOTES:

ALL DIMENSIONS GIVEN ARE FOR COSTING PURPOSES ONLY. SITE DIMENSIONS MUST BE TAKEN PRIOR TO ANY ORDERING. CONTRACTOR TO BE RESPONSIBLE FOR SIGNING OFF ON ALL ORDERS.

KEY PLAN:

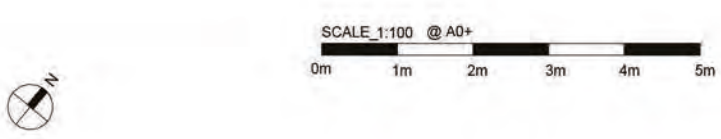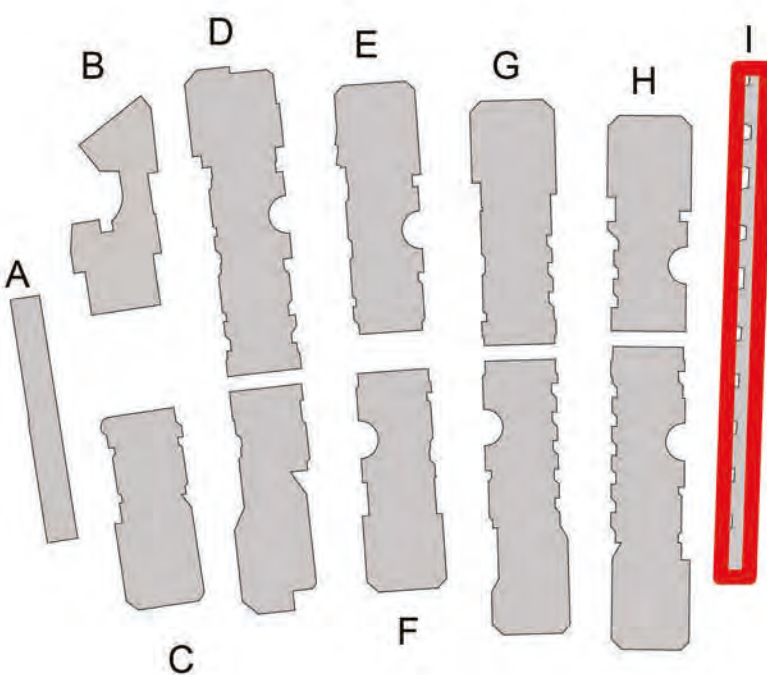

REVISION:

DATE	REVISION	DESCRIPTION
24.11.25	1	Issued for Planning
10.07.26	2	Revised Planning

PROJECT ADDRESS:	Stoney Wood Quarter, The Fairway, London NW7 3HJ	
CLIENT:	Fairway Barnet Ltd	
DRAWING NAME:	GA - Block I - L2 L3 Roof	
PURPOSE:	Revised Planning Issue	
DRAWN BY:	SK	
DRAWING NO_ ISSUE NO:	SWQ- LPM- ZZ- DR - A- ZZ- 1423	Rev. 2
SCALE:	As indica@ A0+ (1292mm x 914mm)	

4 Block I - Plan L2
1 : 100

5 Block I - Plan L3
1 : 100

6 Block I - Plan roof level
1 : 100